




PLAN DIMENSIONS SHOWN HAVE BEEN DERIVED FROM VARIOUS EXISTING BUILDING DRAWINGS AND OTHER SOURCES. ALL DIMENSIONS SHOULD BE FIELD VERIFIED TO ENSURE ACCURACY.

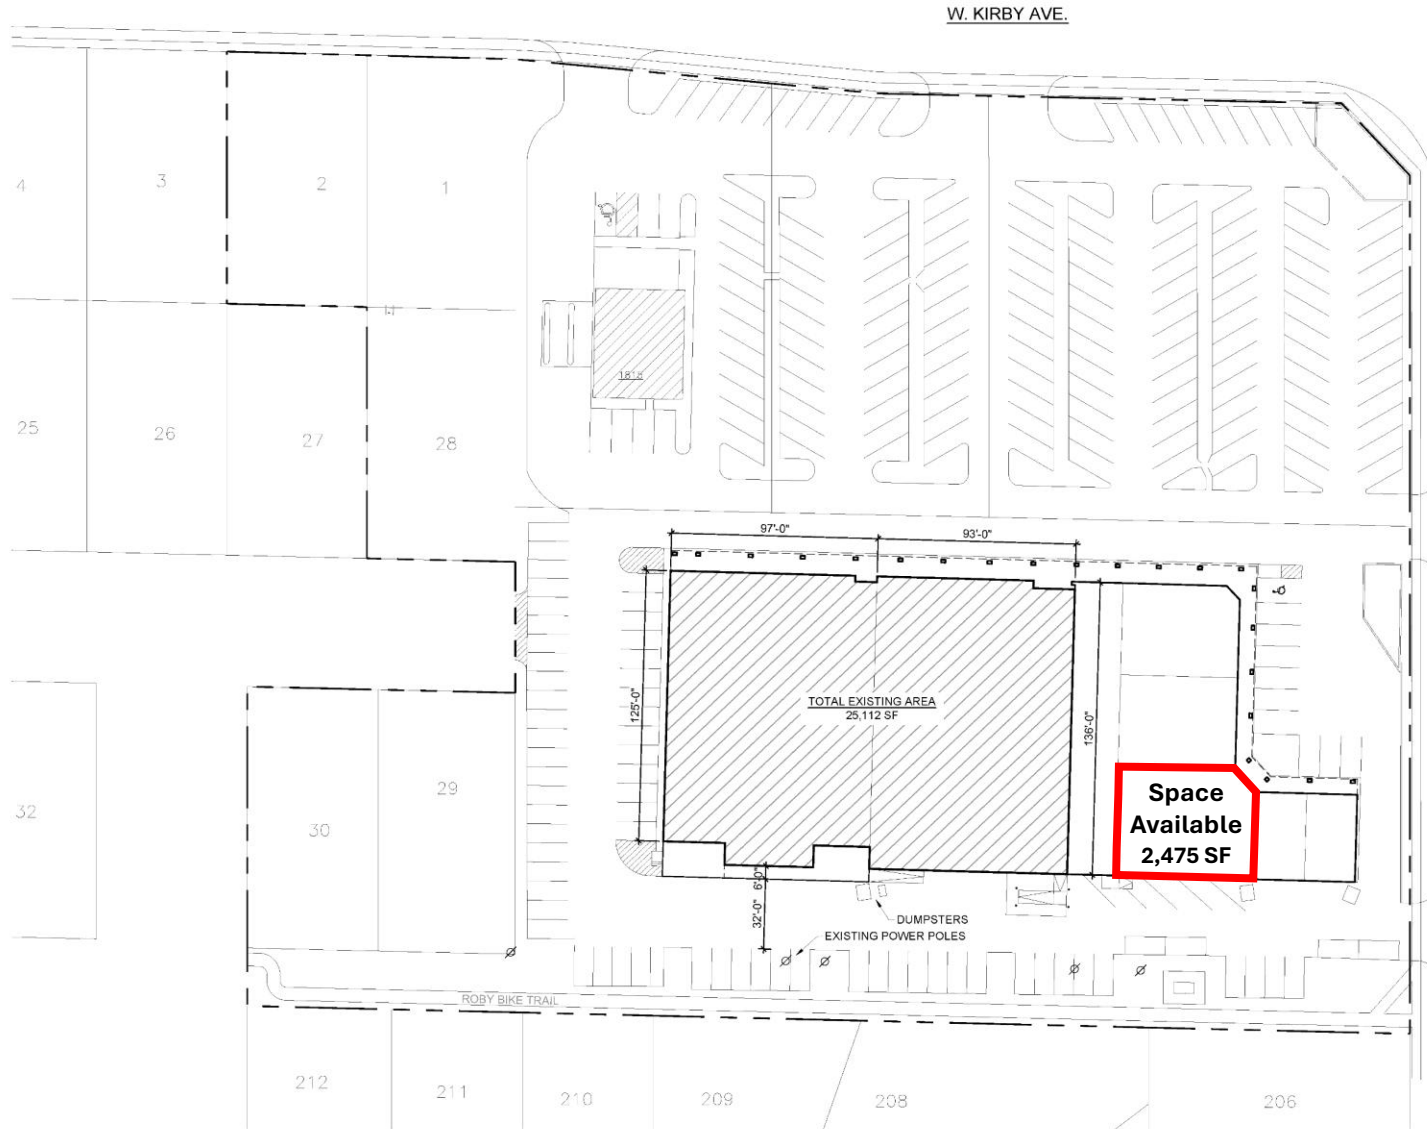

1 SITE PLAN
SCALE: 1" = 30'-0"



ARCHITECTURAL EXPRESSIONS, LLP
100 N. CHESTNUT, SUITE 300
CHAMPAIGN, IL 61820
PHONE: 217-378-5300 FAX: 217-378-8512
www.aexp.com

DATE: _____
LIC. EXP.: _____

EXISTING SITE PLAN

ROBESON PLAZA

1813 W. KIRBY AVE. CHAMPAIGN, IL

No.	Description	Date

PRELIMINARY

Project Number: 5621
Date: 2/24/17
Drawn By: BAK
Checked By: NES

C101