



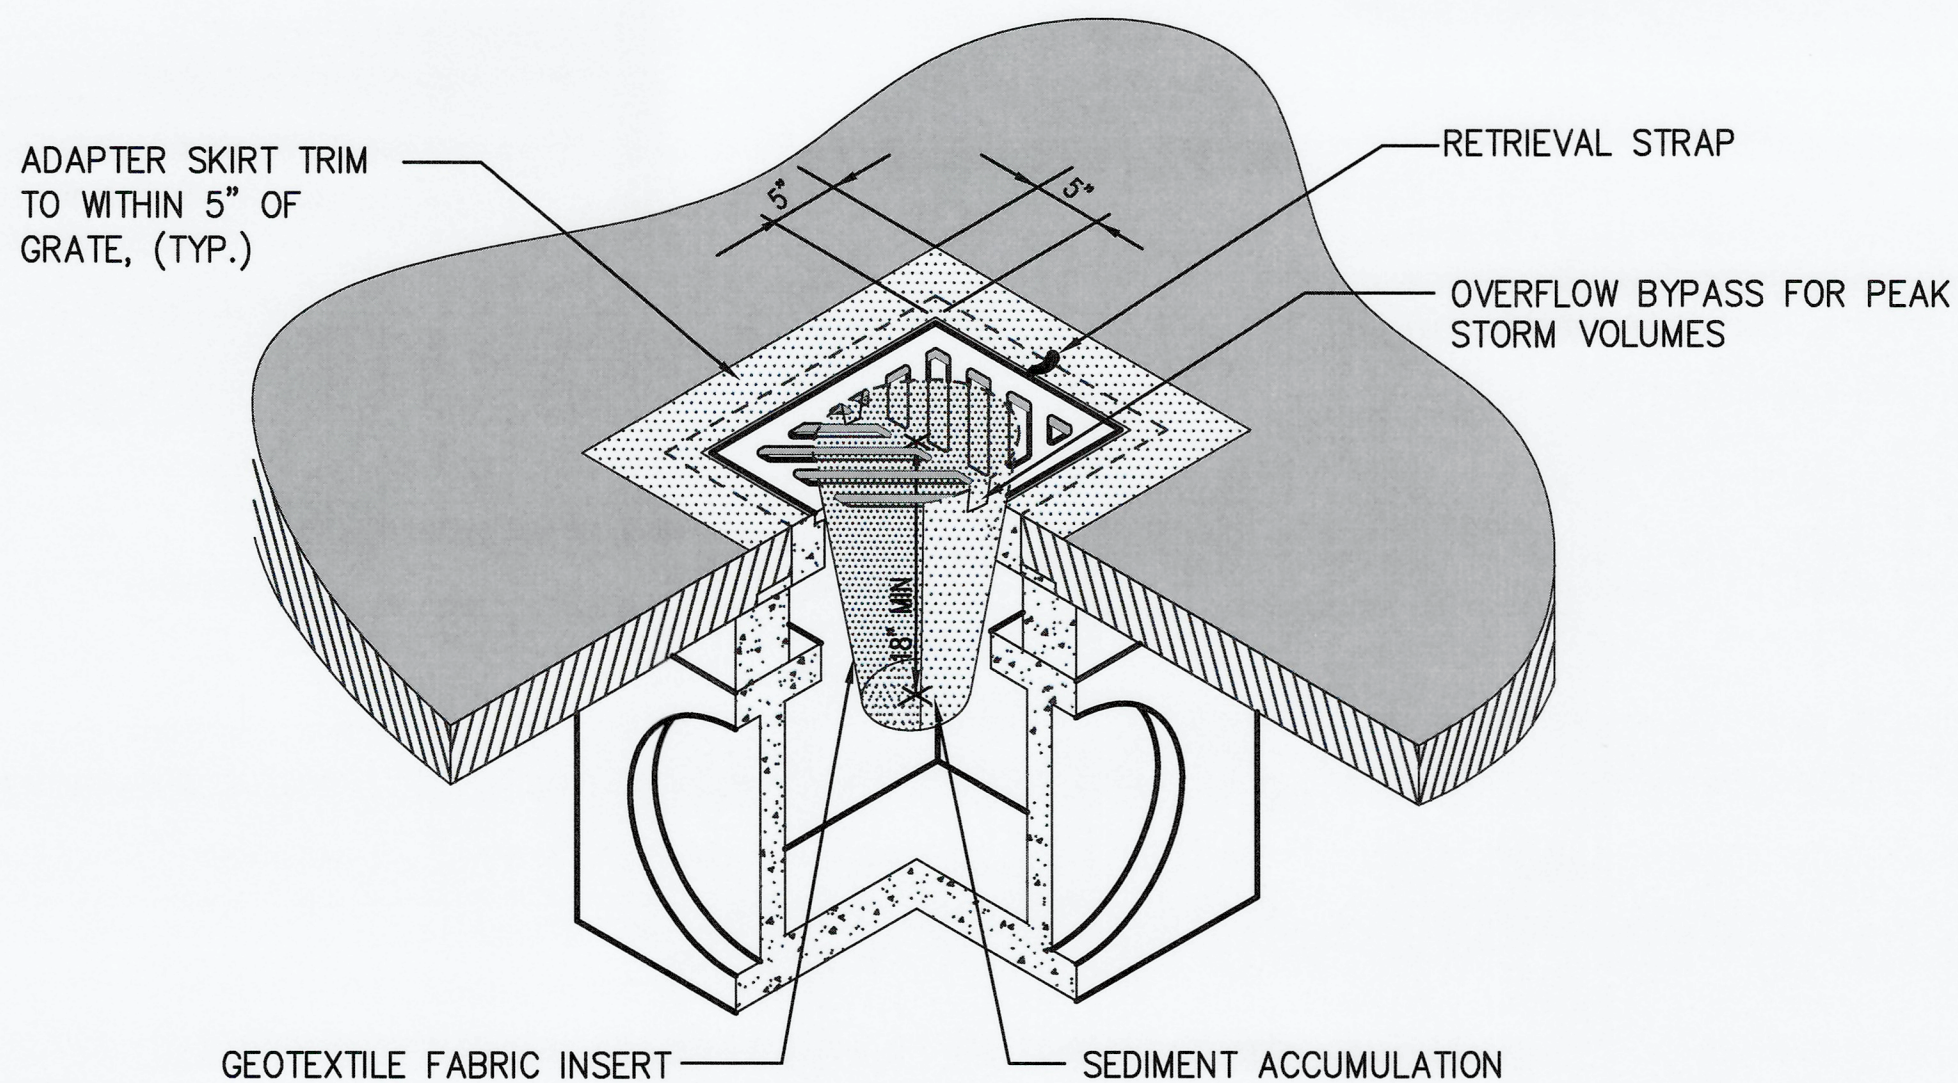


NOTES:

1. INSERT SHALL BE INSTALLED IN ALL LOCATIONS SHOWN ON THE PLANS.
2. FILTERS SHALL BE INSPECTED AFTER EACH STORM EVENT AND CLEANED OR REPLACED WHEN IT IS 1/3 FULL.
3. SEDIMENT REMOVAL SHALL BE ACCOMPLISHED BY REMOVING THE INSERT, EMPTYING INTO APPROPRIATE DISPOSAL LOCATION, AND REINSERTING IT INTO THE CATCH BASIN.
4. PROVIDE INLET PROTECTION ON ALL CATCH BASINS WITHIN 500' DOWNSTREAM OF DISTURBANCE.

1 INLET PROTECTION DETAIL
D1.0-D1.2 NTS

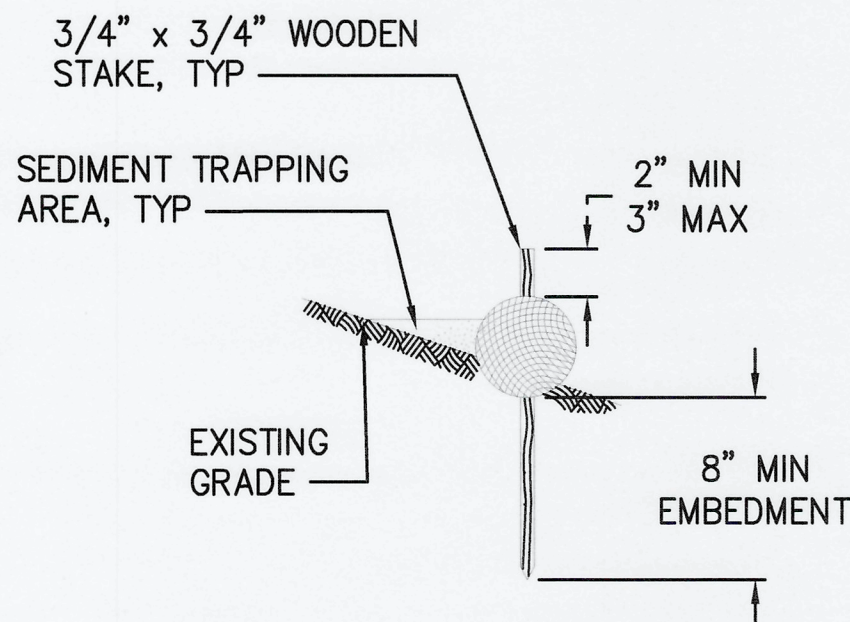

2 STRAW WATTLE DETAIL
D1.0-D1.2 NTS

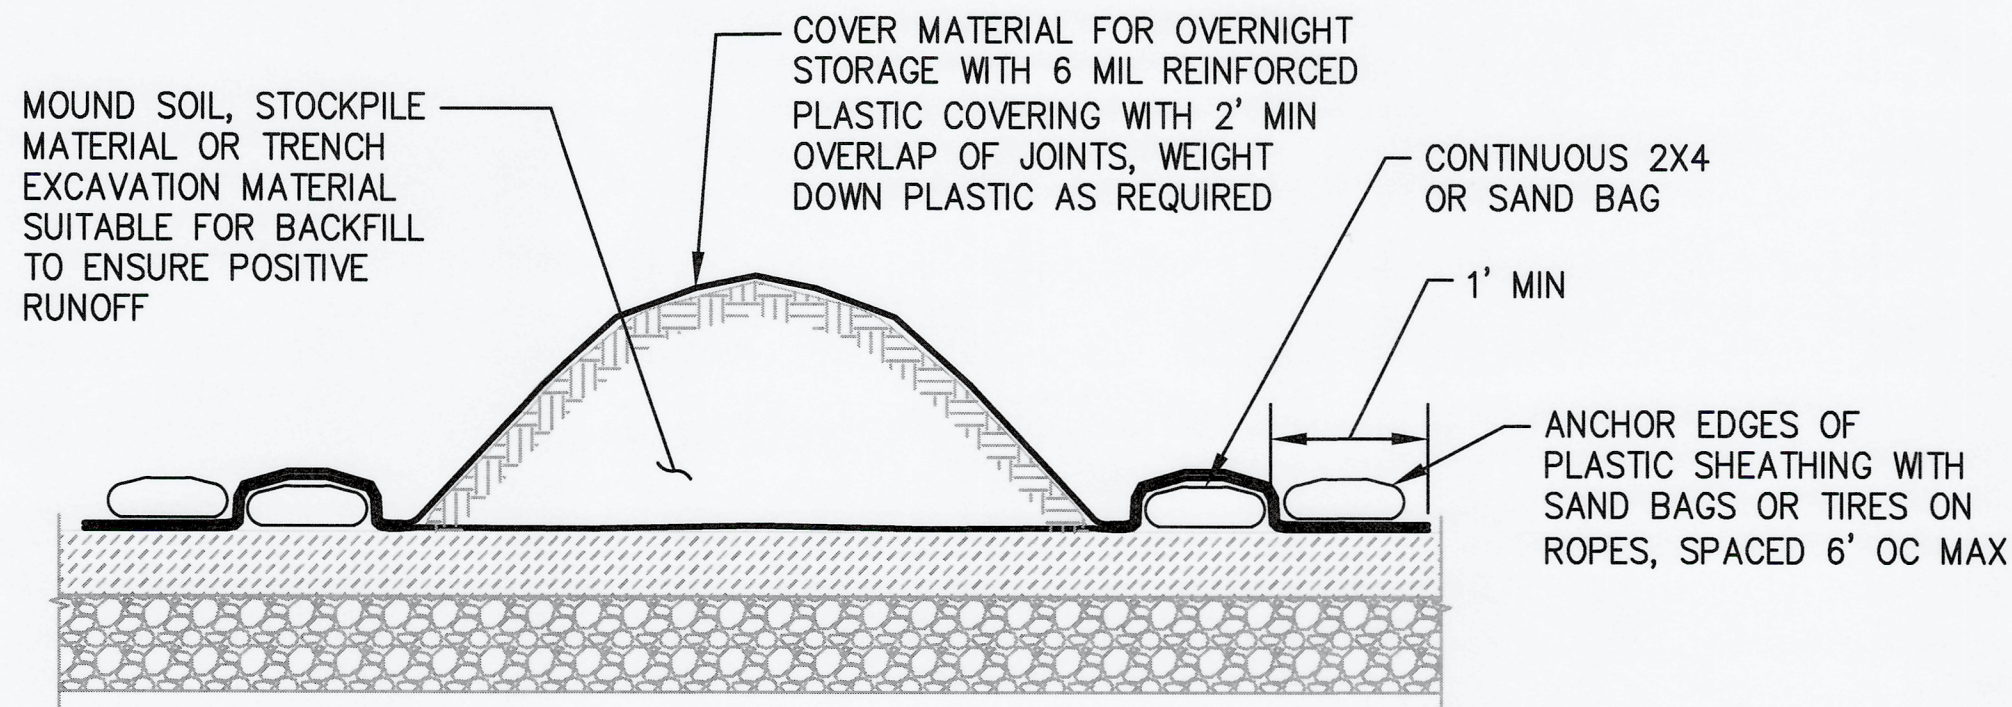

NOTES:

1. RIPS AND TEARS IN THE PLASTIC SHEETING SHALL BE REPAIRED IN A TIMELY MANNER.
2. SOIL, STOCKPILE MATERIAL, AND TRENCH EXCAVATION MATERIAL SUITABLE FOR BACKFILL SHALL BE STOCKPILED AT NO MORE THAN 1 TO 1 SLOPE AND THE TOE OF THE STOCKPILE SHALL BE NO CLOSER THAN 2' FROM THE EDGE OF EXCAVATION. STOCKPILES HEIGHT SHALL NOT EXCEED 10'.

3 TEMPORARY STOCKPILE DETAIL
NTS

EROSION & SEDIMENT CONTROL NOTES:

1. THE IMPLEMENTATION OF THESE EROSION AND SEDIMENT CONTROL (ESC) PLANS AND THE CONSTRUCTION, MAINTENANCE, REPLACEMENT AND UPGRADING OF THESE ESC FACILITIES IS THE RESPONSIBILITY OF THE APPLICANT/CONTRACTOR UNTIL ALL CONSTRUCTION IS COMPLETED AND APPROVED.
2. THE BOUNDARIES OF THE CLEARING LIMITS SHOWN ON THIS PLAN SHALL BE CLEARLY FLAGGED IN THE FIELD PRIOR TO CONSTRUCTION. DURING THE CONSTRUCTION PERIOD, NO DISTURBANCE BEYOND THE FLAGGED CLEARING LIMITS SHALL BE PERMITTED. THE FLAGGING SHALL BE MAINTAINED BY THE APPLICANT/CONTRACTOR FOR THE DURATION OF CONSTRUCTION.
3. THE ESC FACILITIES SHOWN ON THIS PLAN MUST BE CONSTRUCTED IN CONJUNCTION WITH ALL CLEARING AND GRADING ACTIVITIES, AND IN SUCH A MANNER AS TO ENSURE THAT SEDIMENT AND SEDIMENT LADEN WATER DO NOT ENTER THE DRAINAGE SYSTEM OR ROADWAYS, OR VIOLATE APPLICABLE WATER STANDARDS.
4. THE ESC FACILITIES SHOWN ON THIS PLAN ARE THE MINIMUM REQUIREMENTS FOR ANTICIPATED SITE CONDITIONS. DURING THE CONSTRUCTION PERIOD, THESE ESC FACILITIES SHALL BE UPGRADED AS NEEDED FOR UNEXPECTED STORM EVENTS AND TO ENSURE THAT SEDIMENT AND SEDIMENT-LADEN WATER DO NOT LEAVE THE SITE.
5. THE ESC FACILITIES SHALL BE INSPECTED DAILY BY THE APPLICANT/CONTRACTOR AND MAINTAINED AS NECESSARY TO ENSURE THEIR CONTINUED FUNCTIONING.
6. THE ESC FACILITIES ON INACTIVE SITES SHALL BE INSPECTED AND MAINTAINED A MINIMUM OF ONCE A MONTH OR WITHIN THE 48 HOURS FOLLOWING A STORM EVENT.
7. ALL CATCH BASINS AND CONVEYANCE LINES SHALL BE CLEANED PRIOR TO PAVING. THE CLEANING OPERATION SHALL NOT FLUSH SEDIMENT-LADEN WATER INTO THE DOWNSTREAM SYSTEM.
8. CONTRACTOR SHALL IMPLEMENT BMP'S AS NECESSARY TO ENSURE CONSTRUCTION ROUTE THROUGH TERMINAL REMAINS FREE OF DIRT AND DEBRIS.
9. CONTRACTOR SHALL PROVIDE A 24-HOUR CONTACT PERSON (FILL-IN INFORMATION BELOW):

NAME: _____
PHONE: _____
EMAIL: _____

DEMOLITION NOTES:

1. CONTRACTOR SHALL DEMOLISH HMA AND ATB MATERIAL AND DISPOSE OFFSITE.
2. DEMOLISHED MATERIALS NOT NOTED FOR REUSE SHALL BE DISPOSED OF AT CONTRACTOR'S EXPENSE.

6695

D1.3

10 OF 26

CONT/CONS: 071907

M. ID: 201105.01

PHASE: BID SET

EB-1 PAVEMENT AND RESTROOM BUILDINGS

TESC AND DEMOLITION DETAILS AND NOTES

TOWNSHIP: 21N RANGE: 3E SECTION: 36

DAT-HRZ: W83-SF VERT: PORT OF TACOMA BM#

PARCEL: 0321354035 DRAWING SCALE: AS SHOWN

APPROVED:

DIRECTOR

ENG. DATE

PRINTED BY: thebig Nov 21, 2023

PORT ADDRESS ONE SITCUM PLAZA

TACOMA WA, 98401-1837

TJH


CHECKED BY

DATE

11/21/2023

11/21/2023

11/21/2023

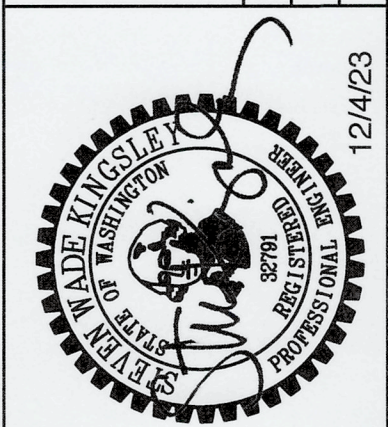

kpff

2407 North 31st Street, Suite 100
Tacoma, Washington 98407
(253) 396-0150 Fax (253) 396-0162

Port of Tacoma

DATE:

APPR:


BY:

REVISION:

MARK:

12/4/23


THIS DRAWING IS THE PROPERTY OF THE PORT OF TACOMA AND SHALL NOT BE USED ON OTHER WORK, DISCLOSED, COPIED, IN WHOLE OR IN PART, WITHOUT WRITTEN PERMISSION

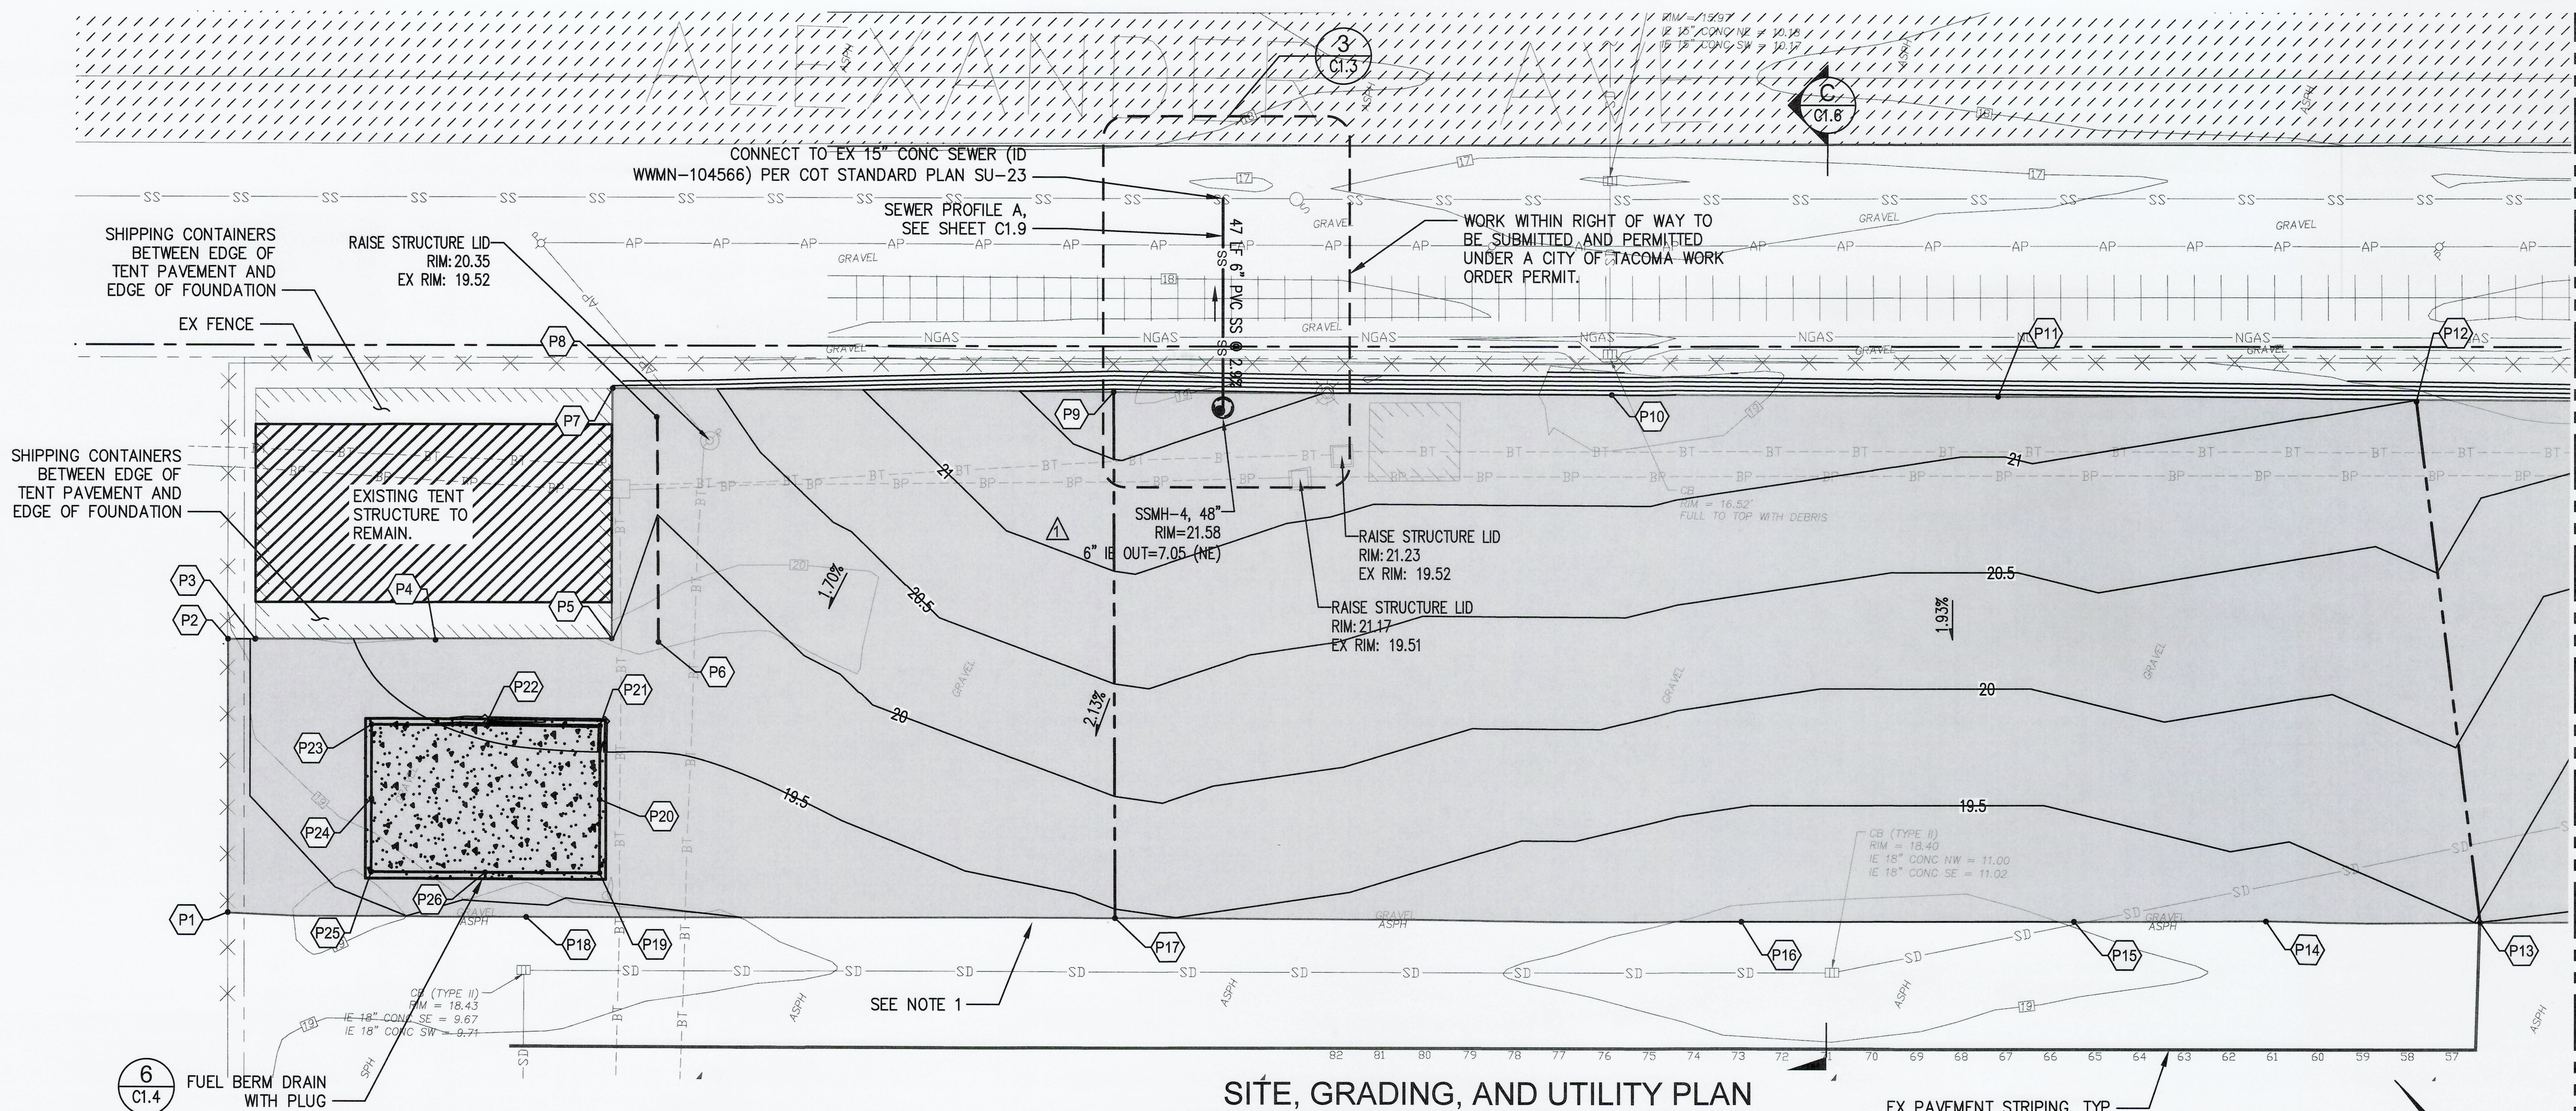

SITE, GRADING, AND UTILITY PLAN


LEGEND

	EXISTING PROPERTY/ROW LINE
	PROPOSED PAVEMENT, SEE DETAIL 1 ON C1.4
	LIGHT DUTY PAVEMENT, SEE DETAIL 2 ON C1.4
	HEAVY DUTY PAVEMENT, SEE DETAIL 3 ON C1.4
	CONCRETE FUEL PAD WITH BERM, SEE DETAILS 6 AND 7 ON C1.4
	TENT STRUCTURE PAVEMENT, SEE DETAIL 9 ON C1.4
	FINISH GRADE CONTOUR
	RIDGELINE
	FLOWLINE
	SANITARY SEWER
	BOLLARDS
	DOMESTIC WATER
	GATE VALVE
	STORM DRAIN
	ACCESSIBLE ROUTE OF TRAVEL

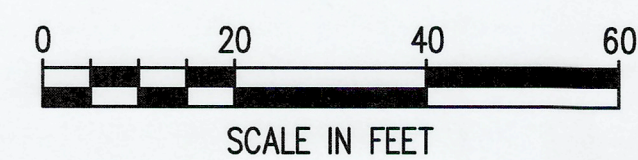

NOTES

- SOUTHERN EDGE OF PAVEMENT SHALL MATCH EXISTING GRADE AND PAVEMENT.
- SEE SHEET E1.0 FOR ELECTRICAL PLAN.
- TYPE 1 CATCH BASINS SHALL BE INSTALLED PER WSDOT STANDARD DETAIL B-5.20-03
- TYPE 2 CATCH BASINS SHALL BE INSTALLED PER WSDOT STANDARD DETAIL B-10.20-02
- TENT STRUCTURE PAVEMENT SHALL MATCH PROPOSED PAVEMENT AND TOP OF TENT FOUNDATION GRADES.

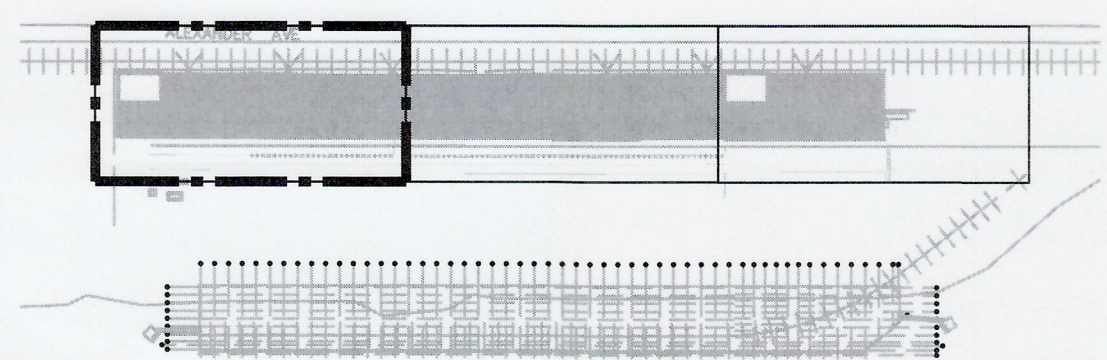

KEY PLAN

PAVING AND GRADING CONTROL POINTS				
POINT	NORTHING	EASTING	ELEVATION	DESCRIPTION
P1	709265.69	1172904.90	18.72	MATCH EX
P2	709309.41	1172947.35	18.90	MATCH EX
P3	709305.17	1172951.76	19.19	TOP CONC FND
P4	709276.83	1172980.72	19.75	TOP CONC FND
P5	709249.63	1173009.40	20.00	TOP CONC FND
P6	709241.79	1173016.40	19.80	FL
P7	709289.72	1173048.49	20.29	TOP CONC FND
P8	709278.28	1173051.14	20.15	FL
P9	709211.21	1173128.80	21.80	R, EP
P10	709133.05	1173208.64	21.50	EP
P11	709072.38	1173270.46	21.26	EP
P12	709006.37	1173337.12	20.99	R, EP
P13	708912.95	1173266.52	19.50	R, MATCH EX

PAVING AND GRADING CONTROL POINTS				
POINT	NORTHING	EASTING	ELEVATION	DESCRIPTION
P14	708946.47	1173232.18	19.23	MATCH EX
P15	708976.38	1173201.19	19.02	MATCH EX
P16	709028.25	1173147.62	19.00	MATCH EX
P17	709126.57	1173047.26	19.46	R, MATCH EX
P18	709218.35	1172952.37	18.90	MATCH EX
P19	709214.01	1172971.06	19.10	INTERIOR BASE CURB
P20	709225.75	1172982.52	19.15	INTERIOR BASE CURB
P21	709237.50	1172993.98	19.20	INTERIOR BASE CURB
P22	709255.42	1172975.62	19.20	INTERIOR BASE CURB
P23	709273.33	1172957.25	19.20	INTERIOR BASE CURB
P24	709261.59	1172945.79	19.15	INTERIOR BASE CURB
P25	709249.84	1172934.33	19.10	INTERIOR BASE CURB
P26	709231.92	1172952.69	19.00	INTERIOR BASE CURB

MATCH LINE SEE SHEET C1.1

Port of Tacoma
2007 North 31st Street, Suite 100
Tacoma, Washington 98407
(253) 396-0150 Fax (253) 396-0162
P.O. BOX 1837 TACOMA, WA 98401 (253) 396-1837

2007 North 31st Street, Suite 100
Tacoma, Washington 98407
(253) 396-0150 Fax (253) 396-0162
P.O. BOX 1837 TACOMA, WA 98401 (253) 396-1837

APPROVED:	TJH	11/21/2023
CHECKED BY:	DATE	
SEK	11/21/2023	
PROJECT ENG. DATE	PROJ. ENGR	DATE
DIRECTOR	12/13/23	
PRINTED BY:	thebig Nov 21, 2023	
PORT ADDRESS:	ONE SITCUM PLAZA	
TACOMA WA:	98401-1837	

EB-1 PAVEMENT AND RESTROOM BUILDINGS			
SITE, GRADING, AND UTILITY PLANS			
AREA 1			
TOWNSHIP: 21N	RANGE: 3E	SECTION: 36	
DAT-HRZ: W83-SF	VERT: PORT OF TACOMA BNF		
PARCEL: 0321354035	DRAWING SCALE: AS SHOWN		

6895	C1.0	11	OF 26
CON/CONS:	071907		
M. ID:	201105.01		
PHASE:	BID SET		

MARK:	REVISION:	BY:	DATE:
A	COT DEV REV 1	ECM	

MATCH LINE SEE SHEET C1.0

MATCH LINE SEE SHEET C1.2

SITE, GRADING, AND UTILITY PLAN

PAVING AND GRADING CONTROL POINTS				
POINT	NORTHING	EASTING	ELEVATION	DESCRIPTION
P27	708974.00	1173370.69	20.75	EP
P28	708914.59	1173431.58	20.75	EP
P29	708881.24	1173465.97	21.00	R, EP
P30	708835.39	1173517.12	20.50	EP
P31	708760.70	1173592.65	20.60	EP
P32	708690.35	1173664.69	20.99	R, EP
P33	708646.71	1173711.47	21.00	EP
P34	708632.77	1173608.88	19.70	R
P35	708618.62	1173595.17	19.70	R
P36	708606.02	1173582.96	19.70	R
P37	708670.00	1173542.00	19.40	R
P38	708749.34	1173434.58	18.91	MATCH EX


PAVING AND GRADING CONTROL POINTS				
POINT	NORTHING	EASTING	ELEVATION	DESCRIPTION
P39	708761.90	1173446.62	19.15	R
P40	708775.97	1173460.20	19.00	FL
P41	708797.54	1173384.85	19.00	R, MATCH EX
P42	708809.89	1173396.81	19.45	R
P43	708861.04	1173319.87	19.59	MATCH EX

LEGEND

	EXISTING PROPERTY/ROW LINE
	PROPOSED PAVEMENT, SEE DETAIL 1 ON C1.4
	LIGHT DUTY PAVEMENT, SEE DETAIL 2 ON C1.4
	HEAVY DUTY PAVEMENT, SEE DETAIL 3 ON C1.4
	CONCRETE FUEL PAD WITH BERM, SEE DETAILS 6 AND 7 ON C1.4
	TENT STRUCTURE PAVEMENT, SEE DETAIL 9 ON C1.4
	FINISH GRADE CONTOUR
	RIDGELINE
	FLOWLINE
	SANITARY SEWER
	BOLLARDS
	DOMESTIC WATER
	GATE VALVE
	STORM DRAIN
	ACCESSIBLE ROUTE OF TRAVEL

NOTES

- SOUTHERN EDGE OF PAVEMENT SHALL MATCH EXISTING GRADE AND PAVEMENT.
- SEE SHEET E1.0 FOR ELECTRICAL PLAN.
- TYPE 1 CATCH BASINS SHALL BE INSTALLED PER WSDOT STANDARD DETAIL B-5.20-03
- TYPE 2 CATCH BASINS SHALL BE INSTALLED PER WSDOT STANDARD DETAIL B-10.20-02
- TENT STRUCTURE PAVEMENT SHALL MATCH PROPOSED PAVEMENT AND TOP OF TENT FOUNDATION GRADES.

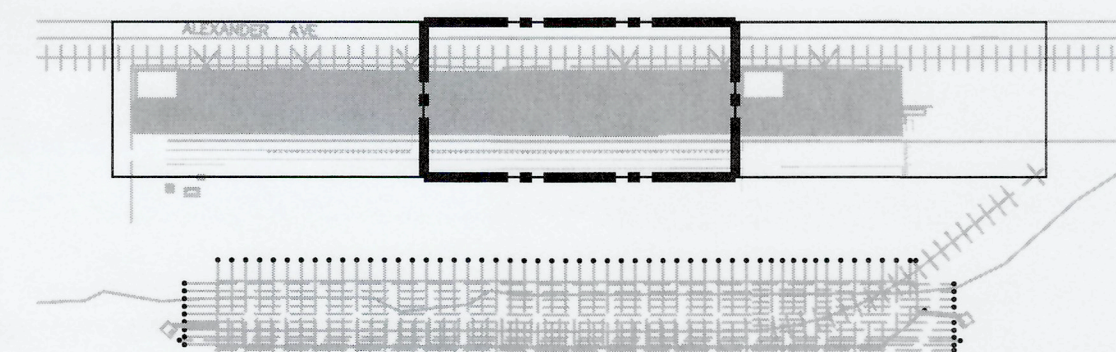

KEY PLAN



2407 North 31st Street, Suite 100
Tacoma, Washington 98407
(253) 396-0150 Fax (253) 396-0162
P.O. BOX 1837 TACOMA, WA 98401 (253) 396-3441

kpff



APPROVED:	TJH	11/21/2023
CHECKED BY:	DATE	
SEK	11/21/2023	
PROJECT ENG. DATE	PROJ. ENGR	DATE
12/1/23	thelbig	Nov 21, 2023
DIRECTOR	PRINTED BY:	PORT ADDRESS: ONE SITCUM PLAZA
		TACOMA WA, 98401-1837

EB-1 PAVEMENT AND RESTROOM BUILDINGS			
SITE, GRADING, AND UTILITY PLANS			
AREA 2			
TOWNSHIP: 21N	RANGE: 3E	SECTION: 36	
DAT-HRZ: W83-SF	VERT: 1	PORT OF TACOMA Bldg#	
PARCEL: 0321354035	DRAWING SCALE: AS SHOWN		

6895	C1.1	12 OF 26
CONT/CONS:	071907	
M. ID:	201105.01	
PHASE:	BID SET	