


LEGEND

PAVING AND GRADING CONTROL POINTS


PAVING AND GRADING CONTROL POINTS

- EXISTING PROPERTY/ROW LINE
- PROPOSED PAVEMENT, SEE DETAIL 1 ON C1.4
- LIGHT DUTY PAVEMENT, SEE DETAIL 2 ON C1.4
- HEAVY DUTY PAVEMENT, SEE DETAIL 3 ON C1.4
- CONCRETE FUEL PAD WITH BERM, SEE DETAILS 6
AND 7 ON C1.4
- TENT STRUCTURE PAVEMENT, SEE DETAIL 9 ON C1.4
- FINISH GRADE CONTOUR
- RIDGELINE
- FLOWLINE
- SANITARY SEWER
- BOLLARDS
- DOMESTIC WATER
- GATE VALVE
- STORM DRAIN
- ACCESSIBLE ROUTE OF TRAVEL







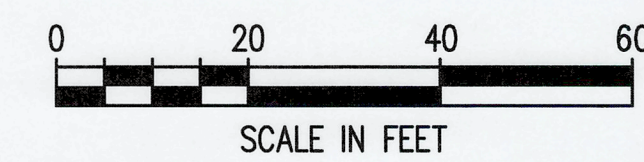


NOTES

1. SOUTHERN EDGE OF PAVEMENT SHALL MATCH EXISTING GRADE AND PAVEMENT.
2. SEE SHEET E1.0 FOR ELECTRICAL PLAN.
3. TYPE 1 CATCH BASINS SHALL BE INSTALLED PER WSDOT STANDARD DETAIL B-5.20-03
4. TYPE 2 CATCH BASINS SHALL BE INSTALLED PER WSDOT STANDARD DETAIL B-10.20-02
5. LIMITED DISTANCE BETWEEN STORM DRAIN LINE AND BURIED POWER. CONTRACTOR TO LOCATE JACKING PIT TO NOT IMPACT BURIED POWER. TEMPORARY REMOVAL AND REPLACEMENT OF STORM DRAIN WILL BE PERMITTED OR CONTRACTOR MAY LOCATE JACKING PIT SOUTH OF STORM DRAIN TO AVOID IMPACT TO STORM DRAIN LINE.

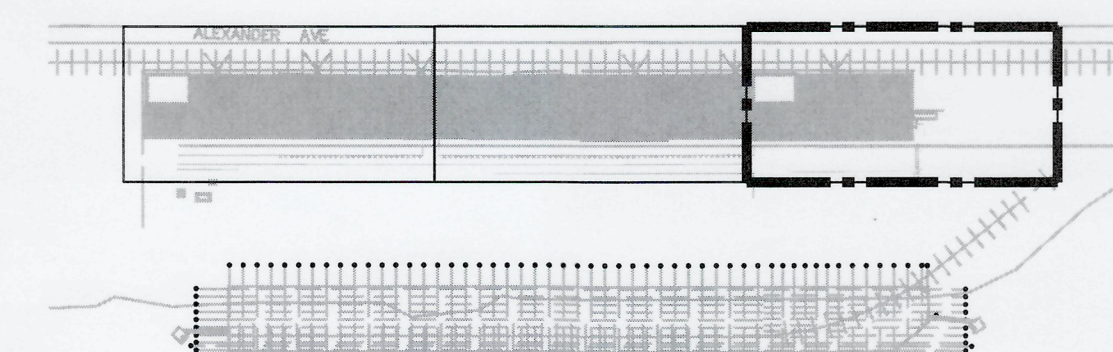

KEY PLAN

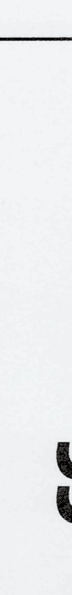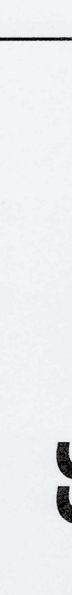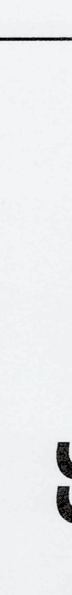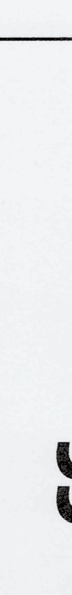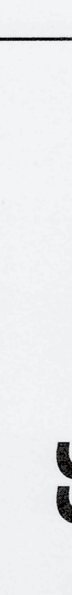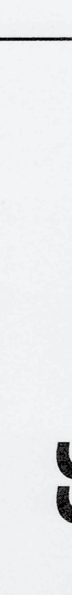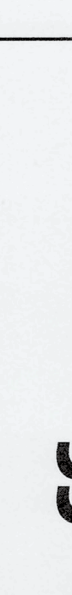6695 C1.2 13 OF 26		EB-1 PAVEMENT AND RESTROOM BUILDINGS				APPROVED: <i>[Signature]</i> 12/13/23		TJH 11/21/2023							
SITE, GRADING, AND UTILITY PLANS		AREA 3		TOWNSHIP: 21N RANGE: 3E SECTION: 36		DIRECTOR ENG. DATE		PROJ. ENGR DATE		2407 North 31st Street, Suite 100 Tacoma, Washington 98407 (253) 396-0150 Fax (253) 396-0162					
CONTRACT/CONS: 071907		DATE: 201105.01		TOWNSHIP: 21N RANGE: 3E SECTION: 36		PRINTED BY: thebig NOV 21, 2023		MARK: REVISION: BY:		P.O. BOX 1887 TACOMA, WA 98401 (253)385-8841 APPR: DATE:					
PARCEL: 0321054035		DRAWING SCALE: AS SHOWN		PORT ADDRESS: ONE SITCUM PLAZA		TACOMA WA, 98401-1837		12/14/23							
THIS DRAWING IS THE PROPERTY OF THE PORT OF TACOMA AND SHALL NOT BE USED ON OTHER WORK. DISCLOSED, COPIED, IN WHOLE OR IN PART, WITHOUT WRITTEN PERMISSION															



RESTROOM BUILDING NOTES

1. THE RESTROOM BUILDINGS ARE PREMANUFACTURED CONCRETE STRUCTURES THAT WILL BE PROCURED SEPARATELY BY THE PORT. PROCUREMENT AND PLACEMENT OF THE BUILDINGS ARE NOT INCLUDED IN THE CONTRACT. THE DRAWINGS INCLUDED ON SHEET C2.0 ARE FOR REFERENCE ONLY AND ARE ONLY INTENDED TO PROVIDE INFORMATION REGARDING THE BUILDING THAT WILL BE INSTALLED.
2. CONTRACTOR IS RESPONSIBLE FOR ALL SUB-BASE PREPARATION AND UTILITY WORK REQUIRED TO SET RESTROOM BUILDING. THE CONTRACTOR IS NOT RESPONSIBLE FOR SETTING THE BUILDING. SEE DRAWING C1.3 AND C2.0 FOR REQUIRED UTILITY WORK.
3. THIS FACTORY ASSEMBLED BUILDING AS CONSTRUCTED PROVIDES A RIGID BOX TYPE STRUCTURAL SYSTEM. VERTICAL LOADS ARE TRANSFERRED PRIMARILY THROUGH BEARING WALLS TO A PREPARED GRANULAR SUB-BASE WHICH DISSIPATES VERTICAL LOADS UNIFORMLY TO THE NATIVE SUBGRADE AND ALSO ACTS AS A FROST BARRIER.
4. A FULL DEPTH FOUNDATION WALL AT THE BUILDING PERIMETER, TYPICAL FOR OTHER TYPES OF BUILDING CONSTRUCTION, IS NOT REQUIRED FOR THIS BUILDING.

1
C1.3

RESTROOM BUILDING ENLARGED PLAN


SCALE: 1"=5'

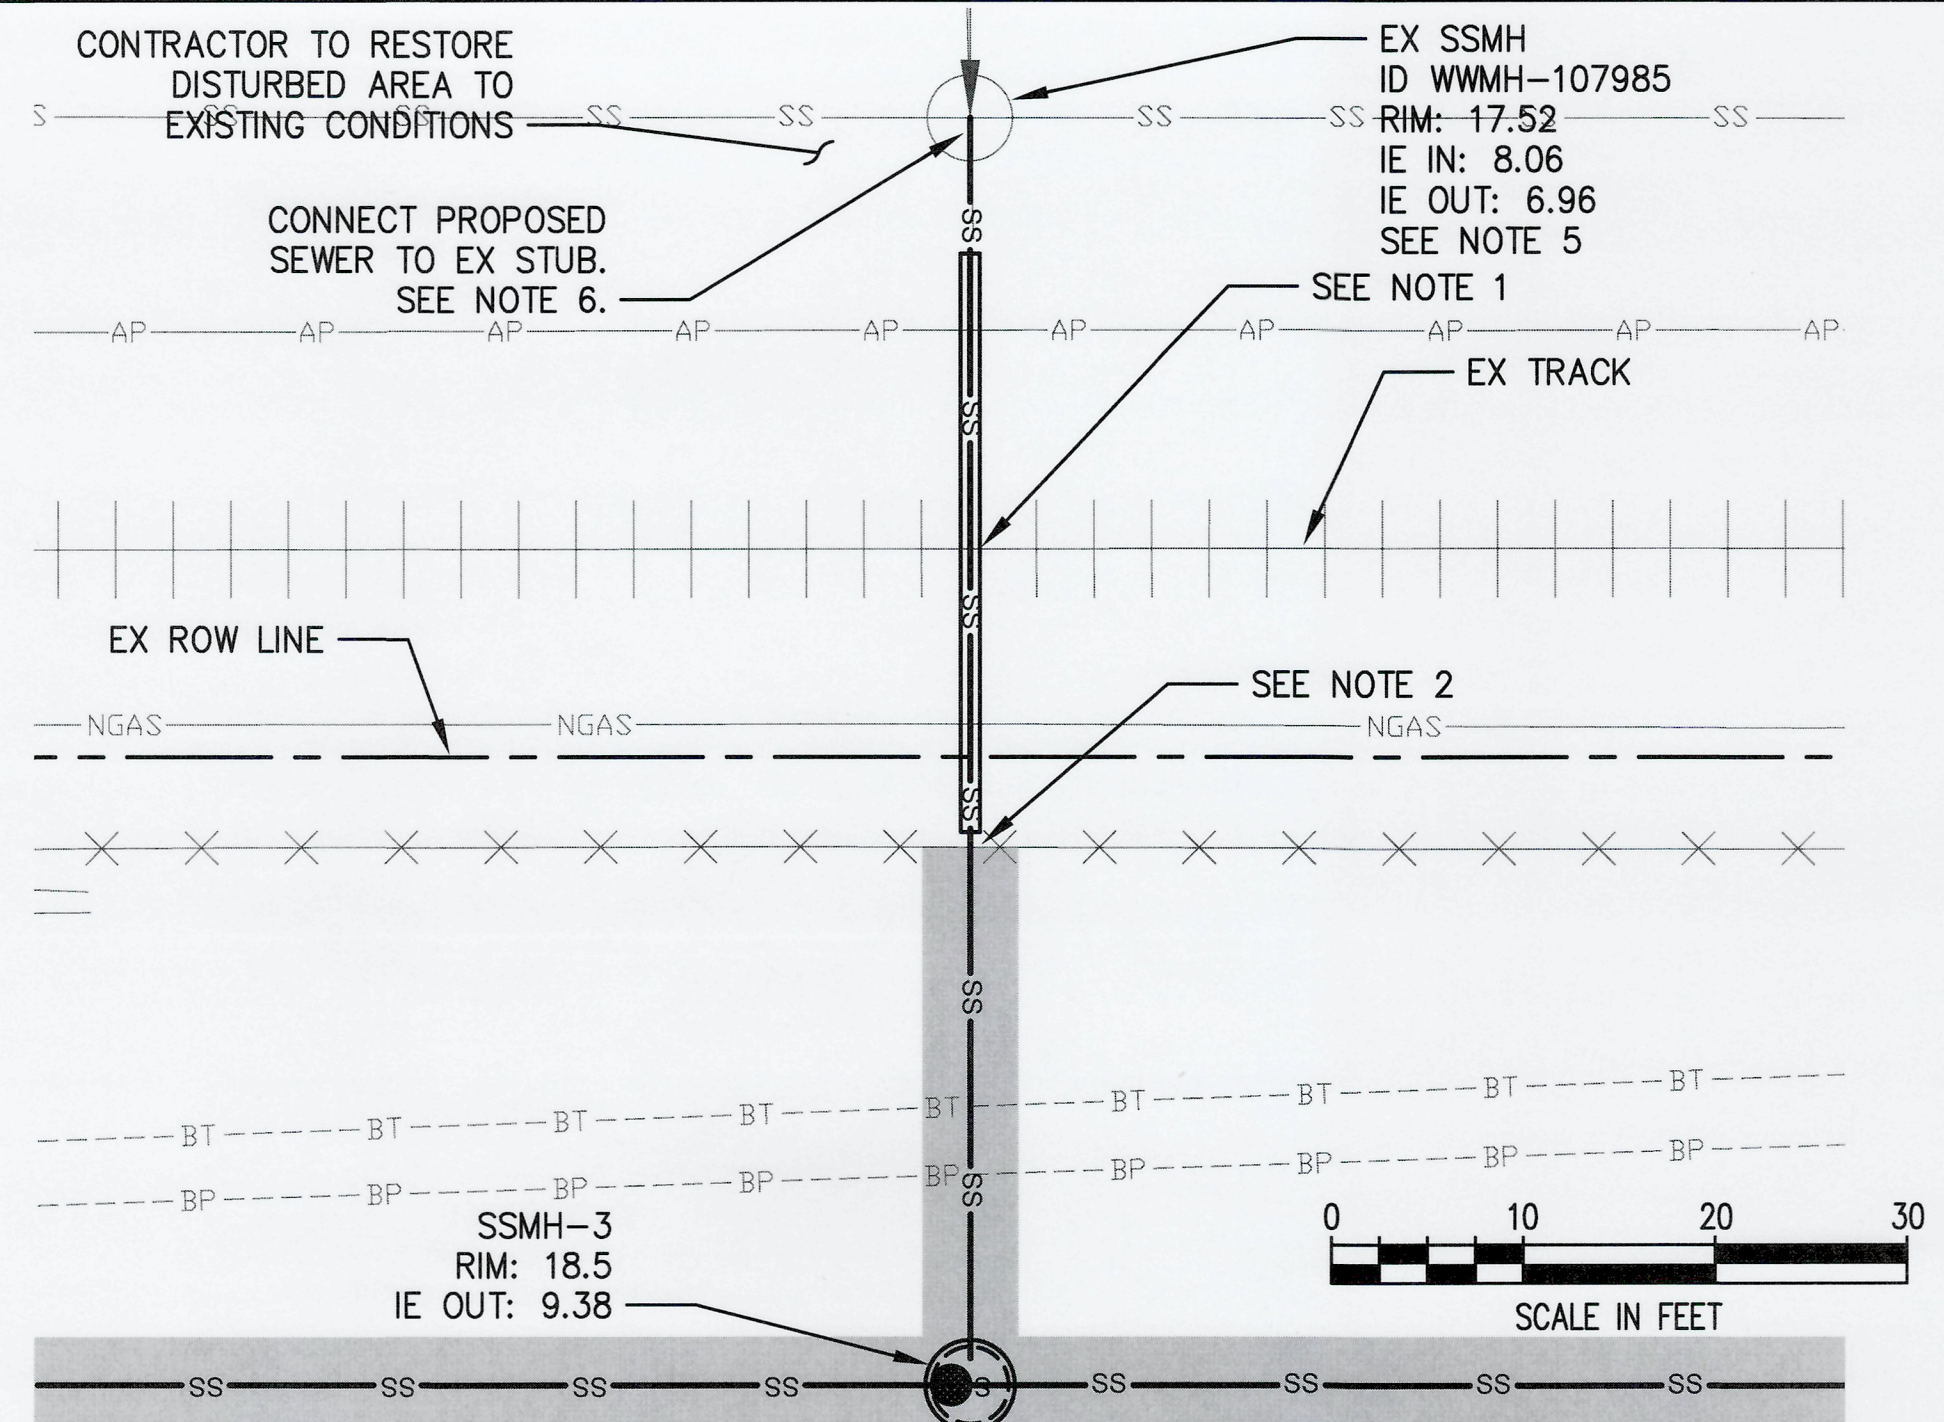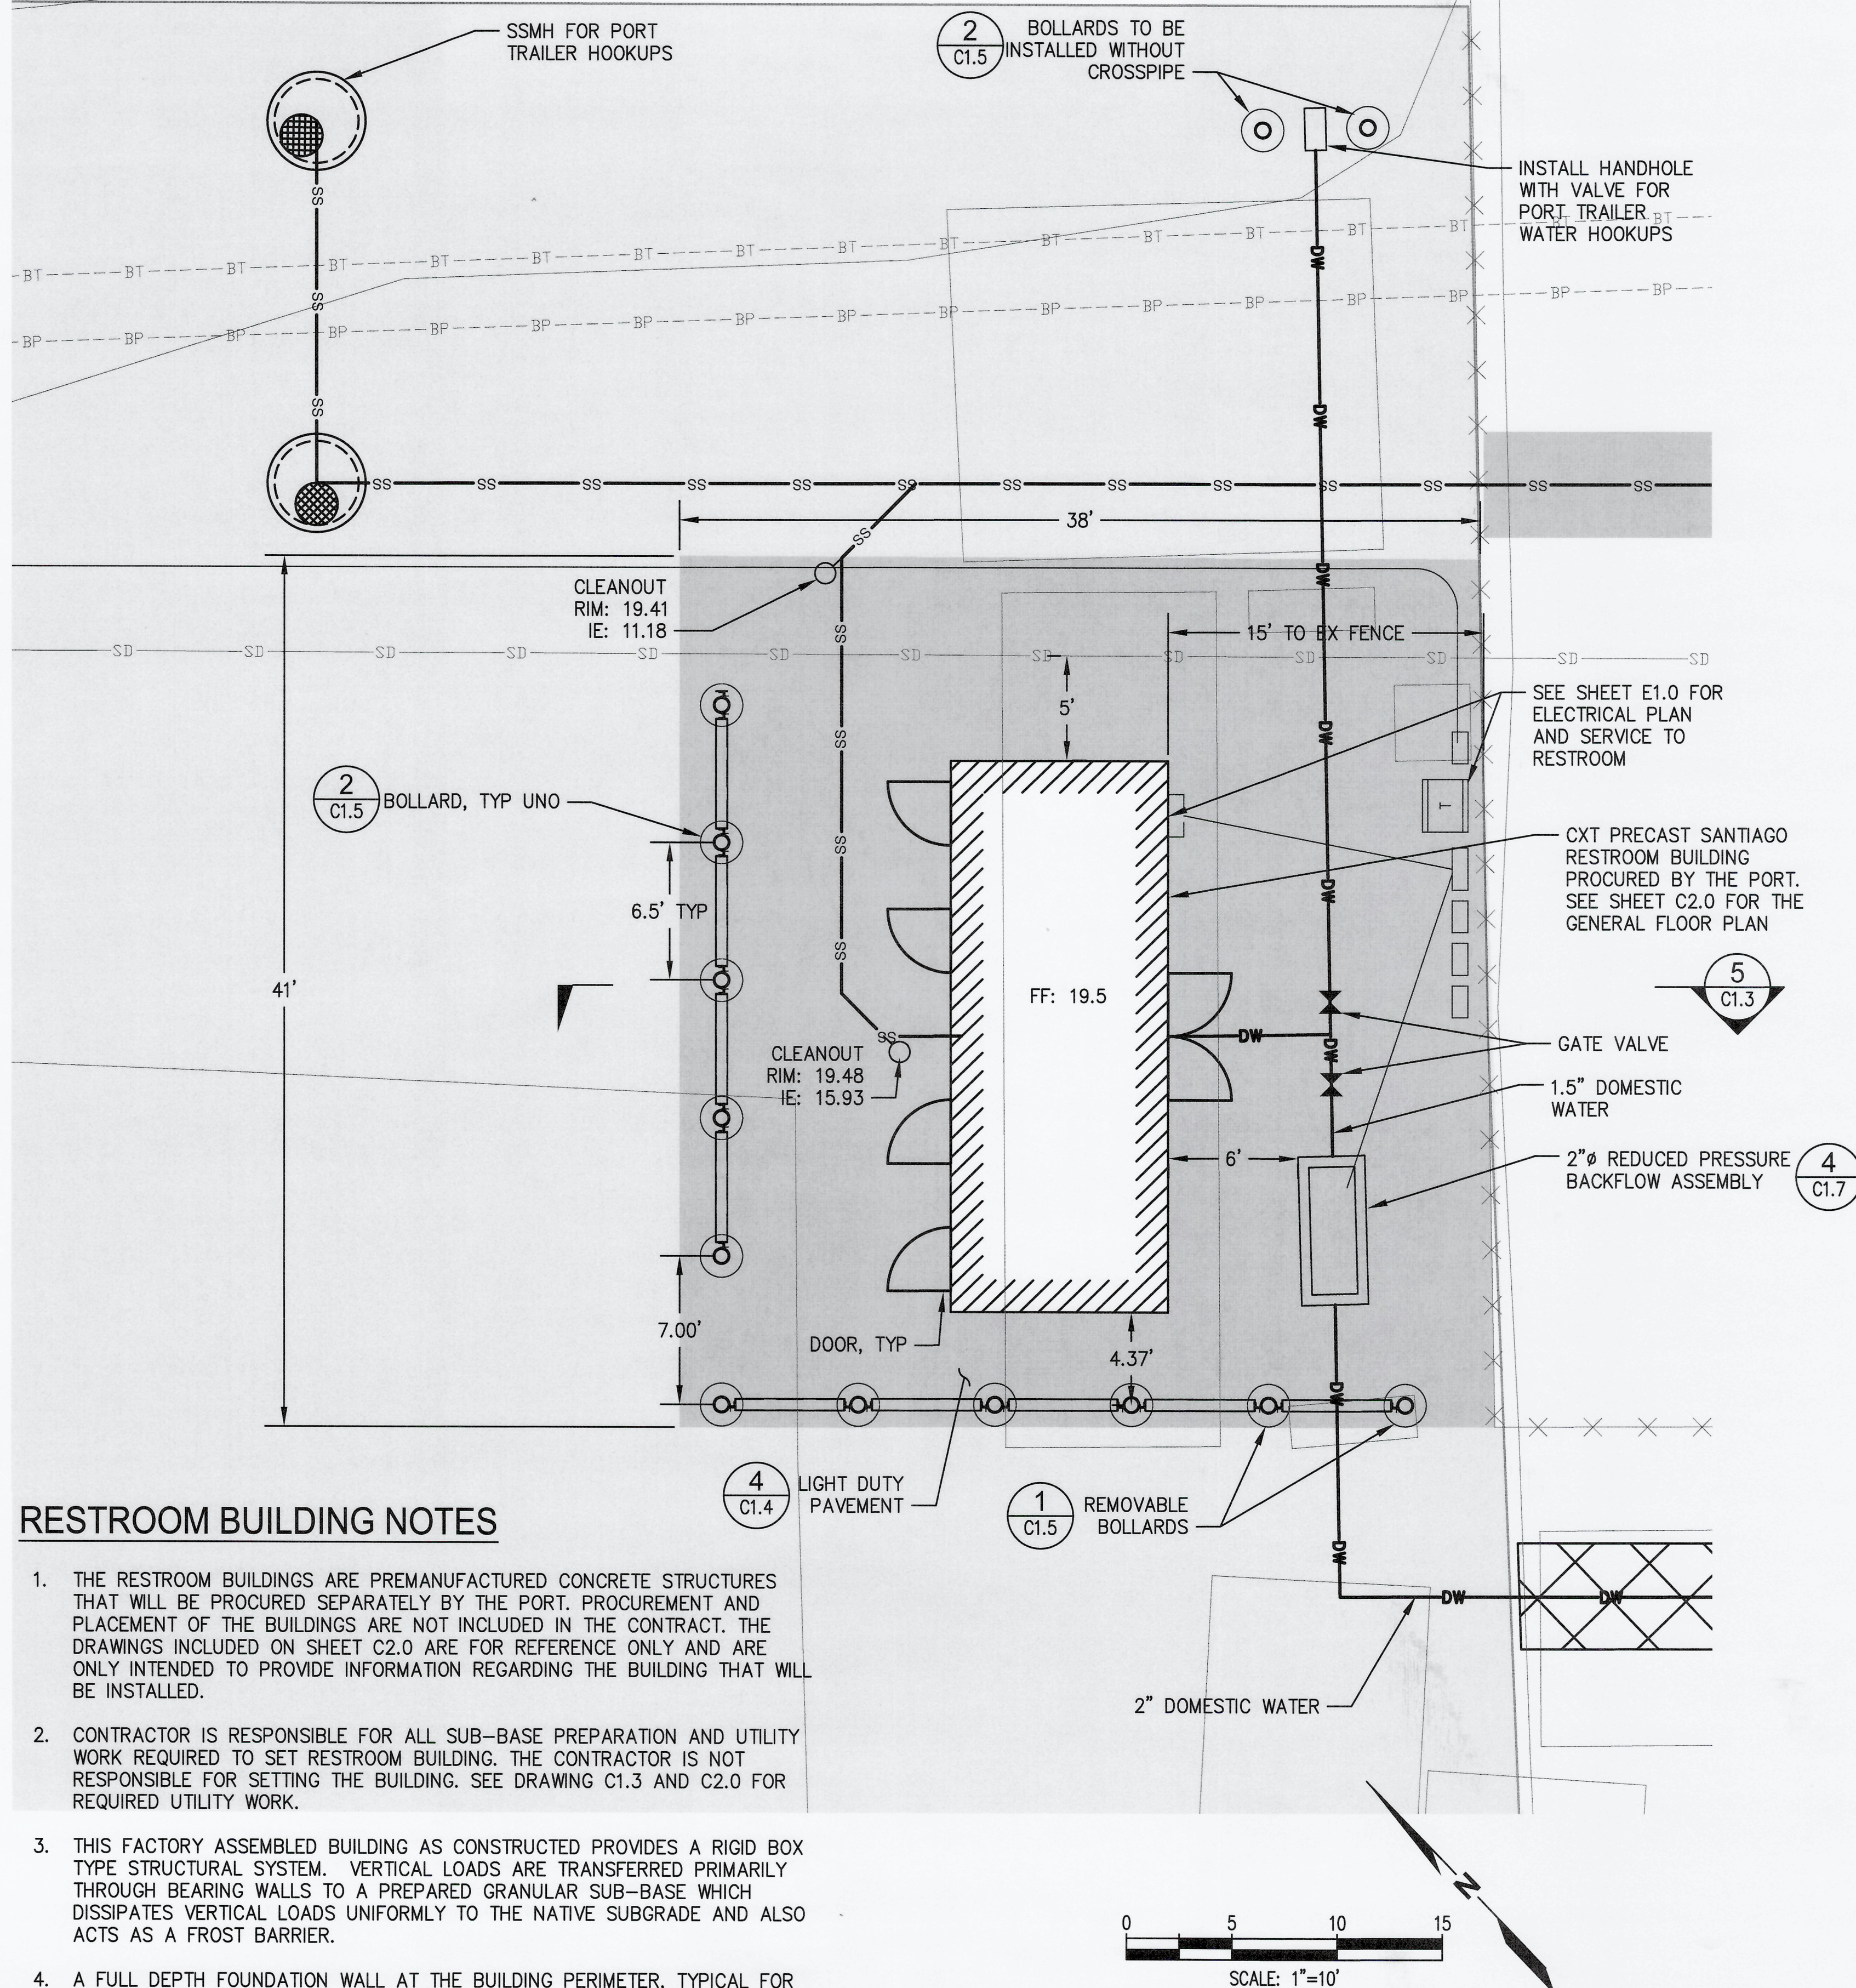

2
C1.2

SOUTH SEWER ROW WORK PLAN

SCALE: 1"=10'

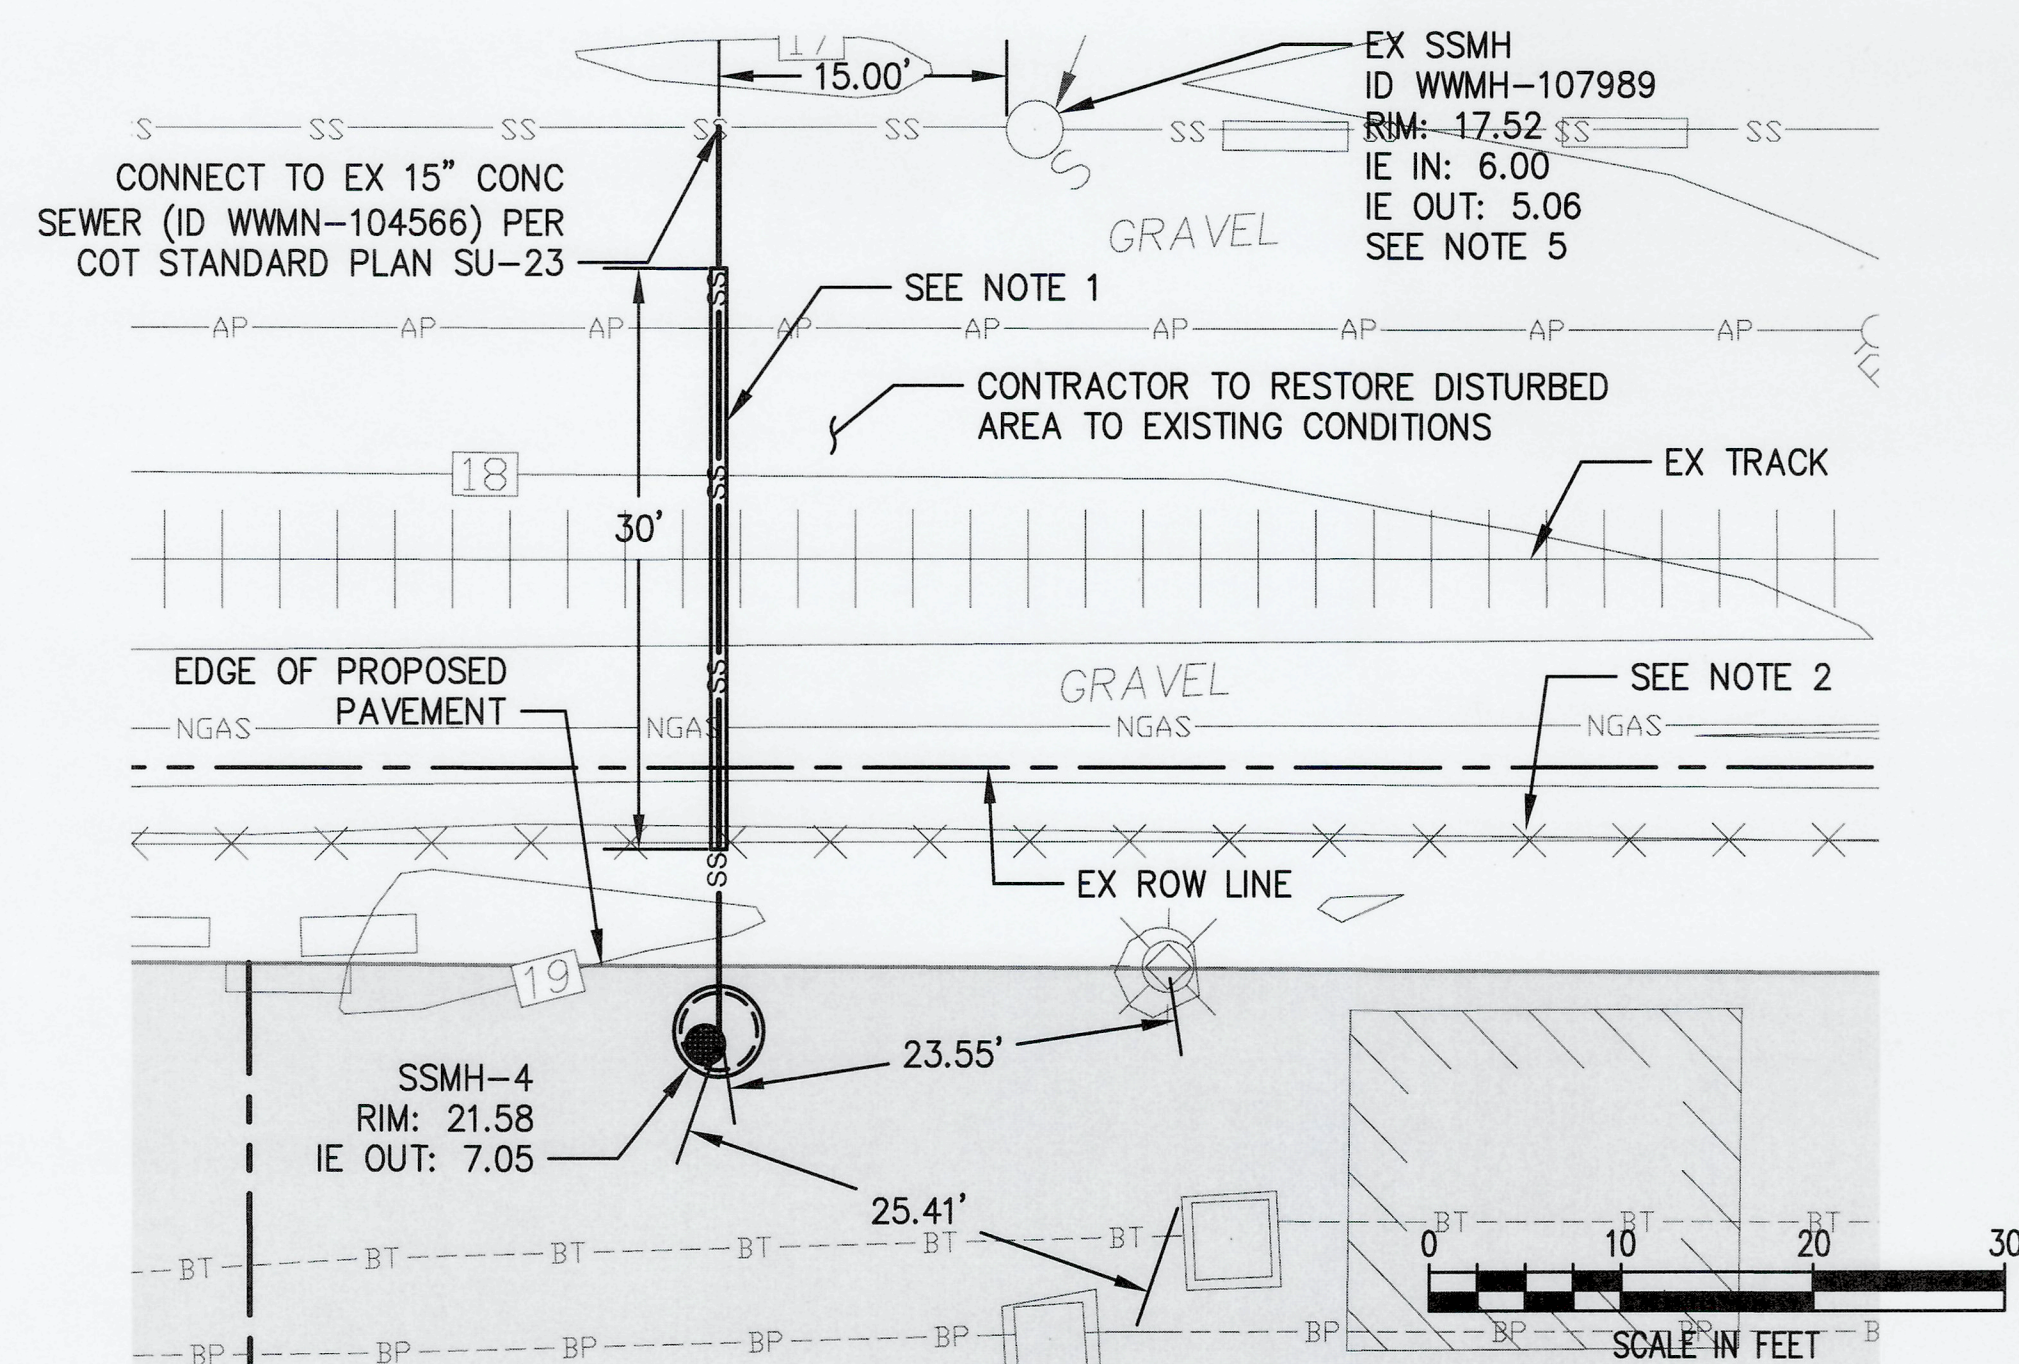

3
C1.0

NORTH SEWER ROW WORK PLAN

SCALE: 1"=10'

SEWER ROW WORK NOTES

1. CONTRACTOR TO JACK AND BORE UNDERNEATH EXISTING TRACK TO INSTALL 6 INCH SEWER LINE WITH 10" CASING PER DETAIL 3 ON SHEET C1.8.
2. CONTRACTOR TO REMOVE AND REPLACE EXISTING CHAIN LINK FENCE AS NECESSARY TO INSTALL SEWER PIPE.
3. CONTRACTOR TO SUBMIT A BORING AND JACKING PLAN TO BE APPROVED BY THE ENGINEER AND TACOMA RAIL PRIOR TO BEGINNING WORK.
4. CONTRACTOR SHALL COORDINATE ALL SCHEDULING AND SEQUENCING OF WORK WITHIN THE CITY ROW WITH TACOMA RAIL AND THE CITY OF TACOMA.
5. CONTRACTOR SHALL PROVIDE DEWATERING SYSTEMS AS REQUIRED DURING PIPE INSTALLATIONS.
6. CONNECTION OF PROPOSED 6" SEWER TO EXISTING 8" STUB SHALL BE CONSTRUCTED USING A FERNCO, ROMAC, OR APPROVED EQUAL WATERTIGHT ADAPTER COUPLING.

6695										EB-1 PAVEMENT AND RESTROOM BUILDINGS										12/4/23										12/4/23									
C1.3										RESTROOM BUILDING AND SEWER ROW WORK										12/13/23										12/4/23									
14 OF 26										ENLARGED PLAN										12/13/23										12/4/23									
CONTRACT/CONS: 071907										TOWNSHIP: 21N										RANGE: 3E										SECTION: 36									
M. ID: 201105.01										DATE-HRZ: W83-SF										VERI:										PORT OF TACOMA BM#									
PHASE:										PARCEL: 0321354035										DRAWING SCALE:										AS SHOWN									
BID SET										BID SET										BID SET										BID SET									
Port of Tacoma

2007 North 31st Street, Suite 100
Tacoma, Washington 98407
(253) 396-0150 Fax (253) 396-0162


kpf




THIS DRAWING IS THE PROPERTY OF THE PORT OF TACOMA AND SHALL NOT BE USED ON OTHER WORK, DISCLOSED, COPIED, IN WHOLE OR IN PART, WITHOUT WRITTEN PERMISSION

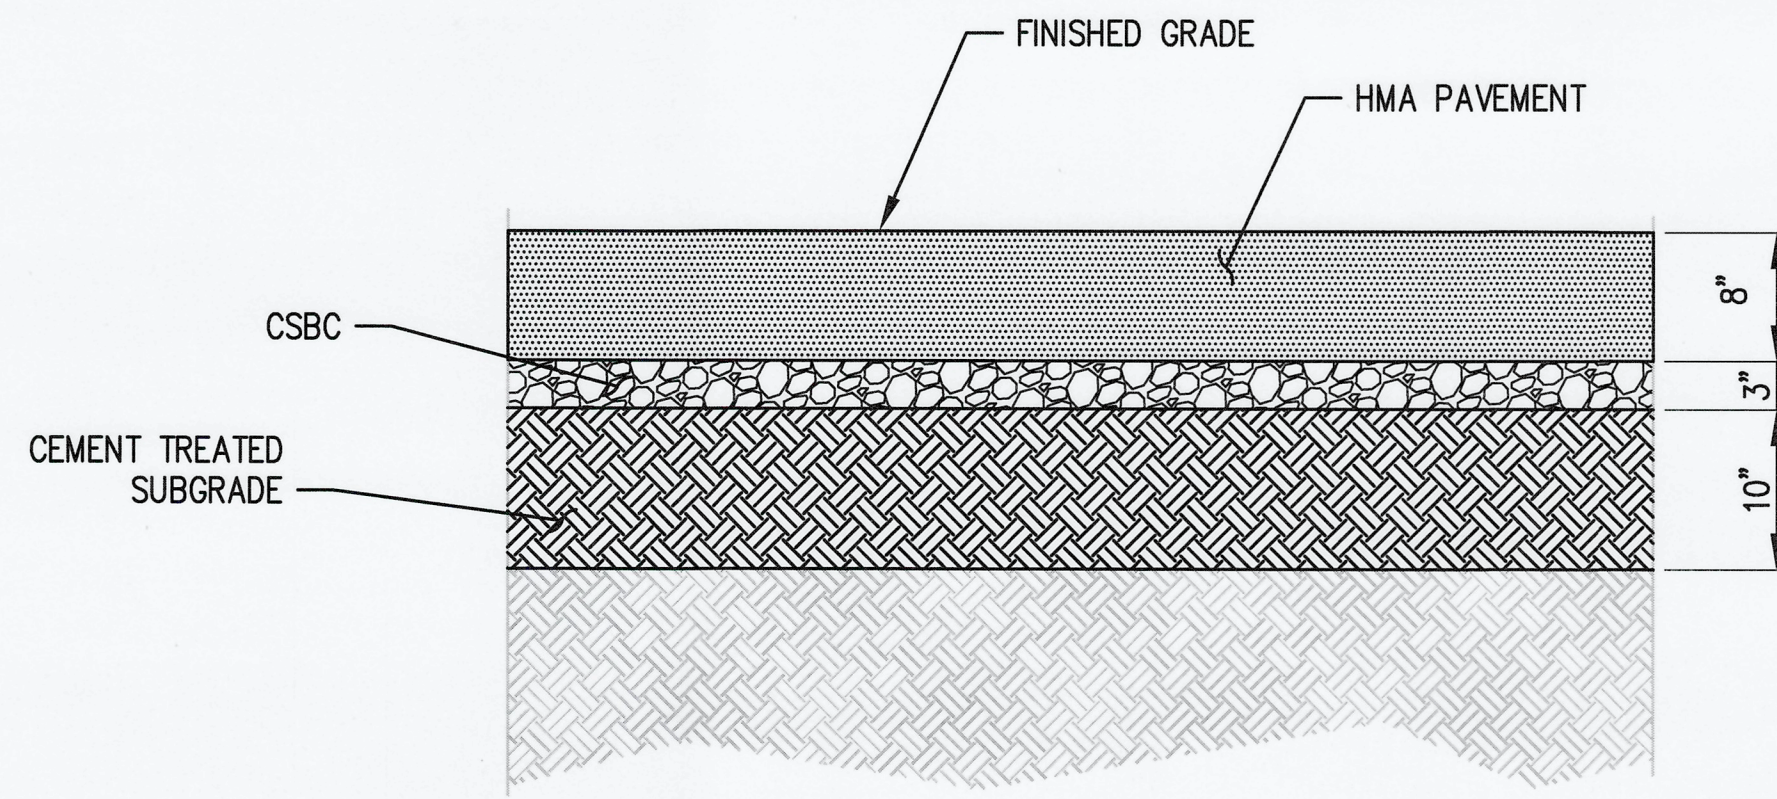


1 STANDARD HMA PAVEMENT
C1.0, C1.1, C1.2, C1.3
SCALE: 1"=1'

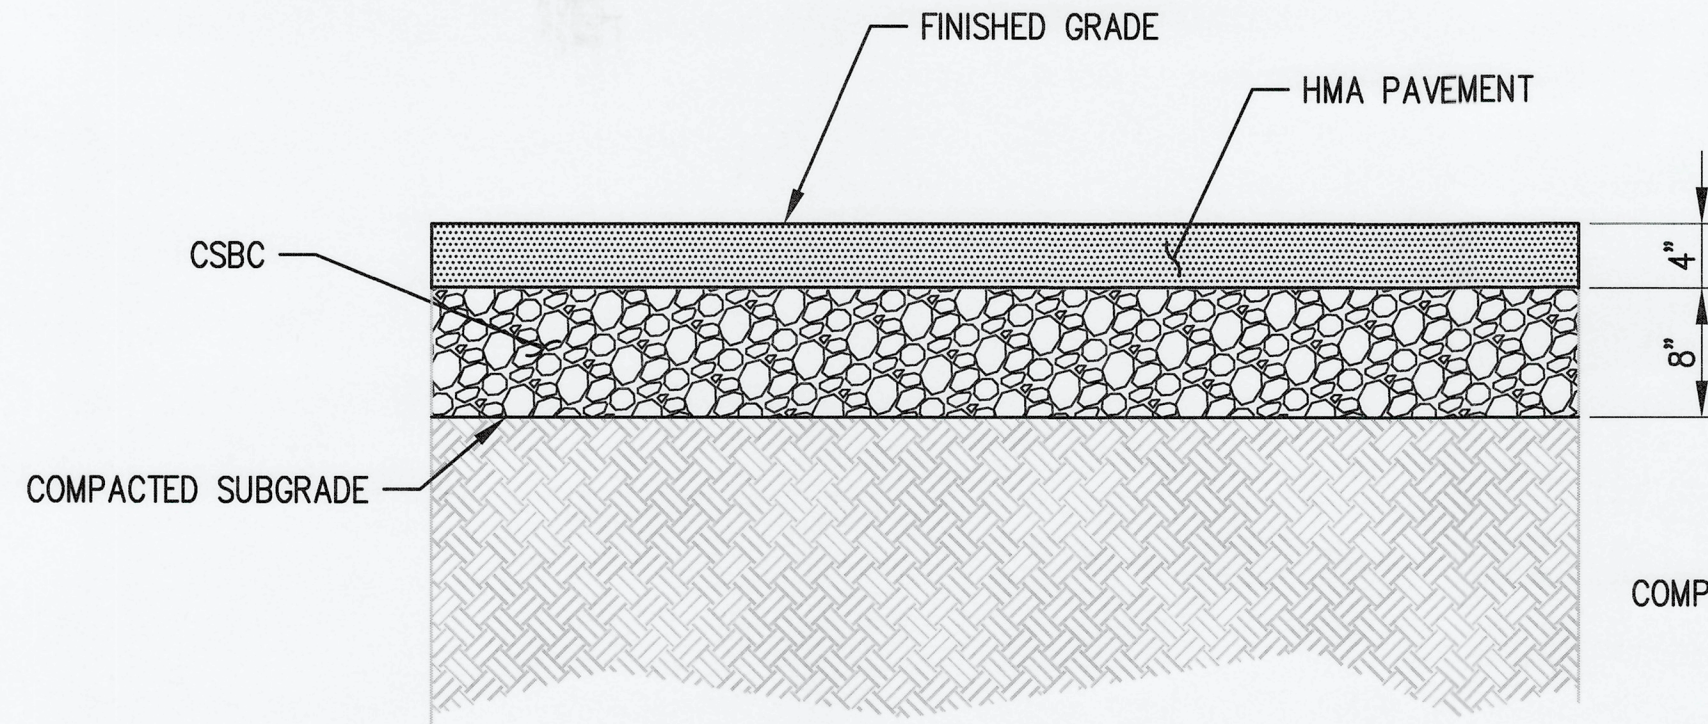

2 LIGHT DUTY HMA PAVEMENT
C1.2, C1.3
SCALE: 1"=1'

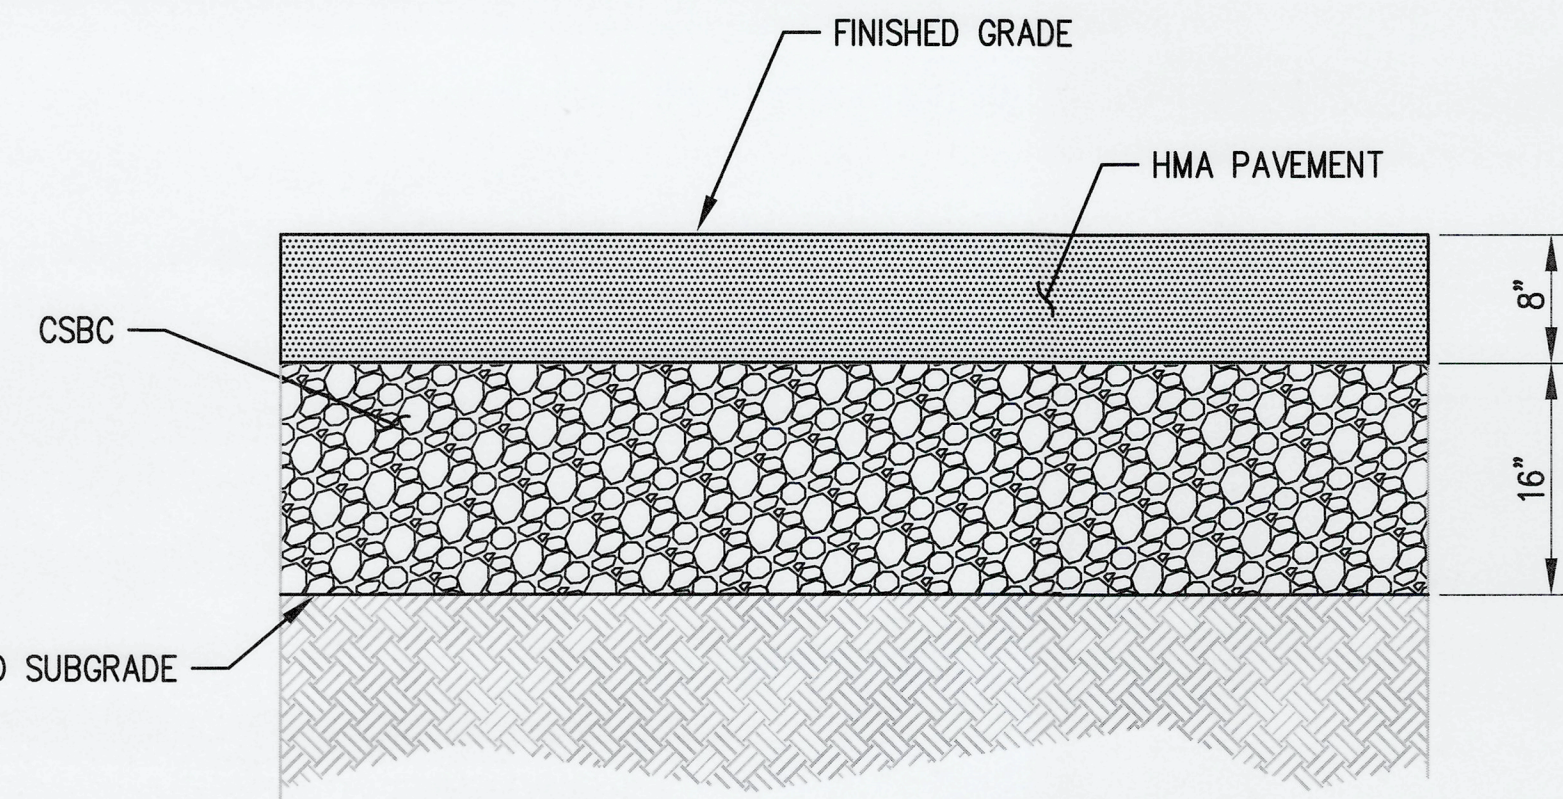


3 HEAVY DUTY HMA PAVEMENT
C1.2, C1.3
SCALE: 1"=1'

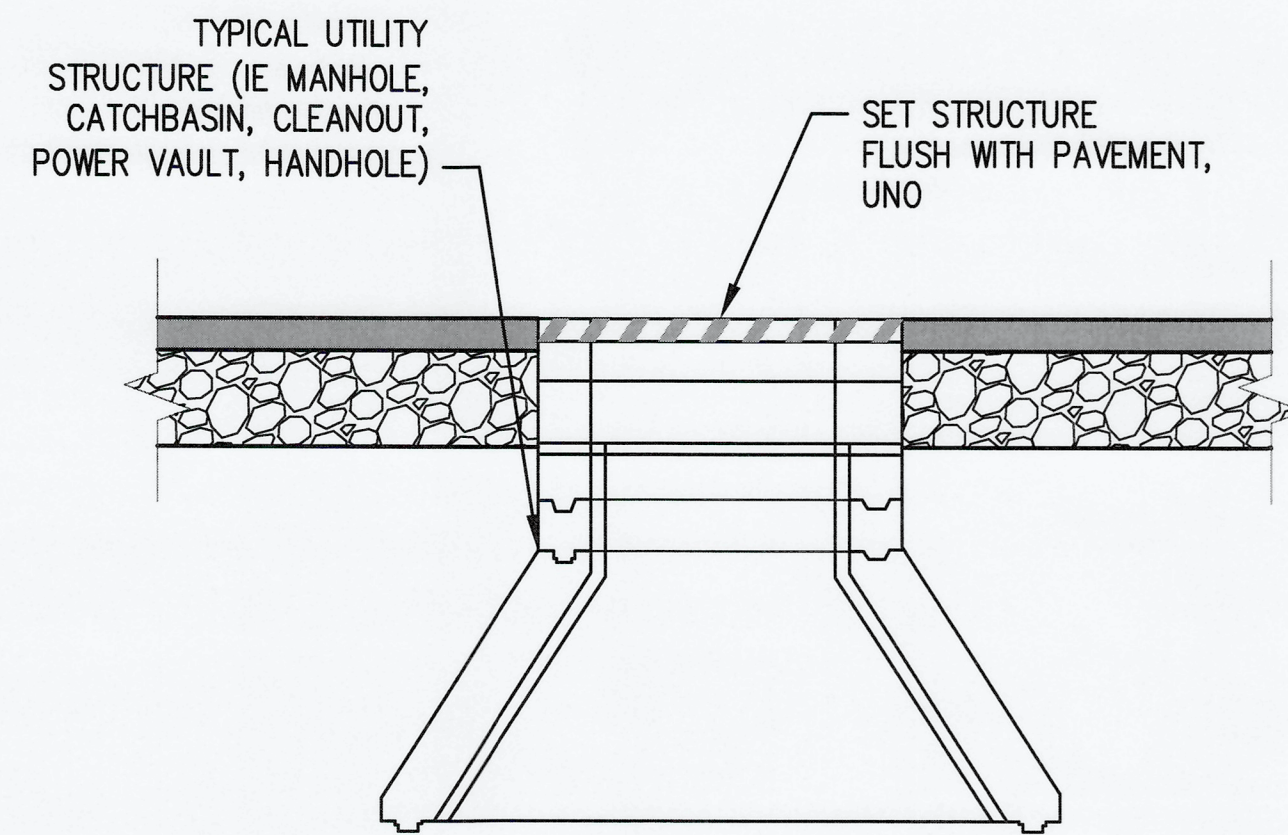


NOTES

1. CONTRACTOR TO REMOVE LID, ADD CONCRETE RISER RINGS, THEN REPLACE LID.


4 STRUCTURE LID ADJUSTMENT
C1.0, C1.2, C1.3
NTS

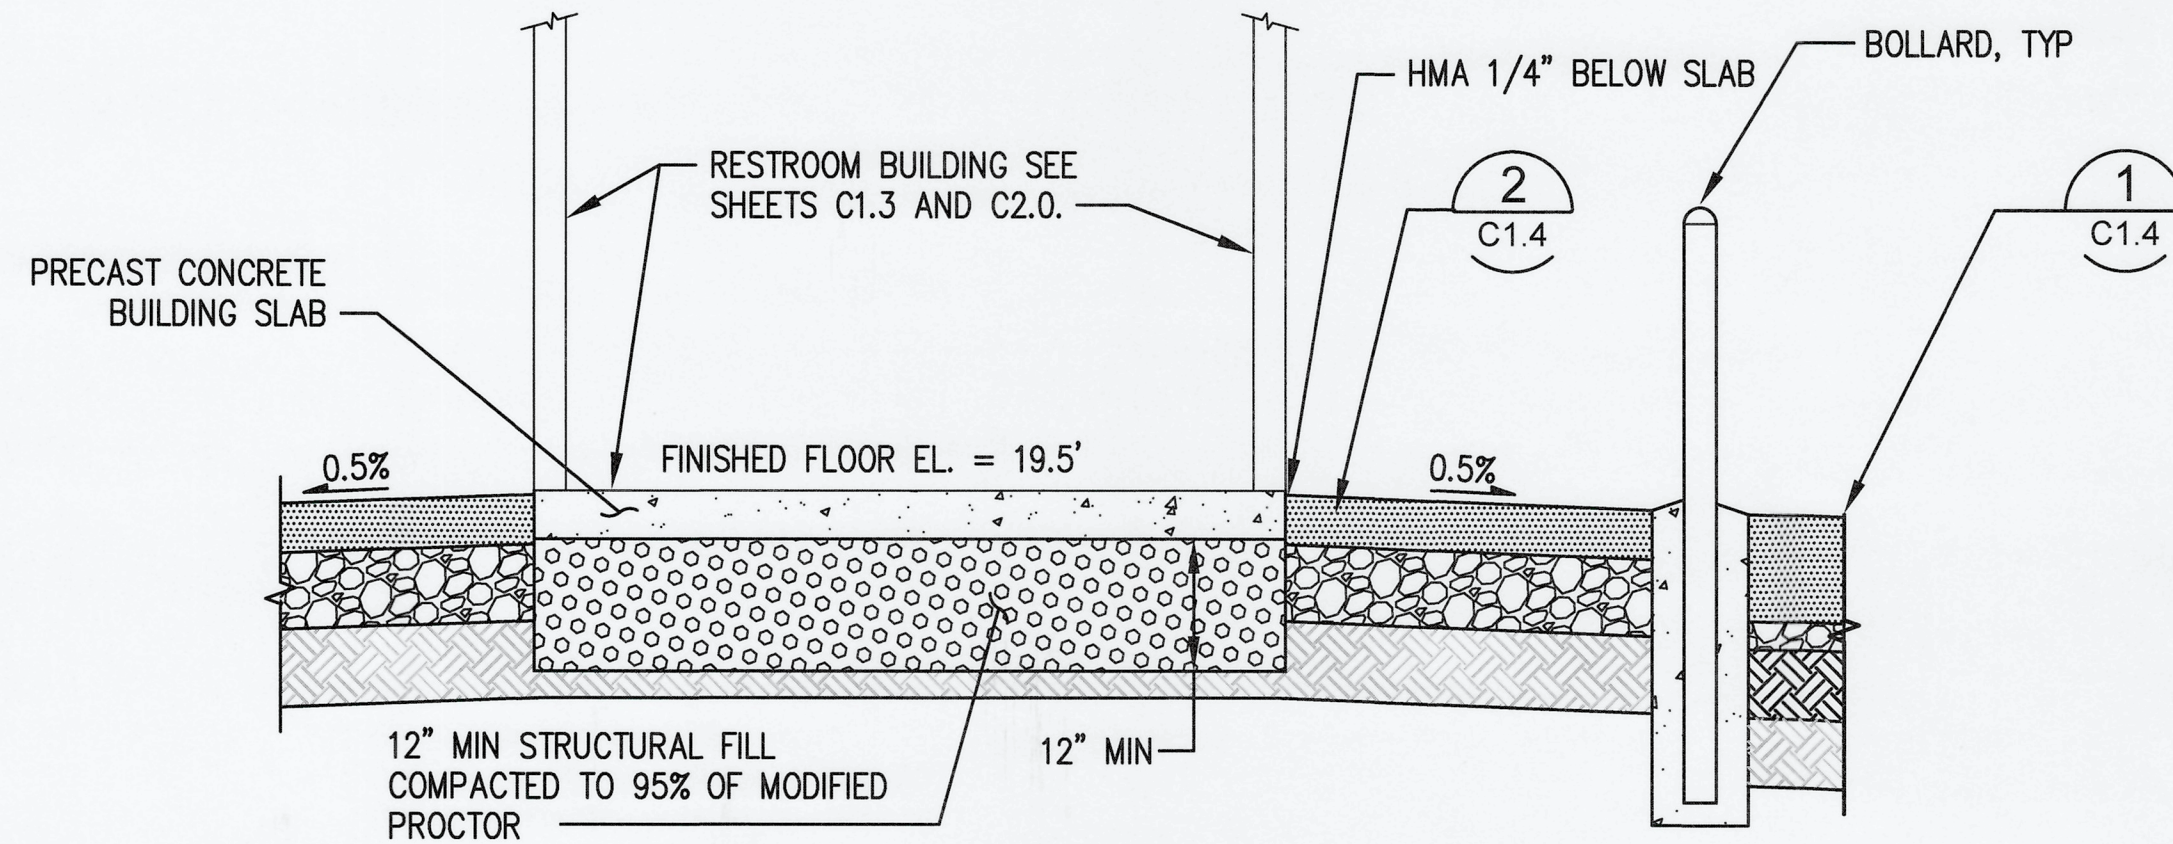

5 RESTROOM BUILDING GRADING SECTION
C1.3
NTS

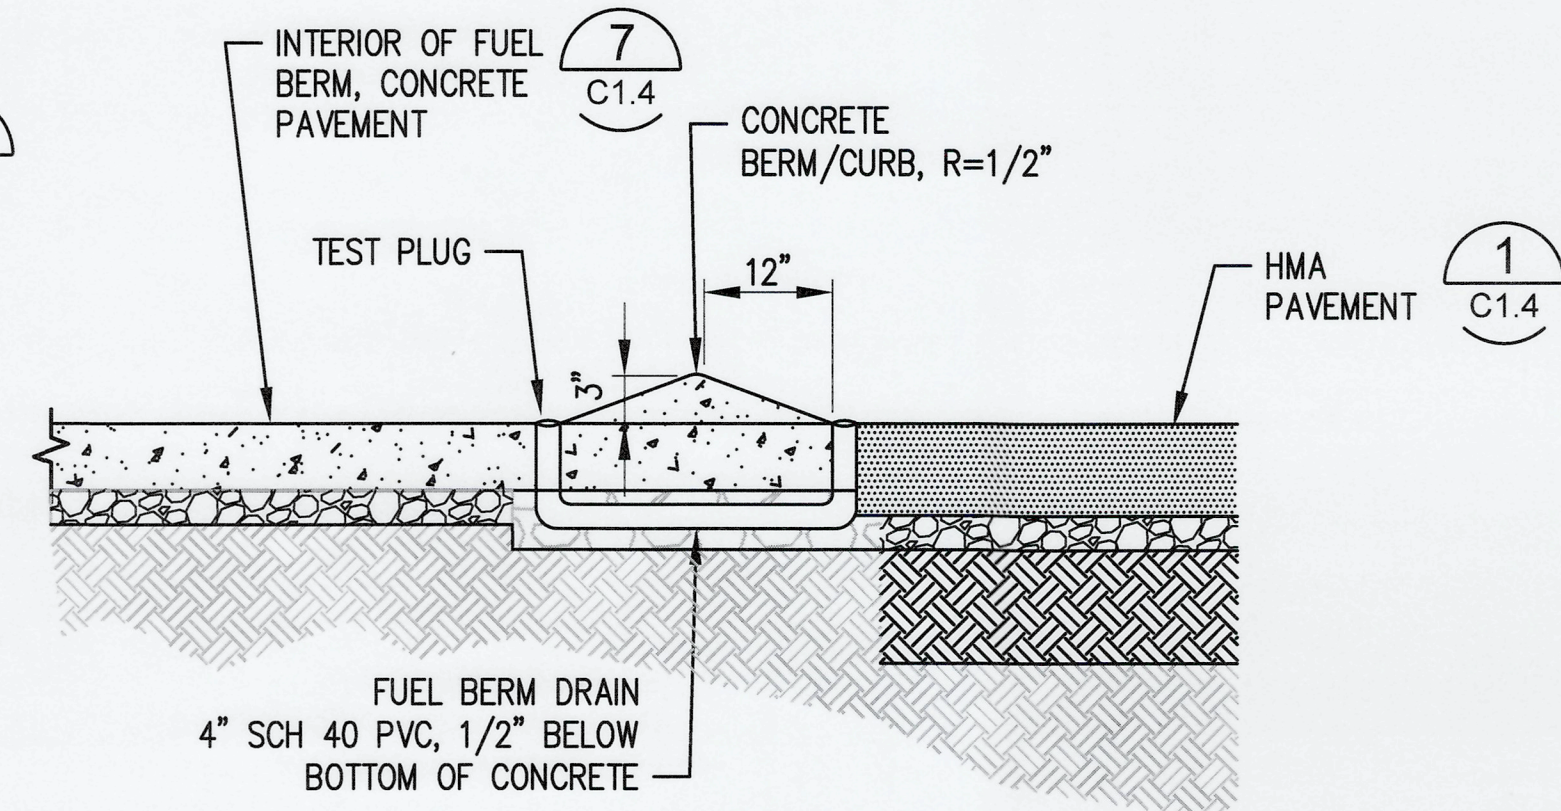


6 FUEL BERM
C1.0, C1.4
NTS

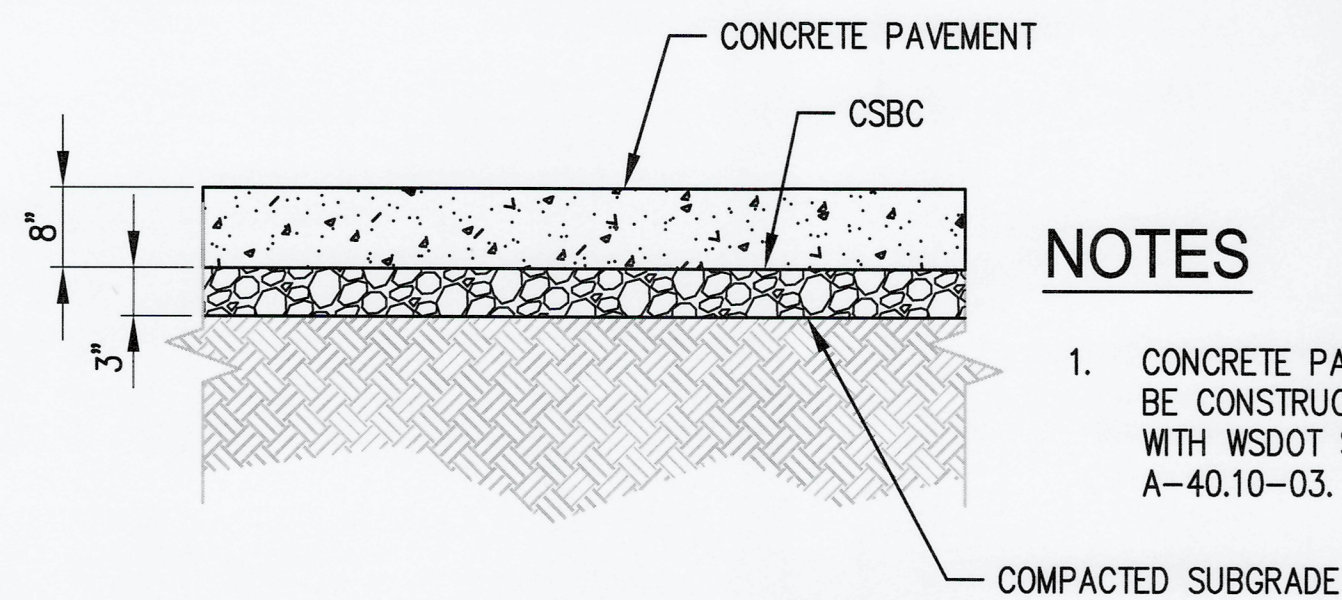


NOTES

1. CONCRETE PAVEMENT JOINTS SHALL BE CONSTRUCTED IN ACCORDANCE WITH WSDOT STANDARD PLAN A-40.10-03.

7 CONCRETE PAVEMENT
C1.0, C1.4
SCALE: 1"=1'

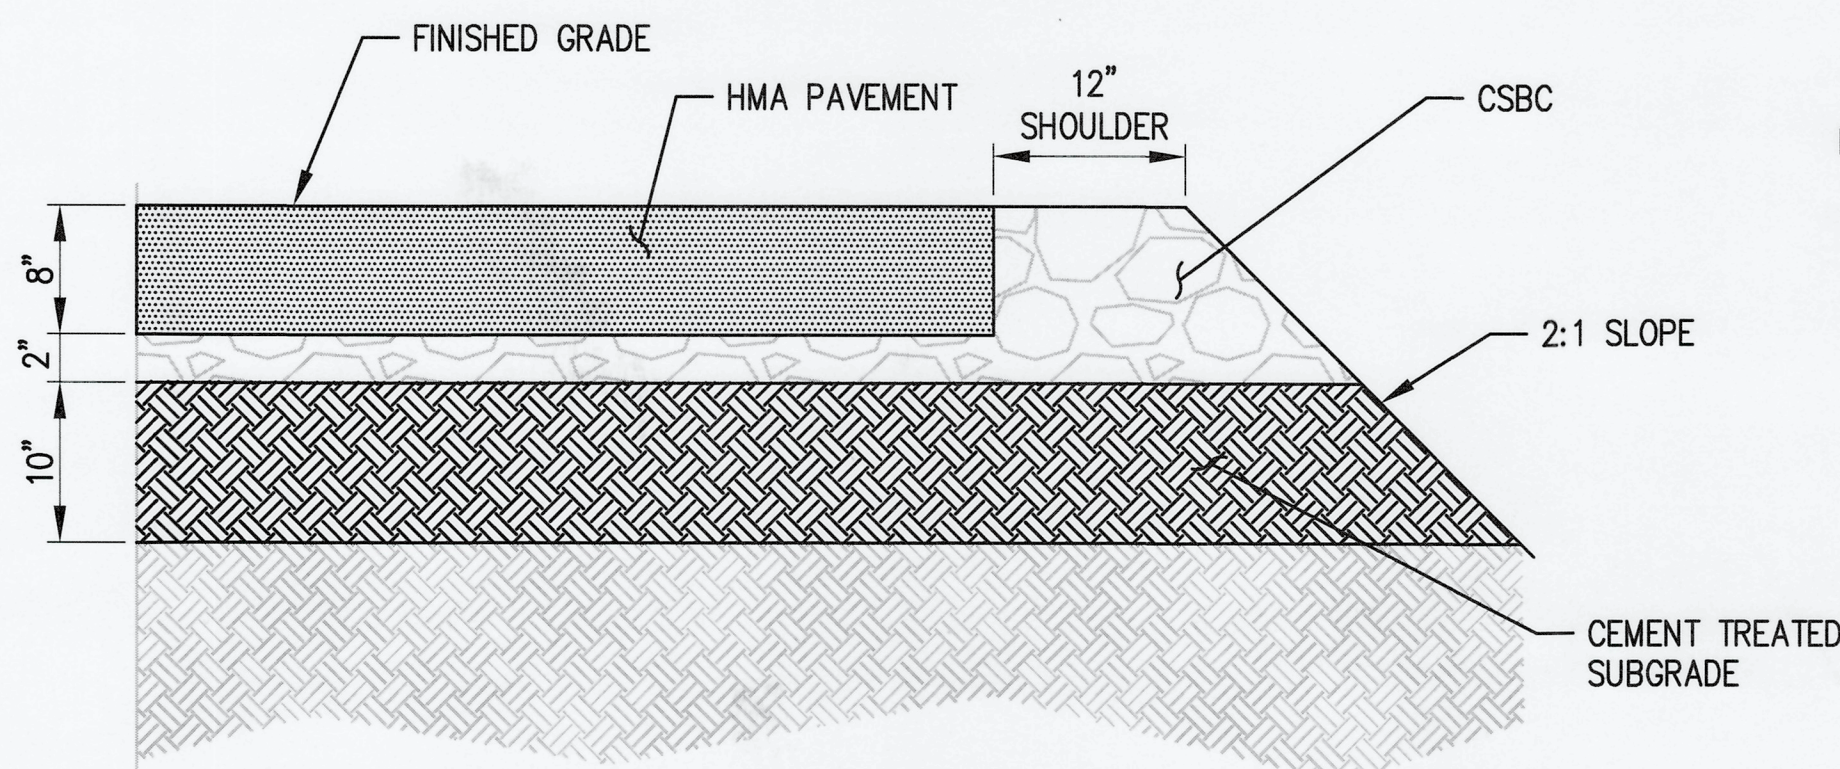

8 PAVEMENT SHOULDER DETAIL
C1.6
SCALE: 1"=1'

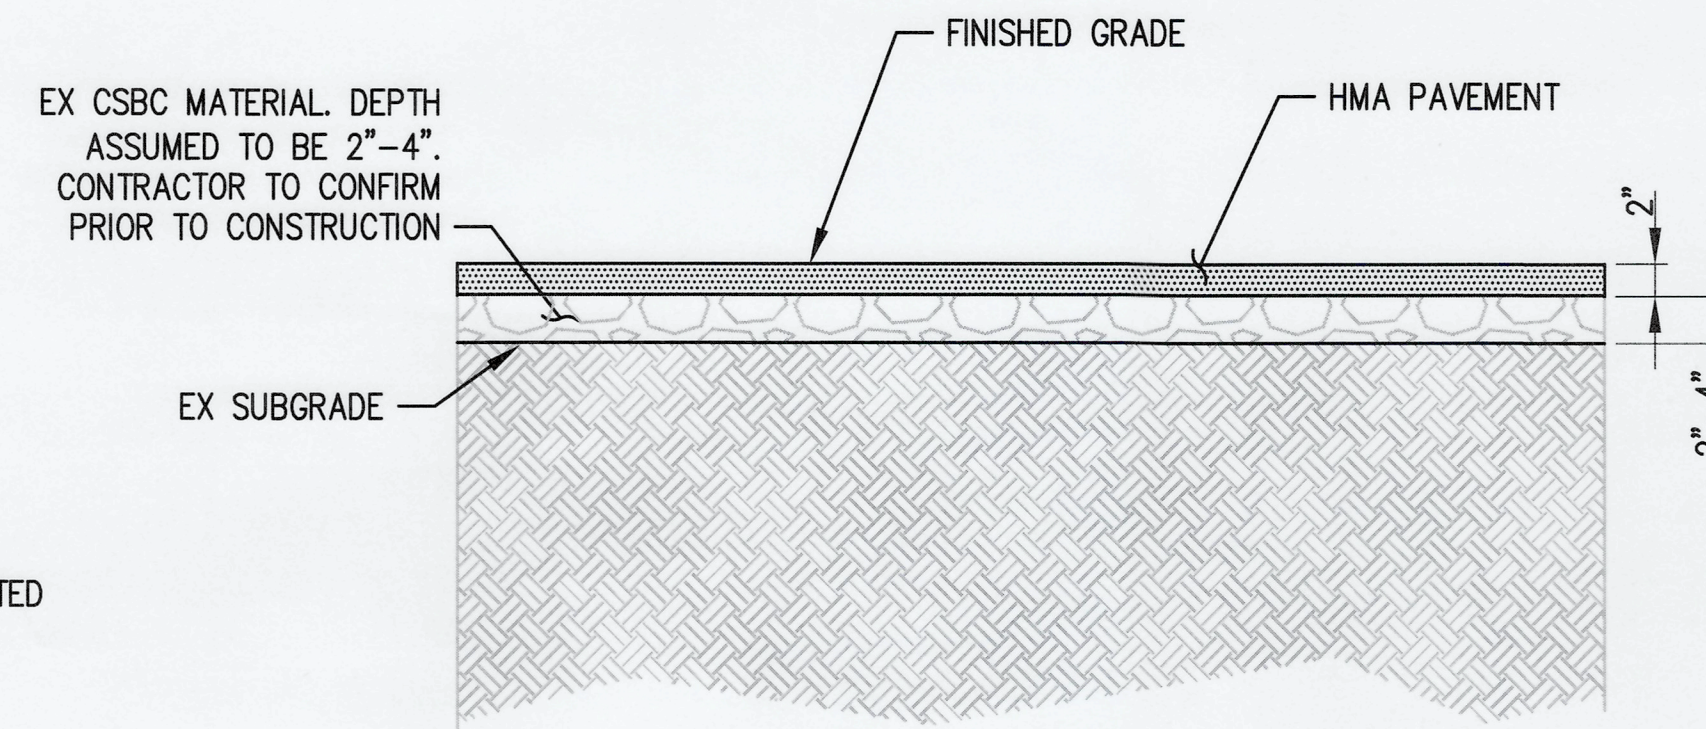

9 TENT STRUCTURE HMA PAVEMENT
C1.0
SCALE: 1"=1'

6695										EB-1 PAVEMENT AND RESTROOM BUILDINGS										APPROVED: <i>John Ford</i>										TJH 11/21/2023	
------	--	--	--	--	--	--	--	--	--	--------------------------------------	--	--	--	--	--	--	--	--	--	----------------------------	--	--	--	--	--	--	--	--	--	----------------	--	--	