


GENERAL NOTES:


- THESE NOTES CONTAIN GENERAL INFORMATION AND ARE NOT NECESSARILY COMPLETE FOR CONSTRUCTION PURPOSES. THE CONTRACTOR SHALL VERIFY INFORMATION SHOWN ON THE DRAWINGS, IN THE SPECIFICATIONS AND OTHER DOCUMENTS, AND BRING ANY CONFLICTS TO THE ATTENTION OF THE ENGINEER BEFORE BEGINNING THE AFFECTED WORK. THE ENGINEER WILL RESOLVE ANY SUCH CONFLICTS.
2. THE TERMINAL WILL BE OPERATIONAL 24 HOURS, 7 DAYS A WEEK. THE CONTRACTOR SHALL KEEP ITS WORKERS, MATERIAL, AND EQUIPMENT CLEAR OF ALL SHIPPING AND CONTAINER HANDLING OPERATIONS AND SHALL NOT IN ANY WAY HINDER OR DISRUPT TERMINAL OPERATIONS. CONTRACTOR SHALL HAVE CONTINUOUS COORDINATION WITH THE PORT. SEE G3.0 AND G3.1 FOR SITE ACCESS.
3. PROJECT DATUM AND SURVEY CONTROL: REFER TO DWGS V1.0 AND V1.1 FOR PROJECT DATUM AND SURVEY CONTROL. THE CONTRACTOR SHALL PERFORM ALL REQUIRED SURVEYING AND STAKING REQUIRED DURING CONSTRUCTION.
4. LOCATIONS OF EXISTING UTILITIES SHOWN HEREIN HAVE BEEN OBTAINED FROM AVAILABLE RECORDS AND SHOULD BE CONSIDERED APPROXIMATE ONLY AND NOT NECESSARILY COMPLETE. IT IS THE SOLE RESPONSIBILITY OF THE CONTRACTOR TO INDEPENDENTLY VERIFY THE ACCURACY OF ALL UTILITY LOCATIONS SHOWN, INCLUDING PERFORMING UTILITY LOCATE, AND TO FURTHER DISCOVER AND AVOID ANY OTHER UTILITIES NOT SHOWN HEREON WHICH MAY BE AFFECTED BY THE IMPLEMENTATION OF THESE PLANS. INFORM THE ENGINEER OF ANY POTENTIAL CONFLICTS OR INTERFERENCES FOR RESOLUTION PRIOR TO PERFORMING EXCAVATIONS.
5. THE CONTRACTOR SHALL PROVIDE AND MAINTAIN TEMPORARY SEDIMENTATION AND EROSION CONTROL (TESC) FACILITIES. REFER TO THE APPLICABLE DRAWINGS AND THE SPECIFICATIONS FOR REQUIRED TESC FEATURES. PRIOR TO COMMENCING DEMOLITION OPERATIONS, IMPLEMENT EROSION AND SEDIMENT CONTROL PLAN SUBMITTED BY THE CONTRACTOR AND APPROVED BY THE PORT. THE CONTRACTOR SHALL ALSO SUBMIT A SWPPP TO THE PORT FOR APPROVAL.
6. AS CONSTRUCTION PROGRESSES AND SEASONAL CONDITIONS DICTATE, THE CONTRACTOR SHALL REVISE TESC FACILITIES AND CONFIGURATIONS AS NECESSARY TO ENSURE COMPLETE SILTATION CONTROL AND THAT NO SEDIMENT LADEN WATER ENTERS THE NATURAL OR PIPED DRAINAGE SYSTEM.
7. DURING THE COURSE OF CONSTRUCTION, IT SHALL BE THE OBLIGATION AND RESPONSIBILITY OF THE CONTRACTOR TO ADDRESS ANY NEW CONDITIONS THAT MAY BE CREATED BY ITS ACTIVITIES AND TO PROVIDE ADDITIONAL TESC FACILITIES THAT MAY BE NEEDED TO PROTECT THE SITE, ADJACENT LAND AND EXISTING DRAINAGE FEATURES. REMOVE TESC FACILITIES AT COMPLETION OF THE PROJECT.
8. THE CONTRACTOR SHALL KEEP ALL ON-SITE PROJECT AREAS CLEAN AT ALL TIMES BY SWEEPING. WASHING AND/OR USE OF A WATER TRUCK TO CLEAN PAVED AREAS ARE/IS NOT ALLOWED.
9. ANY DAMAGE INCURRED TO ANY PART OF THE SITE OR BOUNDARY NOT SPECIFICALLY DESIGNATED FOR DEMOLITION SHALL BE REPAIRED, REPLACED, AND/OR RECONSTRUCTED BY THE CONTRACTOR, AT THE CONTRACTOR'S EXPENSE, TO THE PREDISTURBED CONDITION AS DIRECTED BY THE ENGINEER.
10. EXCESS SOIL SHALL BE TEMPORARILY STOCKPILED OUTSIDE OF TERMINAL WORK AREA. EXACT LOCATION TO BE WITHIN TERMINAL BOUNDARY AND AS DIRECTED BY ENGINEER. PORT WILL SAMPLE AND TEST MATERIAL PRIOR TO CONTRACTOR HAULING OFFSITE FOR DISPOSAL AT AN APPROVED FACILITY. CONTRACTOR SHALL DISPOSE OF EXCESS OR GEOTECHNICALLY UNSUITABLE MATERIALS AS INDICATED IN THE SPECIFICATIONS.
11. ALL DEMOLITION MATERIAL, INCLUDING PAVEMENT, AND EXCESS SOIL, EXCEPT AS NOTED AND/OR SPECIFIED, SHALL BECOME THE PROPERTY OF THE CONTRACTOR AND BE COMPLETELY REMOVED AND DISPOSED OF BY THE CONTRACTOR. AS SPECIFIED IN THE CONTRACT DOCUMENTS.
12. CONTRACTOR AREAS FOR STAGING, LAYDOWN, STORAGE OF MATERIALS AND EQUIPMENT SHALL BE COORDINATED WITH THE ENGINEER. SEE G3.0 AND G3.1 FOR SITE ACCESS AND STAGING AREAS.
13. THE CONTRACTOR SHALL BE SOLELY RESPONSIBLE FOR DETERMINING THE ADEQUACY OF EXISTING STRUCTURES AND UTILITIES TO SUPPORT CONSTRUCTION EQUIPMENT AND LOADS.
14. THE CONTRACTOR SHALL BE RESPONSIBLE FOR AND SHALL INSTALL AND MAINTAIN SHORING AND BRACING NECESSARY TO PROTECT WORKERS, UTILITIES ADJACENT TO EXISTING PAVEMENT AND OTHER IMPROVEMENTS AND EXCAVATIONS. SHORING MUST BE IN ACCORDANCE WITH WAC CHAPTER 296-155, INCLUDING CHAPTER N. THE CONTRACTOR SHALL ALSO BE RESPONSIBLE FOR REMOVAL OF TEMPORARY SHORING AND BRACING.
15. ALL DEVIATIONS FROM THESE PLANS SHALL BE RECORDED BY REDLINE MARKUPS ON A SET OF "AS-BUILT" DRAWINGS. THE CONTRACTOR SHALL SUBMIT "AS-BUILT" DRAWINGS TO THE ENGINEER IN ACCORDANCE WITH THE SPECIFICATIONS, SEE SECTION 01 70 00, EXECUTION AND CLOSEOUT REQUIREMENTS.
16. CONTRACTOR IS REQUIRED TO FIELD VERIFY EXISTING CONDITIONS, INCLUDING DIMENSIONS AND ELEVATIONS SHOWN ON DRAWINGS, PRIOR TO PROCUREMENT OF ALL MATERIALS TO ENSURE IMPROVEMENTS ARE SIZED AND CONFIGURED ACCURATELY FOR SITE CONDITIONS.

UTILITY STRUCTURE DESIGN LOADS:

1. FRAMES AND GRATES
 - 1.1. FRAME AND GRATE SHALL BE DESIGNED AND TESTED FOR A FAA AIRPORT WHEEL PROOF LOAD OF 200,000 LB APPLIED OVER 9 INCH SQUARE AREA (2,469 PSI) IN ACCORDANCE WITH AASHTO M 306. PROOF LOAD SHALL BE HELD FOR A MINIMUM DURATION OF ONE MINUTE. AFTER TEST, THE FRAME AND COVER / GRATING ARE INSPECTED. THERE SHALL BE NO SIGNS OF CRACKING OR DETRIMENTAL PERMANENT DEFORMATION. PROOF LOAD INCLUDES AASHTO SAFETY FACTOR OF 2.5, CORRESPONDING TO AN ACTUAL WHEEL LOAD OF 80,000 LBS (VEHICLES AND/OR EQUIPMENT WITH 160,000 LB AXLE LOAD). CASTINGS RATED FOR H-20 AND HS-20 LOADS ARE NOT ACCEPTABLE.
2. MANHOLES / VAULTS
 - 2.1. ALL STRUCTURES MUST MEET THE REQUIREMENTS FROM MANUFACTURER DESIGN BUOYANCY CALCULATIONS AND THE LIVE LOADS SHOWN BELOW
 - 2.1.1. CONCENTRATED LIVE LOAD
 - 2.1.1.1. CONTAINER HANDLERS TAYLOR TETCP 1100I OR EQUIVALENT

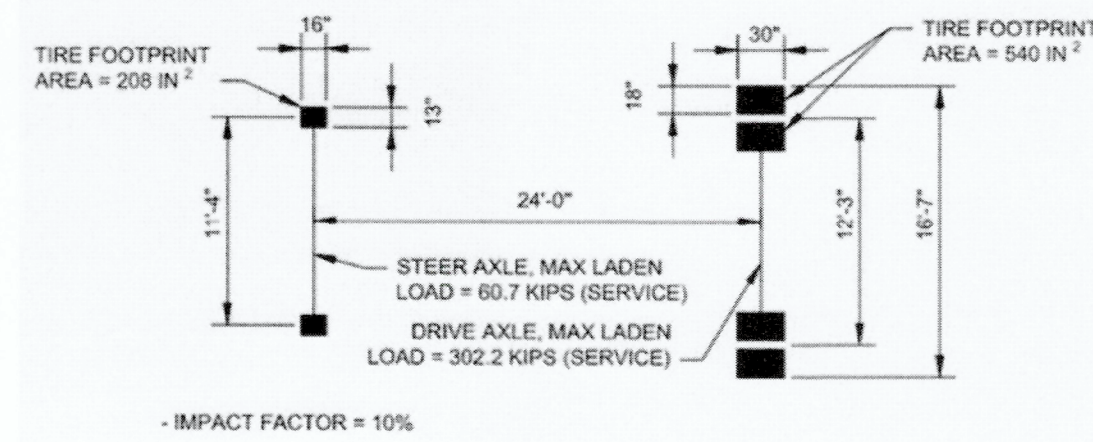

SYMBOLS:

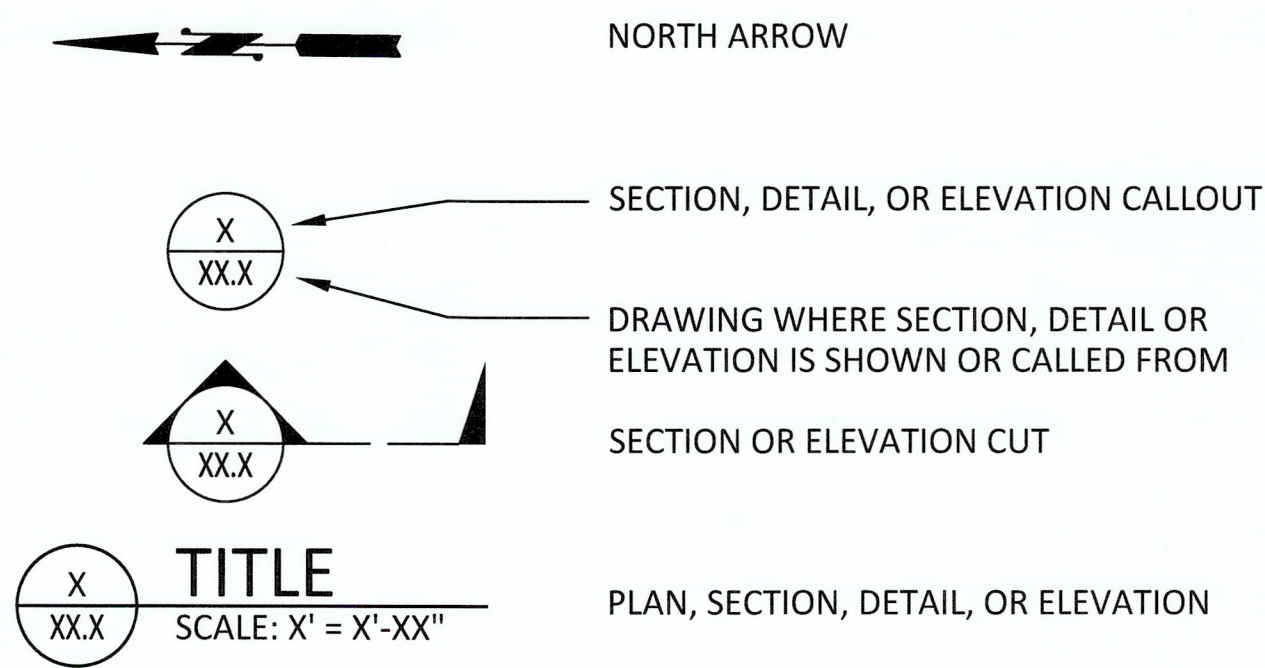

ABBREVIATIONS:

& ± @ ¢ ∅ ° = " '	AND APPROXIMATELY AT CENTERLINE DIAMETER DEGREES EQUALS INCHES, SECONDS FEET, MINUTES	N NAD NAVD NE NIC NIM NGVD NW OC OD OHW PERP PSF PSI PT R, RAD R/C REINF REQ'D S SCHD SD SE SIM SPA SPECS SQ SS SW SWPPP SWMM T&B TEMP TESC THK THRU TMC TOPO TPU TWIC TYP UNO V W/ W/O WSDOT	NORTH NORTH AMERICAN DATUM NORTH AMERICAN VERTICAL DATUM NORTHEAST NOT IN CONTRACT NORTH INTERMODAL NATIONAL GEODETIC VERTICAL DATUM NORTHWEST ON CENTER OUTSIDE DIAMETER ORDINARY HIGH WATER PERPENDICULAR POUNDS PER SQUARE FEET POUNDS PER SQUARE INCH POINT RADIUS REINFORCED CONCRETE REINFORC (-E,-ED,-ING,-MENT) REQUIRED SECONDS, SOUTH SCHEDULE STORM DRAIN SOUTHEAST SIMILAR SPACE SPECIFICATIONS SQUARE SANITARY SEWER/STAINLESS STEEL SOUTHWEST STORMWATER POLLUTION PREVENTION PLAN STORM WATER MANAGEMENT MANUAL TOP & BOTTOM TEMPORARY TEMPORARY EROSION AND SEDIMENT CONTROL THICK THROUGH TACOMA MUNICIPAL CODE TOPOGRAPHY TACOMA PUBLIC UTILITIES TRANSPORTATION WORKER IDENTIFICATION CREDENTIAL TYPICAL UNLESS NOTED OTHERWISE VOLT WITH WITHOUT WASHINGTON STATE DEPARTMENT OF TRANSPORTATION
ACI ACP ADMIN APPROX APWA ASTM	AMERICAN CONCRETE INSTITUTE ASPHALT CONCRETE PAVEMENT ADMINISTRATION APPROXIMAT (-E, -LY) AMERICAN PUBLIC WORKS ASSOCIATION AMERICAN SOCIETY FOR TESTING AND MATERIALS		
BMP BOT	BEST MANAGEMENT PRACTICE BOTTOM		
CB CIP CLR CMP CONC CONT COMM	CATCH BASIN CAST IN PLACE CLEAR (-ANCE) CORRUGATED METAL PIPE CONCRETE CONTINUOUS COMMUNICATION(S)		
DEMO DIA DIP DWG(S)	DEMOLISH OR DEMOLITION DIAMETER DUCTILE IRON PIPE DRAWING (-S)		
EA EL, ELEV EMBED EQ EW EXIST, EX EXP JT	EACH ELEVATION EMBEDMENT EQUAL (-LY) EACH WAY EXISTING EXPANSION JOINT		
f'c FT	COMPRESSIVE STRENGTH FEET, FOOT		
GALV GPS	GALVANIZE (-D) GLOBAL POSITIONING SYSTEM		
HMA HORIZ	HOT MIX ASPHALT HORIZONTAL		
IE IN.	INVERT ELEVATION INCH (-ES)		
JT	JOINT		
MAX MH MHHW MIN MJ MLLW MSL	MAXIMUM MANHOLE MEAN HIGHER HIGH WATER MINIMUM MECHANICAL JOINT MEAN LOWER LOW WATER MEAN SEA LEVEL		


FOR BID

G2.0
2 OF 28

CONT/CONS: PA00
ID: 201178.01
PHASE: 100% DESIGN

[illegible]

THIS DRAWING IS THE PROPERTY OF THE PORT OF TACOMA AND SHALL NOT BE USED ON OTHER WORK, DISCLOSED, COPIED, IN WHOLE OR IN PART, WITHOUT WRITTEN PERMISSION

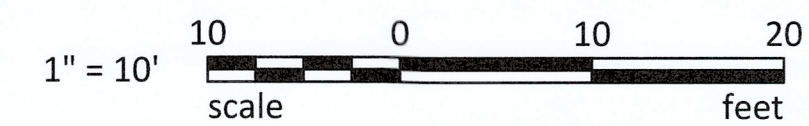

G3.0
3 OF 28

[illegible]


THIS DRAWING IS THE PROPERTY OF THE PORT OF TACOMA AND SHALL NOT BE USED ON OTHER WORK; DISCLOSED, COPIED, IN WHOLE OR IN PART, WITHOUT WRITTEN PERMISSION




PLAN - SITE #2 ACCESS - SUBSTATION #3
SCALE: NTS

NOTES:

1. ENTRANCE TO REMAIN OPEN. CONTRACTOR TO COORDINATE AND PROVIDE 14 DAYS ADVANCE NOTICE TO PORT AND TENANT WHEN WORK IS TO BE PERFORMED OUTSIDE OF LAYDOWN AREAS.
2. WORK AREA LIMITS MUST BE CLEARLY MARKED IN FIELD WITH HIGH VISIBILITY TRAFFIC CONTROL BARRELS WITH FLASHING LIGHTS SPACED ±10' APART OR ALTERNATIVE MEANS APPROVED BY THE ENGINEER.

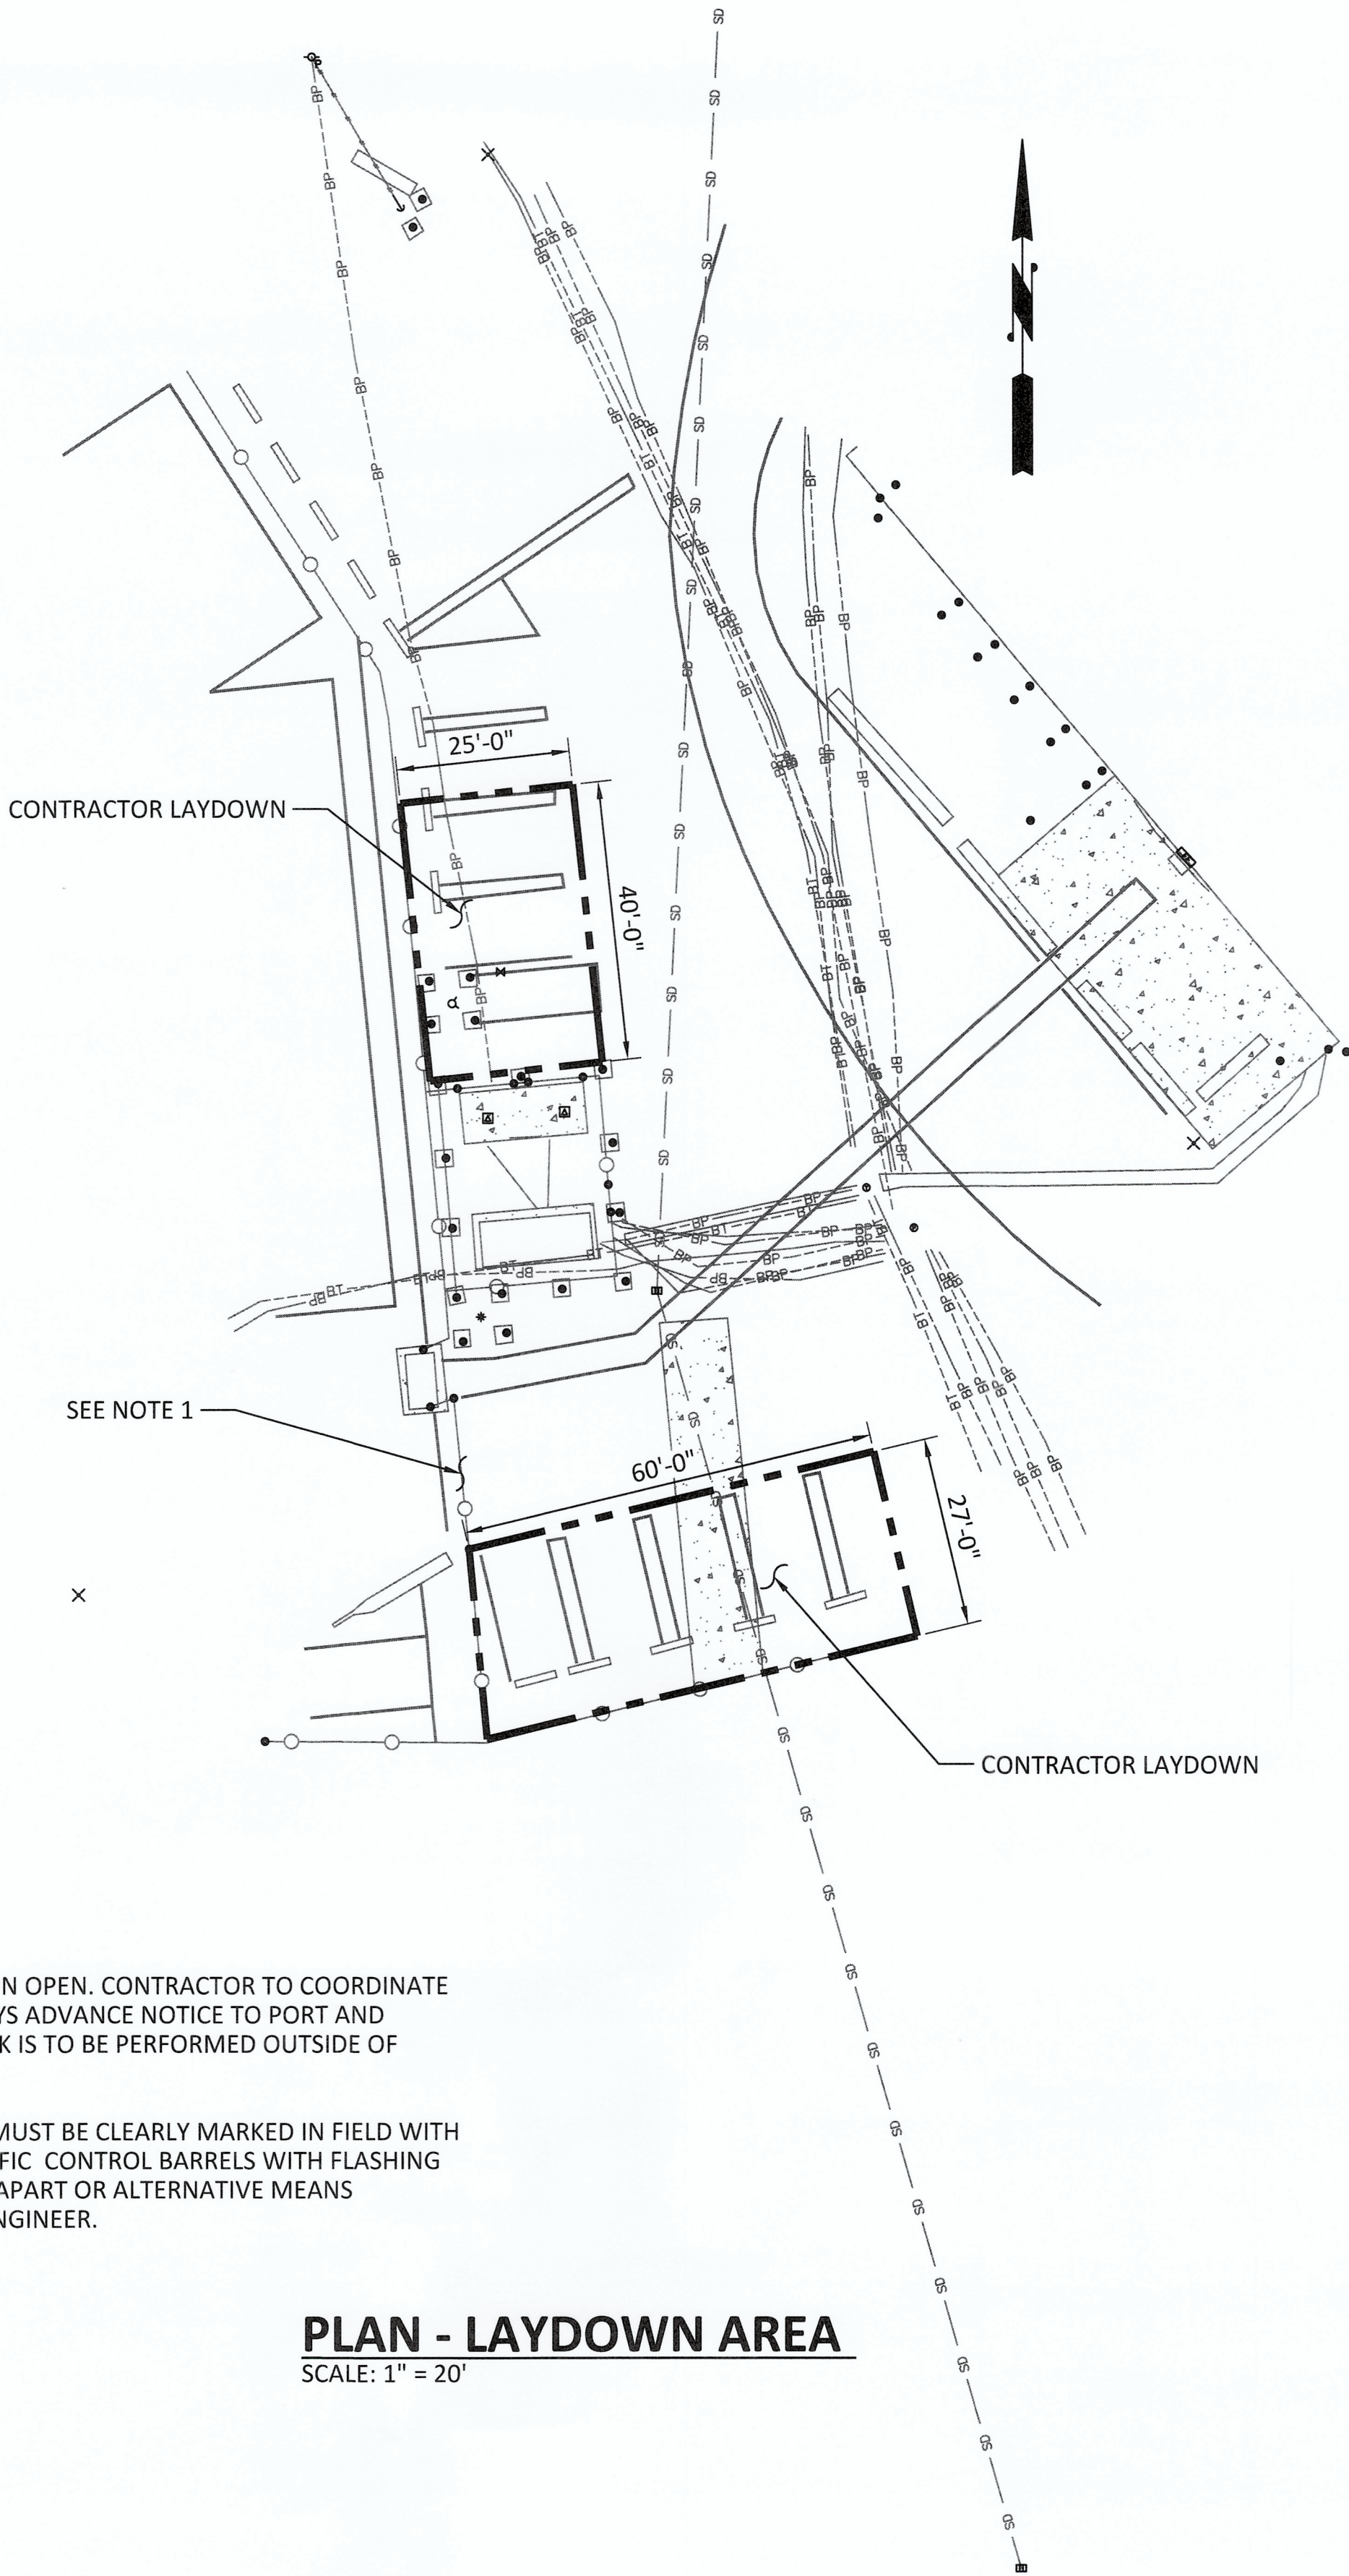

PLAN - LAYDOWN AREA
SCALE: 1" = 20'

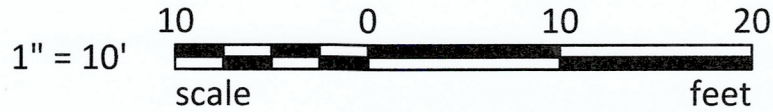

FOR BID

G3.1
4 OF 28

PORT OF TACOMA
WEST SITCUM MAIN SUBSTATIONS REPLACEMENT

SITE ACCESS PLAN
SUBSTATION #3

CONTR/CONS: PA0000001.40	TOWNSHIP: 21	RANGE: 3	SECTION: 34
M. ID: 201178.01	DAT-HRZ: NAD 83-07	VERT: NOS TIDAL (MLLW=0.0)	DRAWING SCALE: AS SHOWN
PHASE: 100% DESIGN SUBMITTAL	PARCEL:		


APPROVED:	CE	8/26/25
CHKDATE: 8/26/25	DIRECTOR ENG. IV	CHECKED BY
DATE: 8/26/25	DATE: 8/26/25	DATE
PRINTED BY: USV675558	PROJ. ENGR	DATE
PORT ADDRESS: 1675 W LINCOLN AVE.	TACOMA, WA 98421-2300	



WSP
WSP USA Inc.
1201 Pacific Avenue
Tacoma, WA 98402
TEL: (206) 431-2300
FAX: (206) 431-2256

Port of Tacoma
P.O. BOX 1807 TACOMA, WA 98401 (206) 885-5841

MARK:	REVISION:	BY:	DATE:

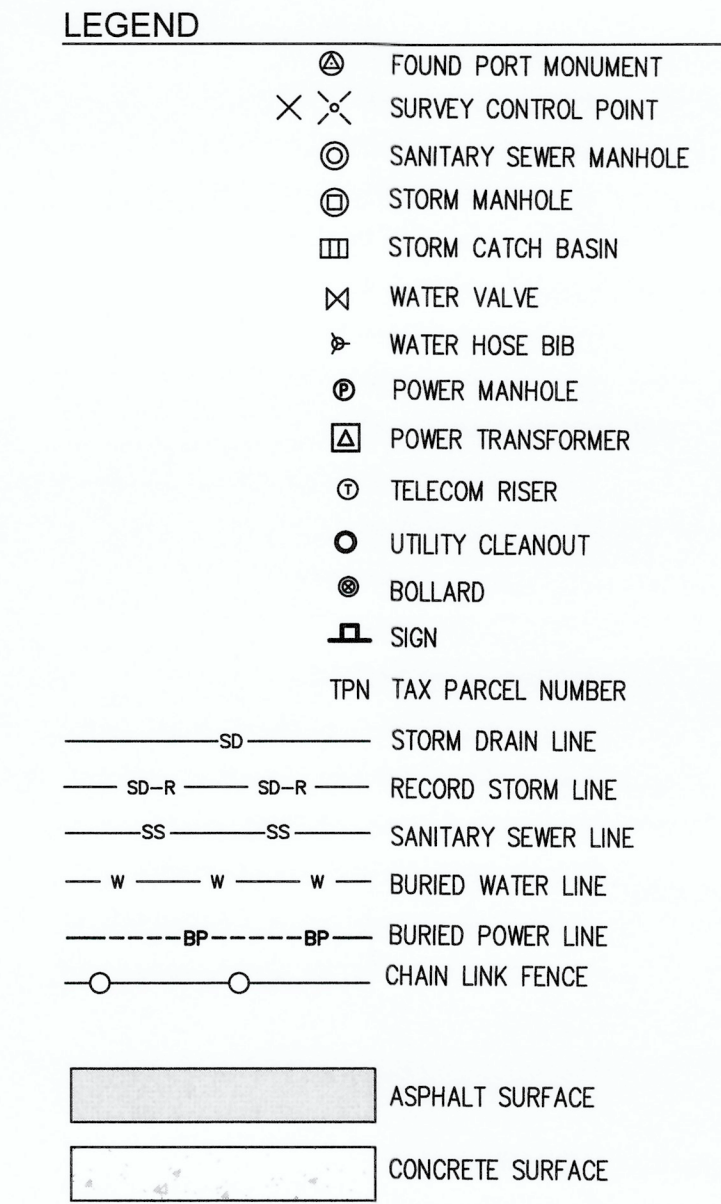

1. EQUIPMENT USED: CARLSON CR2+ ROBOTIC TOTAL STATION
2. THIS SURVEY WAS PERFORMED BY FIELD TRAVERSE WITH THE FINAL RESULTS MEETING OR EXCEEDING THE CURRENT TRAVERSE STANDARDS CONTAINED IN W.A.C. 332-130-090. ALL MEASUREMENTS WERE MADE WITH A CARLSON CR2+ ROBOTIC TOTAL STATION IN ACCORDANCE WITH THE EQUIPMENT MANUFACTURER'S SPECIFICATIONS.
3. NO BOUNDARY DETERMINATION WAS PERFORMED FOR THIS SURVEY.
4. FIELD WORK PERFORMED IN OCTOBER 2023, UNDER SITTS & HILL PROJECT NUMBER 20307.
5. UTILITIES AS SHOWN HEREON ARE BASED ON FIELD SURVEY OBSERVATION OF UTILITY LOCATE SERVICES PERFORMED BY MT. VIEW LOCATING INC. IN OCTOBER 2023 FOR THIS SURVEY. UNDERGROUND WATERLINES WERE NOT DETECTABLE WITHIN THE LIMITS OF BOTH MAPPING AREAS. THE SURVEYOR DOES NOT WARRANT THAT THE UNDERGROUND UTILITIES SHOWN ARE IN THE EXACT LOCATION AND DEPTH. THE SURFACE UTILITIES SHOWN AS THEY ARE SHOWN AS ACCURATELY AS POSSIBLE FROM FIELD SURVEY AND PAINTED UTILITY LOCATE LINES. COLLECTION AND DEPICTION OF EXISTING SUBSURFACE UTILITY DATA IS CONSISTENT WITH QUALITY LEVEL (B) OF THE ASCE STANDARD GUIDELINES 38-02.
6. THIS SURVEY COMPLIES WITH W.A.C. 332-130-145. THE CONTOURS DEPICTED HEREON ARE BASED ON DATA FROM DIRECT FIELD MEASUREMENTS. SPOT ELEVATIONS ARE BASED ON DIRECT FIELD MEASUREMENTS AND ARE DEPICTED FOR REFERENCE. THE PURPOSE OF THIS TOPOGRAPHIC MAP IS TO SERVE AS A BASE MAP FOR CONTEMPLATED SITE IMPROVEMENTS AND DESIGN. THIS TOPOGRAPHIC SURVEY MAP HAS BEEN DEVELOPED FROM A BODY OF FIELD COLLECTED DATA POINTS AND RECORD INFORMATION, AS NOTED. ALL FIELD SURVEYING DATA POINTS EXISTING WITHIN THE CAD BASE DRAWING (AUTODESK CIVIL 3D) FILE ARE DEPICTED ON THE PDF DELIVERABLE. SEE THE DIGITAL CAD FILE FOR ALL FIELD COLLECTED DATA, AND CONTACT SITTS & HILL ENGINEERS IF THERE ARE ISSUES WITH MAKING THIS DATA VISIBLE.


v1.0

PORT OF TACOMA

TOPOGRAPHIC SURVEY			
TOWNSHIP: 21	RANGE: 03	SECTION: 34	
DAT-HRZ: NAD 83-11		VERT: NOS TIDAL (MLLW=0.0)	
PARCEL:		DRAWING SCALE: AS SHOWN	

08/26/25 STT



DMS 08/26/25
11/15/25
PROJ. ENGR DATE
schillingd Aug 26, 2025
1675 W LINCOLN AVE.
TACOMA, WA 98421-2300

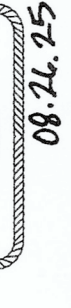

MARK:	REVISION:	BY:

TEL: (206) 431-2300
FAX: (206) 431-2250

THIS DRAWING IS THE PROPERTY OF THE PORT OF TACOMA AND SHALL NOT BE USED ON OTHER WORK, DISCLOSED, COPIED, IN WHOLE OR IN PART, WITHOUT WRITTEN PERMISSION

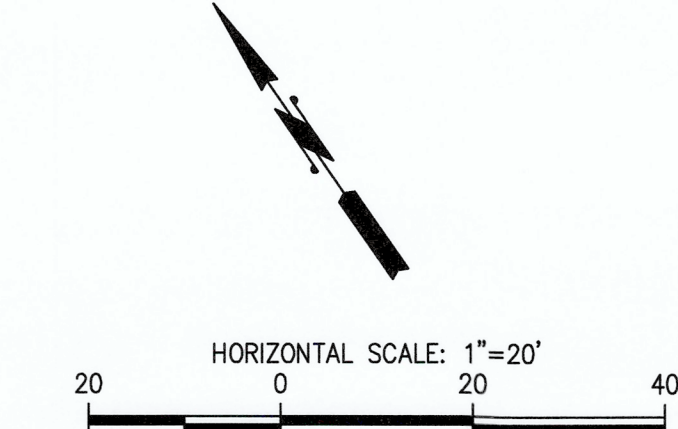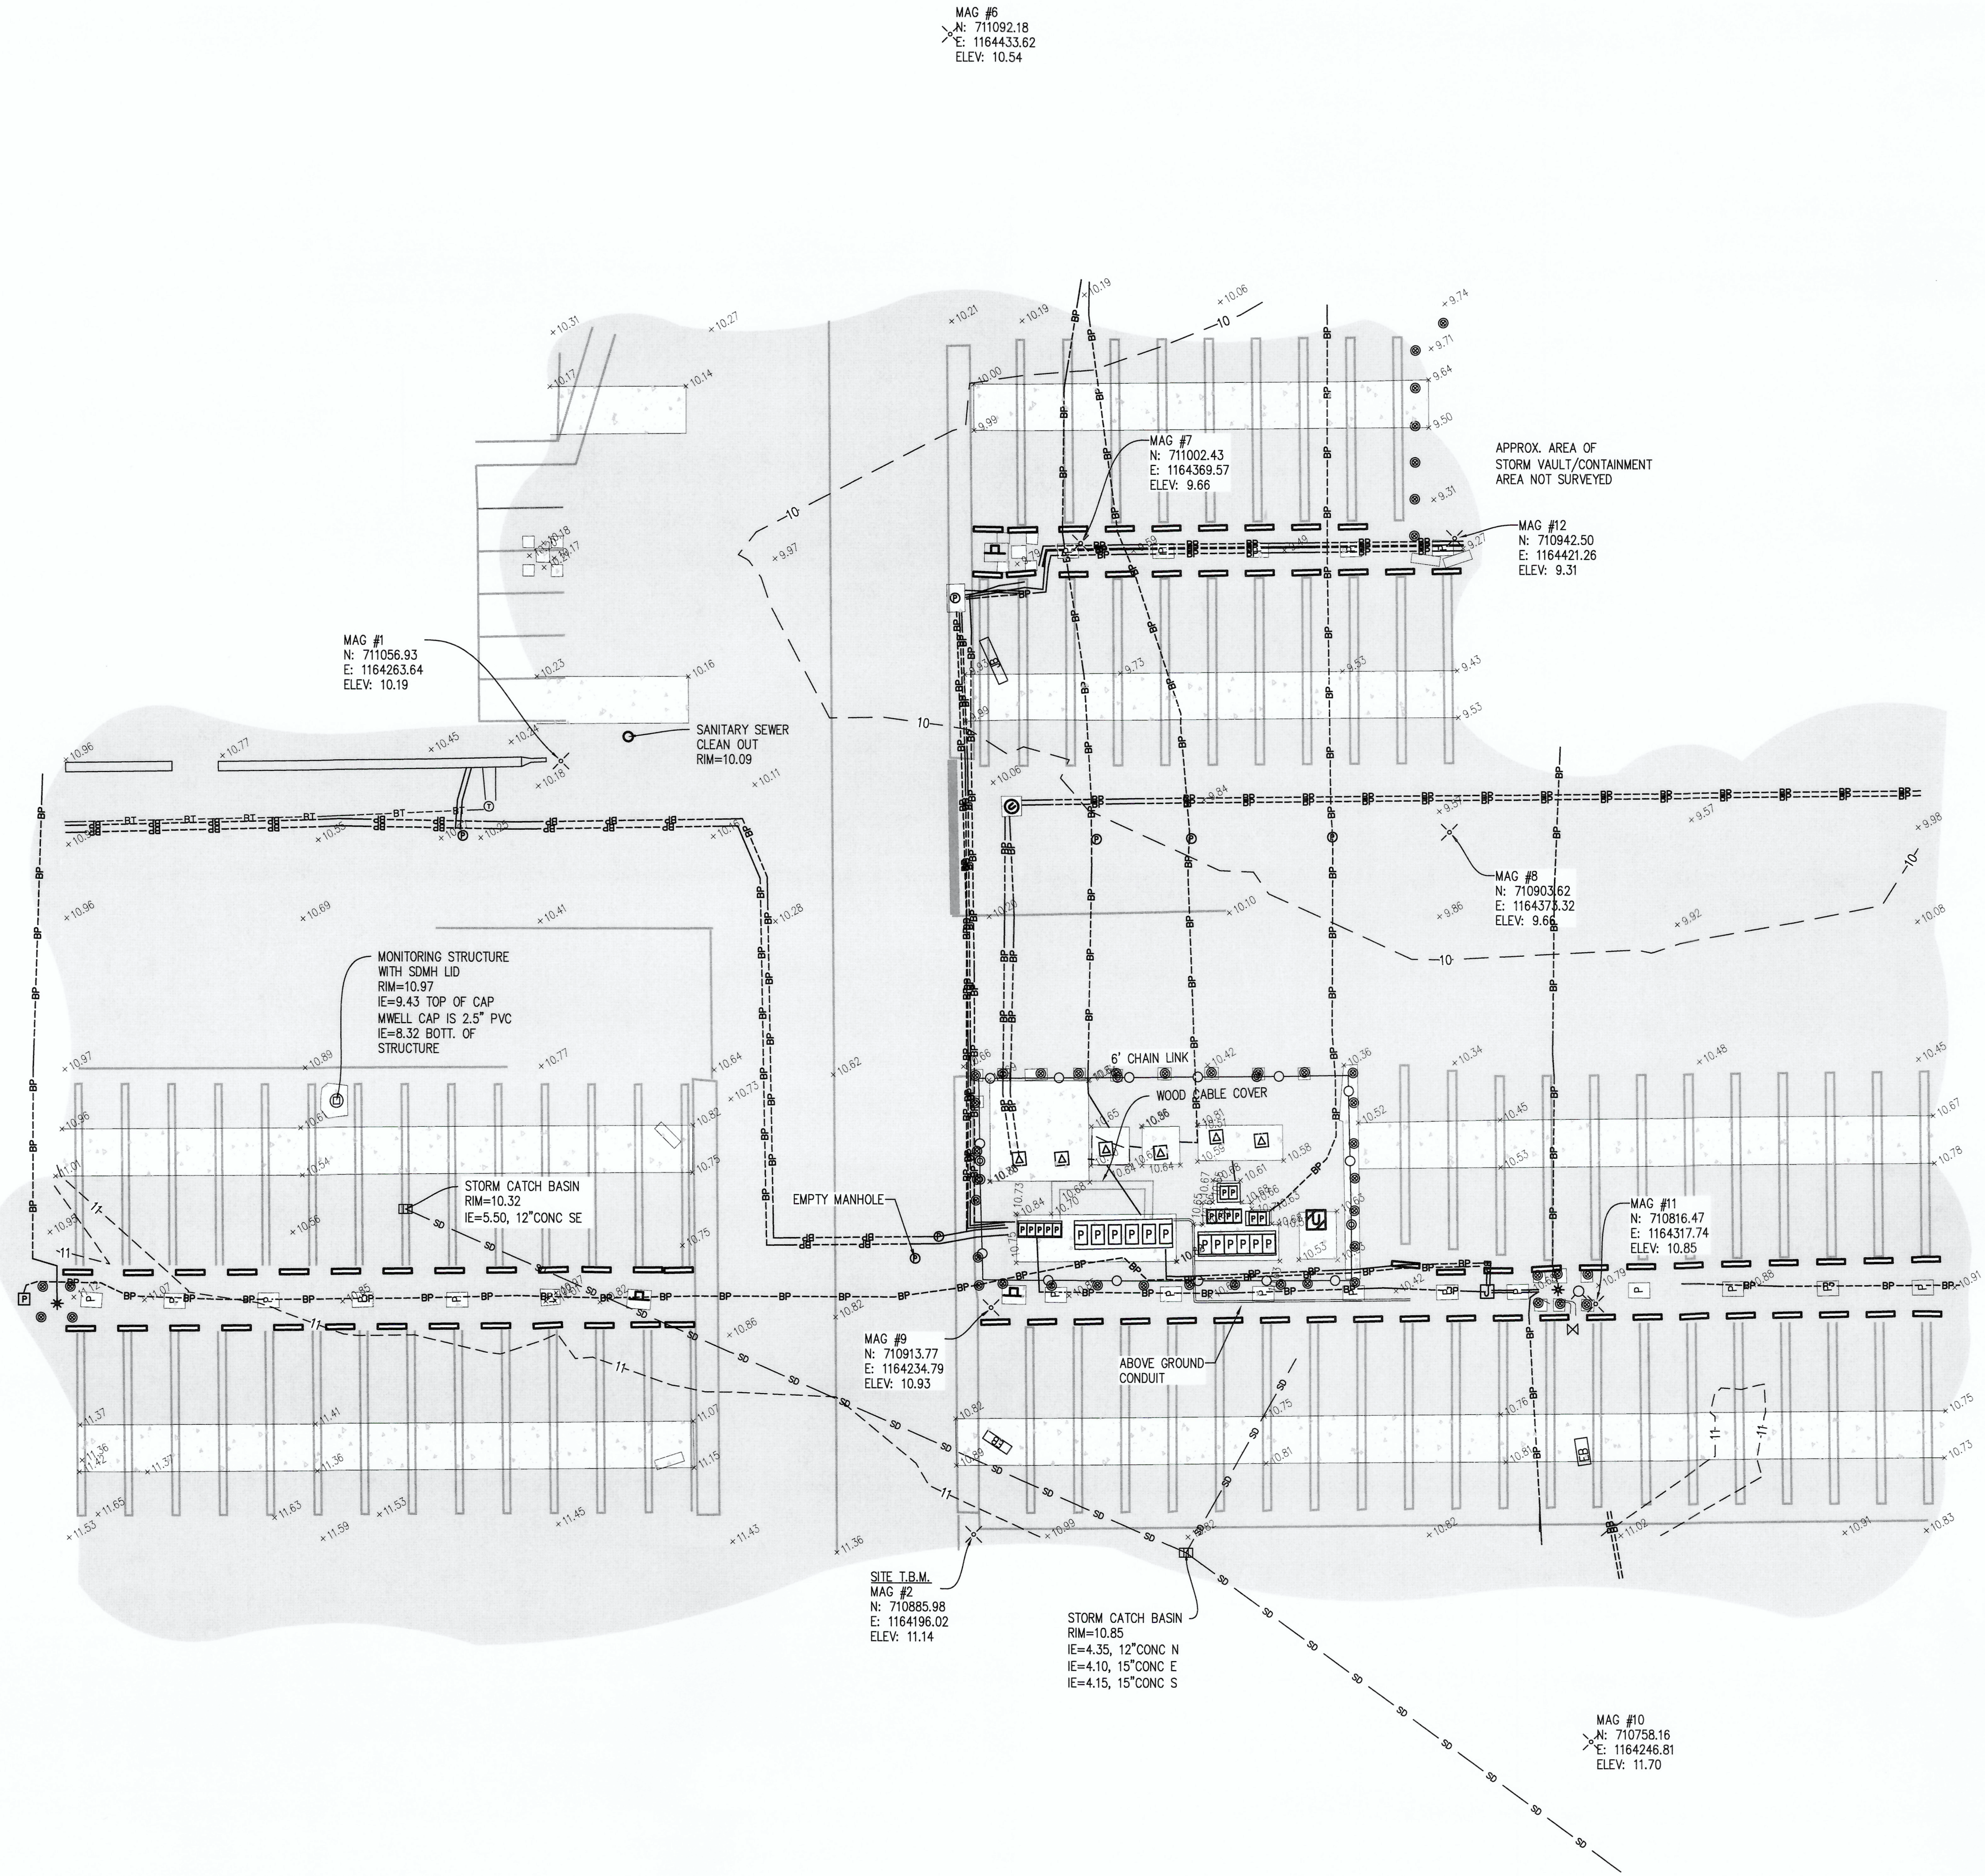

- LEGEND**
- FOUND PORT MONUMENT
 - SURVEY CONTROL POINT
 - SANITARY SEWER MANHOLE
 - STORM MANHOLE
 - STORM CATCH BASIN
 - WATER VALVE
 - WATER HOSE BIB
 - POWER MANHOLE
 - POWER TRANSFORMER
 - TELECOM RISER
 - UTILITY CLEANOUT
 - BOLLARD
 - SIGN
 - TPN TAX PARCEL NUMBER
 - SD STORM DRAIN LINE
 - SD-R RECORD STORM LINE
 - SS SANITARY SEWER LINE
 - W BURIED WATER LINE
 - BP BURIED POWER LINE
 - CHAIN LINK FENCE
 - ASPHALT SURFACE
 - CONCRETE SURFACE

FOR BID

V1.1

6 OF 28

CONT/CONS: PA000000140
M. ID: 201178.01
PHASE: FOR BID

PORT OF TACOMA
WEST SITCUM MAIN SUBSTATIONS REPLACEMENT
TOPOGRAPHIC SURVEY

TOWNSHIP: 21
RANGE: 03
SECTION: 34
DATE-HRZ: NAD 83-11
VERT: NOS TIDAL (MLW=0.0)
DRAWING SCALE: AS SHOWN

APPROVED:

STT 08/26/25

CHECKED BY DATE

DMS 08/26/25

PROJECT ENG. DATE PROJ. ENGR DATE

PRINTED BY: schillingd Aug 26, 2025

PORT ADDRESS: 1675 W LINCOLN AVE.

TACOMA, WA 98421-2300



WSP USA Inc.
33301 5th Avenue South
Federal Way, WA 98003-2600
TEL: (206) 431-2300
FAX: (206) 431-2350


BY: DATE:

APPR: DATE:

REVISION: MARK: DATE:



THIS DRAWING IS THE PROPERTY OF THE PORT OF TACOMA AND SHALL NOT BE USED ON OTHER WORK, DISCLOSED, COPIED, IN WHOLE OR IN PART, WITHOUT WRITTEN PERMISSION

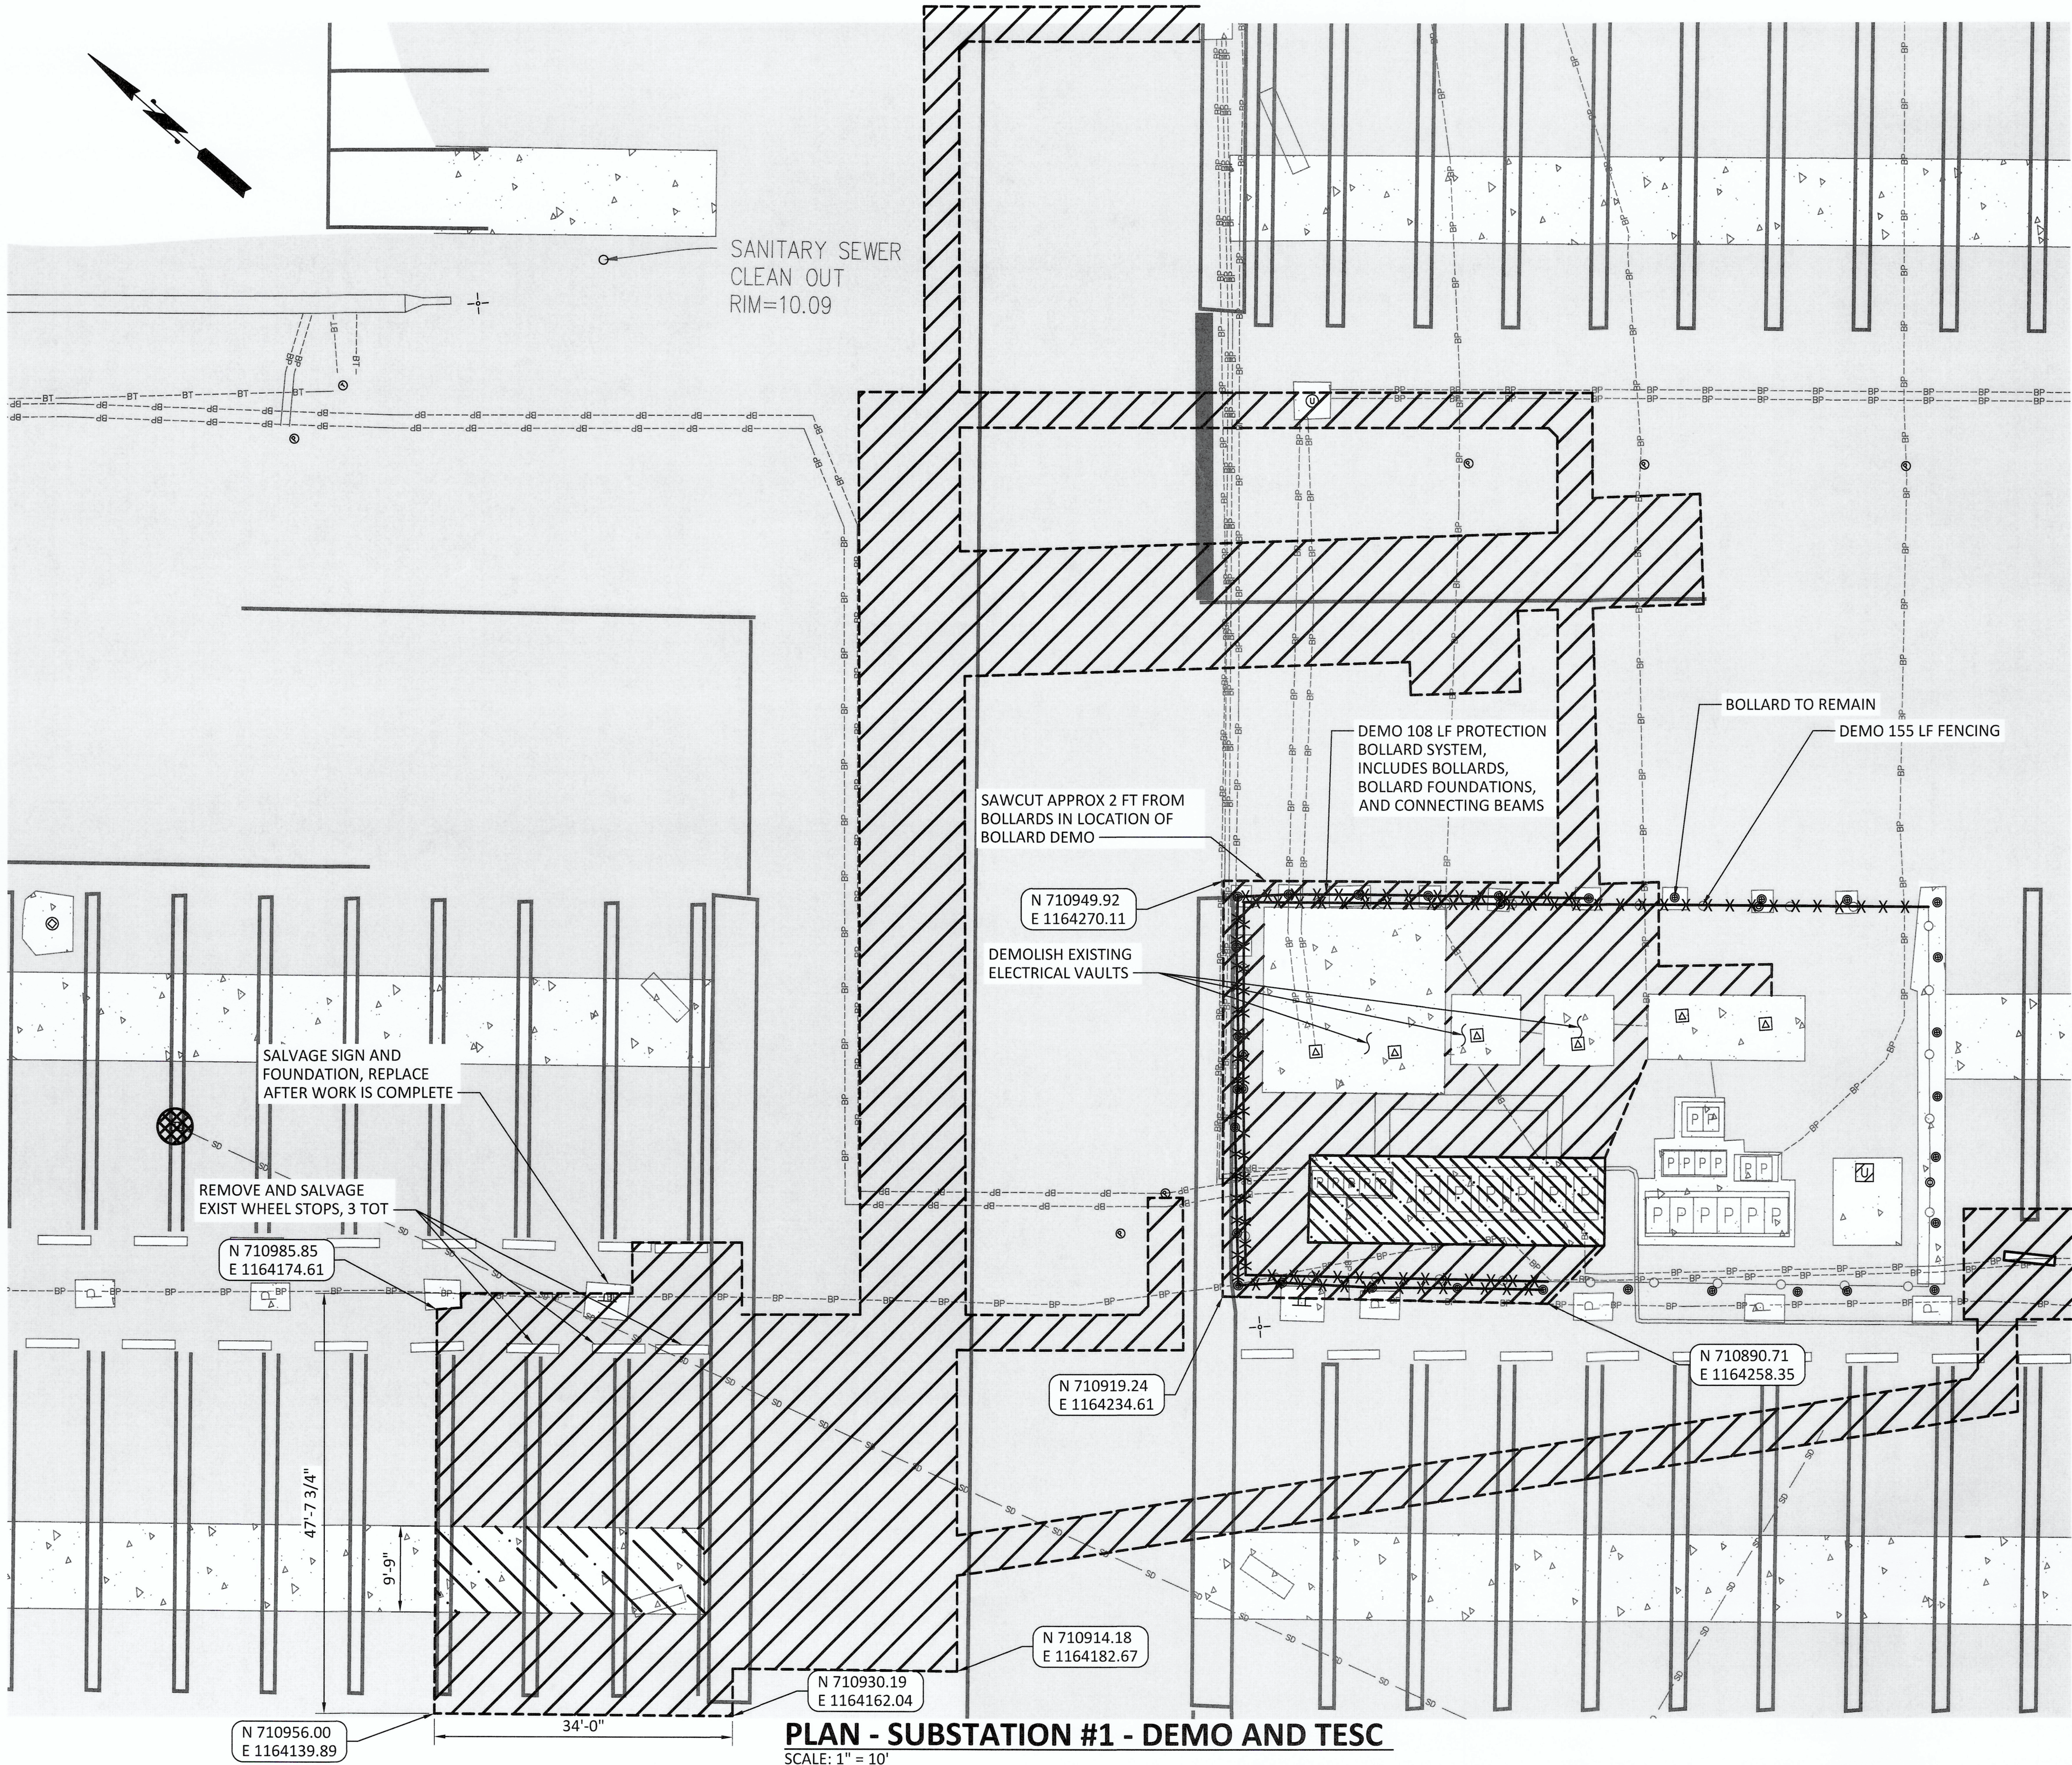

TESC NOTES:


- SEE C4.0 FOR ADDITIONAL NOTES.
- INSTALL INLET PROTECTION ON ANY EXISTING CATCH BASINS LOCATED WITHIN 100 FEET OF PROJECT AREA, INCLUDING THOSE THAT MAY NOT BE SHOWN ON THIS DRAWING.
- TESC BMP'S MUST BE IN ACCORDANCE WITH DETAILS ON C4.0 AND WITH 2021 CITY OF TACOMA SWMM, VOLUME 3, CHAPTER 1, INCLUDING BUT NOT LIMITED TO THE FOLLOWING:
 - BMP C123-PLASTIC COVERING
 - BMP C140-DUST CONTROL
 - BMP C220-STORM DRAIN INLET PROTECTION

DEMO / SITE PREP NOTES:

- ALL DEMOLISHED MATERIALS MUST DISPOSED OF BY THE CONTRACTOR, EXCEPT FOR EXCAVATED SOIL MATERIALS THAT ARE REUSABLE.
- REMOVE AND STOCKPILE SOILS FOR REUSE DURING BACKFILL. DISPOSE OF EXCESS OR GEOTECHNICALLY UNSUITABLE MATERIAL OFF-SITE, SEE NOTE 10 ON G2.0. PROTECT STOCKPILES PER TESC DETAIL.

LEGEND

- ASPHALT DEMO
- CONC DEMO (ASSUME 12" THICK)
- ASPHALT SAW-CUT
- CATCH BASIN INLET PROTECTION, SEE SHEET C4.0
- EXISTING CONCRETE
- EXISTING ASPHALT

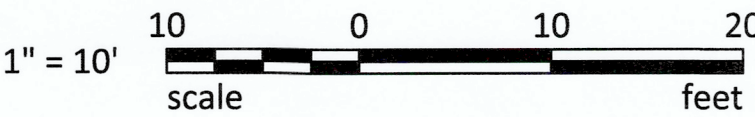


FOR BID

C2.0
7 OF 28

PORT OF TACOMA
WEST SITCUM MAIN SUBSTATIONS REPLACEMENT

DEMO & TESC PLAN
SUBSTATION #1

CONT/CONS: PA000000140	TOWNSHIP: 21	RANGE: 3	SECTION: 34
M.ID: 2011178.01	DAT-HRZ: NAD 83-07	VERT: NOS TIDAL (MLW=0.0)	PRINTED BY: USV675558 Aug 26, 2025
PHASE: 100% DESIGN SUBMITTAL	PARCEL:	DRAWING SCALE: AS SHOWN	PORT ADDRESS: 1675 W LINCOLN AVE. TACOMA, WA 98421-2300

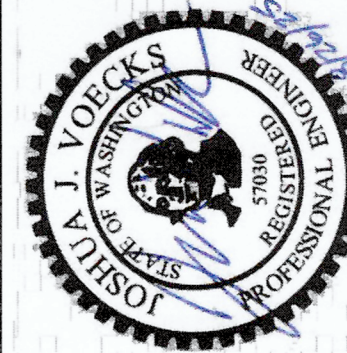


WSP
WSP USA, Inc.
1201 Pacific Avenue
Tacoma, WA 98402
TEL: (206) 431-2300
FAX: (206) 431-2250
P.O. BOX 187 TACOMA, WA 98402-0187


MARK:	REVISION:	BY:	DATE:

APPROVED:	CE	8/26/25
CHKDATE: 8/26/25	CHECKED BY: JV	DATE: 8/26/25
DIRECTOR ENG. DATE: 8/26/25	PROJ. ENGR	DATE: 8/26/25


THIS DRAWING IS THE PROPERTY OF THE PORT OF TACOMA AND SHALL NOT BE USED ON OTHER WORK, DISCLOSED, COPIED, IN WHOLE OR IN PART, WITHOUT WRITTEN PERMISSION

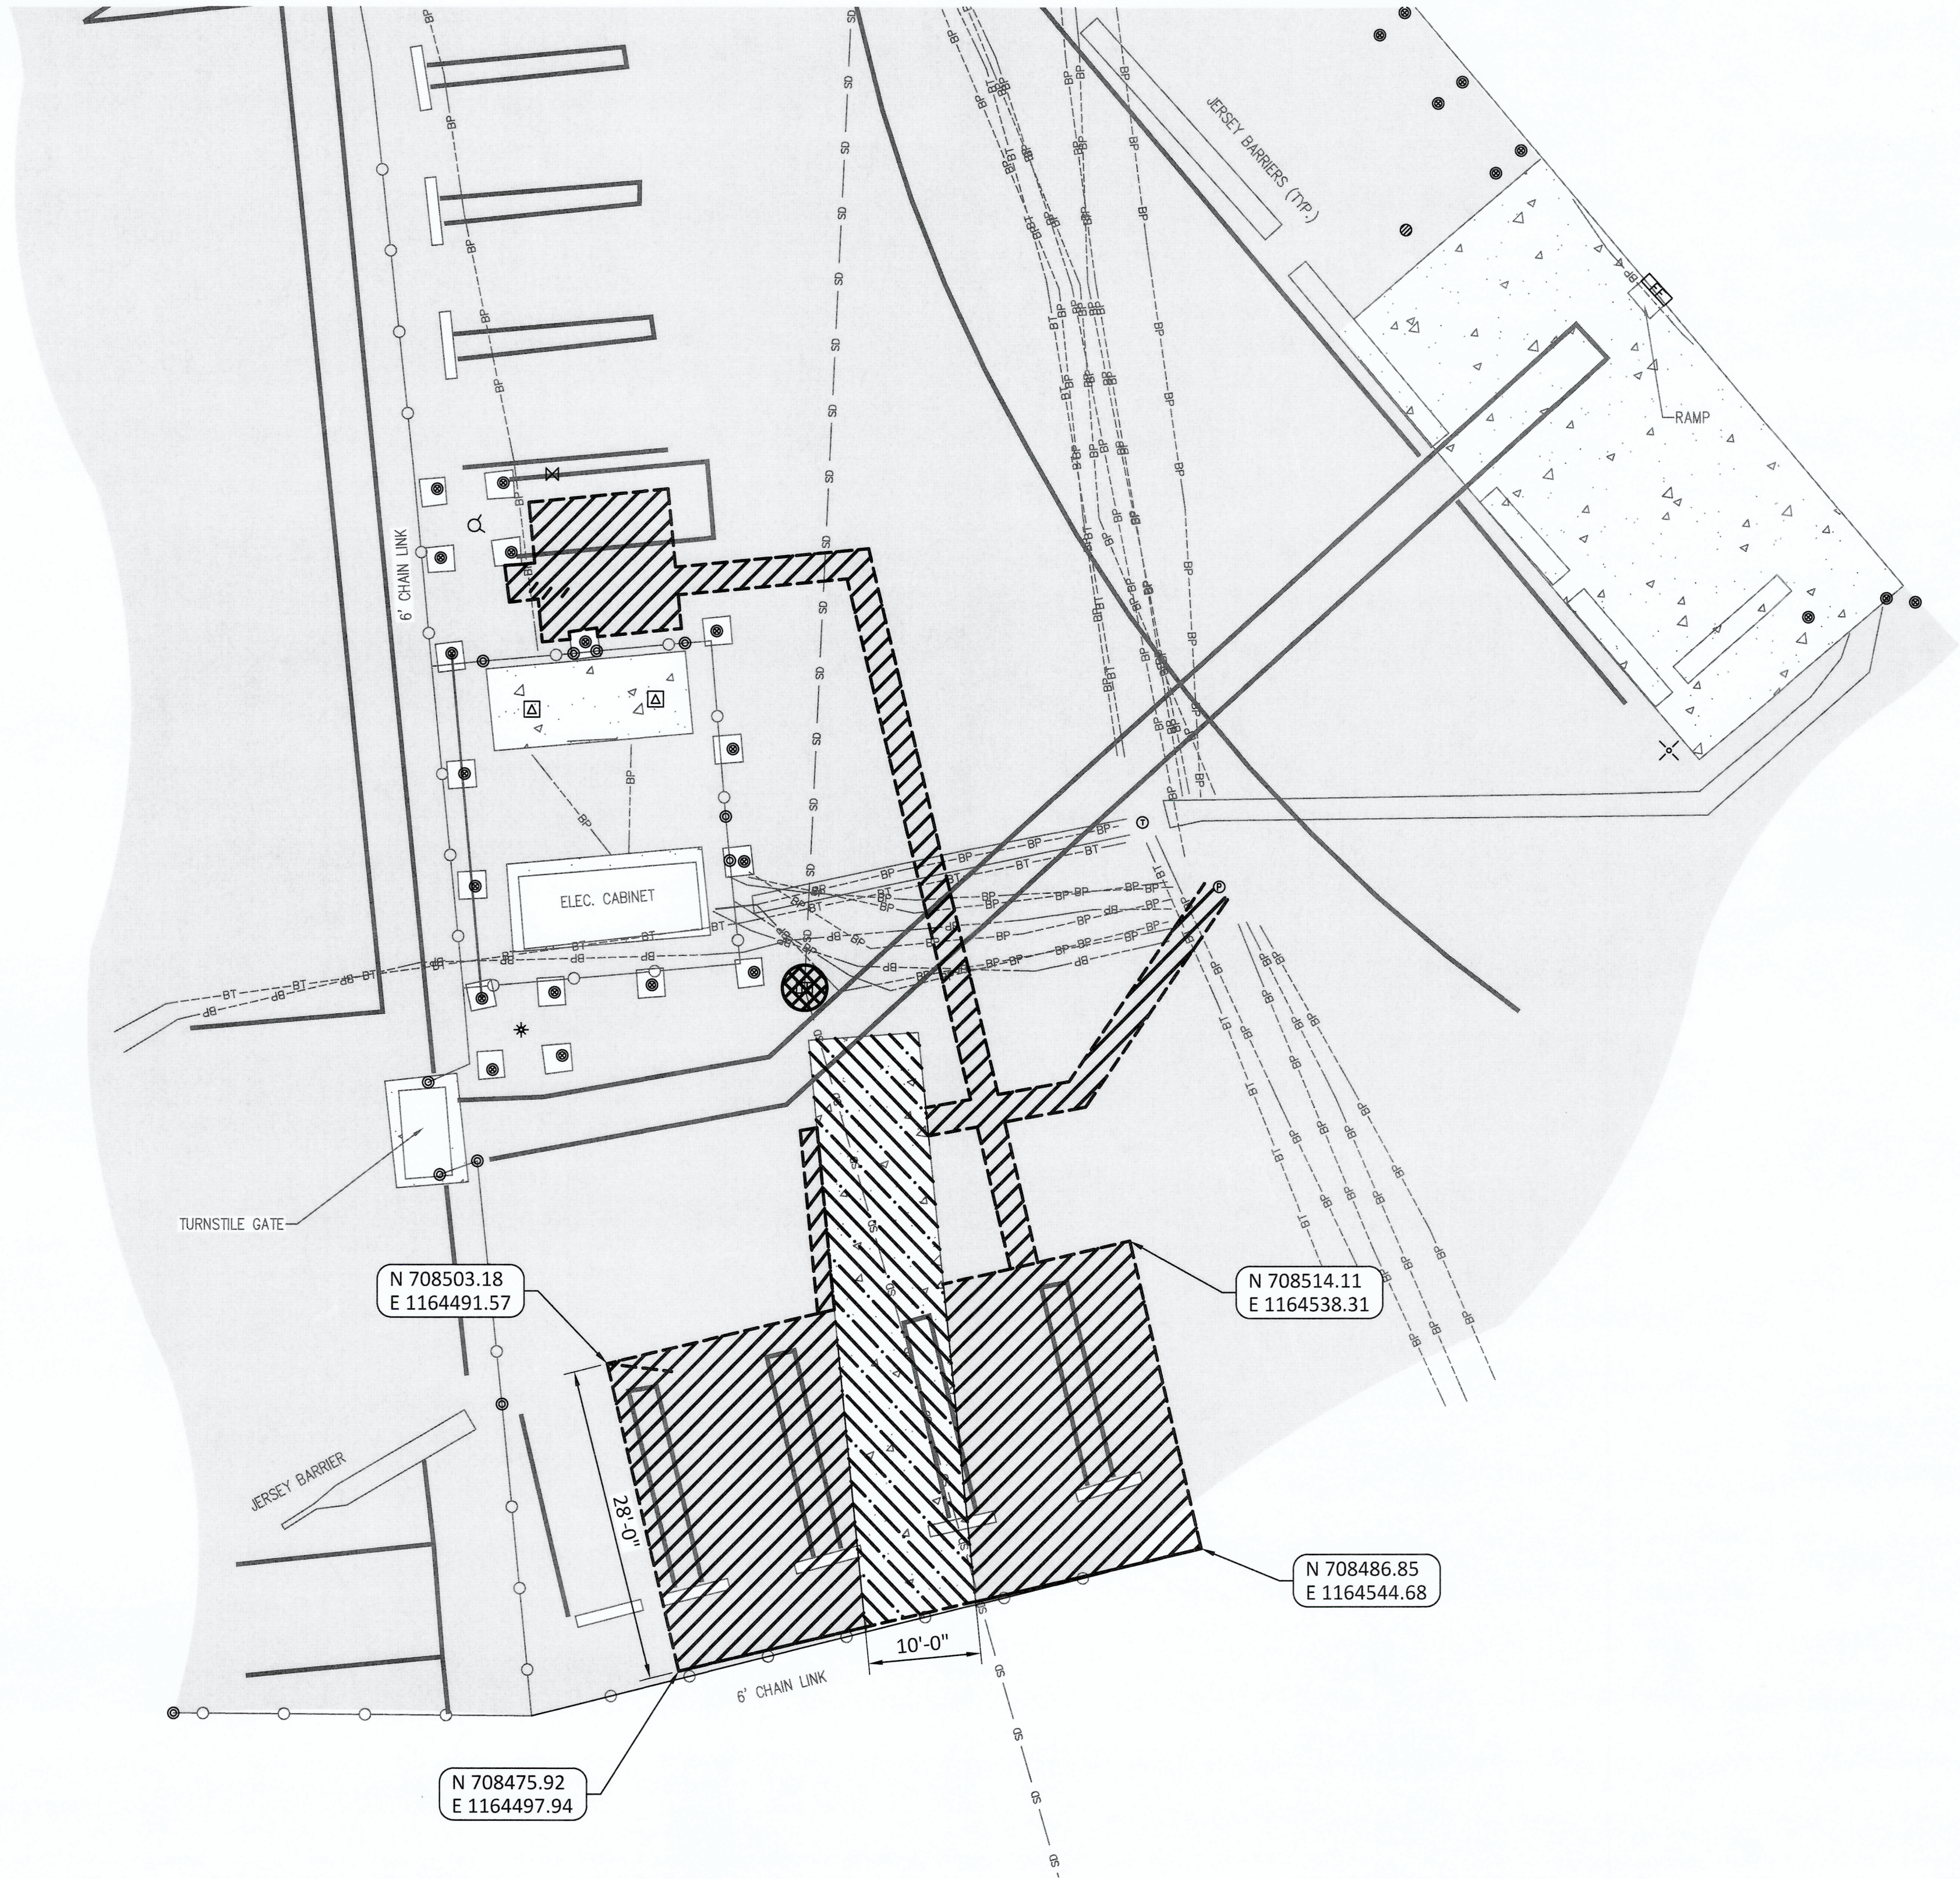

PLAN - SUBSTATION #3 - DEMO AND TESC
SCALE: 1" = 10'

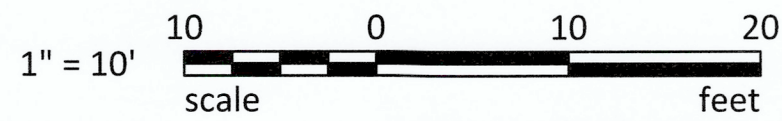

LEGEND

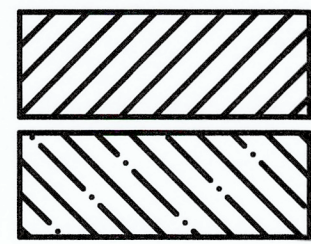


ASPHALT DEMO

CONC SLEEPER DEMO
(ASSUME 12" THICK)

ASPHALT SAW-CUT



CATCH BASIN INLET
PROTECTION, SEE SHEET
C4.0

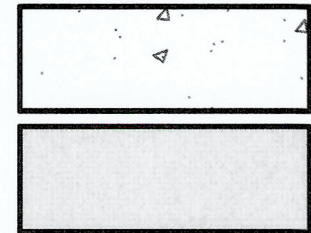

EXISTING CONCRETE

EXISTING ASPHALT

TESC NOTES:

- SEE C4.0 FOR ADDITIONAL NOTES.
- INSTALL INLET PROTECTION ON ANY EXISTING CATCH BASINS LOCATED WITHIN 100 FEET OF PROJECT AREA, INCLUDING THOSE THAT MAY NOT BE SHOWN ON THIS DRAWING.
- TESC BMP'S MUST BE IN ACCORDANCE WITH DETAILS ON C4.0 AND WITH 2021 CITY OF TACOMA SWMM, VOLUME 3, CHAPTER 1, INCLUDING BUT NOT LIMITED TO THE FOLLOWING:
 - BMP C123-PLASTIC COVERING
 - BMP C140-DUST CONTROL
 - BMP C220-STORM DRAIN INLET PROTECTION

DEMO / SITE PREP NOTES:

- ALL DEMOLISHED MATERIALS MUST DISPOSED OF BY THE CONTRACTOR, EXCEPT FOR EXCAVATED SOIL MATERIALS THAT ARE REUSABLE.
- REMOVE AND STOCKPILE SOILS FOR REUSE DURING BACKFILL. DISPOSE OF EXCESS OR GEOTECHNICALLY UNSUITABLE MATERIAL OFF-SITE, SEE NOTE 10 ON G2.0. PROTECT STOCKPILES PER TESC DETAIL

2
C4.0


FOR BID

C2.1
8 OF 28

PORT OF TACOMA
WEST SITCUM MAIN SUBSTATIONS REPLACEMENT

DEMO & TESC PLAN
SUBSTATION #3

CONT/CONS: PA000000140 TOWNSHIP: 21 RANGE: 3 SECTION: 34
M.ID: 201178.01 DAT-HRZ: NAD 83-07 VERT: NOS TIDAL (MLLW=0.0)
PHASE: 100% DESIGN SUBMITTAL PARCEL: DRAWING SCALE: AS SHOWN

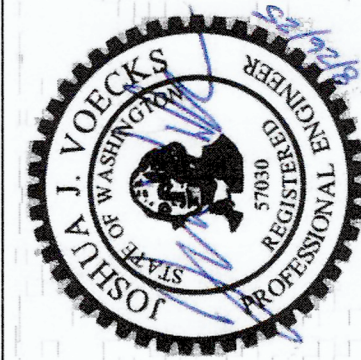


WSP
WSP USA INC.
1201 Pacific Avenue
Tacoma, WA 98402
TEL: (206) 431-2300
FAX: (206) 431-2350

Port of Tacoma
P.O. BOX 3807 TACOMA, WA 98403-3844


MARK: REVISION: BY: DATE: APPR: DATE:

THIS DRAWING IS THE PROPERTY OF THE PORT OF TACOMA AND SHALL NOT BE USED ON OTHER WORK, DISCLOSED, COPIED, IN WHOLE OR IN PART, WITHOUT WRITTEN PERMISSION

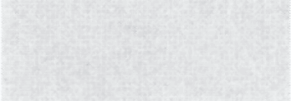- # LEGEND
- | | |
|---|-----------------------------------|
|  | HMA PAVING |
|  | BOLLARD WITH
INTERMEDIATE RAIL |
|  | CHAINLINK FENCING |
|  | SINGLE SWING GATE |
|  | DOUBLE SWING GATE |



AG #5
: 708493.03
: 1164425.81
LEV: 12.68

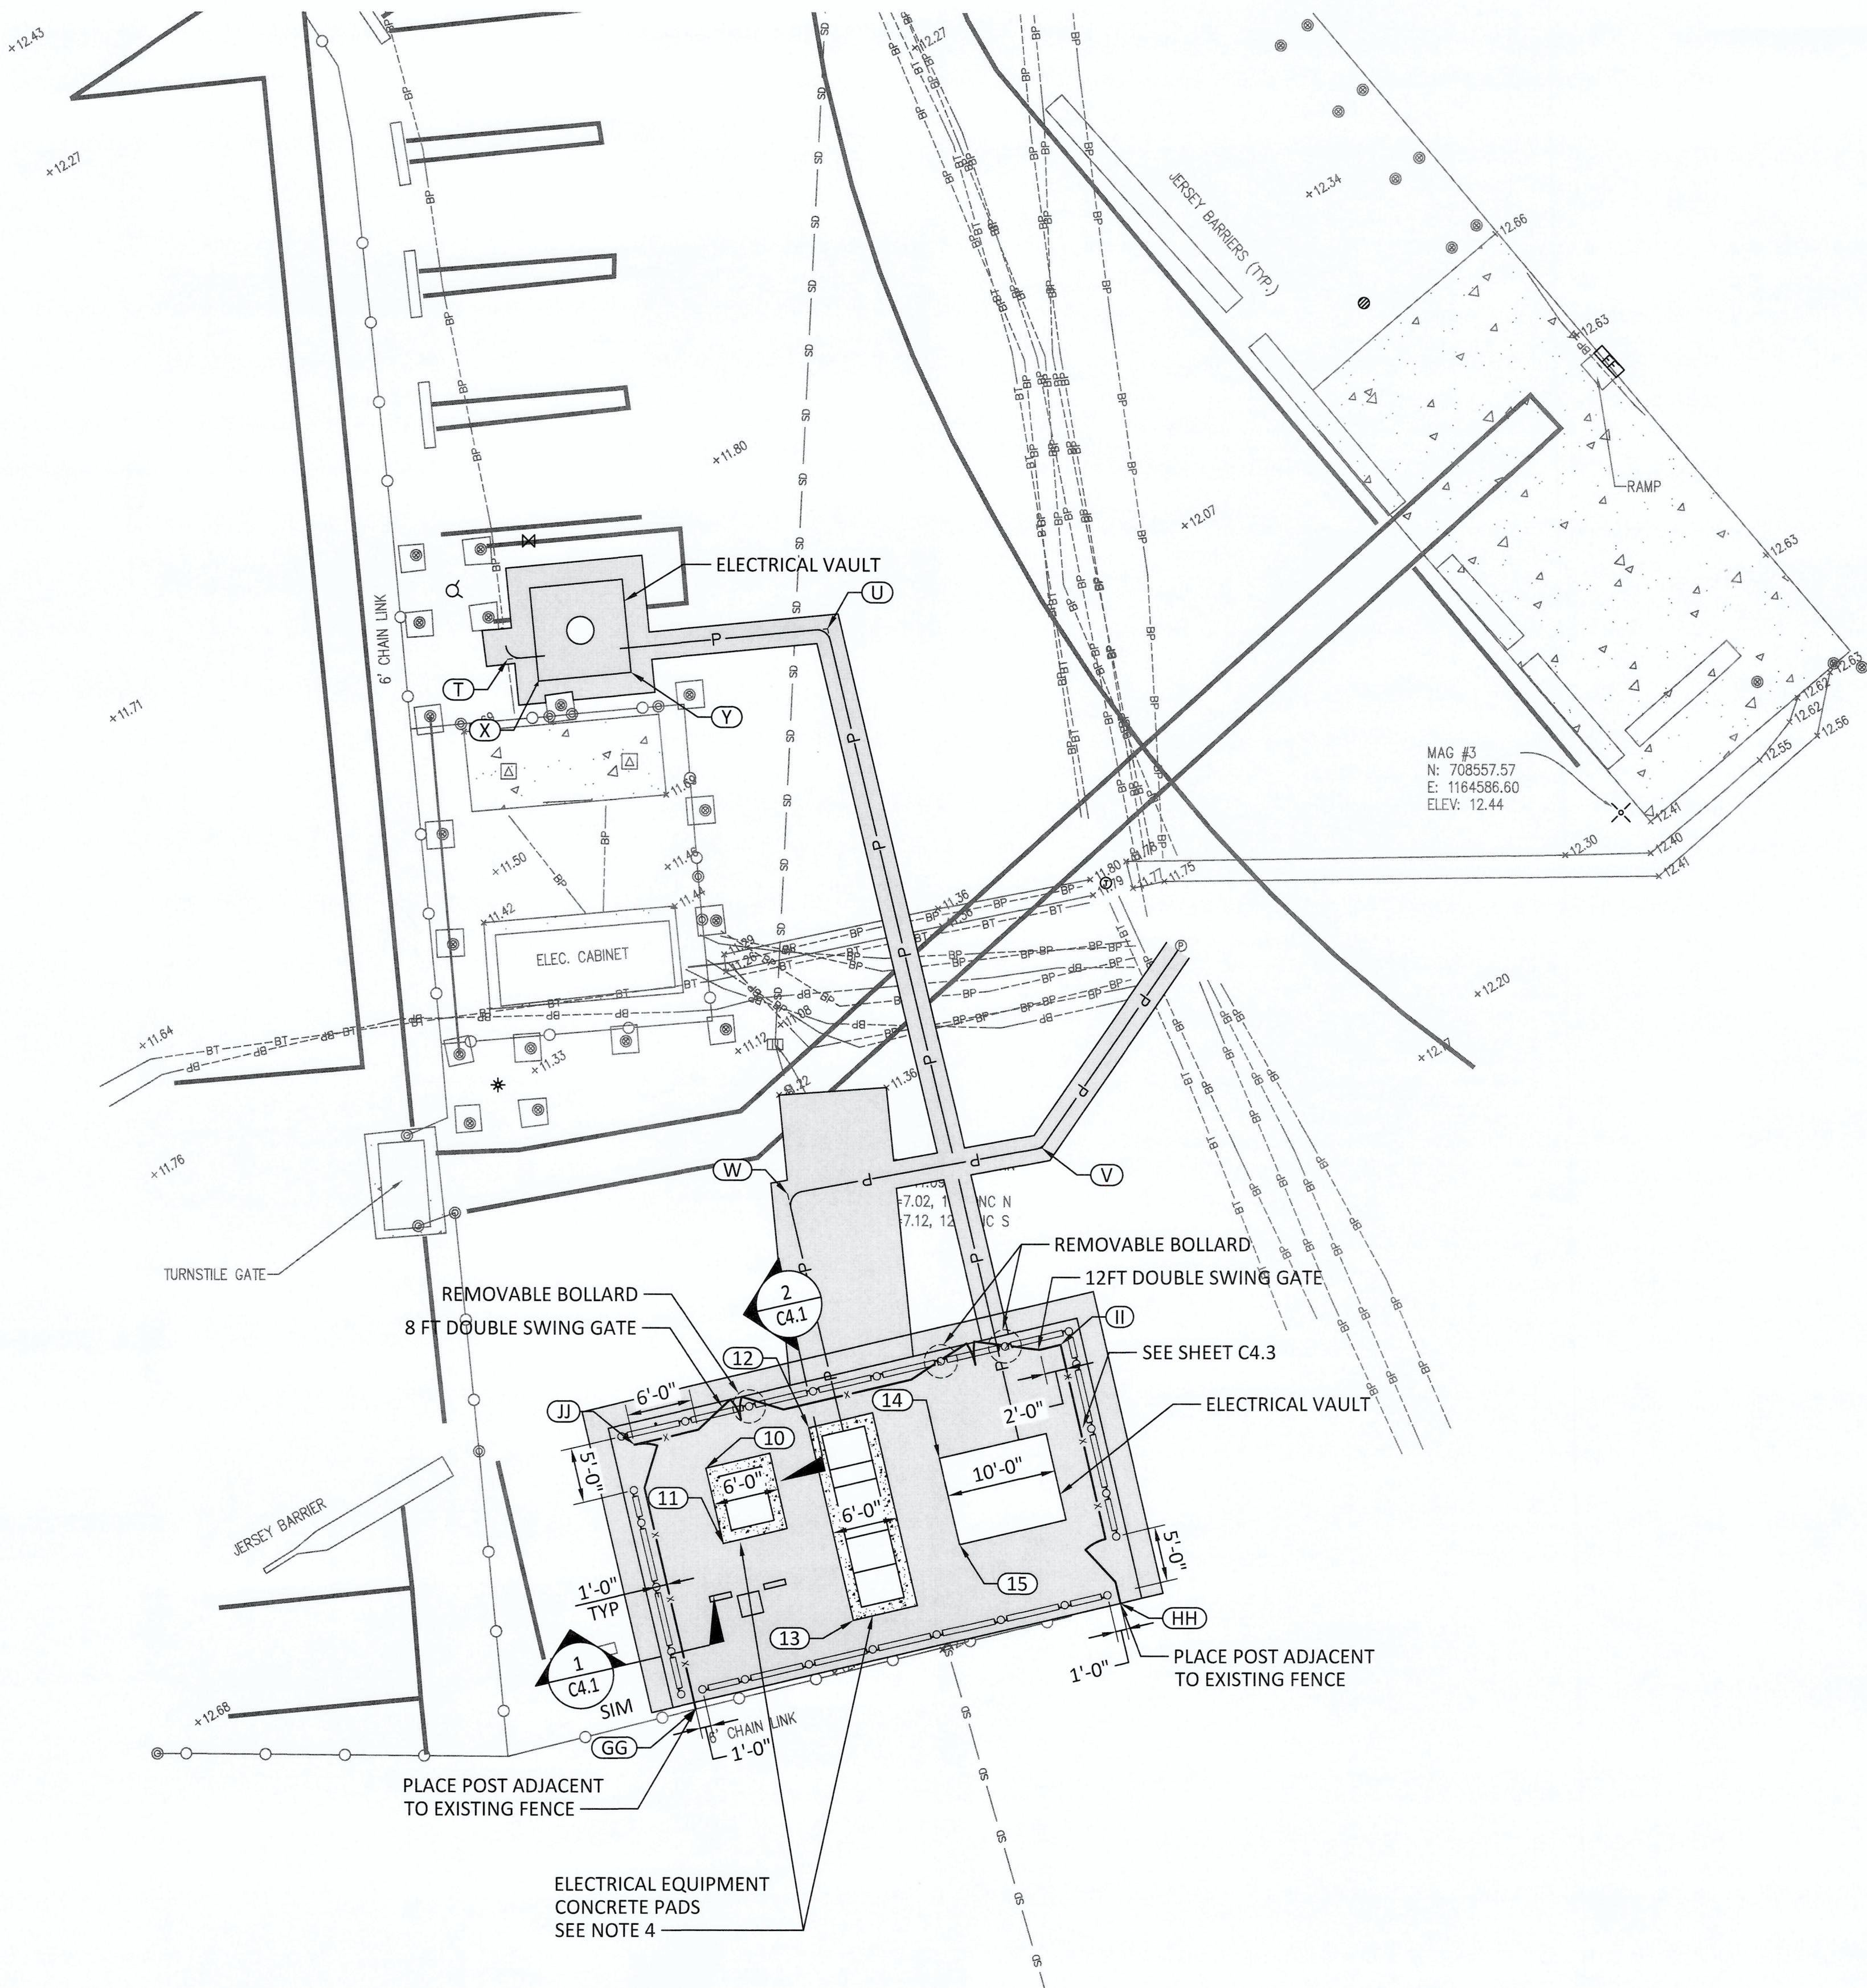

PLAN - SUBSTATION #3 - PAVING, STRIPING, FENCING
SCALE: 1" = 10'

NOTES:

1. FINISH GRADE OF PAVEMENT RESTORATION MUST BE UNIFORMLY SLOPED BETWEEN SAW-CUT EDGES TO MAINTAIN EXISTING DRAINAGE PATTERNS. TOP OF REPLACEMENT PAVEMENT MUST BE FLUSH WITH TOP OF EXISTING PAVEMENT AT INTERFACE. APPLY JOINT SEALANT BETWEEN EXIST AND REPLACEMENT PAVEMENT.
2. THICKNESS OF HMA SURFACE RESTORATION MUST BE 4" MIN HMA OVER 8" MIN BASE COURSE OVER COMPACTED SUBGRADE. BASIS OF BID SHALL BE 4" FOR EXISTING HMA, BUT MATCH EXIST ASPHALT THICKNESS IF GREATER THAN 4". ALL THICKNESSES INDICATED ARE COMPACTED THICKNESS.
3. CONCRETE PADS FOR ELECTRICAL EQUIPMENT MUST BE 1'-0" THICK W/ 1'-6" THICKENED EDGE AND TOP LEVEL 6" ABOVE FINISH GRADE. CONCRETE PAD MUST BE REINFORCED WITH #4 BAR EW LOCATED 3" FROM SURFACE. PLACE CONDUIT PRIOR TO POURING CONCRETE PAD.
4. CONCRETE PAD SIZE MAY VARY BASED ON EQUIPMENT PROCURED. EXTEND CONCRETE PAD 6" BEYOND PROCURED EQUIPMENT.
5. PLACE AND COMPACT TO 95% A MINIMUM OF 6-INCH TO 8-INCH THICKNESS OF GRAVEL BACKFILL FOR FOUNDATIONS UNDER ALL ELECTRICAL STRUCTURES. CREATE A LEVEL AND UNIFORM SURFACE FOR PLACEMENT OF PRECAST CONCRETE STRUCTURES.


LEGEND

	HMA PAVING
	BOLLARD WITH INTERMEDIATE RAIL
	CHAINLINK FENCING
	SINGLE SWING GATE
	DOUBLE SWING GATE

CONC PAD TABLE		
POINT #	NORTHING	EASTING
10	708498.09	1164502.90
11	708491.27	1164504.49
12	708501.76	1164512.31
13	708484.30	1164516.39
14	708499.01	1164524.25
15	708491.22	1164526.07

FENCING TABLE		
POINT #	NORTHING	EASTING
GG	708476.22	1164501.98
HH	708485.94	1164540.79
II	708509.30	1164535.32
JJ	708500.20	1164496.37

ELECTRICAL VAULT AND CONDUIT TABLE		
POINT #	NORTHING	EASTING
T	708571.36	1164484.79
U	708574.15	1164514.05
V	708527.06	1164533.62
W	708522.80	1164510.39
X	708569.37	1164487.61
Y	708570.17	1164496.07

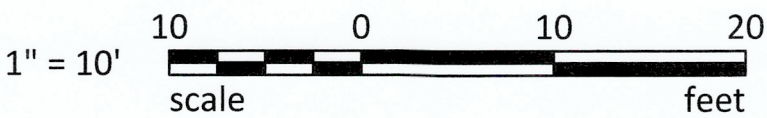

FOR BID

C3.1

10 OF 28

CONT/CONS: PA000000140
M.ID: 201178.01
PHASE: 100% DESIGN SUBMITTAL


PORT OF TACOMA

WEST SITCUM MAIN SUBSTATIONS REPLACEMENT

SITE PLAN
SUBSTATION #3

TOWNSHIP: 21
RANGE: 3
SECTION: 34
DATE-HRZ: NAD 83-07
VERT: NOS TIDAL (MLW=0.0)
DRAWING SCALE: AS SHOWN

APPROVED:	CE	8/26/25	CHECKED BY	DATE
CHKDATE	JV	8/26/25	PROJ. ENGR	DATE
DIRECTOR ENG.	USJV675558	AUG 26, 2025	PRINTED BY:	
PORT ADDRESS:	1675 W LINCOLN AVE.			
	TACOMA, WA 98421-2300			

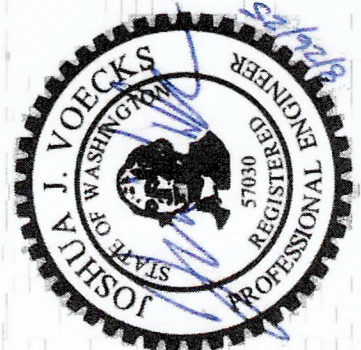


WSP USA, Inc.
10000 Pacific Avenue
Suite 550
Tacoma, WA 98402
TEL: (253) 431-2200
FAX: (253) 431-2250

Port of Tacoma

MARK:	REVISION:	BY:	DATE:


THIS DRAWING IS THE PROPERTY OF THE PORT OF TACOMA AND SHALL NOT BE USED ON OTHER WORK, DISCLOSED, COPIED, IN WHOLE OR IN PART, WITHOUT WRITTEN PERMISSION

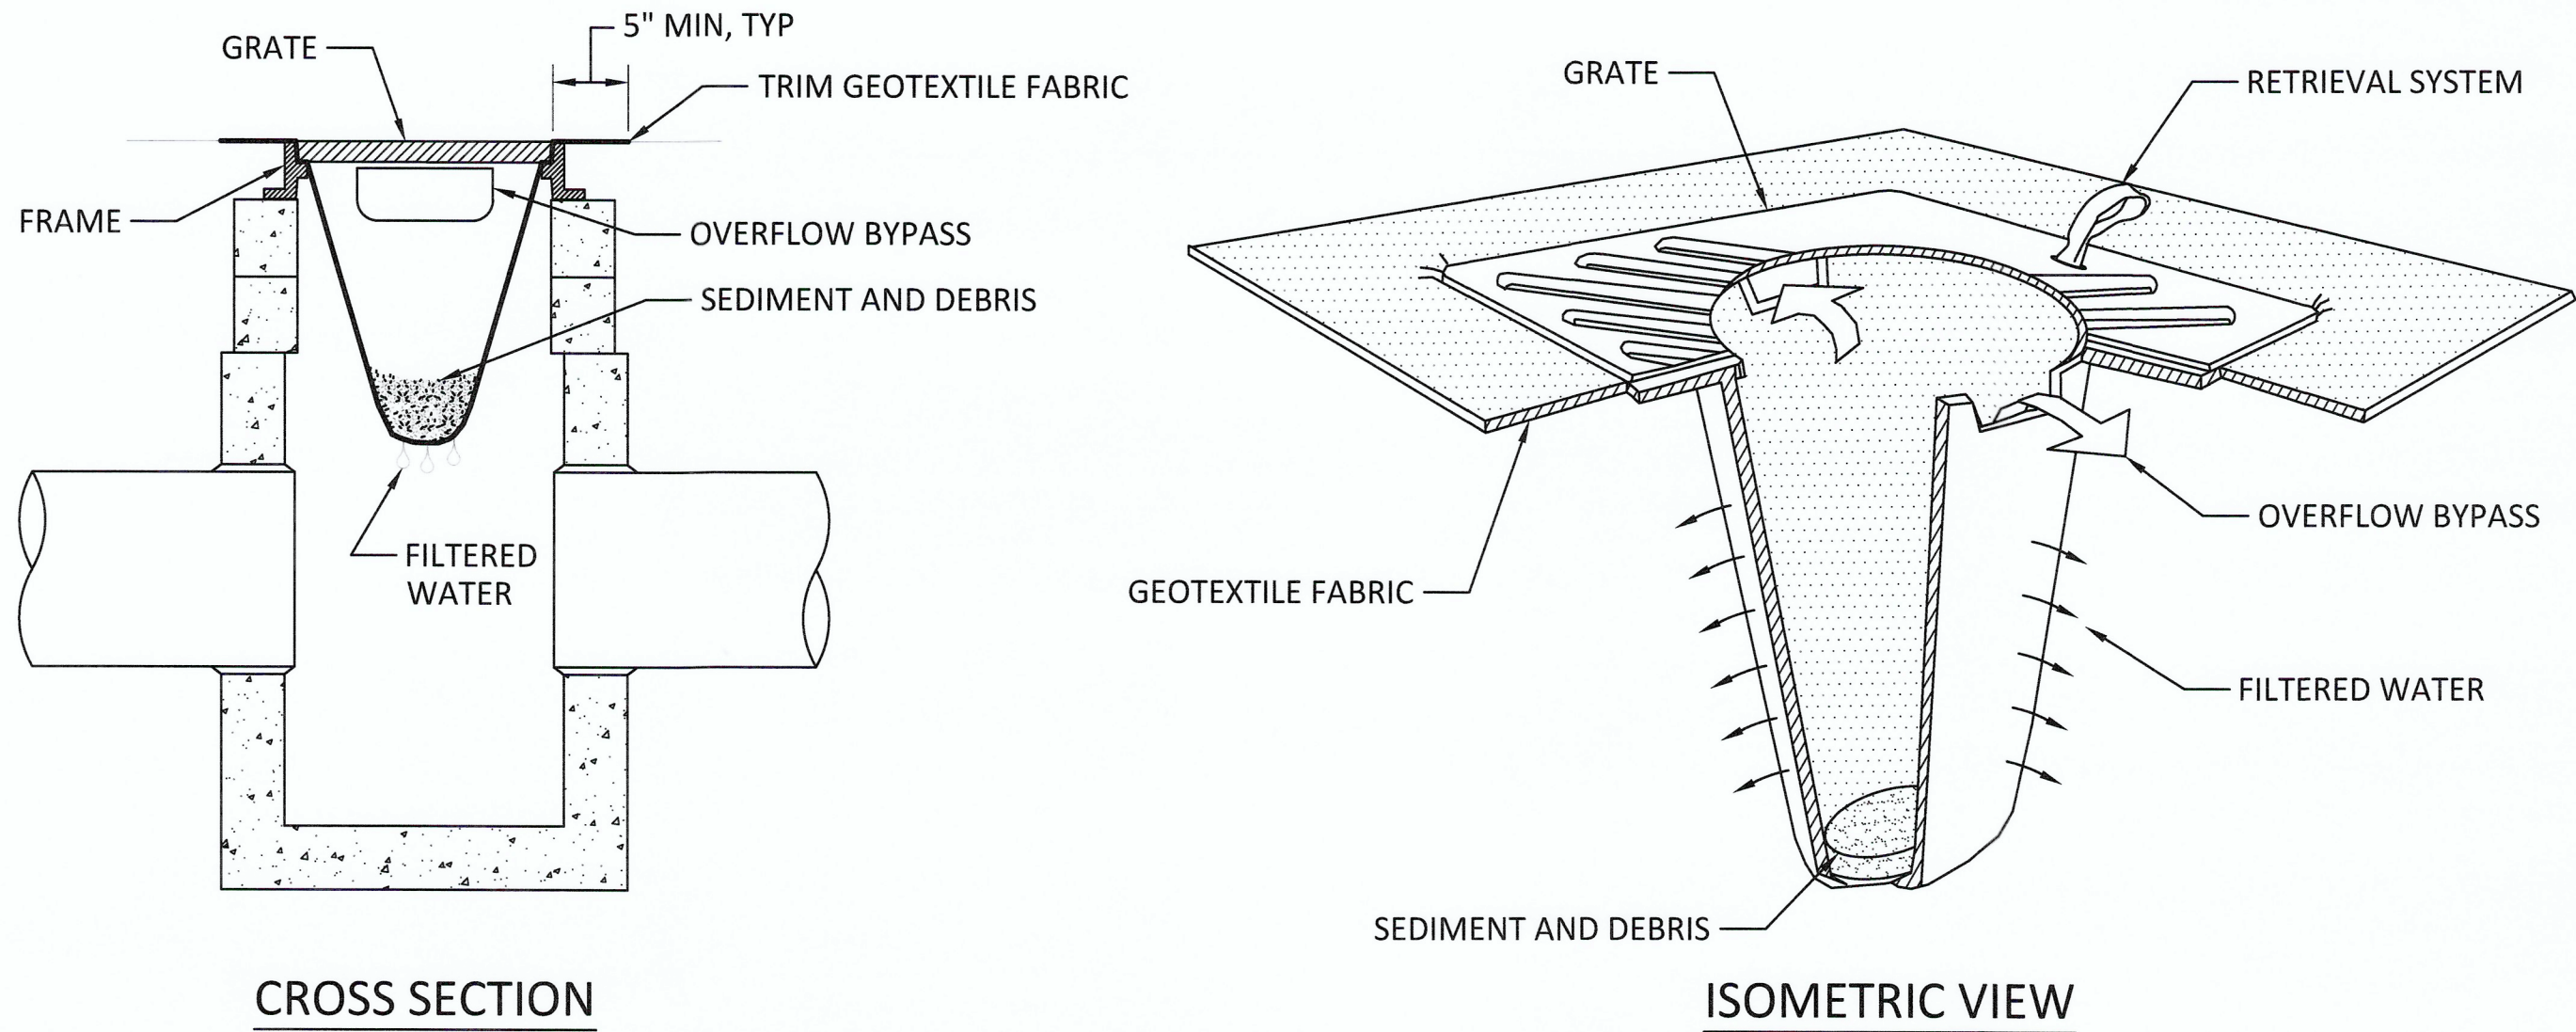

INLET PROTECTION NOTES:

1. ACCUMULATED SEDIMENT ON OR AROUND A PROTECTED INLET SHALL BE REMOVED IMMEDIATELY. SEDIMENT SHALL NOT BE REMOVED BY FLUSHING.
2. PERFORM REGULAR MAINTENANCE AND MONITOR SEDIMENT ACCUMULATION AFTER EACH RAINFALL EVENT. REPLACE CATCH BASIN INSERT WHEN THE SEDIMENT HAS FILLED ONE-THIRD OF THE AVAILABLE STORAGE. THE INSERT SHALL BE REPLACED AT LEAST MONTHLY, OR AS DIRECTED BY THE ENGINEER.
3. DISPOSE OF MATERIAL AT AN APPROPRIATE LANDFILL FACILITY.

1
C2.0
INLET PROTECTION
SCALE: NTS

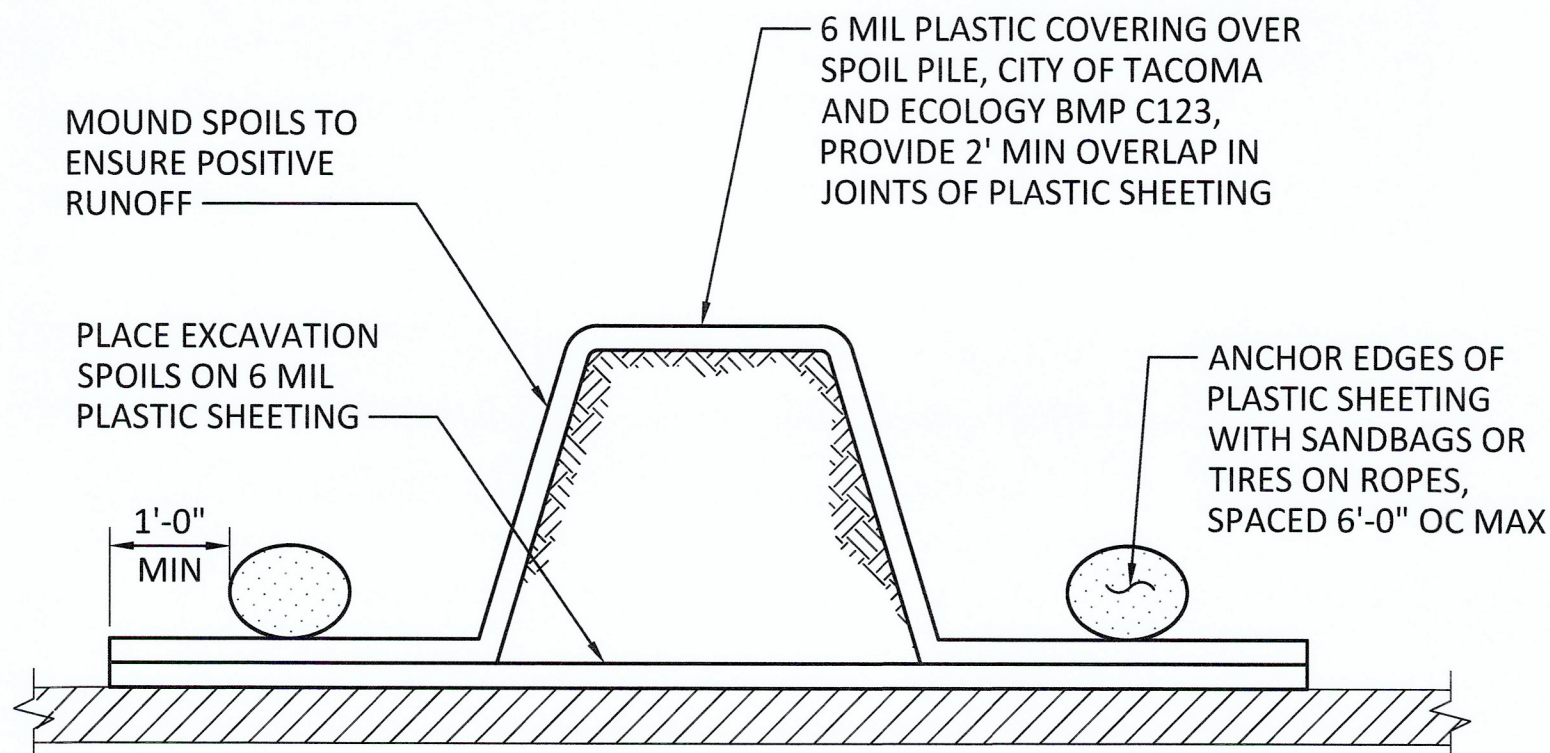

2
-
DETAIL - TYP EXCAVATION SPOILS PROTECTION
SCALE: NTS

EROSION CONTROL NOTES:

1. IMPLEMENTATION OF THESE EROSION & SEDIMENT CONTROL PLANS AND THE CONSTRUCTION, MAINTENANCE, REPLACEMENT, AND UPGRADING OF THE TESC FACILITIES SHOWN ON THE PLANS SHALL BE THE CONTRACTOR'S RESPONSIBILITY UNTIL ALL CONSTRUCTION IS COMPLETED AND APPROVED.
2. CONTRACTOR SHALL PREPARE PROJECT SPECIFIC CONSTRUCTION STORM WATER POLLUTION PREVENTION PLAN (SWPPP). THE CONTRACTOR SHALL COMPLY WITH, MAINTAIN, AND MODIFY AS NEEDED THE APPROVED CONSTRUCTION SWPPP. REFER TO SPECIFICATION FOR SWPPP SHORT FORM.
3. THE TESC FACILITIES SHOWN ON THIS PLAN AND LISTED IN THE TESC NOTES ON C2.0 ARE THE MINIMUM REQUIREMENTS ANTICIPATED FOR SITE CONDITIONS. DURING THE CONSTRUCTION PERIOD, THESE TESC FACILITIES SHALL BE UPGRADED AS NEEDED, FOR UNEXPECTED STORM EVENTS AND TO ENSURE THAT SEDIMENT AND SEDIMENT-LADEN WATER DOES NOT LEAVE THE SITE.
4. ON-SITE EROSION CONTROL MEASURES SHALL BE INSTALLED PRIOR TO THE START OF WORK AND SHALL BE MAINTAINED DURING AND AFTER EXCAVATION AND GRADING OPERATIONS TO THE APPROVAL OF THE ENGINEER.
5. THE TESC FACILITIES SHOWN ON THIS PLAN SHALL BE CONSTRUCTED IN SUCH A MANNER AS TO ENSURE THAT SEDIMENT-LADEN WATER DOES NOT ENTER THE PORT DRAINAGE SYSTEM, ADJACENT WATERWAYS, OR VIOLATE APPLICABLE WATER QUALITY STANDARDS.
6. THE TESC FACILITIES SHALL BE INSPECTED DAILY BY THE CONTRACTOR AND MAINTAINED AS NECESSARY TO ENSURE THEIR CONTINUED FUNCTION.
7. ALL FACILITIES SHALL BE MAINTAINED ON SITE BY SWEEPING OR OTHER MEANS TO PREVENT DEBRIS, DUST AND MUD FROM ACCUMULATING ON THE PAVED SURFACES. PROVIDE PLASTIC SHEETING FOR MATERIAL STOCKPILES AS SHOWN BY DETAIL 3 ON THIS DRAWING.
8. NON-COMPLIANCE WITH THE EROSION CONTROL AND WATER QUALITY REQUIREMENTS MAY RESULT IN A TEMPORARY STOP-WORK ORDER UNTIL SAID EROSION CONTROL MEASURES ARE FUNCTIONAL. TEMPORARY STOP-WORK ORDER SHALL NOT MODIFY CONTRACT SCHEDULE AND INCUR NO ADDITIONAL COST TO THE PORT.
9. THE CONTRACTOR SHALL REMOVE MATERIAL DROPPED, WASHED OR TRACKED FROM VEHICLES OUTSIDE OF THE DESIGNATED PROJECT LIMITS OR INTO THE EXISTING STORM DRAINAGE SYSTEM. DEBRIS SHALL NOT BE WASHED INTO THE STORM DRAINAGE SYSTEM, OR INTO THE ADJACENT WATERWAYS.
10. DEWATERING ACTIVITIES SHALL BE PERFORMED IN A MANNER THAT ENSURES NO SILT-LADEN WATER ENTERS ADJACENT WATERWAYS OR STORM DRAINAGE SYSTEM.
11. NOTIFY ENGINEER UPON INSTALLATION AND AFTER REMOVAL OF EROSION CONTROL MEASURES. THE NAME AND PHONE NUMBER OF THE CERTIFIED EROSION CONTROL LEAD SHALL BE PROVIDED TO THE ENGINEER AND REDLINED ON THE PLANS PRIOR TO THE EROSION CONTROL INSPECTION.
12. ALL TESC FEATURES INCLUDING CATCH BASIN INLET PROTECTION INSTALLED ON-SITE SHALL BE REMOVED AFTER SUBSTANTIAL COMPLETION .
13. REMOVE ANY SEDIMENT THAT MAY HAVE ENTERED THE STORM SYSTEM ONCE THE SITE IS PERMANENTLY STABILIZED. THE CLEANING AND REMOVAL OPERATION SHALL NOT FLUSH SEDIMENT DOWNSTREAM.
14. IN ADDITION TO INLET PROTECTION SHOWN ON PLAN, INSTALL INLET PROTECTION ON ALL EXISTING CATCH BASINS THAT ARE DISCOVERED IN FIELD WITHIN 100 FEET OF THE CONTRACTORS WORK AREA OR THAT WILL BE IMPACTED BY CONTRACTOR ACTIVITY EVEN IF THEY ARE NOT SHOWN ON PLANS.

FOR BID


C4.0
11 OF 28

PORT OF TACOMA
WEST SITCUM MAIN SUBSTATIONS REPLACEMENT
TESC DETAILS & NOTES

CONTR/CONS: PA000000140
M. ID: 201178.01
PHASE: 100% DESIGN SUBMITTAL

TOWNSHIP: 21
RANGE: 3
SECTION: 34
DAT-HRZ: NAD 83-07
VERT: NOS TIDAL (MLLW=0.0)
PARCEL: AS SHOWN
DRAWING SCALE:


APPROVED: CE 8/26/25
CHECKED BY: IV 8/26/25
DIRECTOR ENG. / DATE: USV675558 Aug 26, 2025
PRINTED BY: 1675 W LINCOLN AVE.
PORT ADDRESS: TACOMA, WA 98421-2300

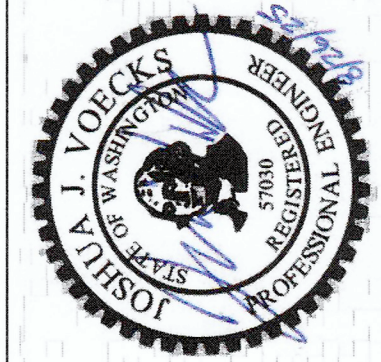


WSP USA, INC.
1201 Pacific Avenue
Tacoma, WA 98402
TEL: (206) 431-2300
FAX: (206) 431-2250
P.O. BOX 187 TACOMA, WA 98402-0187

Port of Tacoma
P.O. BOX 187 TACOMA, WA 98402-0187


MARK: REVISION: BY: DATE: APPR:

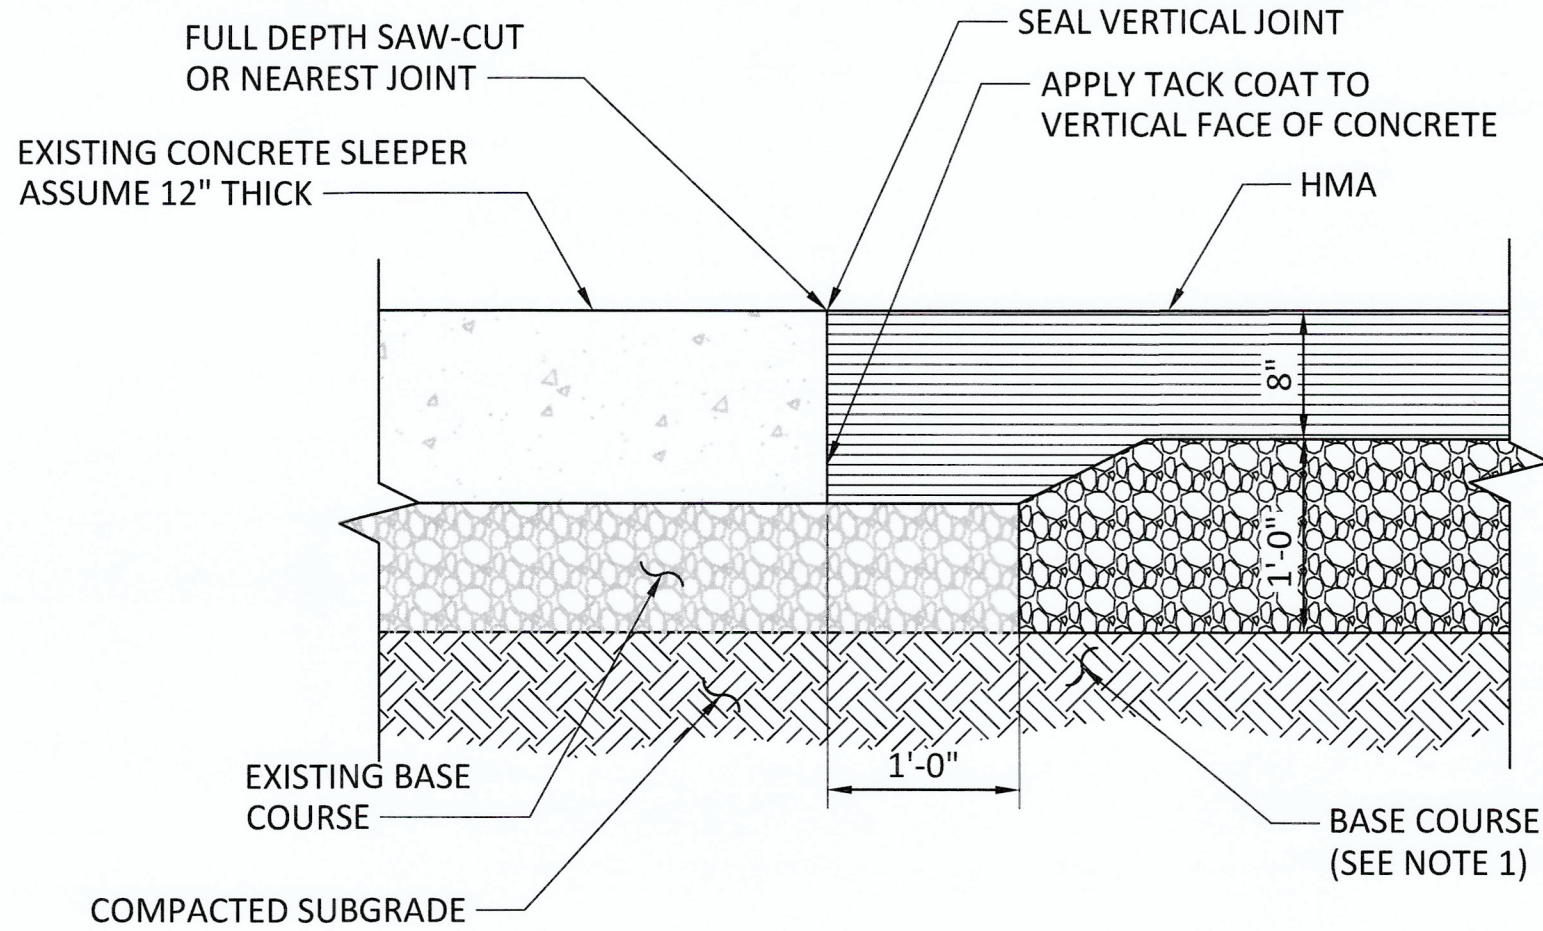

1
C3.0
C3.1
DETAIL - PAVEMENT EDGE
SCALE: NTS

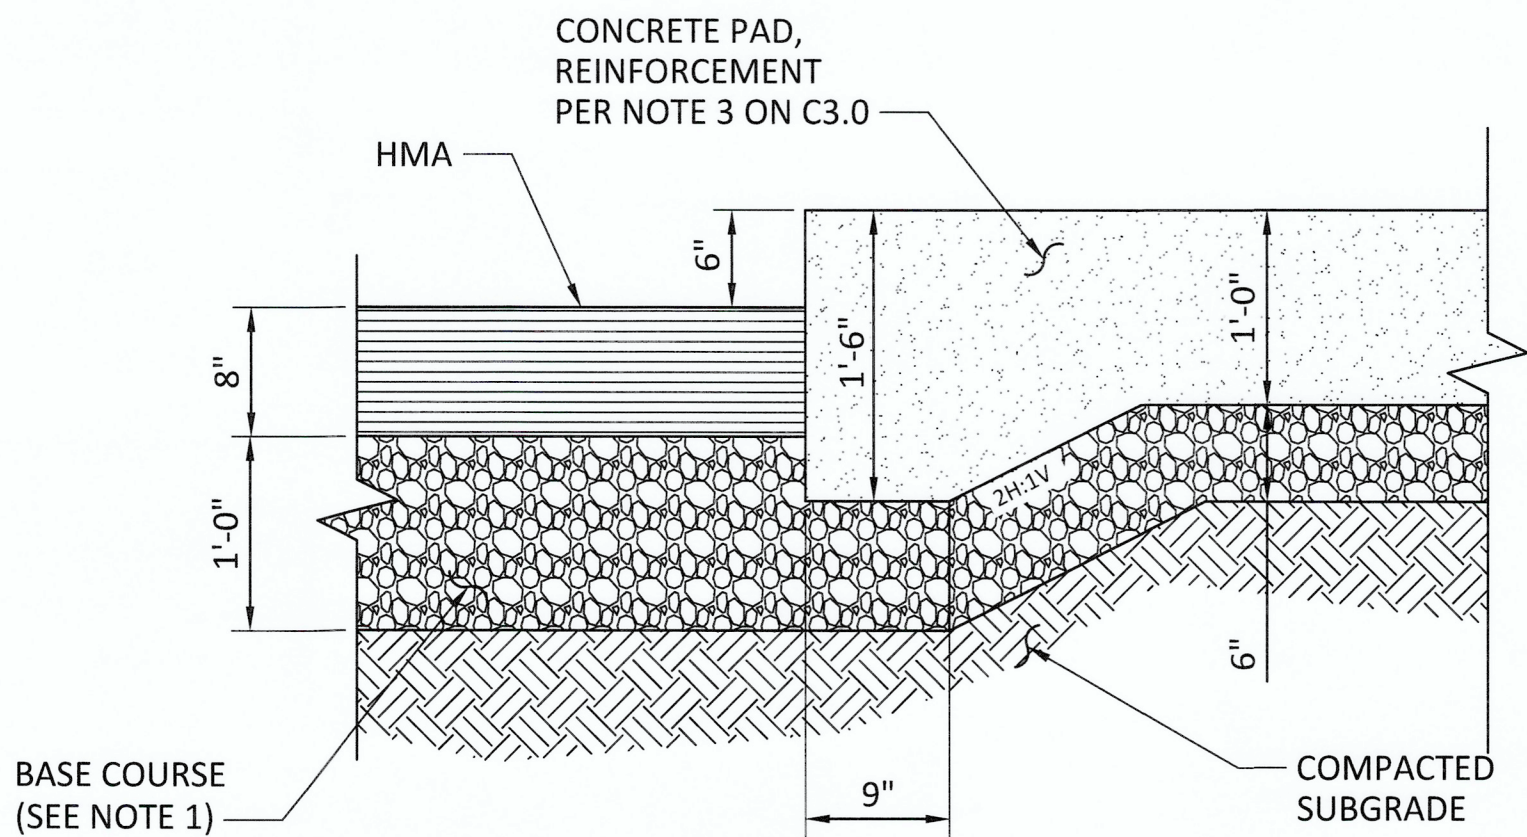

2
C3.0
C3.1
DETAIL - CONCRETE PAD
SCALE: NTS

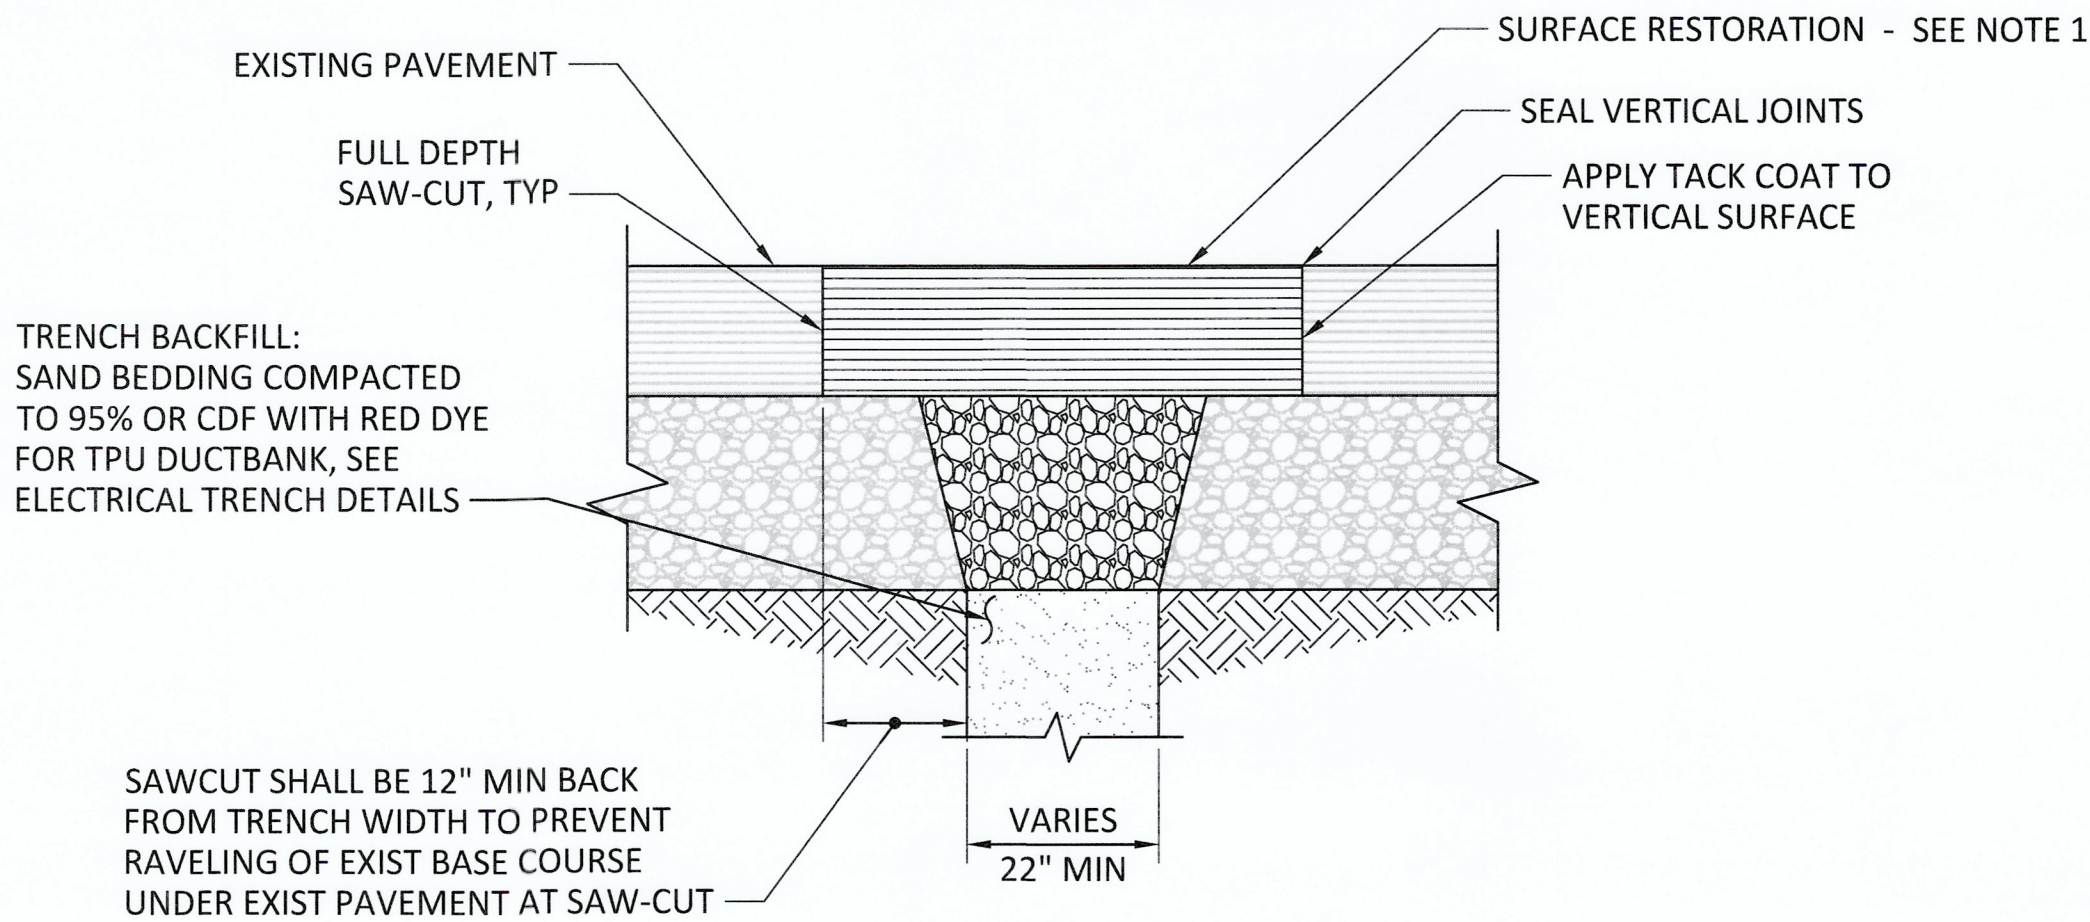

3
C3.0
C3.1
DETAIL - PAVEMENT RESTORATION
SCALE: NTS

NOTES:

1. SEE NOTE 1 AND 2 ON C3.0 AND C3.1 FOR SURFACE RESTORATION.
2. CONDUIT MARKER TAPE NOT SHOWN. PLACE AS DIRECTED ON "E" SERIES SHEETS.
3. TRENCH SAFETY SYSTEMS (SHORING) SHALL BE USED AS APPLICABLE AND AS DESCRIBED BY WAC 296-155 TO MAINTAIN VERTICAL SIDES FOR TRENCH AND MINIMIZE AMOUNT OF EXCAVATION, BACKFILL, AND SURFACE REPAIR. LAYING BACK TRENCH EXCAVATION (FLATTER SIDE SLOPES) IN LIEU OF SHORING SHALL NOT BE ALLOWED.

FOR BID

C4.1

12 OF 28

CONT/CONS: PA000000140
M. ID: 201178.01
PHASE: 100% DESIGN SUBMITTAL


PORT OF TACOMA

WEST SITCUM MAIN SUBSTATIONS REPLACEMENT

CIVIL DETAILS & SECTIONS

SHEET 1

TOWNSHIP: 21
DAT-HRZ: NAD 83-07
RANGE: 3
VERT: NOS TIDAL (MLW=0.0)
SECTION: 34
DRAWING SCALE: AS SHOWN

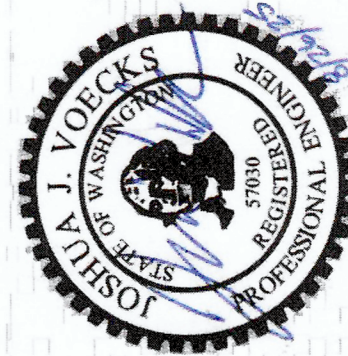


WSP USA Inc.
1201 Pacific Avenue
Suite 550
Tacoma, WA 98402
TEL: (206) 431-2300
FAX: (206) 431-2350






MARK:	REVISION:	BY:	DATE:
APPR:			


THIS DRAWING IS THE PROPERTY OF THE PORT OF TACOMA AND SHALL NOT BE USED ON OTHER WORK, DISCLOSED, COPIED, IN WHOLE OR IN PART, WITHOUT WRITTEN PERMISSION

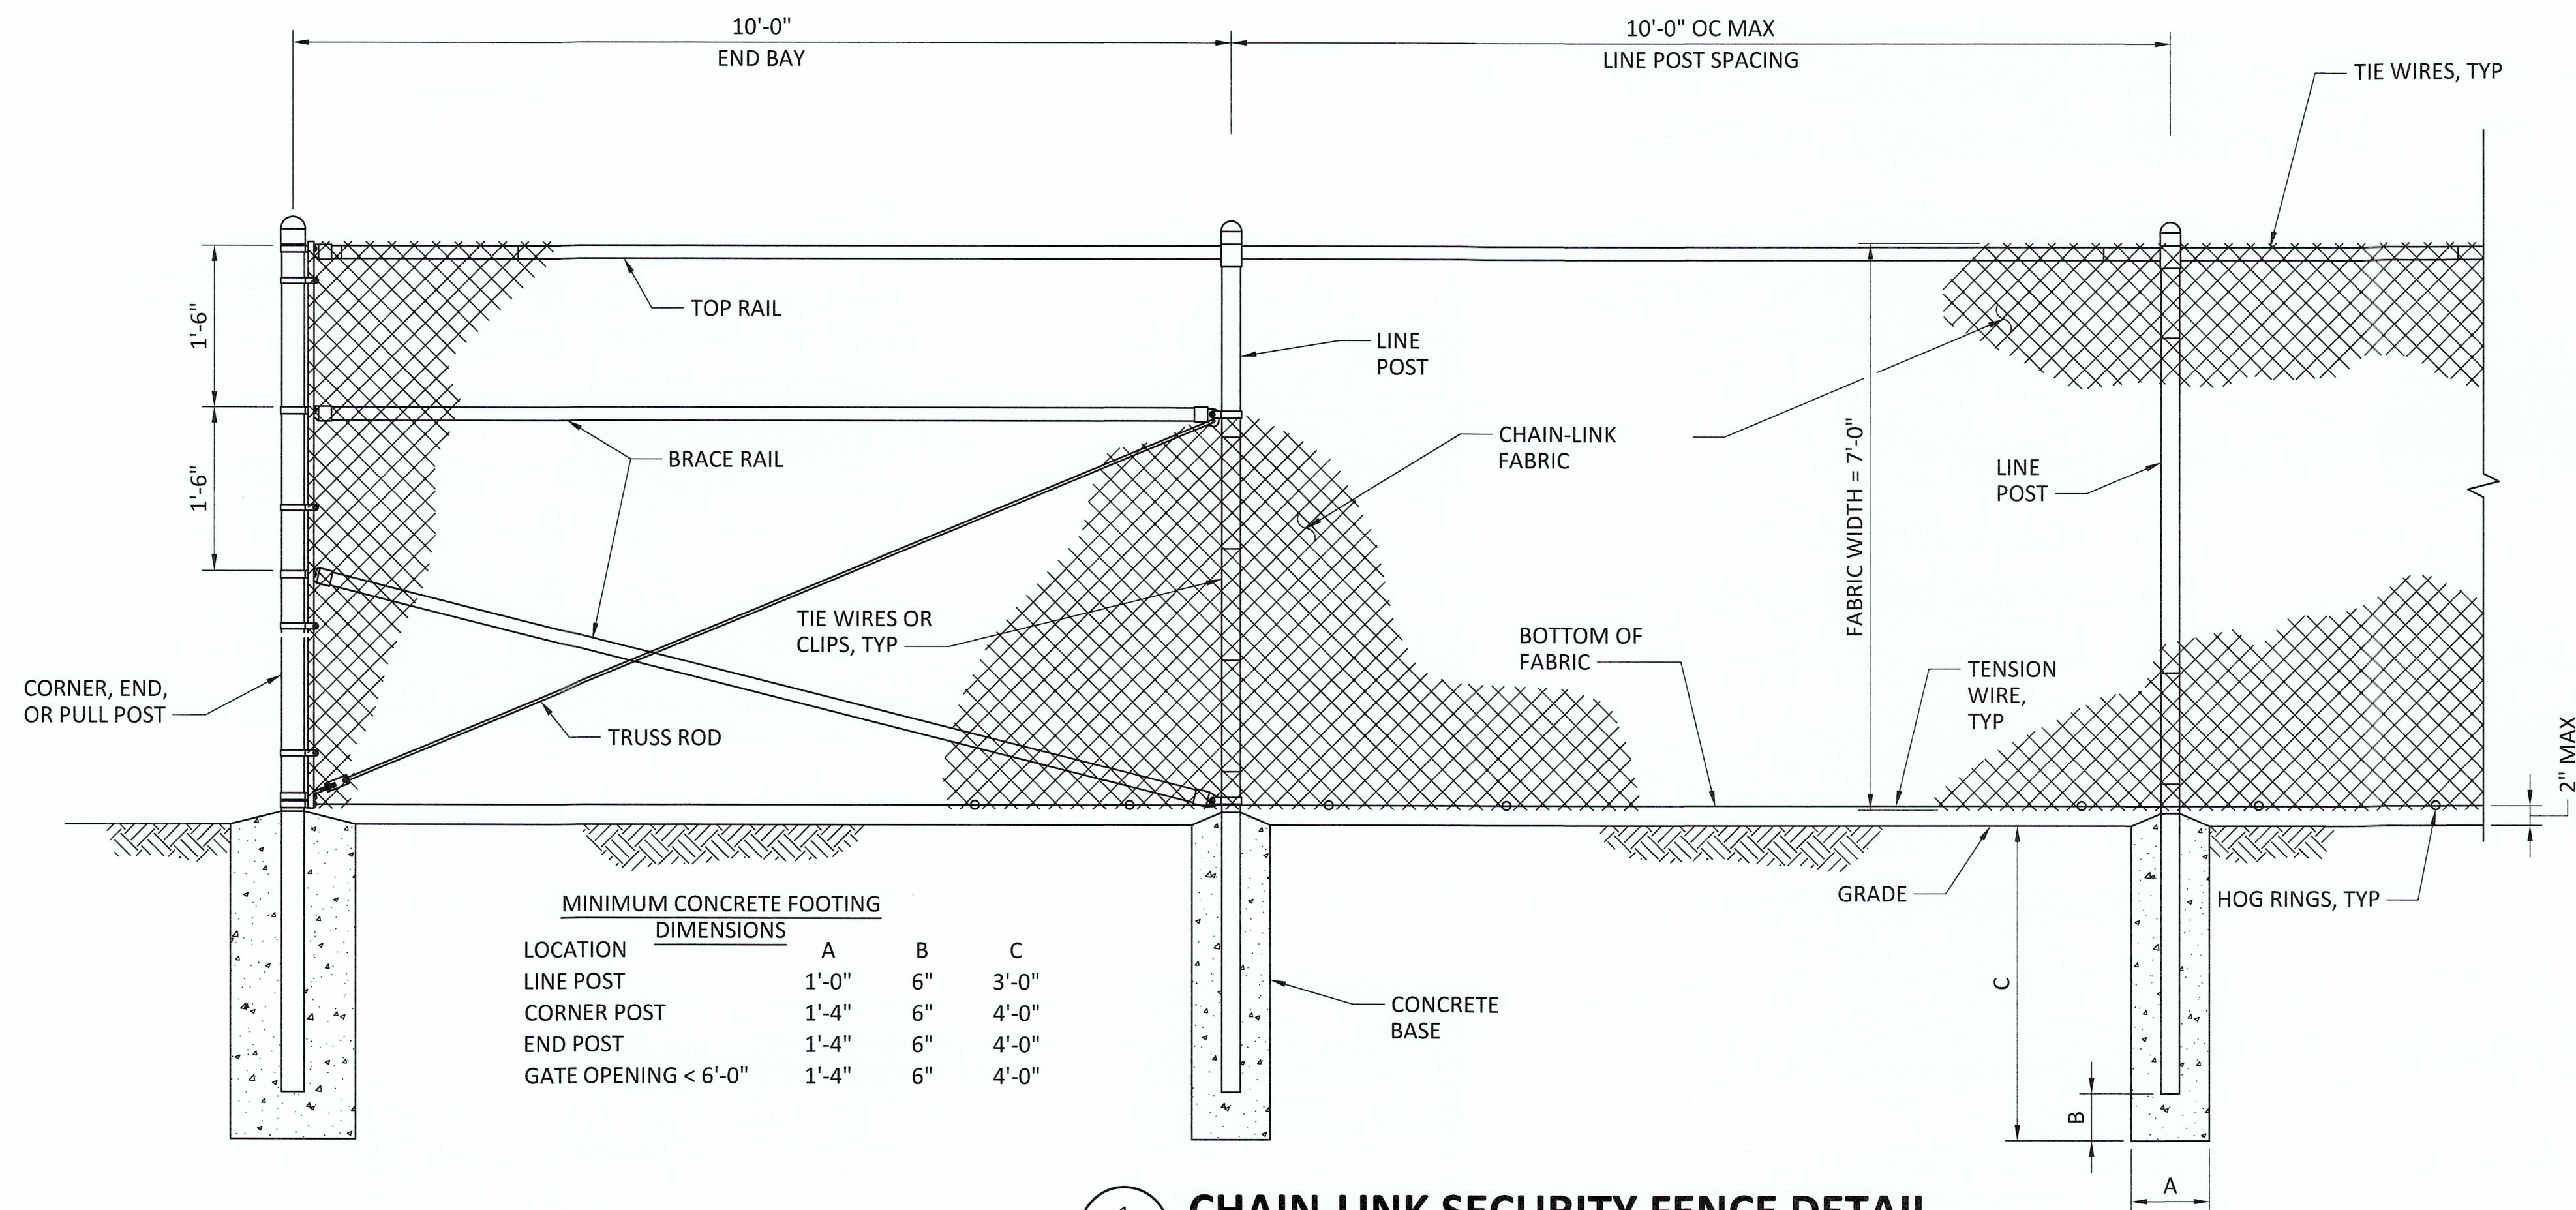


1 CHAIN-LINK SECURITY FENCE DETAIL
C3.0 SCALE: NTS
C3.1

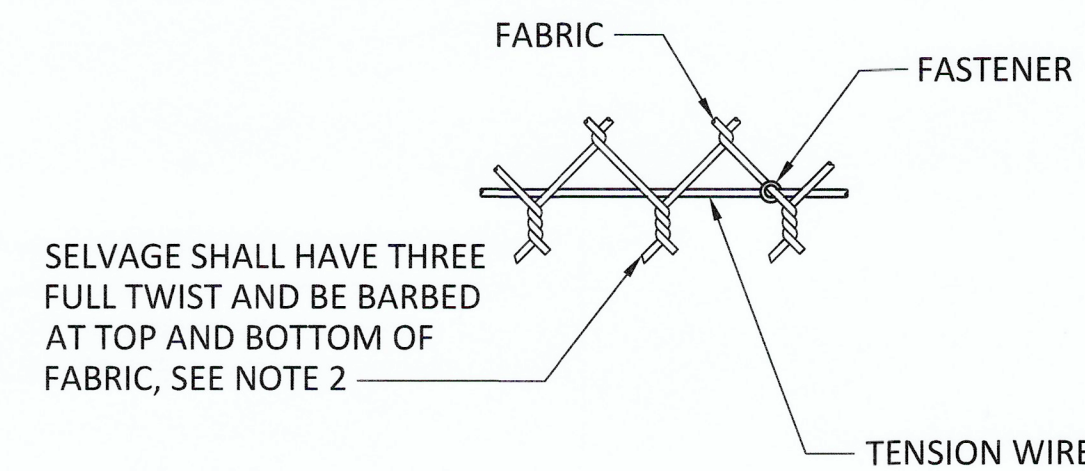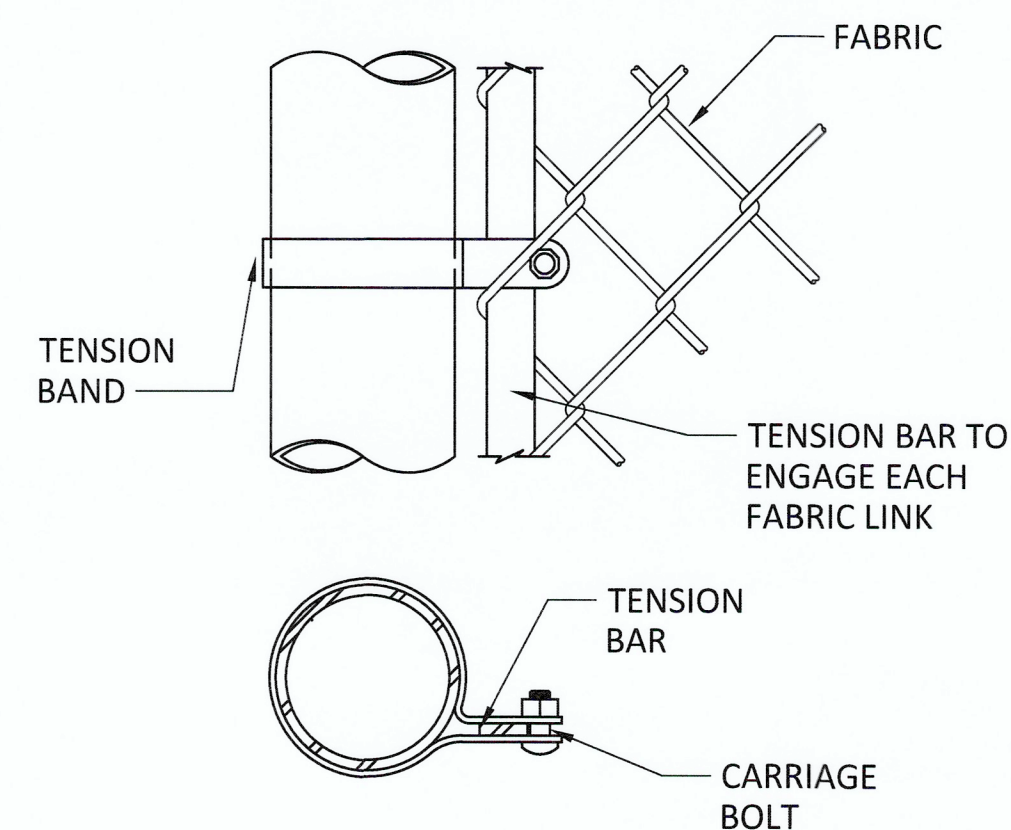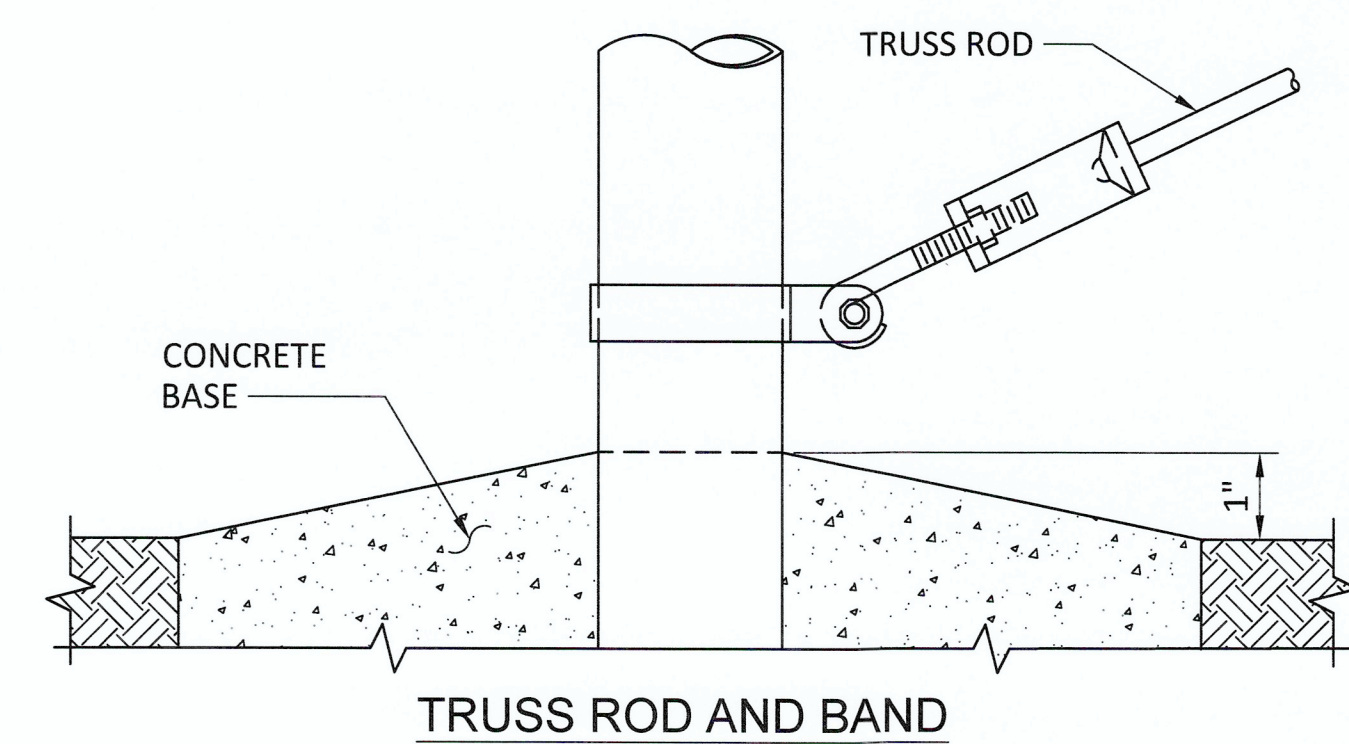



3 DETAIL - FABRIC AND TENSION WIRE
C3.0 SCALE: NTS
C3.1

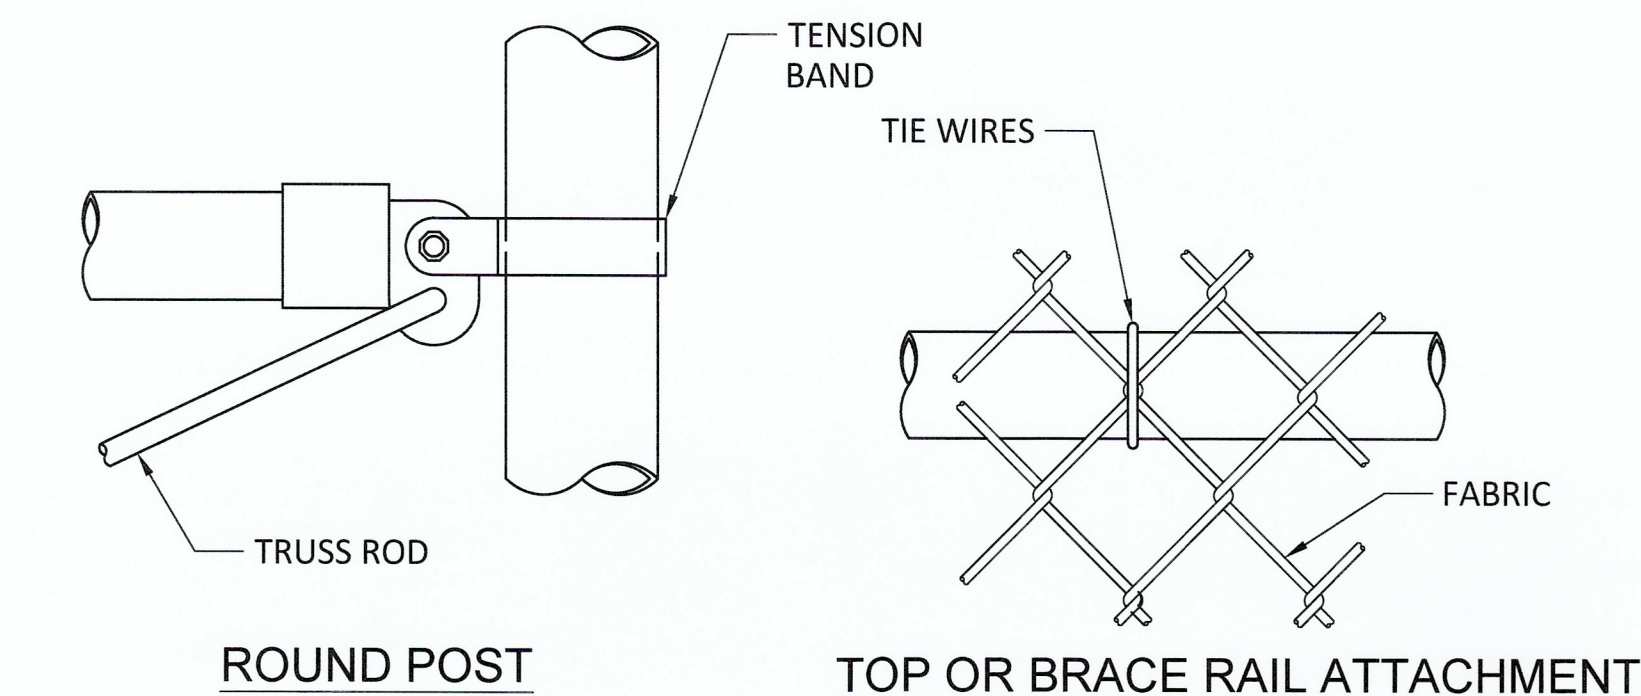

2 FASTENING DETAILS
C3.0 SCALE: NTS
C3.1

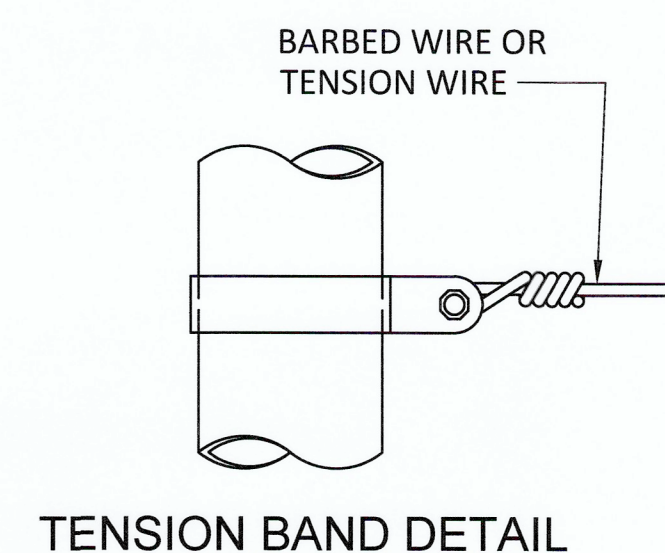

4 LINE POST ATTACHMENTS
C3.0 SCALE: NTS
C3.1

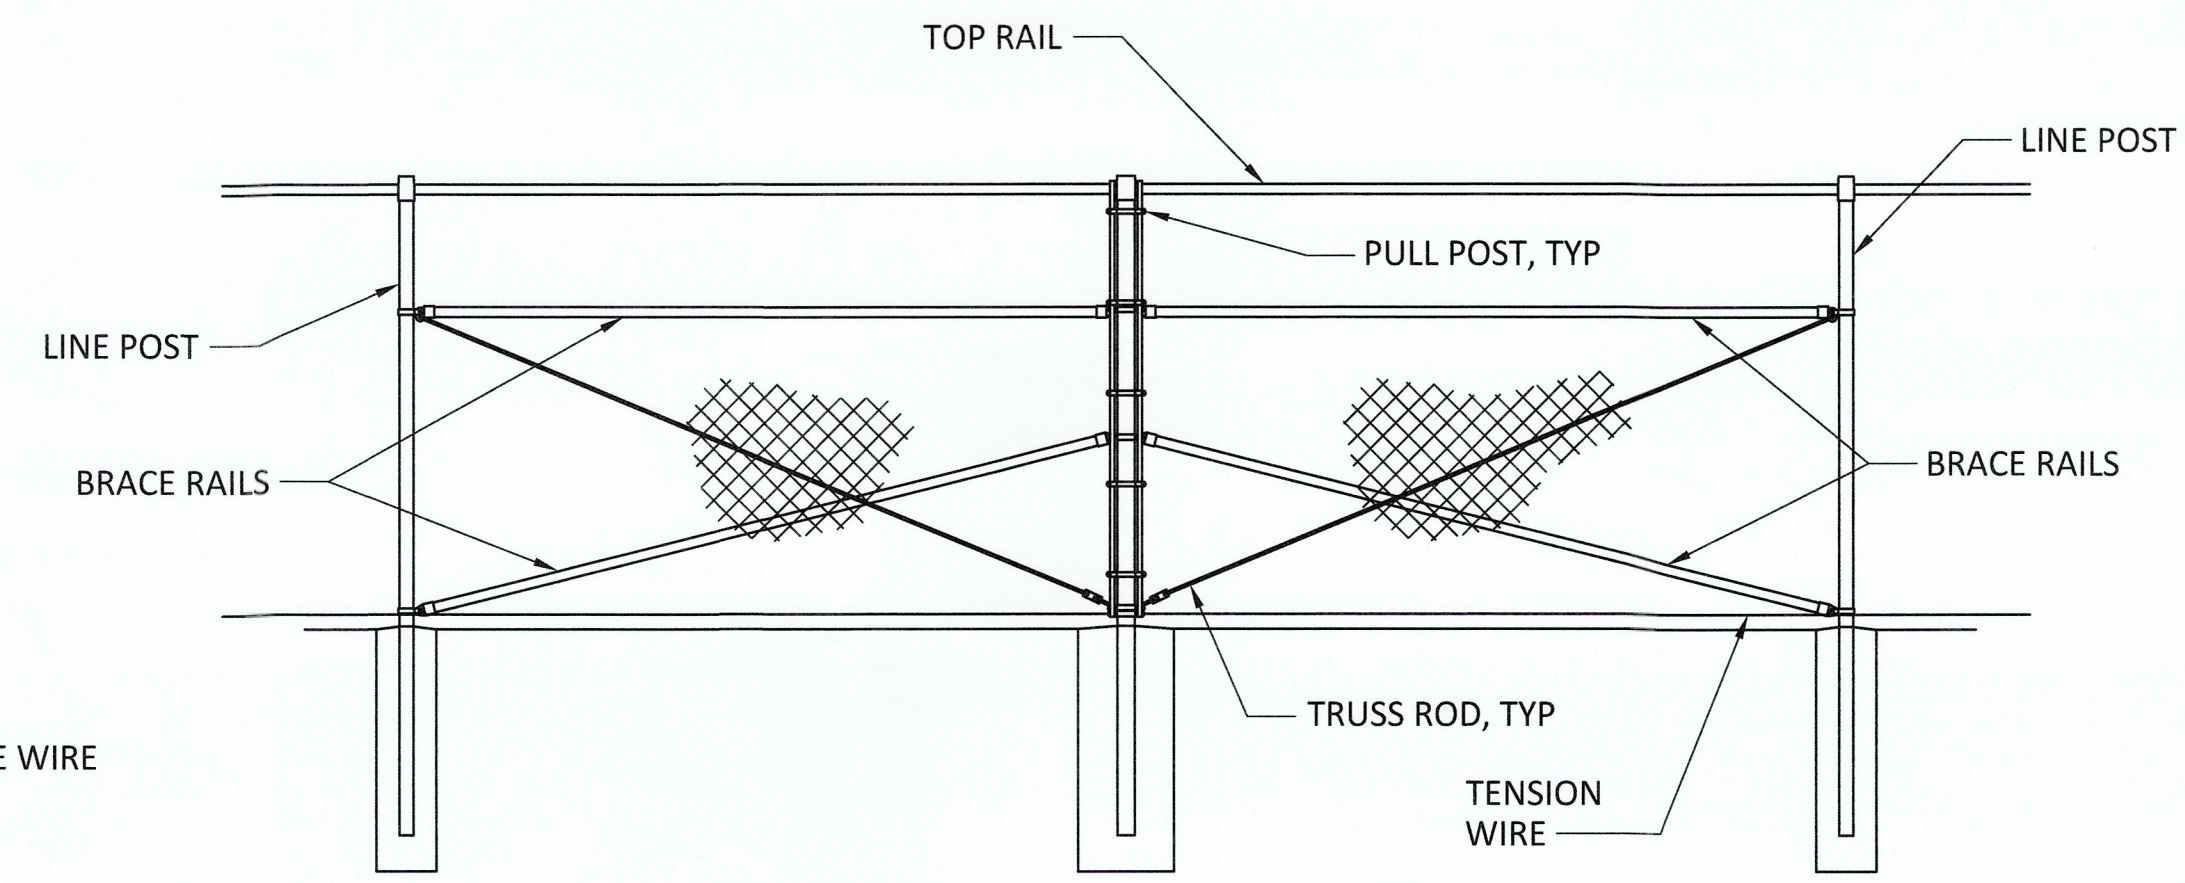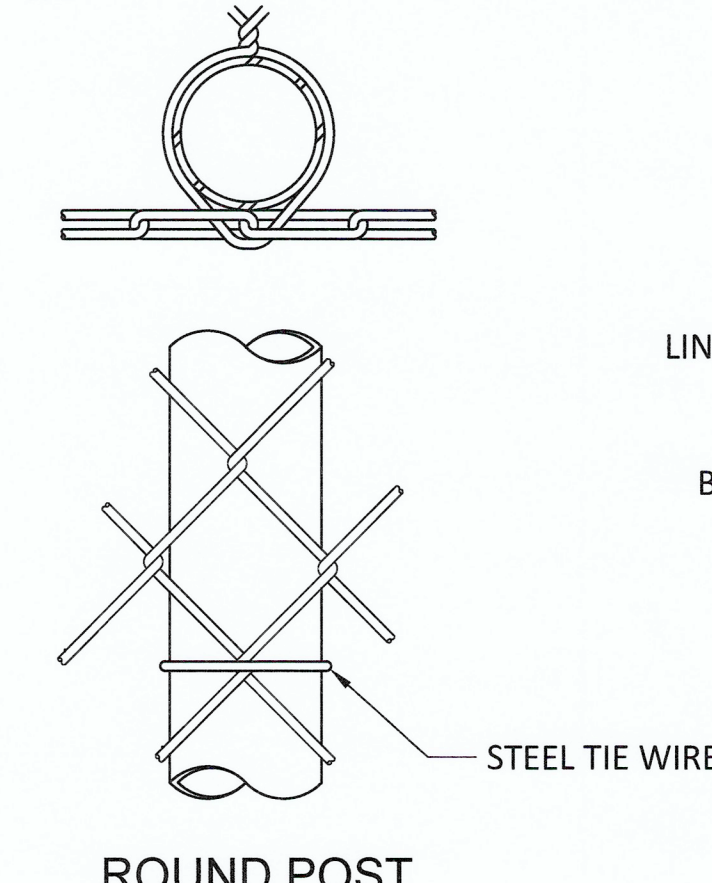

5 DETAIL - BRACE PANEL
C3.0 SCALE: NTS
C3.1

NOTES:

- FENCE GROUNDING: GROUNDING ROD WITH GROUNDING RESISTANCE NOT MORE THAN 25 ohm SHALL BE PROVIDED ON EACH SIDE (INSIDE AND OUTSIDE) OF EVERY FENCE GATE. FENCE GATE POSTS SHALL BE BONDED TO EACH OTHER AND TO THE FENCE POST. BONDING AND GROUNDING SHALL BE PER NFPA 780. ALL UNDERGROUND CONNECTIONS SHALL BE BY EXOTHERMIC WELD EXCEPT THE CONNECTION REMOVED FOR TESTING. REFER TO ELECTRICAL DRAWINGS FOR DETAILS.
- SEE SPECIFICATIONS FOR TYPICAL SIZES OF FENCING COMPONENTS, AND GROUNDING AND BONDING REQUIREMENTS FOR FENCING AND GATES.
- ANGLE OF BOTTOM RAIL OF GATE SHALL BE MODIFIED AS REQUIRED TO CONFORM TO SLOPE OF FINISH GRADE, AND TO ENSURE GAP BETWEEN BOTTOM OF GATE AND TOP OF FINISH GRADE DOES NOT EXCEED TWO (2) INCHES.
- ALL METAL SHALL BE HOT-DIP GALVANIZED.
- FENCE FABRIC SHALL BE SECURED WITH WIRE TIES EVERY 15"±2" ALONG TENSION WIRES, POST, AND ALONG TOP, AND BOTTOM RAILS.
- GATES, HINGES, AND ALL MOVING PARTS SHALL BE CONSTRUCTED OF HIGHEST QUALITY HARDWARE AVAILABLE BY MANUFACTURER FOR HIGH FREQUENCY OF OPENING AND CLOSING CYCLES.
- TENSION WIRES SHALL BE PLACED WITHIN LIMITS OF FIRST FULL FABRIC WEAVE.
- SECURE ALL FASTENING AND HINGE HARDWARE ASSOCIATED WITH GATES IN PLACE BY PEENING OR WELDING. HINGES SHALL BE MADE TAMPER-PROOF BY THE ADDITION OF WELDED SECURITY PLATES OR BY REVERSING THE DIRECTION OF THE HINGE PINS.
- HINGES SHALL BE SECURED TO GATE POST AND GATE FRAME TO ASSURE THEY WILL NOT TWIST OR TURN UNDER WEIGHT AND ACTION OF GATE.
- WIRE TIES ARE TO BE TWISTED IN A PARTICULAR DIRECTION/MANNER. REFER TO SPECIFICATIONS.
- TYPICAL SIZES OF FENCING COMPONENTS:
 - TERMINAL POST (END, CORNER & PULLING POST): 4.000" OD (9.12 LB/FT)
 - LINE POST: 2.875" OD (5.79 LB/FT)
 - BRACE: 1.660" OD (2.27 LB/FT)
 - TRUSS RODS: 3/8"
 - FENCE FABRIC: 9 GA
 - TENSION WIRE: 6 GA
 - TIES: 9 GA
- WIRE TIES, RAILS, POSTS, AND BRACES SHALL BE CONSTRUCTED ON THE SECURE SIDE OF THE FENCE ALIGNMENT. CHAIN-LINK FABRIC SHALL BE PLACED ON THE SIDE OPPOSITE THE SECURE AREA.
- CONTRACTOR TO PLACE SIGNAGE ON OUTSIDE OF FENCE THAT MATCHES EXISTING SIGNAGE (SIZE, LETTER HEIGHT, COLOR, ETC) AT SUBSTATIONS 1 AND 3. SEE C5.0 FOR EXAMPLES OF EXISTING SIGNAGE. SUBMIT SIGNS AND SIGN LOCATIONS FOR ENGINEER APPROVAL.

FOR BID


C4.2
13 OF 28

PORT OF TACOMA
WEST SITCUM MAIN SUBSTATIONS REPLACEMENT
CIVIL DETAILS
SHEET 2

CONTRACT/CONS: PA000000140 TOWNSHIP: 21 RANGE: 3 SECTION: 34
M. ID: 201178.01 DAT-HRZ: NAD 83-07 VERT: NOS TIDAL (MLLW=0.0)
PHASE: 100% DESIGN SUBMITTAL PARCEL: AS SHOWN
DRAWING SCALE: AS SHOWN


WSP USA, Inc.
1201 Pacific Avenue
Tacoma, WA 98402
TEL: (206) 431-2300
FAX: (206) 431-2250
P.O. BOX 1807 TACOMA, WA 98402 (206) 431-2250

WSP

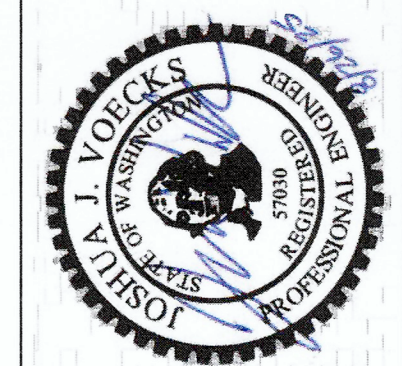

APPROVED: CE 8/26/25
CHECKED BY: IV 8/26/25
DIRECTOR ENG. DATE: USV675558 Aug 26, 2025
PRINTED BY: 1675 W LINCOLN AVE.
PORT ADDRESS: TACOMA, WA 98421-2300


THIS DRAWING IS THE PROPERTY OF THE PORT OF TACOMA AND SHALL NOT BE USED ON OTHER WORK, DISCLOSED, COPIED, IN WHOLE OR IN PART, WITHOUT WRITTEN PERMISSION

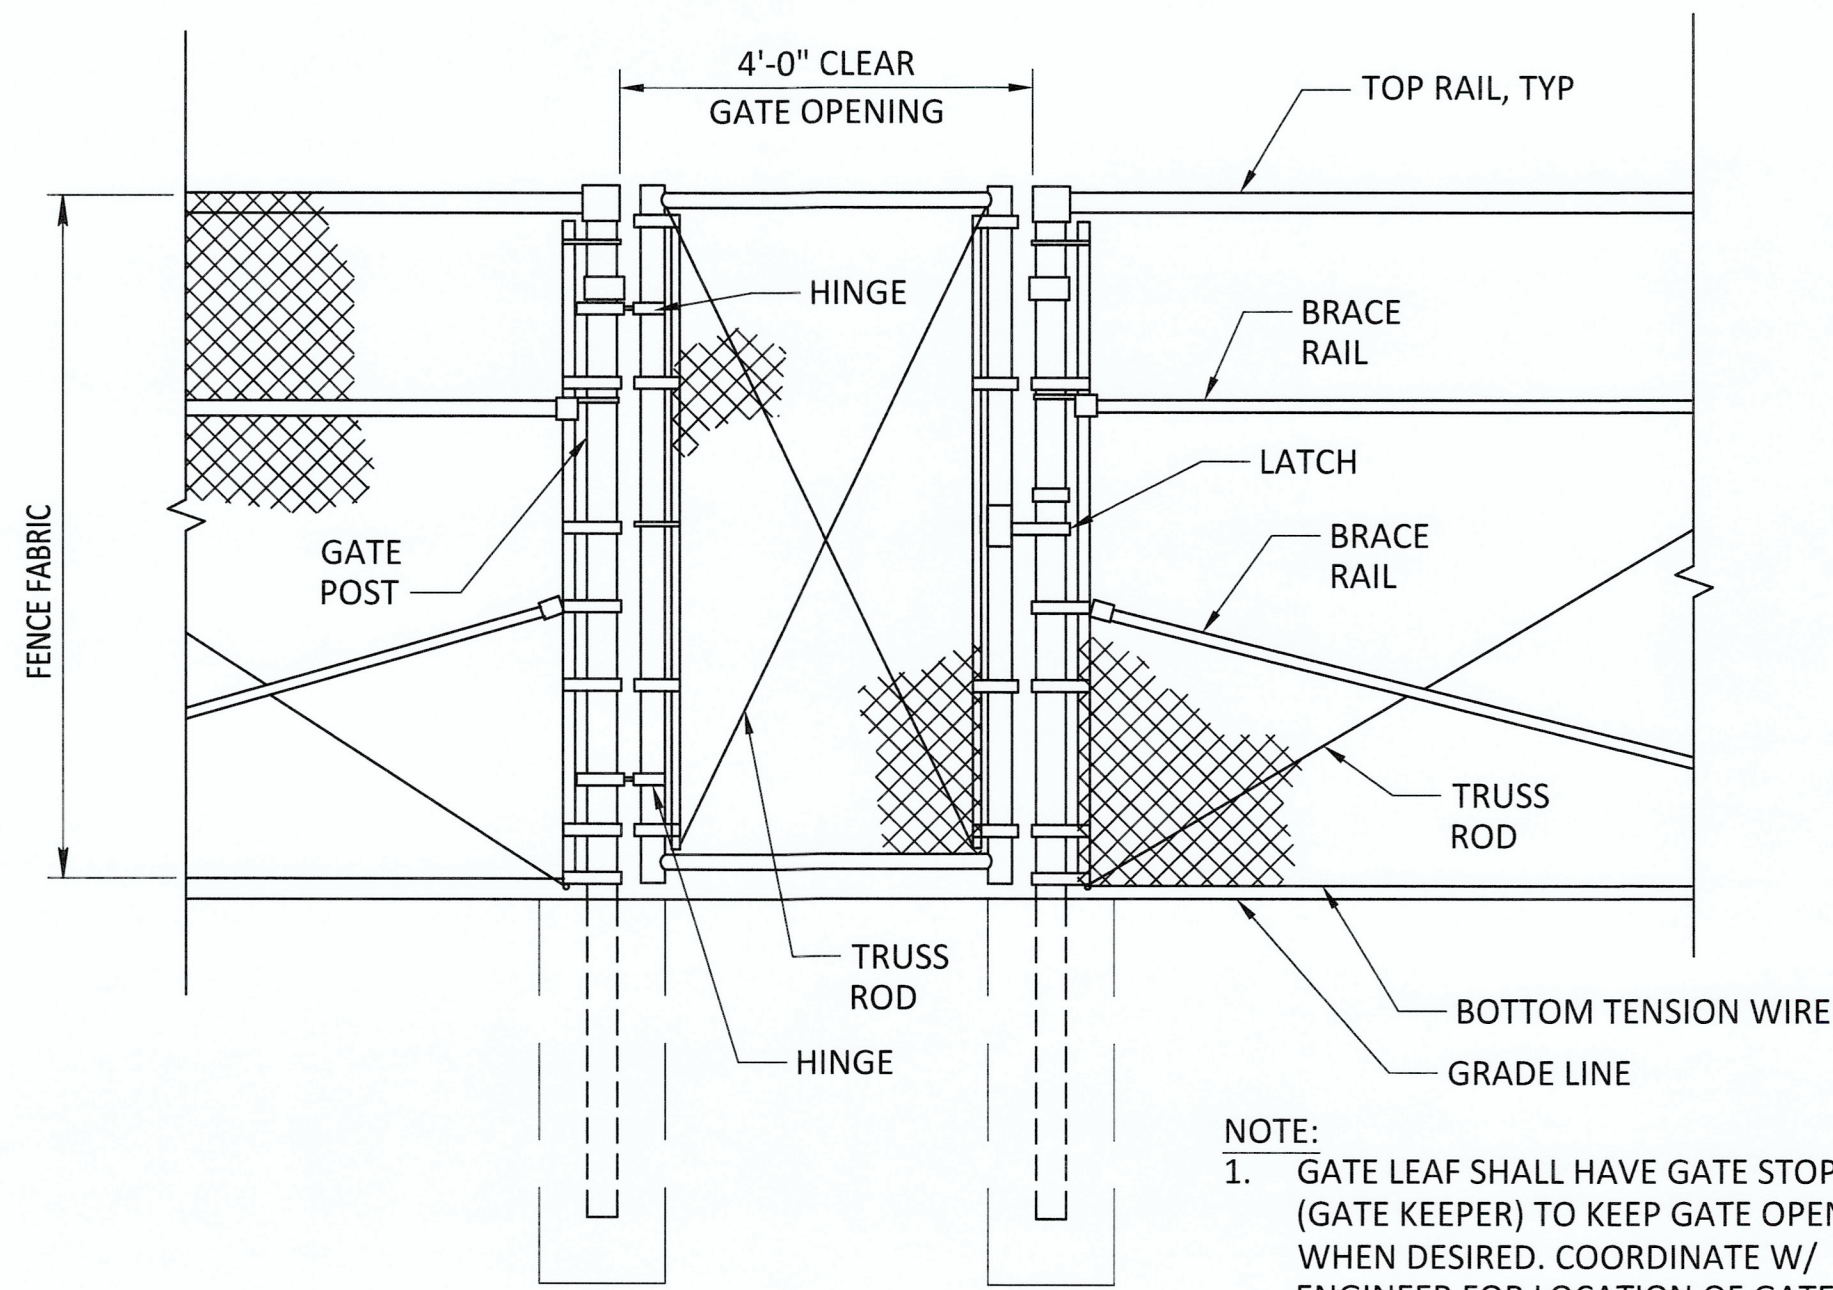

NOTE:
1. GATE LEAF SHALL HAVE GATE STOP (GATE KEEPER) TO KEEP GATE OPEN WHEN DESIRED. COORDINATE W/ ENGINEER FOR LOCATION OF GATE STOPS AT EACH LOCATION.


1
C3.0
SCALE: NTS
C3.1

DETAIL - PERSONNEL GATE

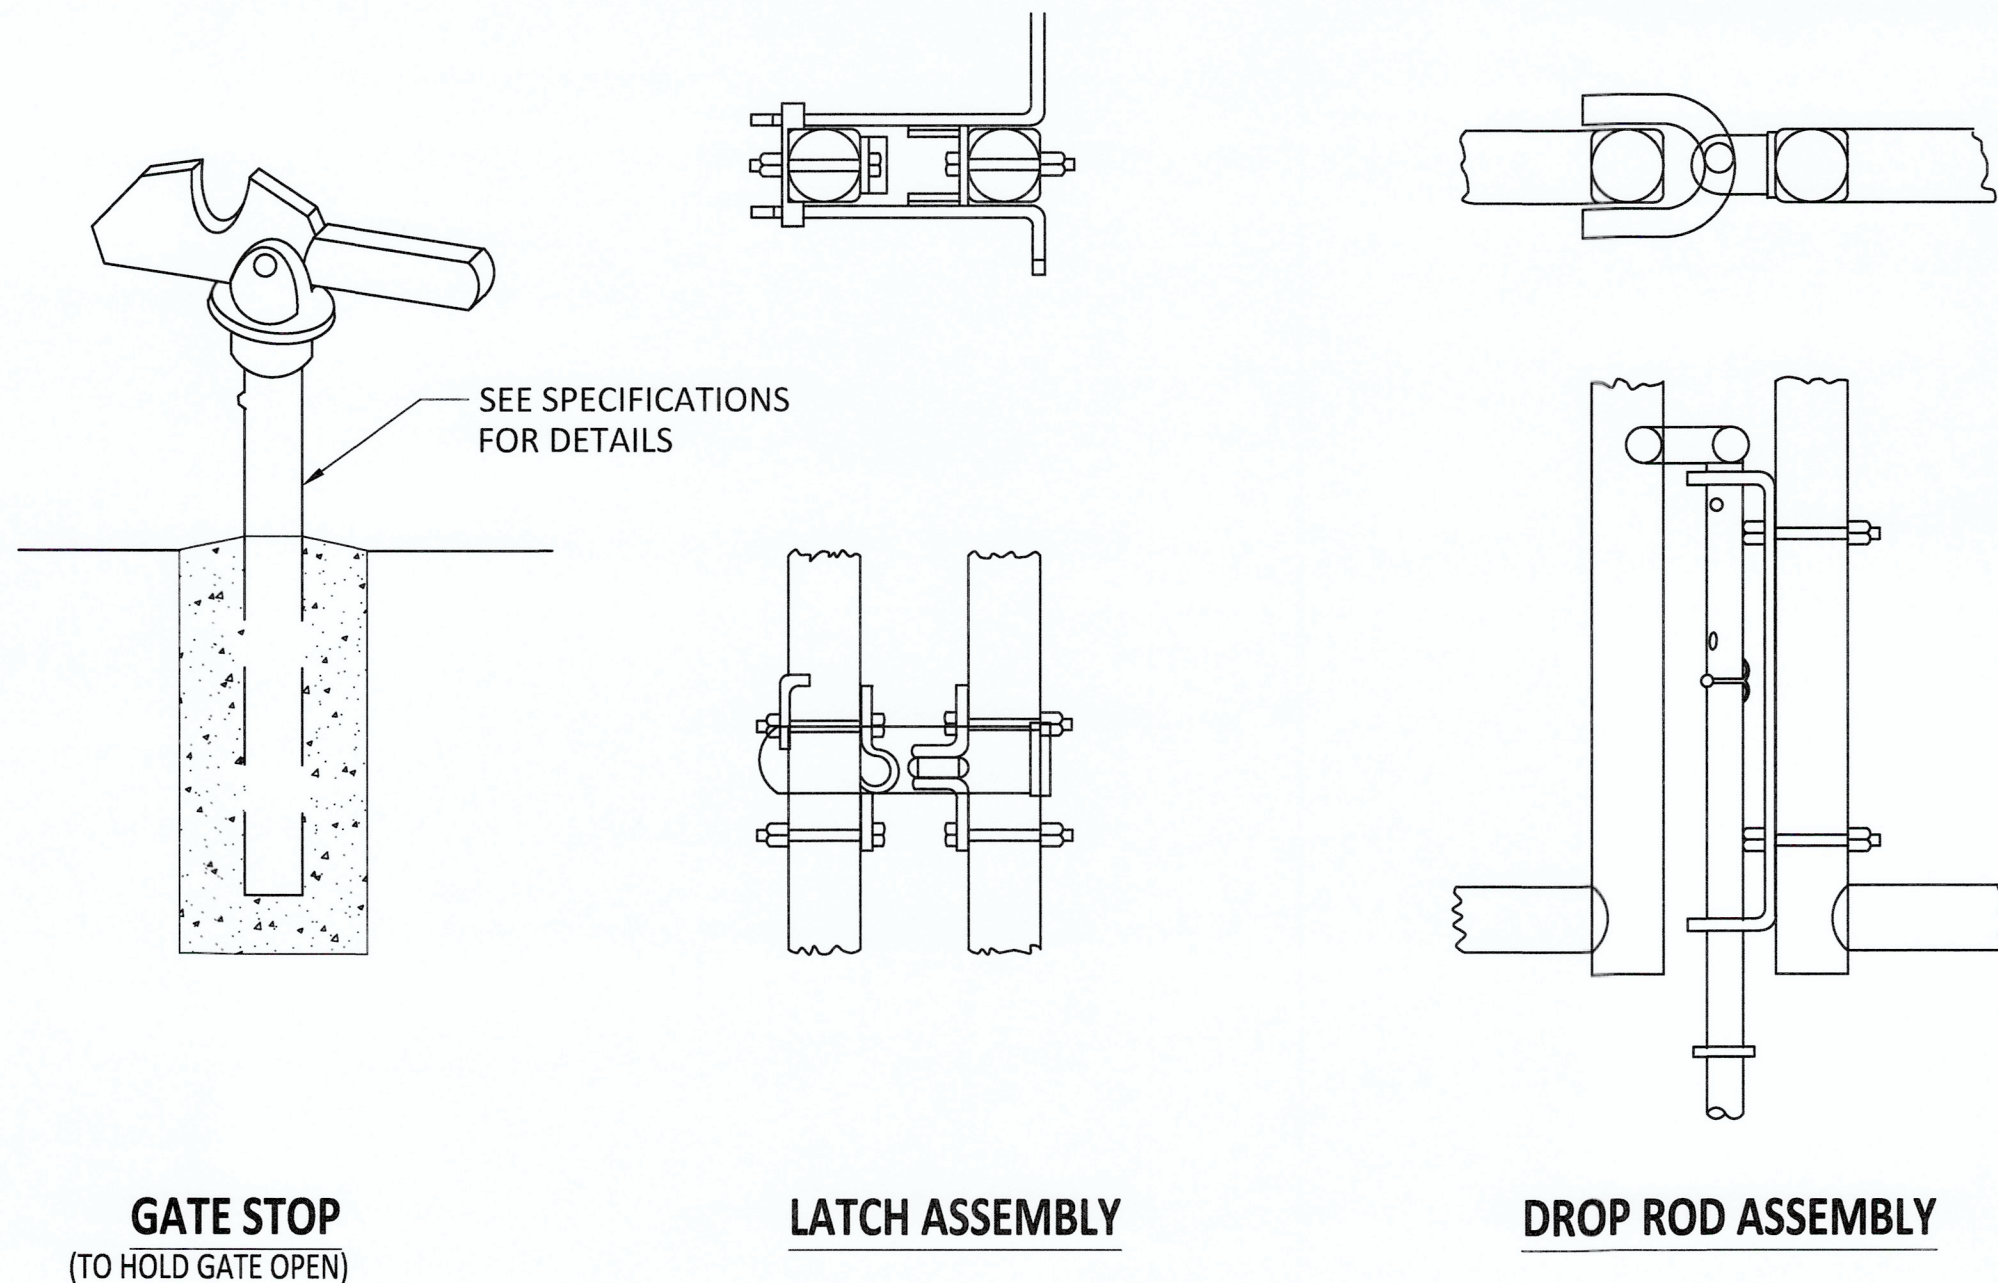

2
C3.0
SCALE: NTS
C3.1

DETAIL - SWING GATE DETAILS

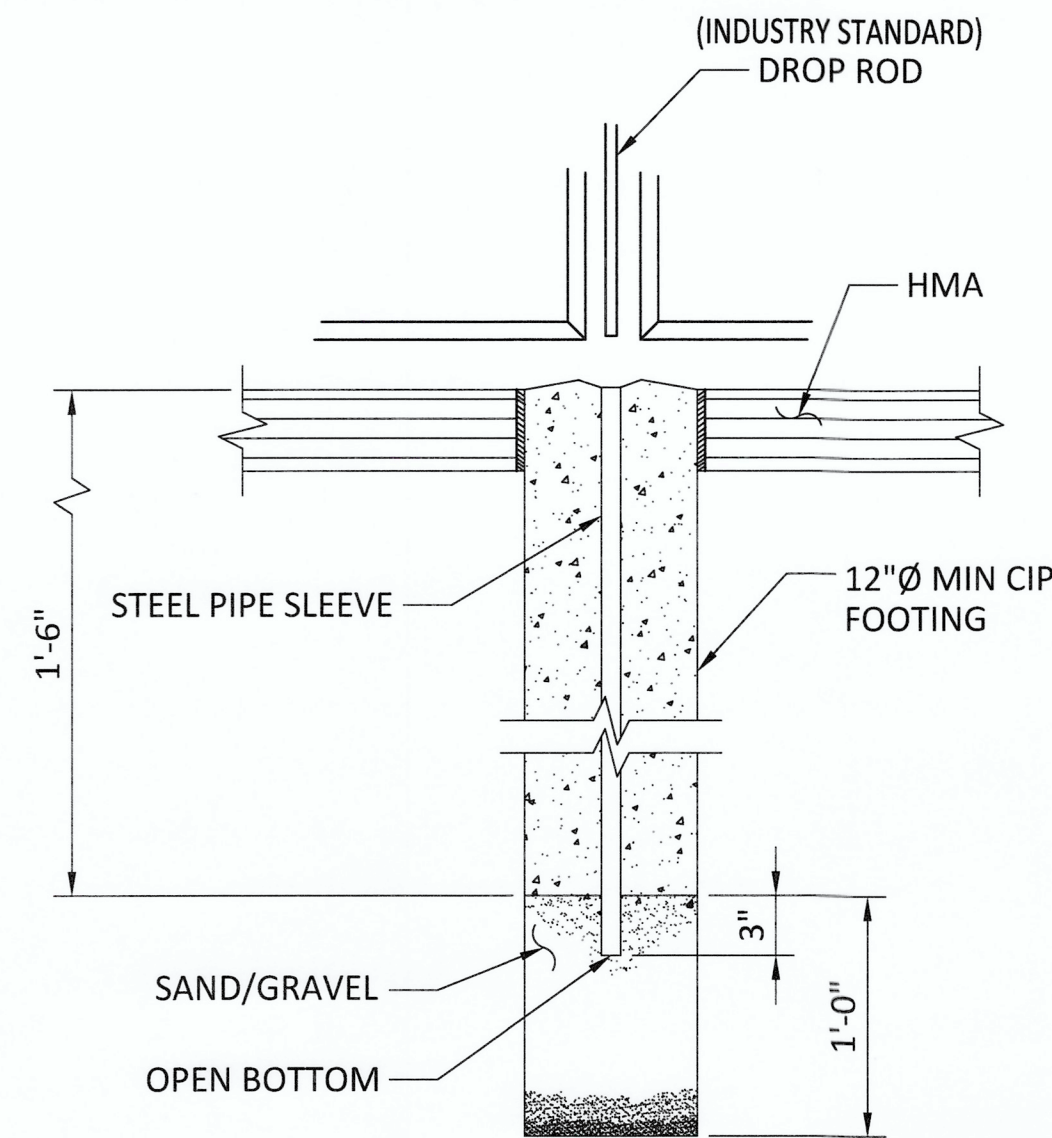


3
SCALE: NTS

DETAIL - DROP ROD FOUNDATION

NOTES:

1. SEE NOTES ON C4.2.
2. PER ASTM F552, TWISTED END BARBED SELVAGE SHALL BE MADE BY TWISTING ADJACENT PAIRS OF WIRE ENDS TOGETHER IN A CLOSE HELIX OF 1-1/2 MACHINE TURNS, WHICH IS EQUIVALENT TO 3 FULL TWISTS, AND CUTTING THE WIRE ENDS AT AN ANGLE. WIRE ENDS BEYOND THE TWIST SHALL BE MIN 1/4" LONG

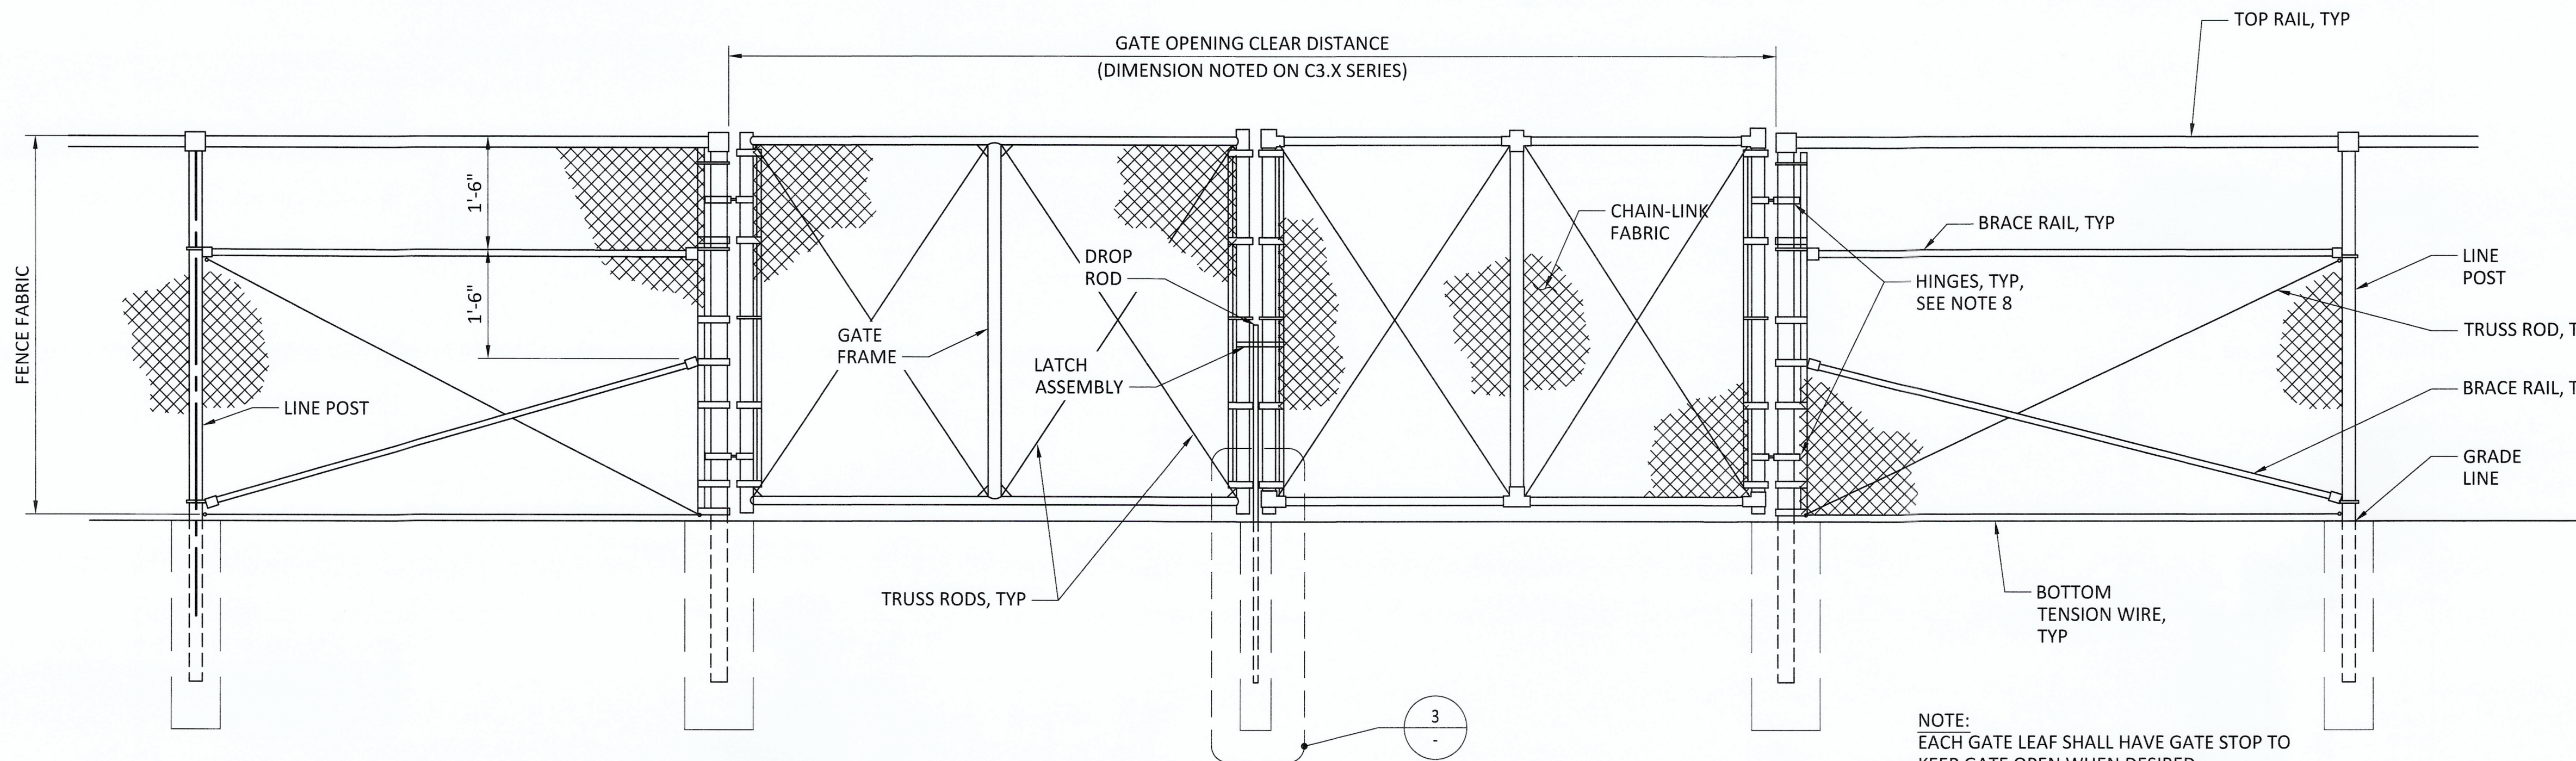

4
3.0
SCALE: NTS

DETAIL - DOUBLE SWING GATE

NOTE:
EACH GATE LEAF SHALL HAVE GATE STOP TO KEEP GATE OPEN WHEN DESIRED. COORDINATE W/ENGINEER FOR LOCATION OF GATE STOPS AT EACH LOCATION.

FOR BID

C4.3
14 OF 28

PORT OF TACOMA
WEST SITCUM MAIN SUBSTATIONS REPLACEMENT
CIVIL DETAILS
SHEET 3

CONT/CONS: PA000000140
M. ID: 201178.01
PHASE: 100% DESIGN SUBMITTAL


TOWNSHIP: 21
DAT-HRZ: NAD 83-07
PARCEL:

RANGE: 3
VERT: NOS TIDAL (MLW=0.0)
DRAWING SCALE: AS SHOWN

SECTION: 34
DATE: 8/26/25
PROJ. ENGR: JIV
PRINTED BY: USV675558 Aug 26, 2025
PORT ADDRESS: 1675 W LINCOLN AVE.
TACOMA, WA 98421-2300

APPROVED: CE 8/26/25

CHKDATE: 8/26/25
DIRECTOR ENG. DATE: 8/26/25


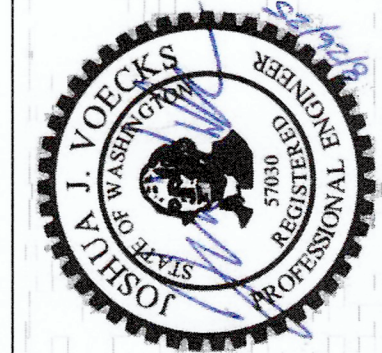


WSP USA, Inc.
1201 Pacific Avenue
Tacoma, WA 98402
TEL: (206) 431-2300
FAX: (206) 431-2250
P.O. BOX 187 TACOMA, WA 98402-0187



MARK: REVISION: BY: DATE: APPR:

THIS DRAWING IS THE PROPERTY OF THE PORT OF TACOMA AND SHALL NOT BE USED ON OTHER WORK, DISCLOSED, COPIED, IN WHOLE OR IN PART, WITHOUT WRITTEN PERMISSION

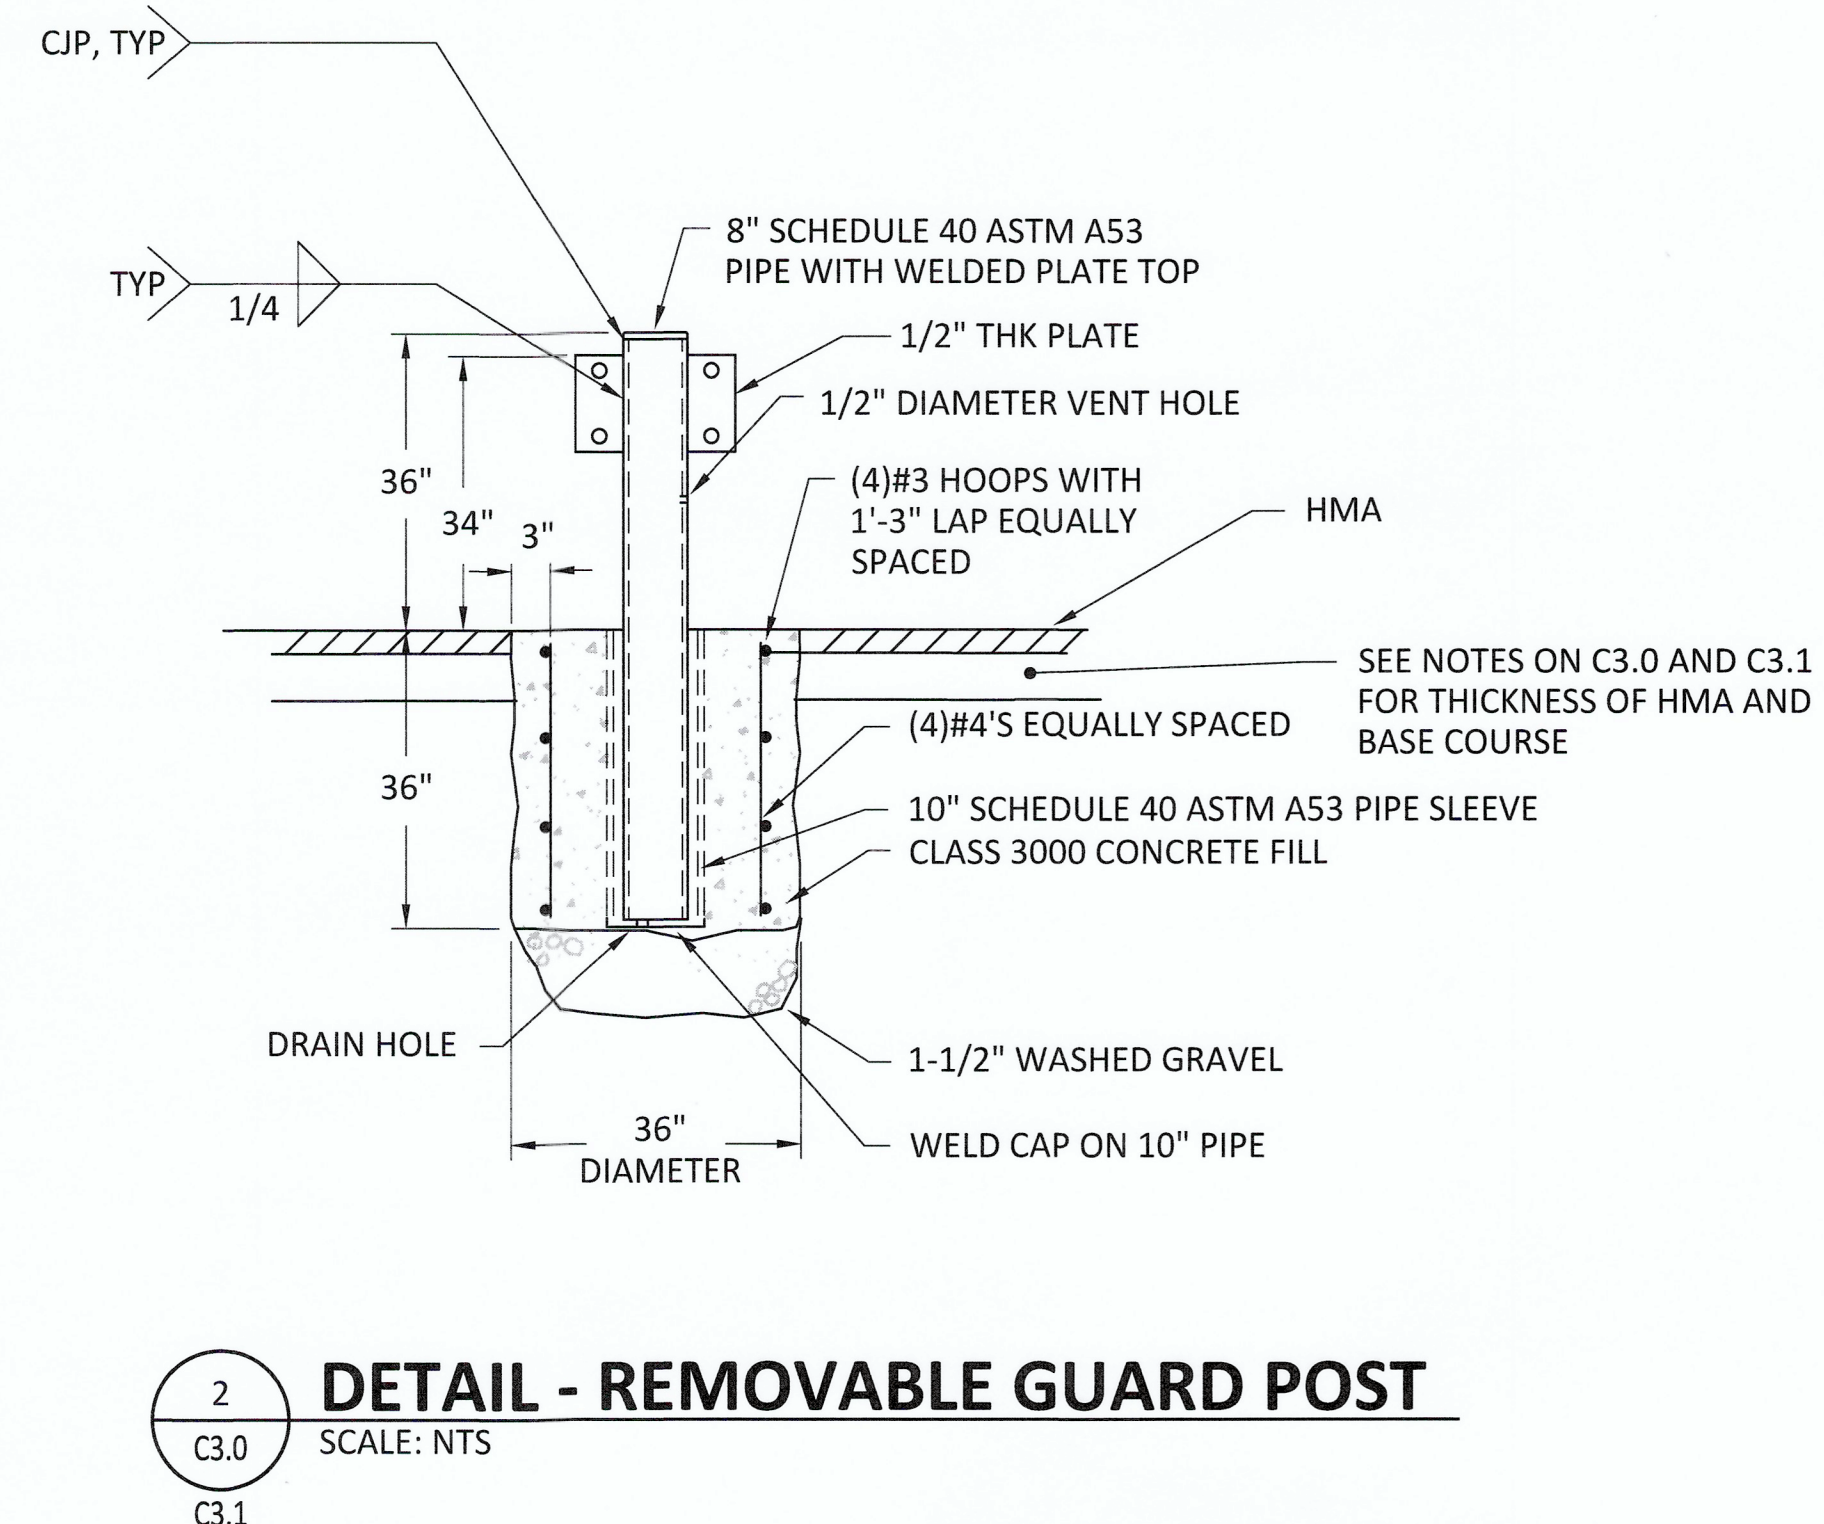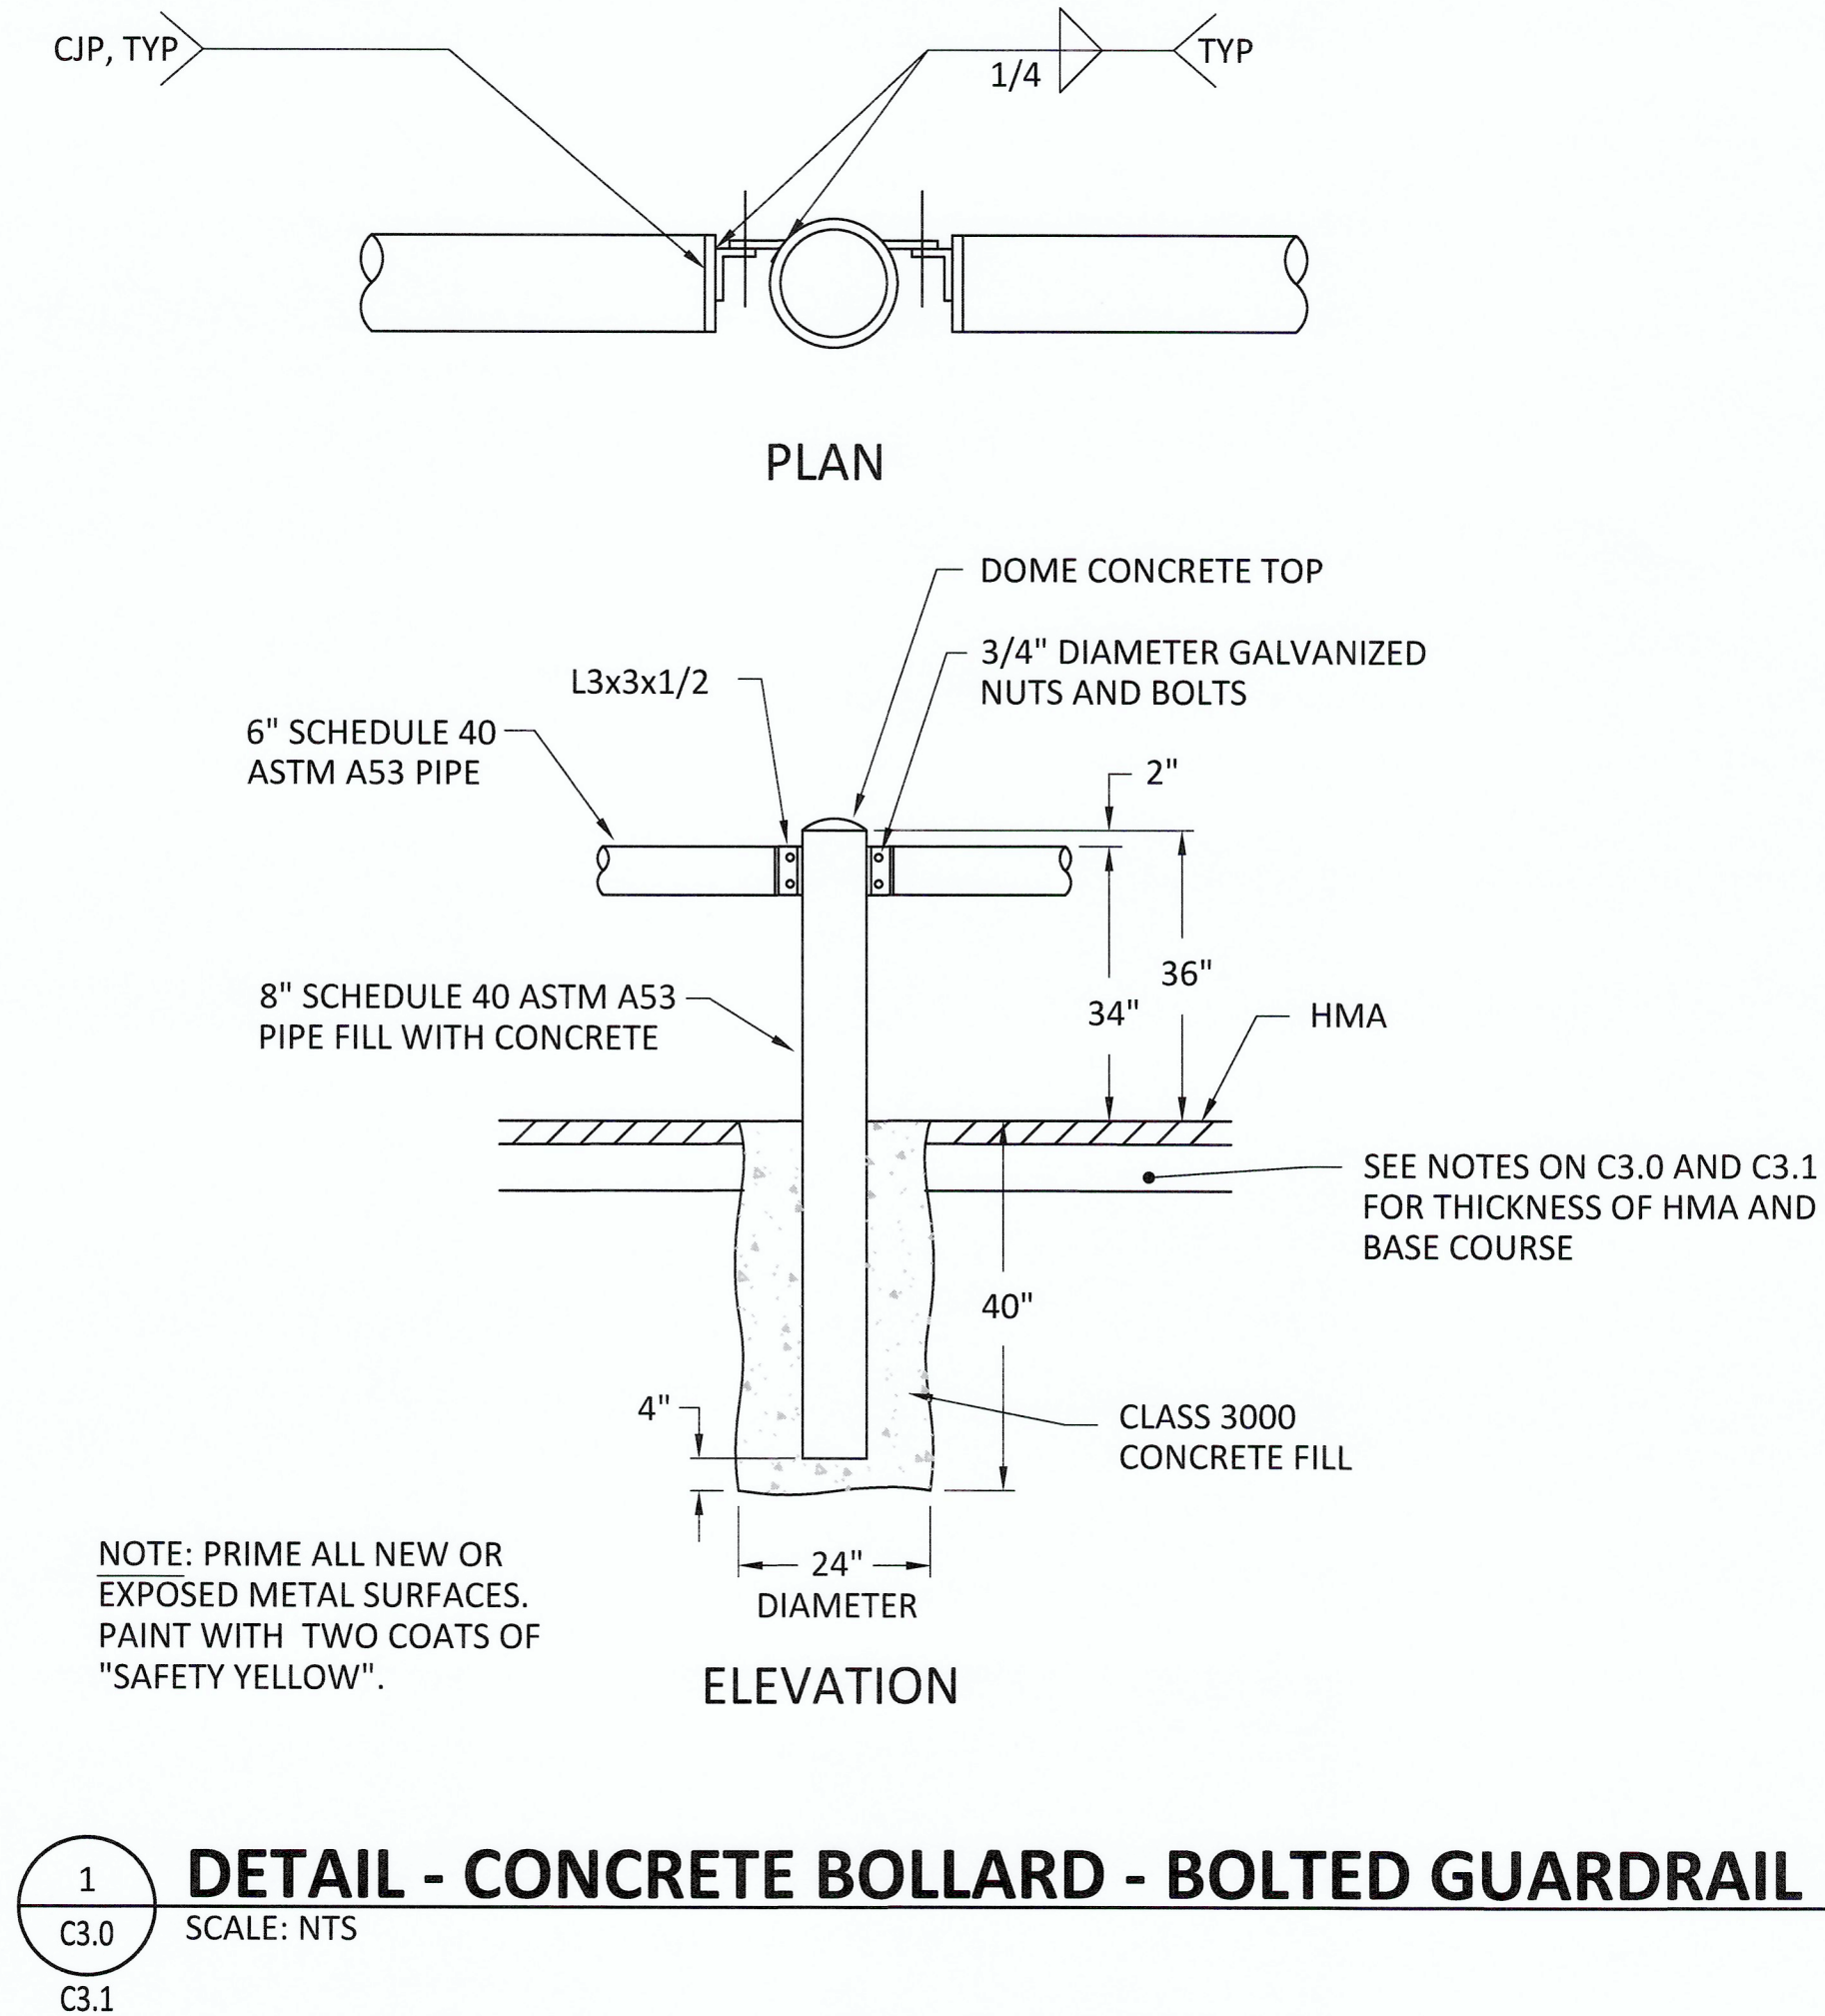


FOR BID

C4.4
15 OF 28

PORT OF TACOMA
WEST SITCUM MAIN SUBSTATIONS REPLACEMENT
CIVIL DETAILS
SHEET 4

CONT/CONS: PA000000140
M. ID: 201178.01
PHASE: 100% DESIGN SUBMITTAL

TOWNSHIP: 21
RANGE: 3
SECTION: 34
DAT-HRZ: NAD 83-07
VERT: NOS TIDAL (MLLW=0.0)
PARCEL: AS SHOWN
DRAWING SCALE:

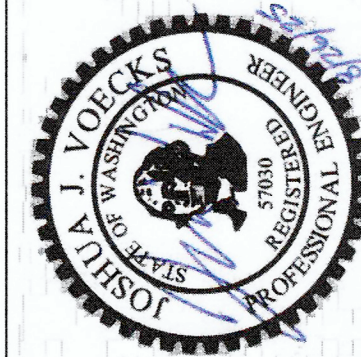

APPROVED: CE 8/26/25
CHECKED BY: DATE
DIRECTOR ENG. DATE
PRINTED BY: USV675558 Aug 26, 2025
PORT ADDRESS: 1675 W LINCOLN AVE.
TACOMA, WA 98421-2300

WSP
WSP USA Inc.
1201 Pacific Avenue
Tacoma, WA 98402
TEL: (206) 431-2300
FAX: (206) 431-2250

Port of Tacoma
P.O. BOX 1837 TACOMA, WA 98402 (206)835-5841

MARK: REVISION: BY: DATE:
APPR: BY: DATE:

THIS DRAWING IS THE PROPERTY OF THE PORT OF TACOMA AND SHALL NOT BE USED ON OTHER WORK, DISCLOSED, COPIED, IN WHOLE OR IN PART, WITHOUT WRITTEN PERMISSION



1 PHOTO - RESTRICTED AREA SIGN
C3.0
C3.1



2 PHOTO - SUBSTATION SIGN
C3.0
C3.1





3 PHOTO - ASSET SIGN
C3.0
C3.1



4 PHOTO - SIGN PLACEMENT EXAMPLE
C3.0
C3.1

FOR BID

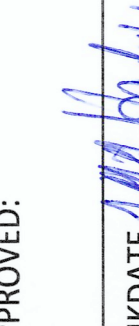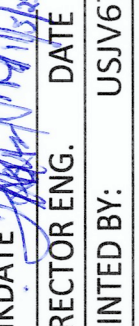C5.0 16 OF 28	PORT OF TACOMA WEST SITCUM MAIN SUBSTATIONS REPLACEMENT		PHOTOGRAPHS		APPROVED: 		CE	8/26/25
	CONT/CONS: PA000000140	TOWNSHIP: 21	RANGE: 3	SECTION: 34	CHKDATE: 	DATE: 8/26/25	IV	8/26/25
	M.ID: 201178.01	DAT-HRZ: NAD 83-07	VERT: NOS TIDAL (MLW=0.0)	PRINTED BY: USJ/V675558	DIRECTOR ENG. DATE: 8/26/25	PROJ. ENGR DATE: 8/26/25	PROJ. ENGR DATE: 8/26/25	PROJ. ENGR DATE: 8/26/25
	PHASE: 100% DESIGN SUBMITTAL	PARCEL: AS SHOWN	DRAWING SCALE: AS SHOWN	PORT ADDRESS: 1675 W LINCOLN AVE.	TACOMA, WA 98421-2300	DATE: 8/26/25	DATE: 8/26/25	DATE: 8/26/25
WSP USA Inc. 1000 Pacific Avenue Suite 550 Tacoma, WA 98402 TEL: (253) 831-2200 FAX: (253) 831-2200		Port of Tacoma P.O. BOX 1837 TACOMA, WA 98401 (253)838-5841		MARK: _____		REVISION: _____	BY: _____	DATE: _____
JOSITA J. VOECKS WASHINGTON STATE REGISTERED PROFESSIONAL ENGINEER No. 57098		APPR: _____		DATE: _____		THIS DRAWING IS THE PROPERTY OF THE PORT OF TACOMA AND SHALL NOT BE USED ON OTHER WORK, DISCLOSED, COPIED, IN WHOLE OR IN PART, WITHOUT WRITTEN PERMISSION		

SYMBOLS LEGEND:



- | | | |
|------|---|---|
| XXXX |  | BURRED POWER CONDUITS IN TRENCH. SEE CONDUIT AND CONDUCTOR SCHEDULE SHEET E6.0. |
| XX |  | SEE VAULT(S), MINIMUM 125KIP RATING. SEE VAULT SCHEDULE SHEET E5.0 FOR IDENTIFICATION AND ADDITIONAL REQUIREMENTS. |
| |  | ELECTRICAL POWER PANEL. |
| |  | DUPLEX 120V, 20A. WP = GFI RECEPTACLE IN NEMA 3R CAST BOX WITH "IN USE" NEMA 3R COVER. |
| |  | GROUND PER NEC |
| |  | EQUIPMENT CONNECTION. PROVIDE PER NEC AND MANUFACTURER'S REQUIREMENTS AND/OR RECOMMENDATIONS. |
| |  | CAST JUNCTION BOX |
| XXX |  | AVAILABLE FAULT CURRENT. |
| |  | DETAIL/SECTION IDENTIFICATION: A = DETAIL/SECTION LETTER, B = SHEET NUMBER WHERE DETAIL/SECTION IS TAKEN FROM OR DRAWN. |

A	=	AMPS
AFG	=	ABOVE FINISHED GRADE
AIC	=	FAULT CURRENT RATING
BP	=	EXISTING BURIED POWER
BPO	=	EXISTING BURIED FIBER
C	=	COMMUNICATIONS
CDF	=	CONTROLLED DENSITY FILL
CKT	=	CIRCUIT
CO	=	CONDUIT ONLY
CV	=	COMMUNICATIONS VAULT
EX	=	EXISTING
FOB	=	FIBER OPTIC
FT	=	FEET
GFR	=	GROUND FAULT SWITCH
GRD	=	GROUND
HMA	=	HOT MIX ASPHALT
ID	=	IDENTIFICATION
MIN	=	MINIMUM
N	=	NEW
NEC	=	NATIONAL ELECTRICAL CODE
NEMA	=	NATIONAL ELECTRICAL MANUFACTURER'S ASSOCIATION
NIC	=	NOT IN CONTRACT
PV	=	POWER VAULT
POT	=	PORT OF TACOMA ENGINEER
POTM	=	PORT OF TACOMA FACILITIES MAINTENANCE
POTIT	=	PORT OF TACOMA INFORMATION TECHNOLOGY DEPARTMENT
PVCRS	=	PVC COATED RIGID STEEL CONDUIT
RPX	=	REEFER POWER, X = NUMBER IDENTIFICATION
SD	=	SECONDARY 600V DISTRIBUTION
SDV	=	SECONDARY POWER VAULT
SL	=	SITE LIGHTING
SP	=	SPARE CONDUIT
TPU	=	TACOMA PUBLIC UTILITIES
TPUV	=	TACOMA PUBLIC UTILITIES VAULT
W	=	WITH
WAC	=	WASHINGTON ADMINISTRATIVE CODE
WP	=	WEATHERPROOF

0.1E

ONT/CONS: PA01
ID: 201178.01

HASE: FOR BID

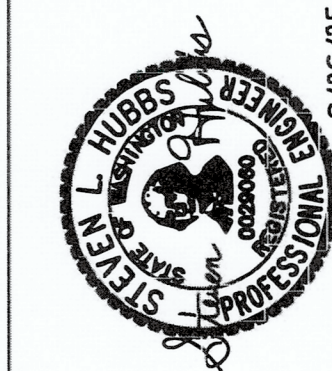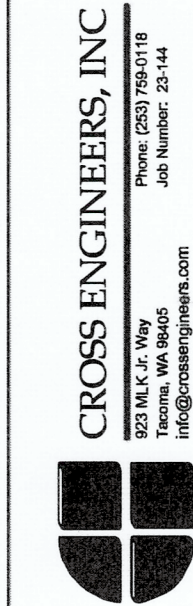


APPROVED:	SH	8/26/25
	CHECKED BY	DATE
	SK	8/26/25
	DIRECTOR ENG.	DATE
PRINTED BY:	Scott K Aug 26, 2025	
PORT ADDRESS: 1675 W LINCOLN AVE.		

PORT OF TACOMA WEST SITCUM MAIN SUBSTATIONS REPLACEMENT

INSHIP: 21	RANGE: 03	SECTION: 34
HRZ: NAD 83-07	VERT: NOS TIDAL (MLLW=0.0)	

CEL:	DRAWING SCALE: AS SHOWN	TACOMA, WA 98421-2300	8/16/13
------	-------------------------	-----------------------	---------

THIS DRAWING IS THE PROPERTY OF THE PORT OF TACOMA AND SHALL NOT BE USED ON OTHER WORK, DISCLOSED, COPIED, IN WHOLE OR IN PART, WITHOUT WRITTEN PERMISSION

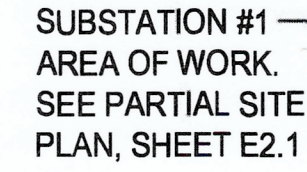

SUBS TION #3 —
AREA F WORK.
SEE PARTIAL SITE
PLAN, SHEET E2.2

OVERALL ELECTRICAL SITE PLAN
SCALE: 1"=200'-0"

NOTE: IF DRAWING IS LESS THEN
22"x34", IT IS A REDUCED SET

200' 0' 200' 400'


SCALE: 1"=200'



FOR BID

E2.0 18 OF 28	PORT OF TACOMA WEST SITCUM MAIN SUBSTATIONS REPLACEMENT OVERALL ELECTRICAL SITE PLAN				APPROVED: 		SH 8/26/25				CROSS ENGINEERS, INC 1825 N.E. 4th Way Phone: (253) 759-0118 Fax: (253) 759-0118 Job Number: 20-144 info@crossengineers.com	Part of Tacoma P.O. BOX 1837 TACOMA, WA 98401 (253) 256-0441
	TOWNSHIP: 21 DAT-HRZ: NAD 83-07		RANGE: 03 VERT: NOS TIDAL (MLLW=0.0)		SECTION: 34 PRINTED BY: Scothik Aug 26, 2025		DATE 8/26/25					
	CONTCOUNTS: PA0000000140 M. ID: 201718.01		DRAWING SCALE: AS SHOWN TACOMA, WA 98421-2300		PORT ADDRESS: 1675 W LINCOLN AVE.		BY: REVISION:					
	PHASE: FOR BID		PARCEL:		MARK:		APPR: DATE:					

THIS DRAWING IS THE PROPERTY OF THE PORT OF TACOMA AND SHALL NOT BE USED ON OTHER WORK, DISCLOSED, COPIED, IN WHOLE OR IN PART WITHOUT WRITTEN PERMISSION

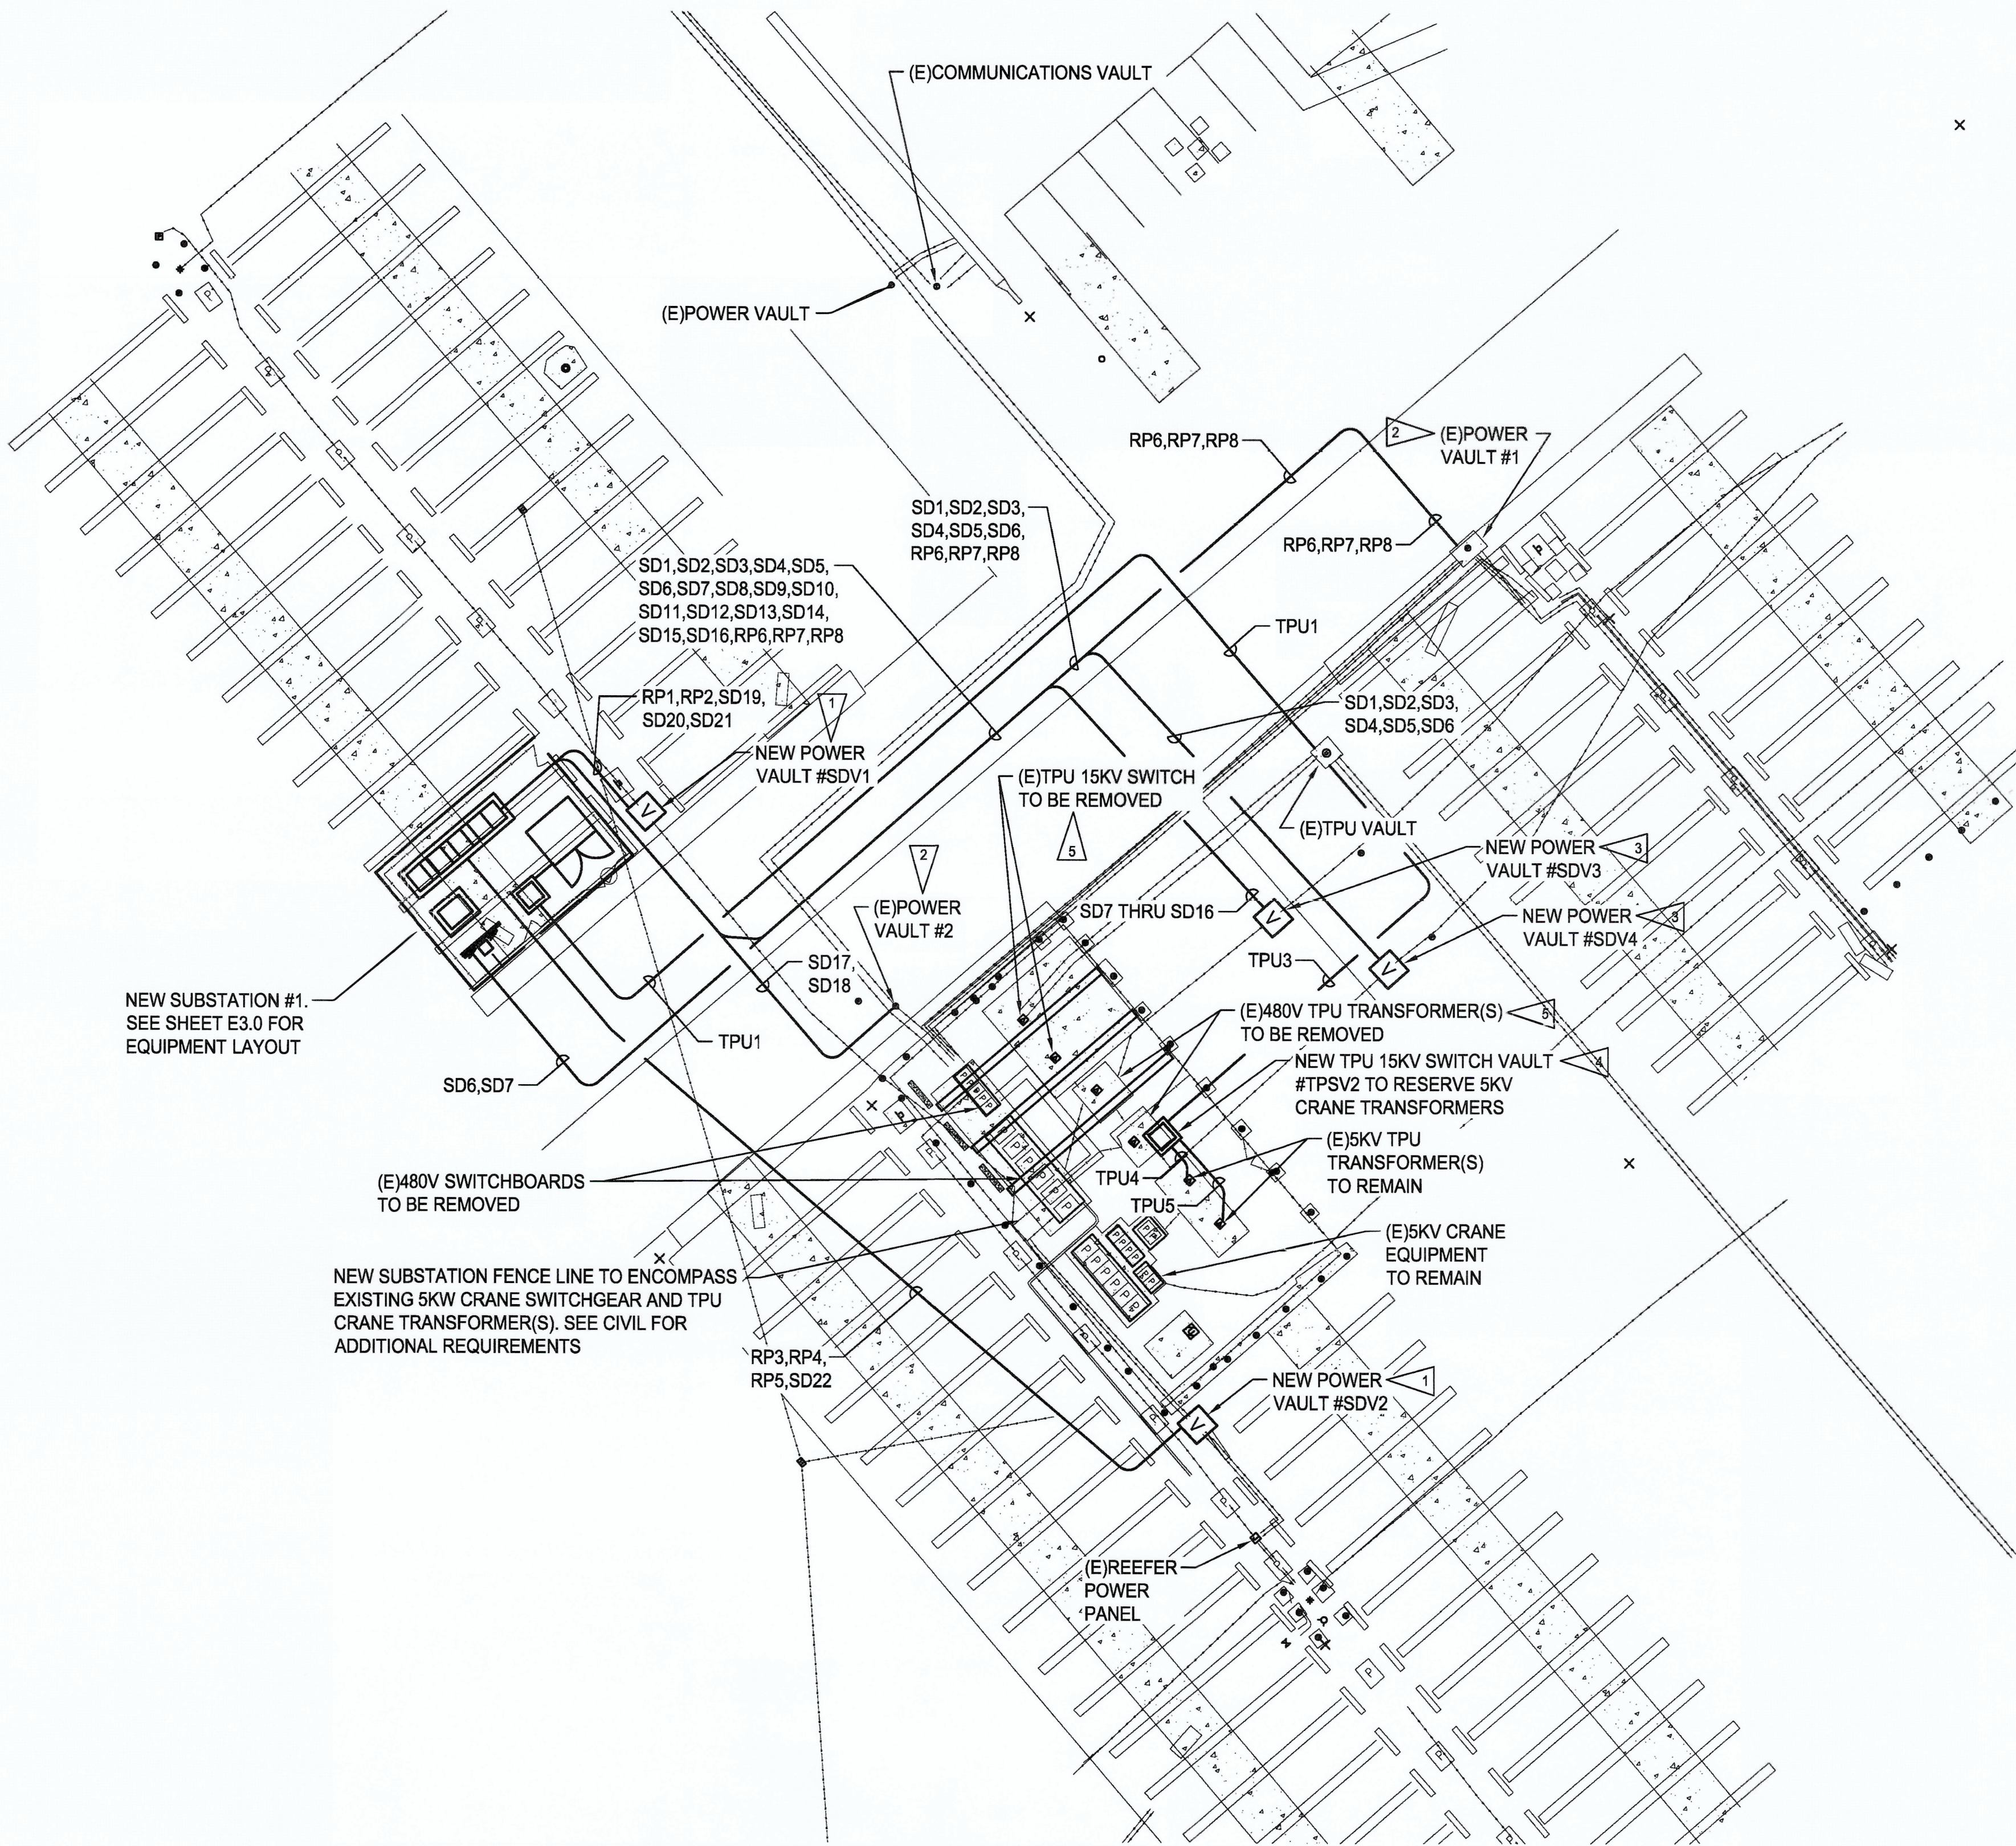

PARTIAL ELECTRICAL SITE PLAN - SUBSTATION #1
SCALE: 1"=20'-0"

ELECTRICAL NOTES:

1. CONTRACTOR SHALL INTERCEPT EXISTING POWER CIRCUITS AND PROVIDE NEW CUSTOM 444, MINIMUM 125KIP, POWER VAULT. PROVIDE WATERTIGHT SPLICES OF NEW AND EXISTING CONDUCTORS WITHIN VAULT.
2. CONTRACTOR SHALL INTERCEPT EXISTING POWER CIRCUITS WITHIN EXISTING VAULT AND PROVIDE WATERTIGHT SPLICING OF EXISTING AND NEW CONDUCTORS.
3. CONTRACTOR SHALL INTERCEPT EXISTING POWER CIRCUITS AND PROVIDE NEW CUSTOM 577, MINIMUM 125KIP, POWER VAULT. PROVIDE WATERTIGHT SPLICES OF NEW AND EXISTING CONDUCTORS WITHIN VAULT.
4. CONTRACTOR SHALL COORDINATE WITH TACOMA POWER AND PROVIDE NEW CONNECTIONS TO EXISTING 5KV TPU TRANSFORMER(S) TO REMAIN SERVING CRANES. COORDINATE SHUTDOWN OF CRANES WITH TERMINAL OPERATOR AND PORT OF TACOMA.
5. COORDINATE REMOVAL OF 15KV TPU SWITCHES AND TRANSFORMERS WITH TACOMA POWER. VAULTS SHALL HAVE LIDS REMOVED, FILLED WITH SAND AND NEW PAVING PER CIVIL SPECIFICATIONS.

NOTE: IF DRAWING IS LESS THEN 22"x34", IT IS A REDUCED SET
SCALE: 1"=20'




FOR BID

E2.1
19 OF 28

PORT OF TACOMA
WEST SITCUM MAIN SUBSTATIONS REPLACEMENT
PARTIAL ELECTRICAL SITE PLAN - SUBSTATION #1

APPROVED: [Signature]
CHECKED BY: [Signature]
DATE: 8/26/25
SK: [Signature]
PROJ. ENGR: [Signature]
DATE: 8/26/25
PRINTED BY: Scott Aug 26, 2025
PORT ADDRESS: 1675 W LINCOLN AVE.
TACOMA, WA 98421-2300

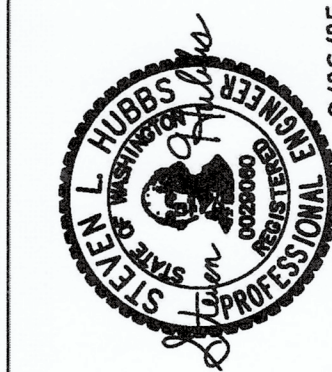

CROSS ENGINEERS, INC.
202 N.E. 4th Way
Phone: (206) 724-1118
Fax: (206) 724-1119
Info@crossengineers.com

Port of Tacoma
P.O. BOX 4887 TACOMA, WA 98403-2587

CONTICONS: PA000000140
M. ID: 201778.01
PHASE: FOR BID


TOWNSHIP: 21
RANGE: 03
SECTION: 34
NAD 83-07
VERT: NOS TIDAL (MLLW+0.0)
DRAWING SCALE: AS SHOWN

SH: 8/26/25
DATE: 8/26/25
SK: [Signature]
PROJ. ENGR: [Signature]
DATE: 8/26/25
PRINTED BY: Scott Aug 26, 2025
PORT ADDRESS: 1675 W LINCOLN AVE.
TACOMA, WA 98421-2300




CROSS ENGINEERS, INC.
202 N.E. 4th Way
Phone: (206) 724-1118
Fax: (206) 724-1119
Info@crossengineers.com

Port of Tacoma
P.O. BOX 4887 TACOMA, WA 98403-2587

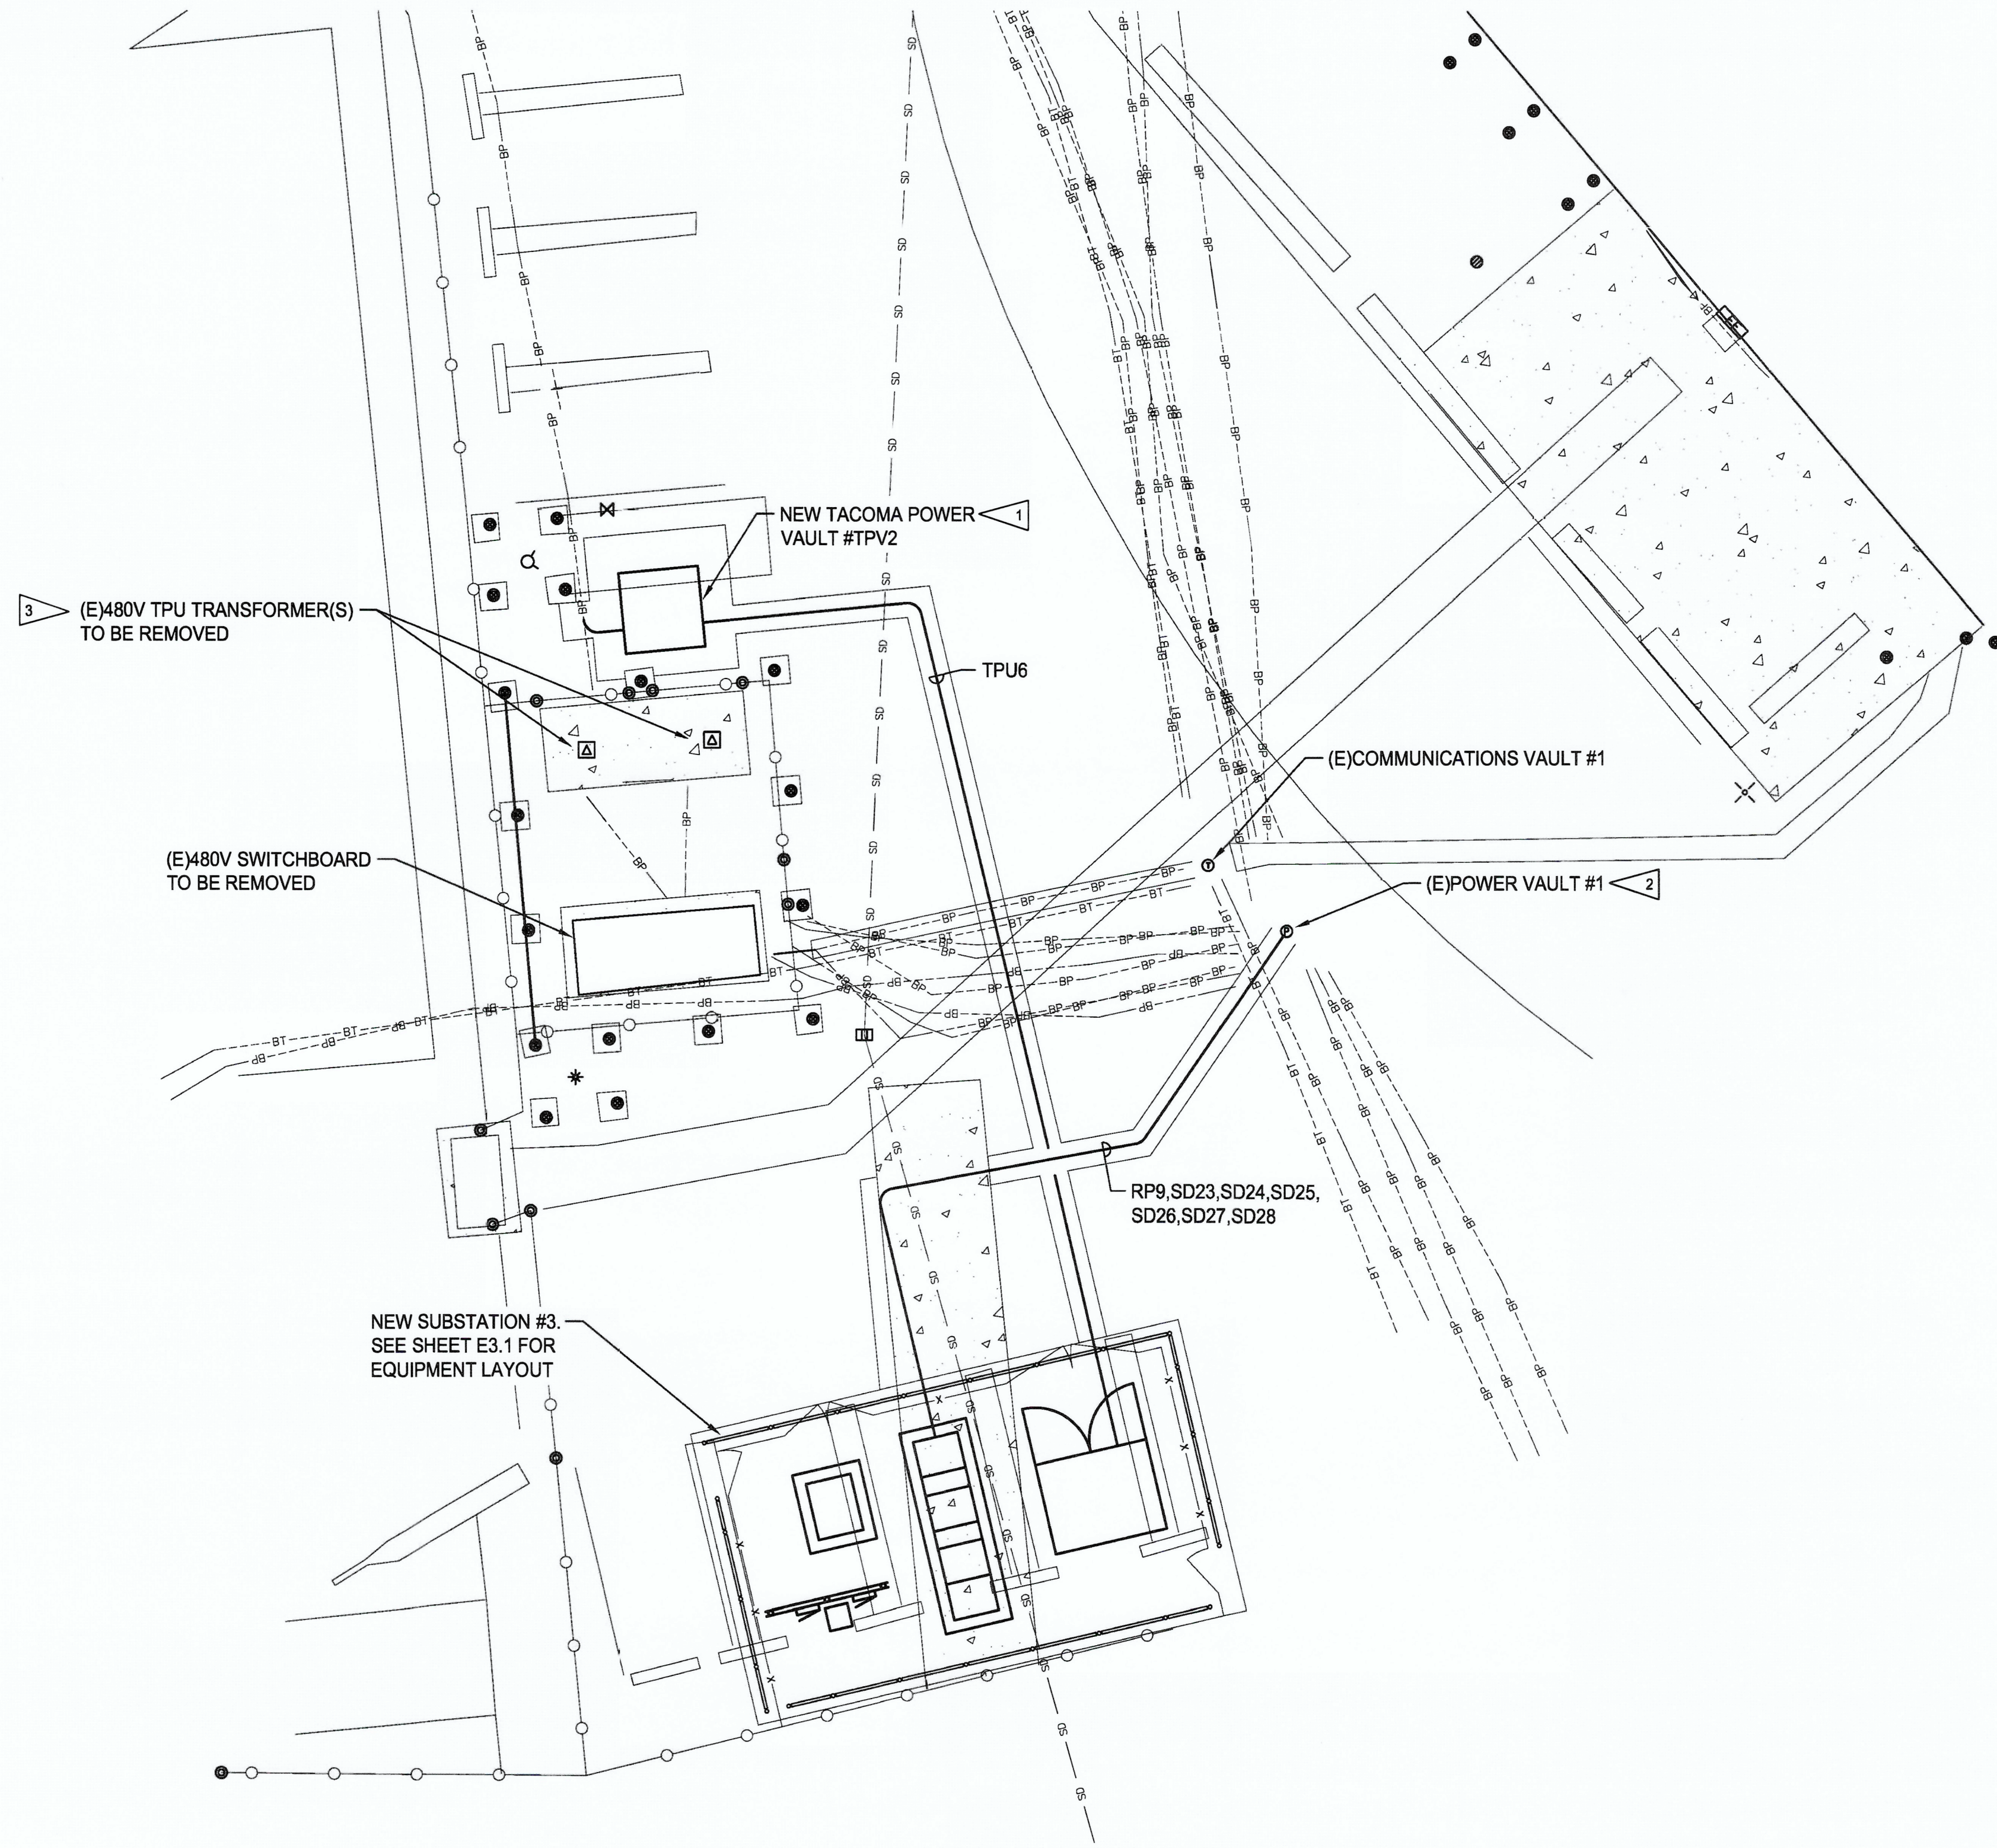

PARTIAL ELECTRICAL SITE PLAN – SUBSTATION #3
SCALE: 1"=10'-0"

NOTE: IF DRAWING IS LESS THEN
22"x34", IT IS A REDUCED SET
SCALE: 1"=10'

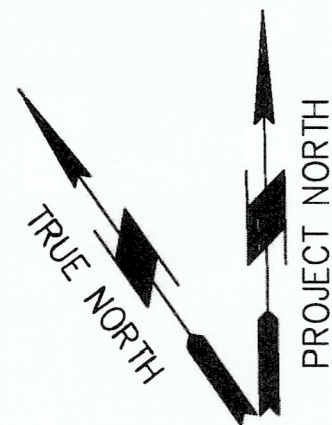

ELECTRICAL NOTES:


1. CONTRACTOR SHALL PROVIDE NEW TACOMA POWER VAULT AND COORDINATE INTERCEPTION OF EXISTING TPU CONDUITS WITH TACOMA POWER.
2. CONTRACTOR SHALL INTERCEPT EXISTING POWER CIRCUITS WITHIN EXISTING VAULT AND PROVIDE WATERTIGHT SPLICING OF EXISTING AND NEW CONDUCTORS.
3. COORDINATE REMOVAL OF TPU TRANSFORMERS WITH TACOMA POWER. VAULTS SHALL HAVE LIDS REMOVED, FILLED WITH SAND AND NEW PAVING PER CIVIL SPECIFICATIONS.

FOR BID

E2.2
20 OF 28

PORT OF TACOMA
WEST SITCUM MAIN SUBSTATIONS REPLACEMENT
PARTIAL ELECTRICAL SITE PLAN - SUBSTATION #3

CONTRACTS: PA000000140	TOWNSHIP: 21	RANGE: 03	SECTION: 34
M. ID: 201178.01	DATE-HRZ: NAD 83-07	VERT: NOS TIDAL (MLLW=0.0)	PRINTED BY: Scott Aug 26, 2025
PHASE: FOR BID	PARCEL:	DRAWING SCALE: AS SHOWN	PORT ADDRESS: 1675 W LINCOLN AVE. TACOMA, WA 98421-2300

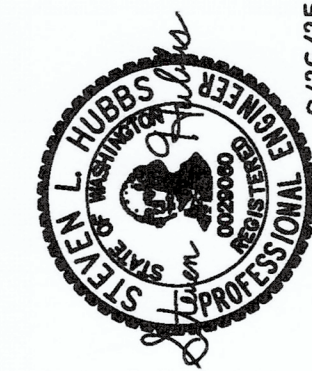


CROSS ENGINEERS, INC
303 N.E. 4th Way
Higley, Arizona 85115
Phone: (480) 750-0178
Fax: (480) 750-0178
Email: info@crossengineers.com


Port of Tacoma
P.O. BOX 107 TACOMA, WA 98401 (206) 464-0441

MARK:	REVISION:	BY:	DATE:

THIS DRAWING IS THE PROPERTY OF THE PORT OF TACOMA AND SHALL NOT BE USED ON OTHER WORK, DISCLOSED, COPIED, IN WHOLE OR IN PART, WITHOUT WRITTEN PERMISSION

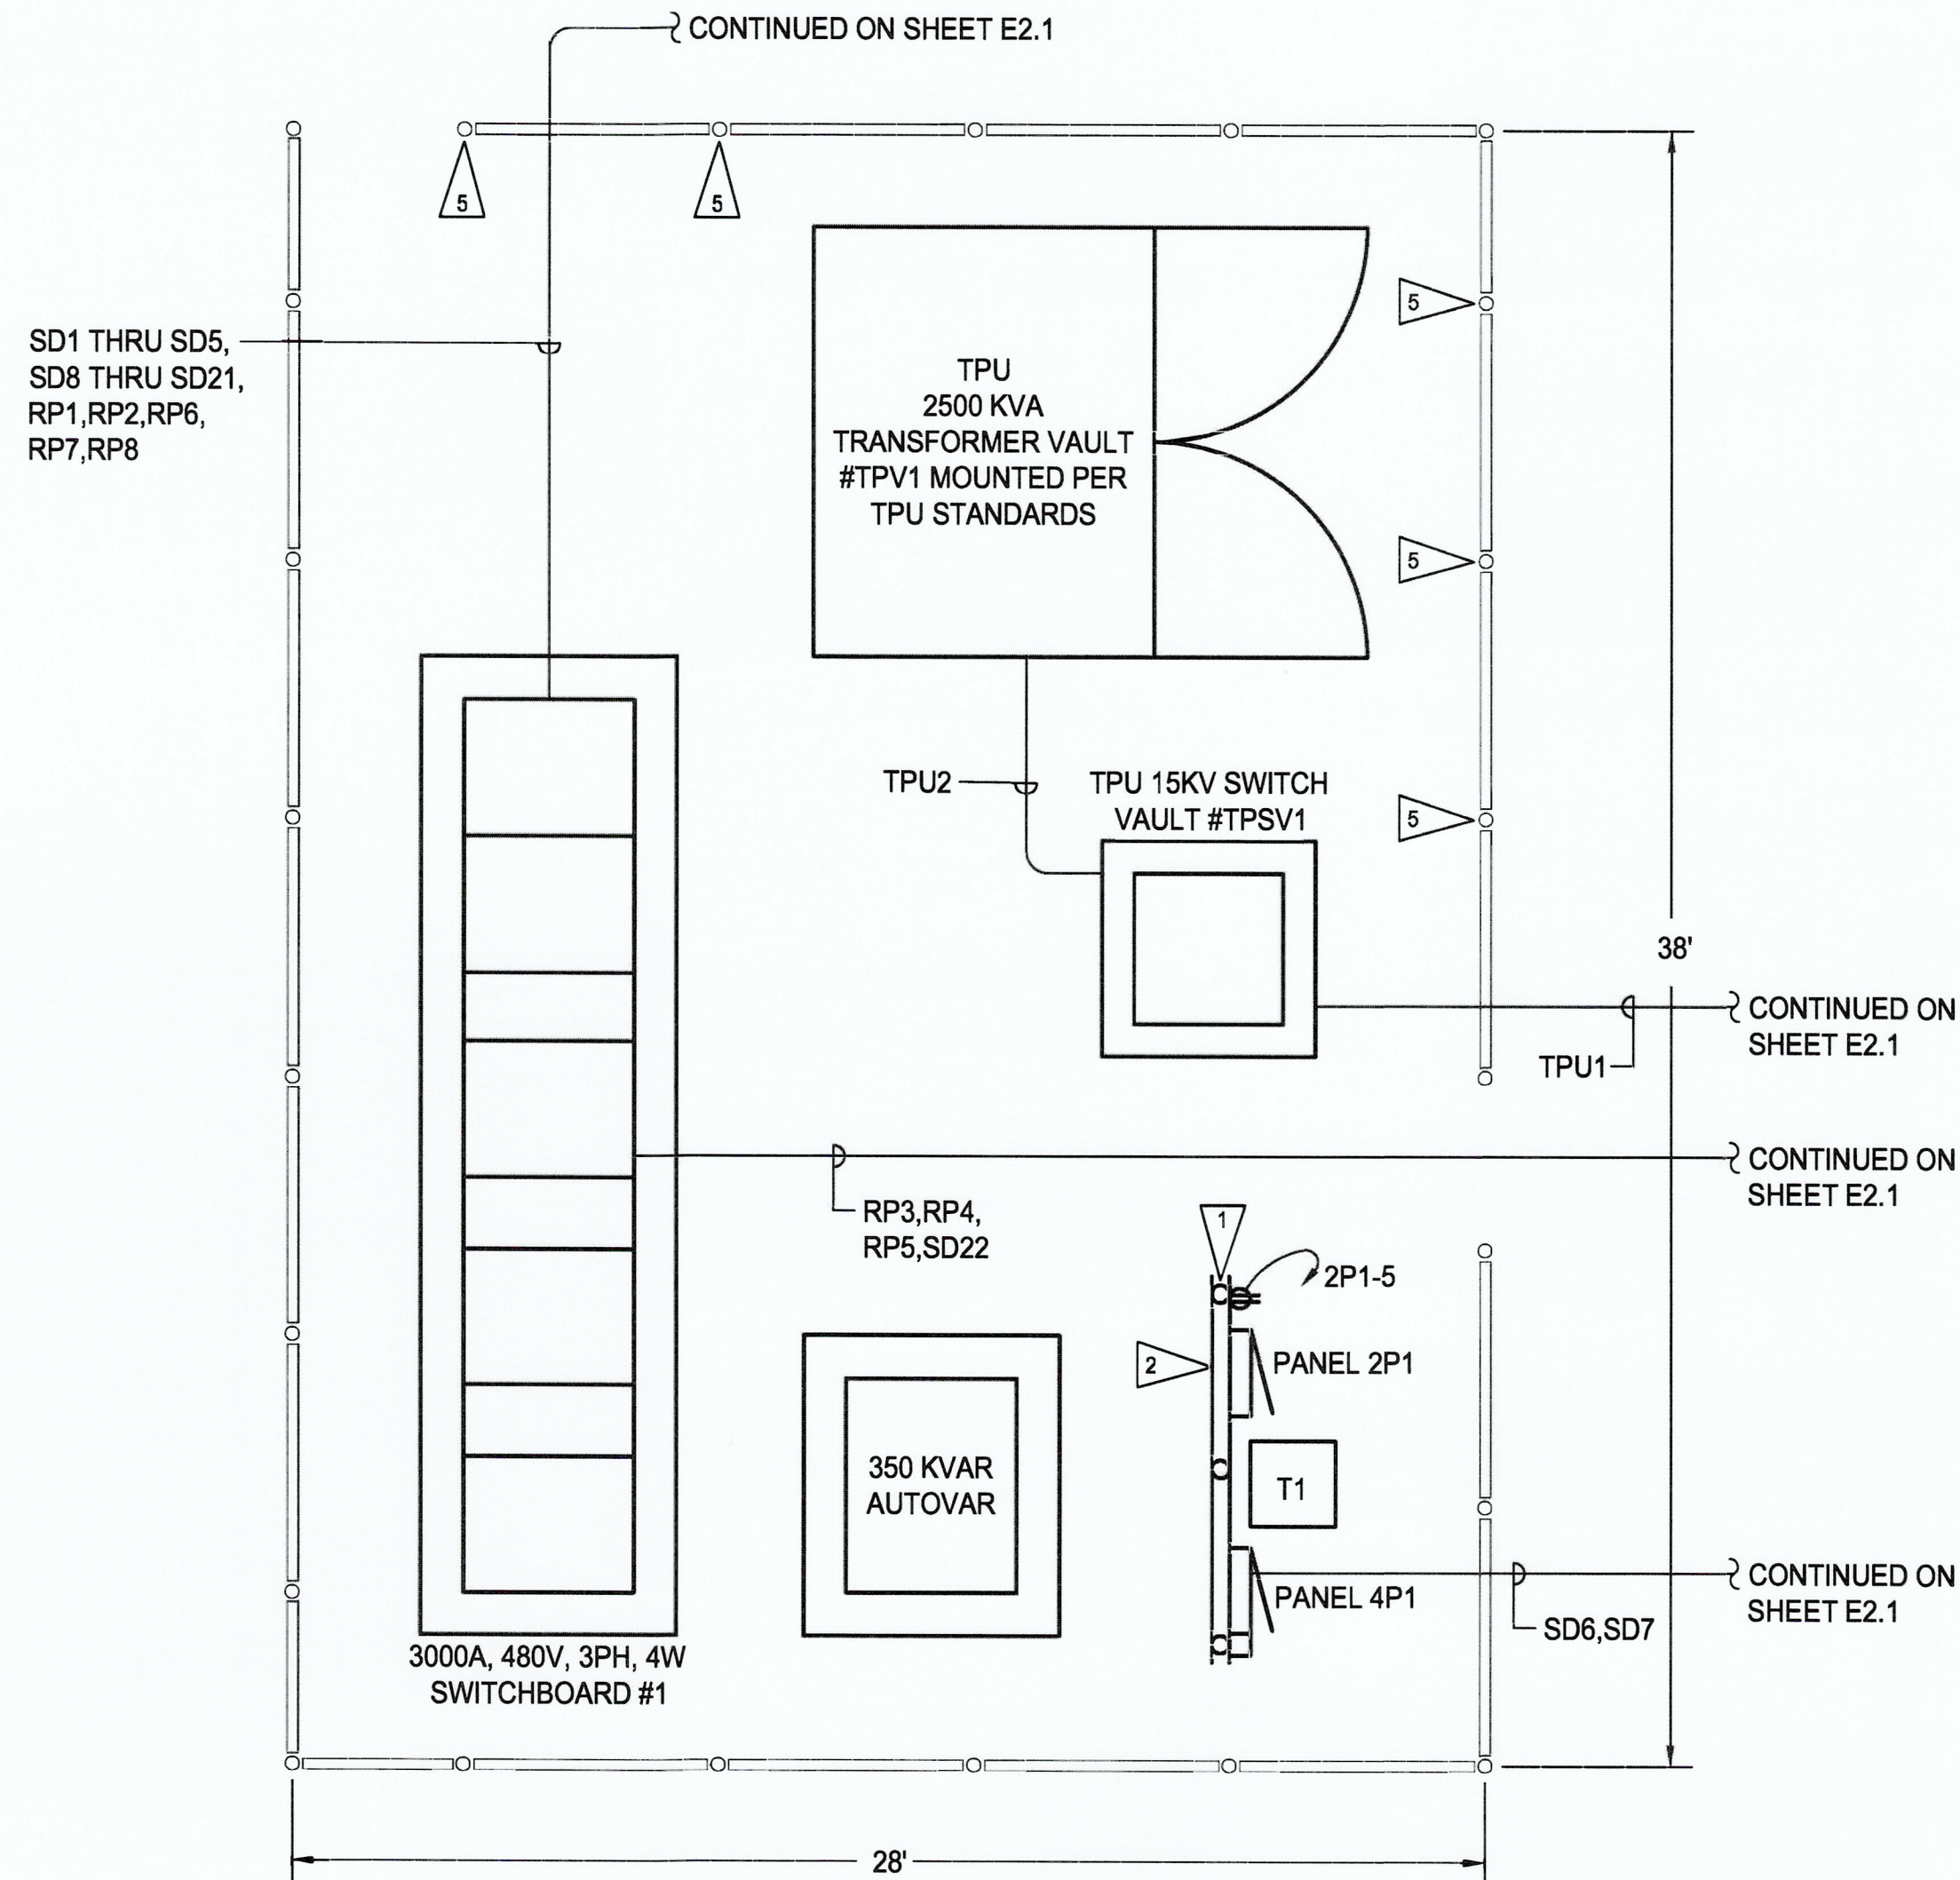

ELECTRICAL SUBSTATION #1 EQUIPMENT LAYOUT
SCALE: 1/4"=1'-0"

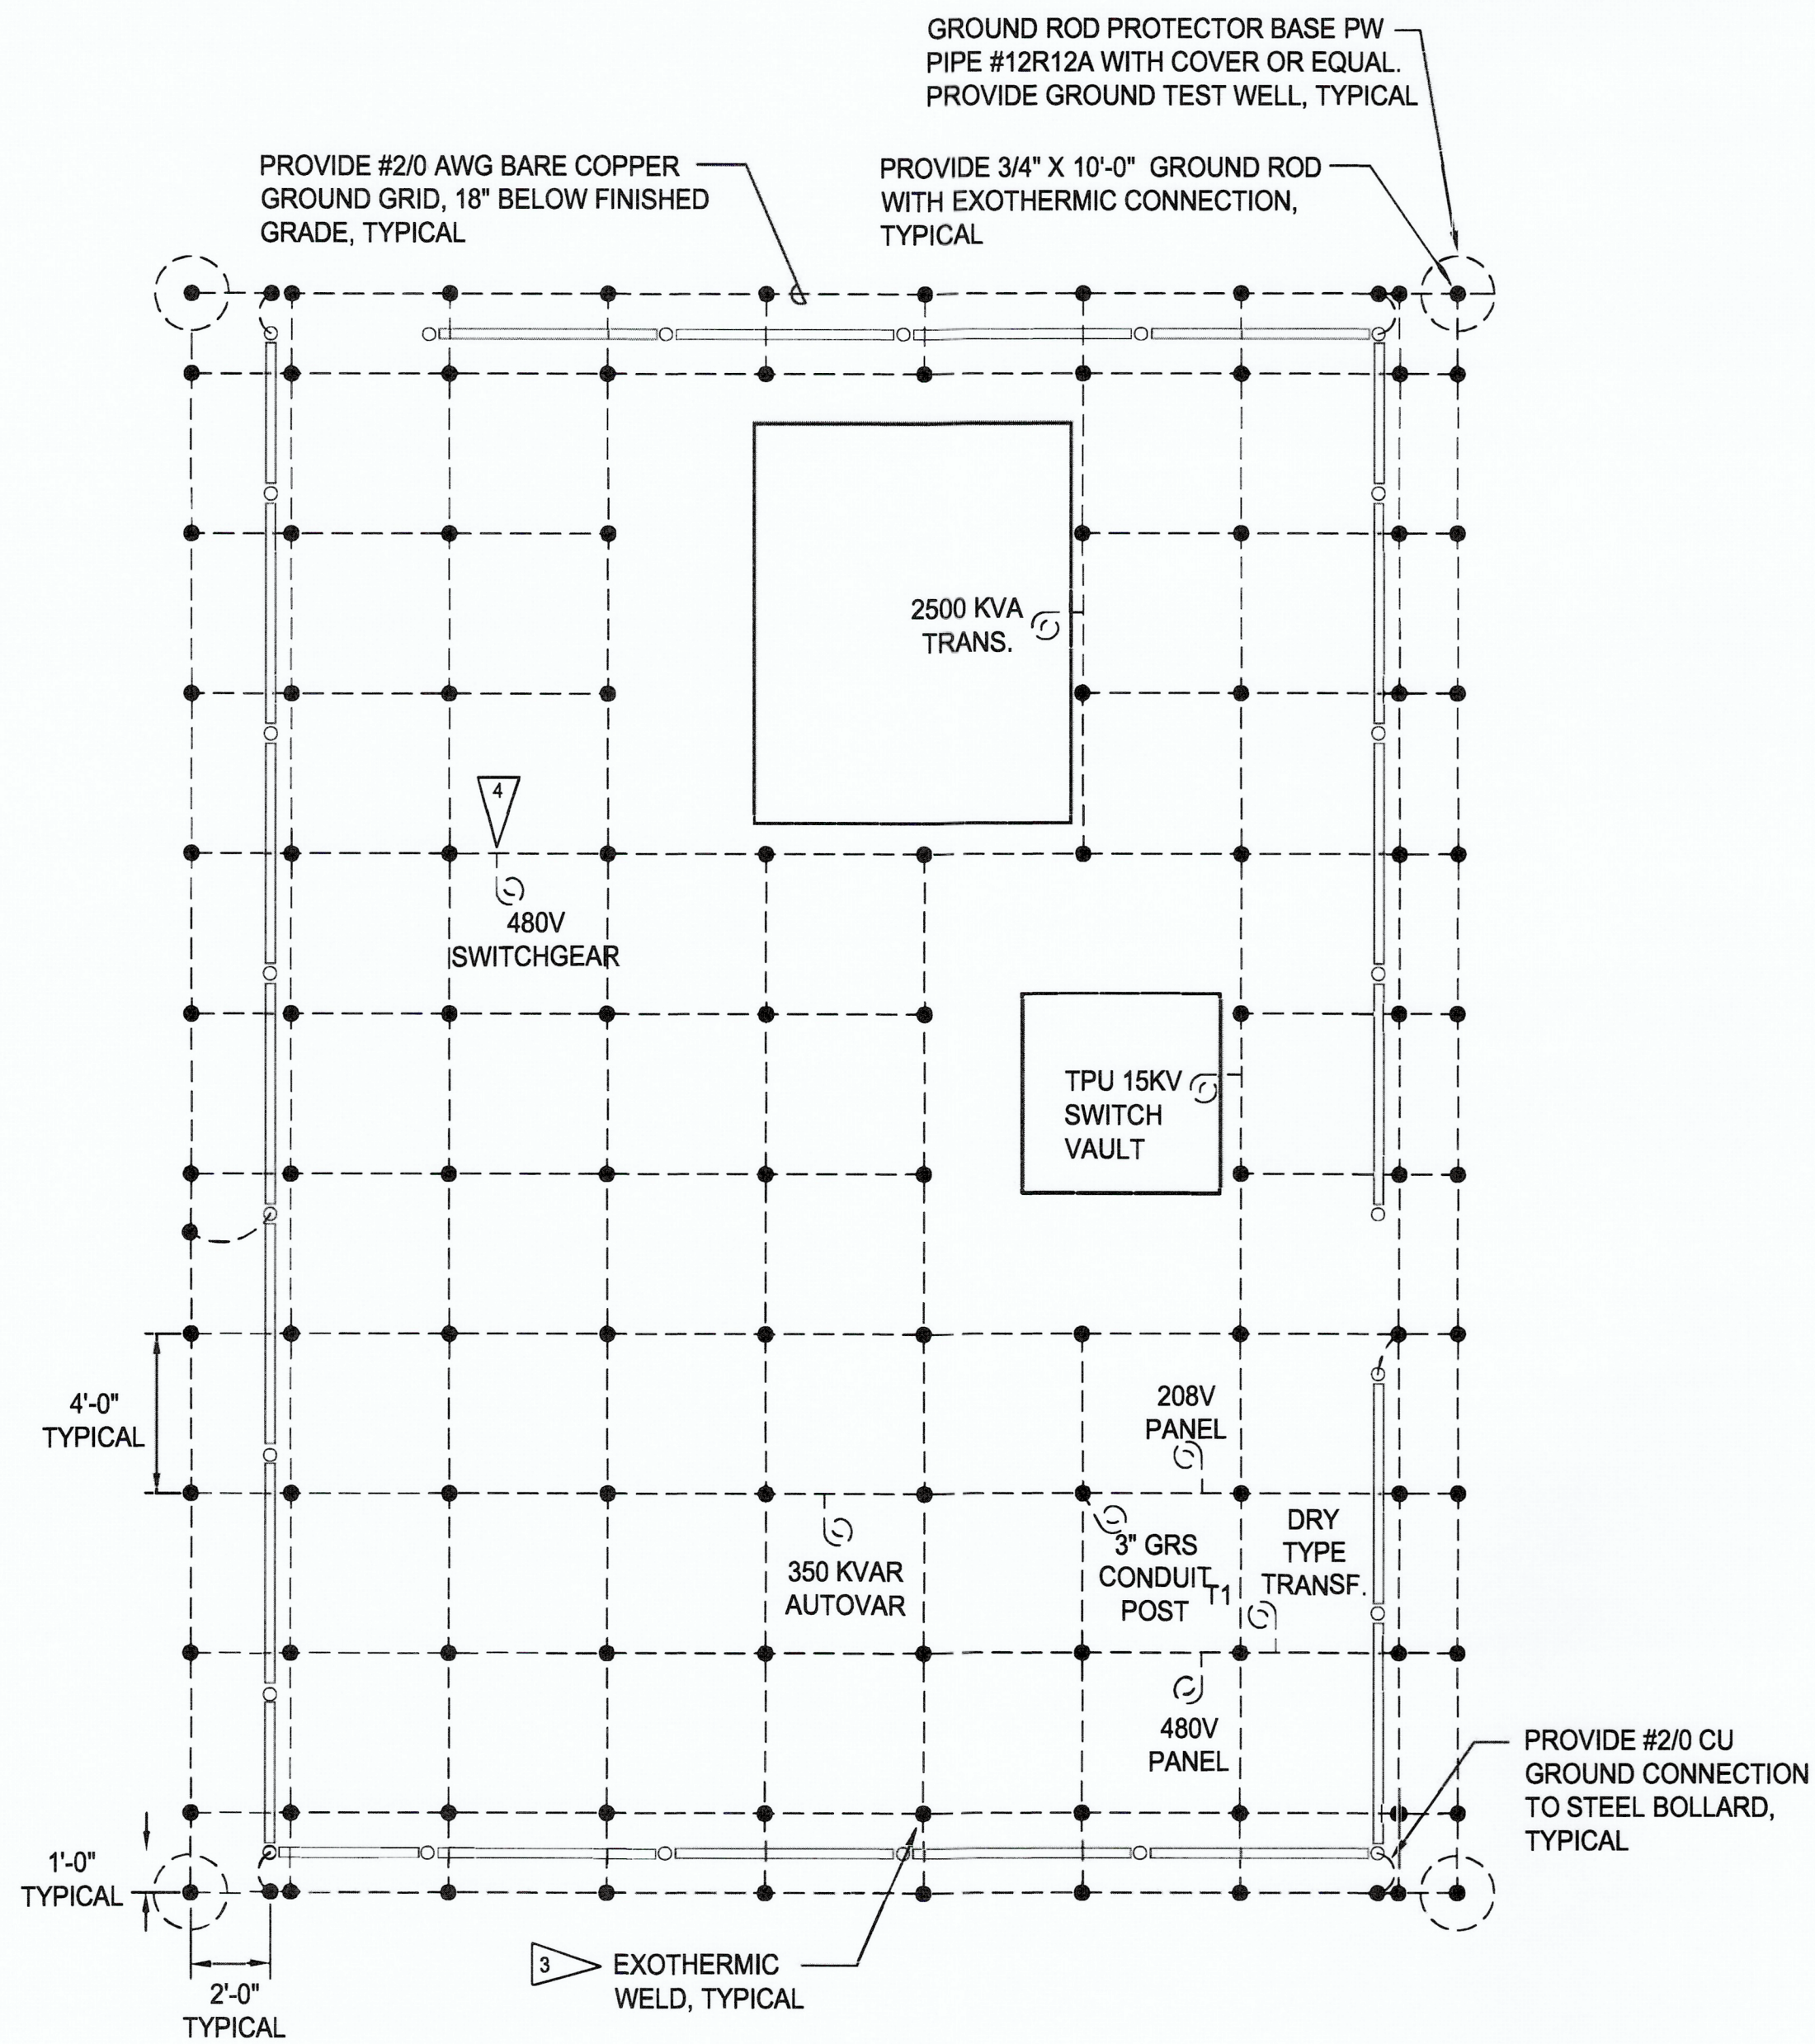


ELECTRICAL SUBSTATION #1 GROUND GRID LAYOUT
SCALE: 1/4"=1'-0"

ELECTRICAL NOTES:

- CONTRACTOR SHALL PROVIDE 8'-0" SECTION OF 3" RIGID GALVANIZED STEEL CONDUIT WITH THREADED END CAP. PROVIDE 8" ROUND x 3'-0" DEEP, 3000 PSI CONCRETE BASE AND EMBED CONDUIT 3'-0" BELOW FINISHED GRADE. TYPICAL OF THREE (3). PAINT TWO (2) COATS SAFETY YELLOW.
- CONTRACTOR SHALL PROVIDE (6)1-5/8" HOT DIP GALVANIZED STRUT BETWEEN RIGID STEEL CONDUIT POSTS FOR MOUNTING EQUIPMENT. DRILL CONDUIT AND PROVIDE STAINLESS STEEL MOUNTING HARDWARE FOR STRUT AND EQUIPMENT MOUNTING. PAINT TWO (2) COATS SAFETY YELLOW.
- EXOTHERMIC WELD ALL BELOW GRADE GROUND GRID CONNECTIONS.
- ALL PIGTAILS TO EQUIPMENT SHOWN SHALL BE #2/0 AWG BARE COPPER GROUND. PIGTAILS SHALL BE EXTENDED 3'-0" ABOVE FINISHED GRADE FOR CONNECTION TO EQUIPMENT.
- REMOVABLE BOLLARD.

NOTE: IF DRAWING IS LESS THEN
22"x34", IT IS A REDUCED SET
SCALE: 1/4"=1'-0"

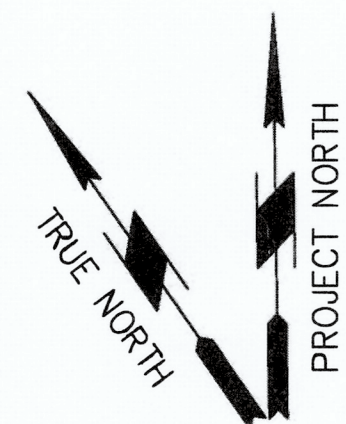


FOR BID

E3.0
21 OF 28

PORT OF TACOMA
WEST SITCUM MAIN SUBSTATIONS REPLACEMENT
SUBSTATION #1 ELECTRICAL LAYOUT

APPROVED: *[Signature]* 8/26/25
CHECKED BY: SK 8/26/25
DIRECTOR ENG. DATE: 8/26/25
PROJECT ENGR DATE: 8/26/25
PRINTED BY: Scotik Aug 26, 2025
PORT ADDRESS: 1675 W LINCOLN AVE.
TACOMA, WA 98421-2300

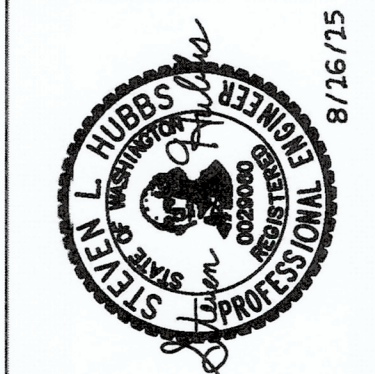

CROSS ENGINEERS, INC.
303 MARK J. WAY
P.O. BOX 1037 TACOMA, WA 98401
Phone: (253) 799-9718
Fax: (253) 799-9718
Web: www.crossengineers.com





CONT/CONS: PA000000140
M. ID: 20117801
PHASE: FOR BID

SH 8/26/25
DATE: 8/26/25
DATE: 8/26/25
DATE: 8/26/25
DATE: 8/26/25

MARK: REVISION: BY: DATE: APPR: DATE: P.O. BOX 1037 TACOMA, WA 98401 (253)353-5641

THIS DRAWING IS THE PROPERTY OF THE PORT OF TACOMA AND SHALL NOT BE USED ON OTHER WORK, DISCLOSED, COPIED, IN WHOLE OR IN PART, WITHOUT WRITTEN PERMISSION

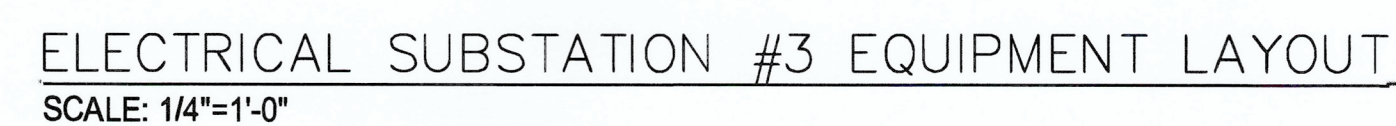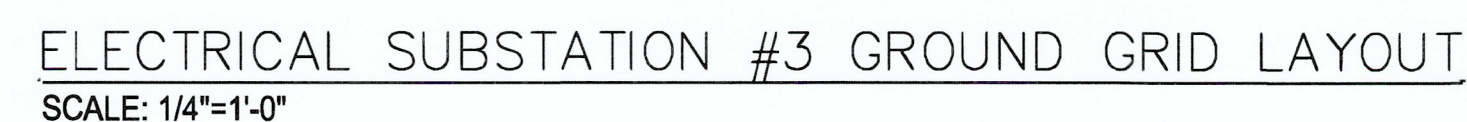


- NOTE: IF DRAWING IS LESS THEN
22"x34", IT IS A REDUCED SET
- 4' 0' 4'
- SCALE: 1/4"=1-0"



E3.1 22 OF 28	PORT OF TACOMA WEST SITCUM MAIN SUBSTATIONS REPLACEMENT SUBSTATION #2 ELECTRICAL LAYOUT				APPROVED:	
	TOWNSHIP: 21	RANGE: 03	SECTION: 34		SH	8/26/25
	DAT HRZ: NAD 83-07	VERT: NOS TIDAL (MLLW+0.0)			CHECKED BY	DATE
	PARCEL:				SK	8/26/25
	PHASE: FOR BID				<i>[Signature]</i> DIRECTOR ENG. DATE PROJ. ENGR. DATE PRINTED BY: Scott Aug 26, 2025 PORT ADDRESS: 1675 W LINCOLN AVE. TACOMA, WA 99421-2300	
						CROSS ENGINEERS, INC. 525 MILK C. Way Tacoma, WA 98505 Phone: (253) 759-0110 Fax: (253) 759-0111 www.crosseng.com
						Port of Tacoma P.O. BOX 14077 TACOMA, WA 98402 (253) 863-6441
						MARK: REVISION: BY: APPR: DATE:

POWER RISER DIAGRAM — SUBSTATION #1
NOT TO SCALE

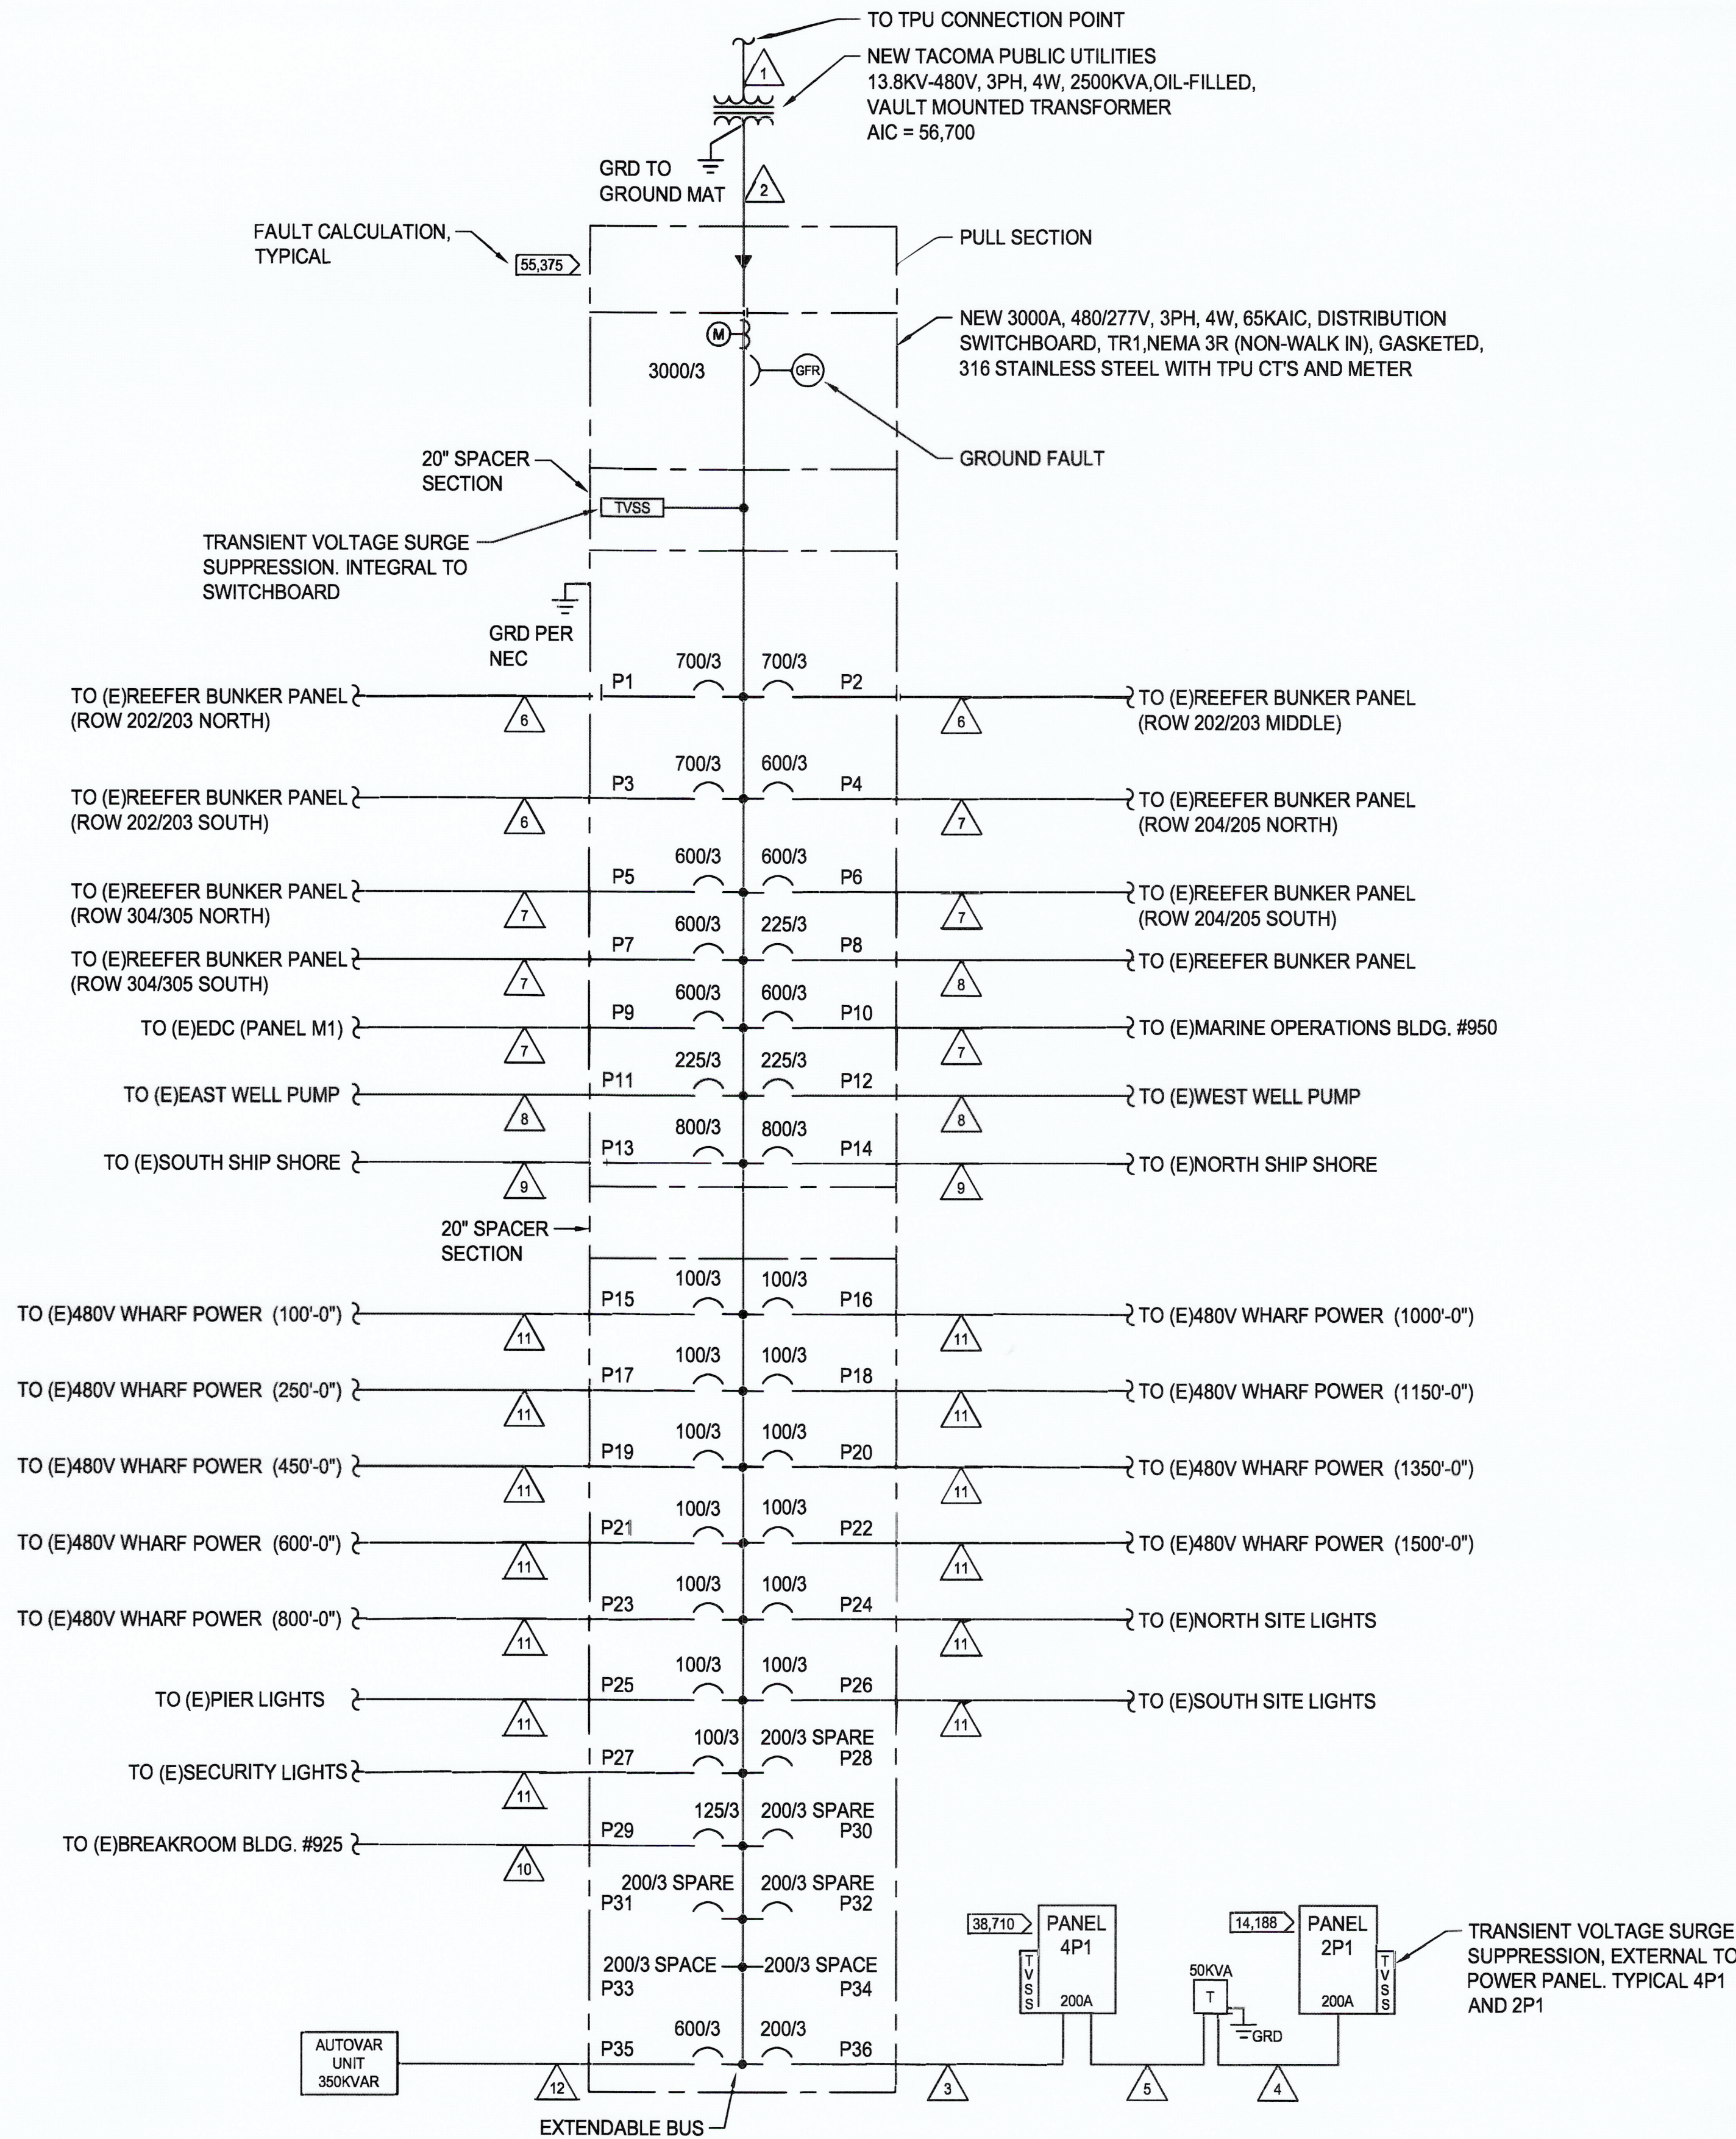

GENERAL NOTES:

1. NO NEW LOAD ADDED AS PART OF THIS PROJECT. EXISTING SWITCHBOARD BEING REPLACED WITH NEW SWITCHBOARD (SAME VOLTAGE, AMPERAGE AND CIRCUIT BREAKERS).

CONDUIT AND WIRE SCHEDULE

- 1 4"C-WIRE BY TPU
- 2 (8)4"C-(4)#500 KCM CU EACH
- 3 2"C-(4)#3/0 CU & (1)#6 CU GRD
- 4 2"C-(3)#3/0 CU & (1)#6 CU GRD
- 5 1-1/2"C-(3)#2 CU & (1)#8 CU GRD
- 6 (2)4"C-(4)#500 KCM CU & (1)#1/0 CU GRD EACH
- 7 (2)3"C-(4)#350 KCM CU & (1)#1 CU GRD EACH
- 8 2-1/2"C-(3)#4/0 CU & (1)#4 CU GRD
- 9 (2)4"C-(3)#600 KCM CU & (1)#1/0 CU GRD EACH
- 10 2"C-(4)#2 CU & (1)#8 CU GRD
- 11 2"C-(3)#1/0 CU & (1)#4 CU GRD
- 12 (2)3"C-(4)#350 KCM CU & (1)#1 CU GRD EACH

FOR BID


E4.0
23 OF 28

PORT OF TACOMA
WEST SITCUM MAIN SUBSTATIONS REPLACEMENT
POWER RISER DIAGRAM - SUBSTATION #1

CONT/CONS: PA000000140
M. ID: 20178.01
PHASE: FOR BID

TOWNSHIP: 21
DATE-HRZ: NAD 83-07
RANGE: 03
SECTION: 34
VERT: NOS TIDAL (MLLV=0.0)
DRAWING SCALE: AS SHOWN

APPROVED: 8/26/25
CHECKED BY: DATE
SK 8/26/25
DIRECTOR ENG: DATE
PRINTED BY: Scott Aug 26, 2025
PORT ADDRESS: 1675 W LINCOLN AVE.
TACOMA, WA 98421-2300

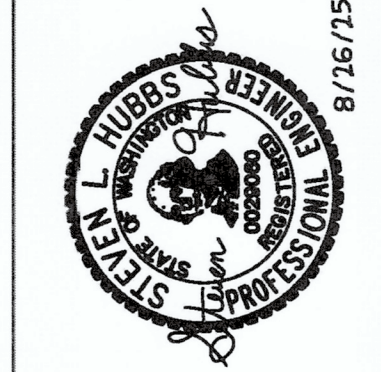

CROSS ENGINEERS, INC.
10000 1st Avenue, Suite 100
Tacoma, WA 98404
info@crossengineers.com
P.O. BOX 1837 TACOMA, WA 98401 (253)838-5841

Port of Tacoma
DATE:
APPR:
BY:
REVISION:
MARK:


THIS DRAWING IS THE PROPERTY OF THE PORT OF TACOMA AND SHALL NOT BE USED ON OTHER WORK, DISCLOSED, COPIED, IN WHOLE OR IN PART, WITHOUT WRITTEN PERMISSION

GENERAL NOTES:

1. NO NEW LOAD ADDED AS PART OF THIS PROJECT. EXISTING SWITCHBOARD BEING REPLACED WITH NEW SWITCHBOARD (SAME VOLTAGE, AMPERAGE AND CIRCUIT BREAKERS).

CONDUIT AND WIRE SCHEDULE

- 1 4"C-WIRE BY TPU
2 (6)4"C-(4)#600 KCM CU EACH
3 1-1/2"C-(4)#2 CU & (1)#8 CU GRD
4 1-1/2"C-(3)#2 CU & (1)#8 CU GRD
5 1"C-(2)#6 CU & (1)#10 CU GRD
6 (5)4"C-(4)#600 KCM CU & (1)#250 KCM CU GRD EACH
7 (6)3"C-(4)#350 KCM CU & (1)#250 KCM CU GRD EACH
8 (2)4"C-(4)#500 KCM CU & (1)#1/0 CU GRD EACH
9 4"C-(3)#600 KCM CU & (1)#2 CU GRD
10 4"C-(4)#600 KCM CU & (1)#2 CU GRD
11 3"C-(4)#300 KCM CU & (1)#3 CU GRD
12 1-1/2"C-(4)#4 CU & (1)#8 CU GRD

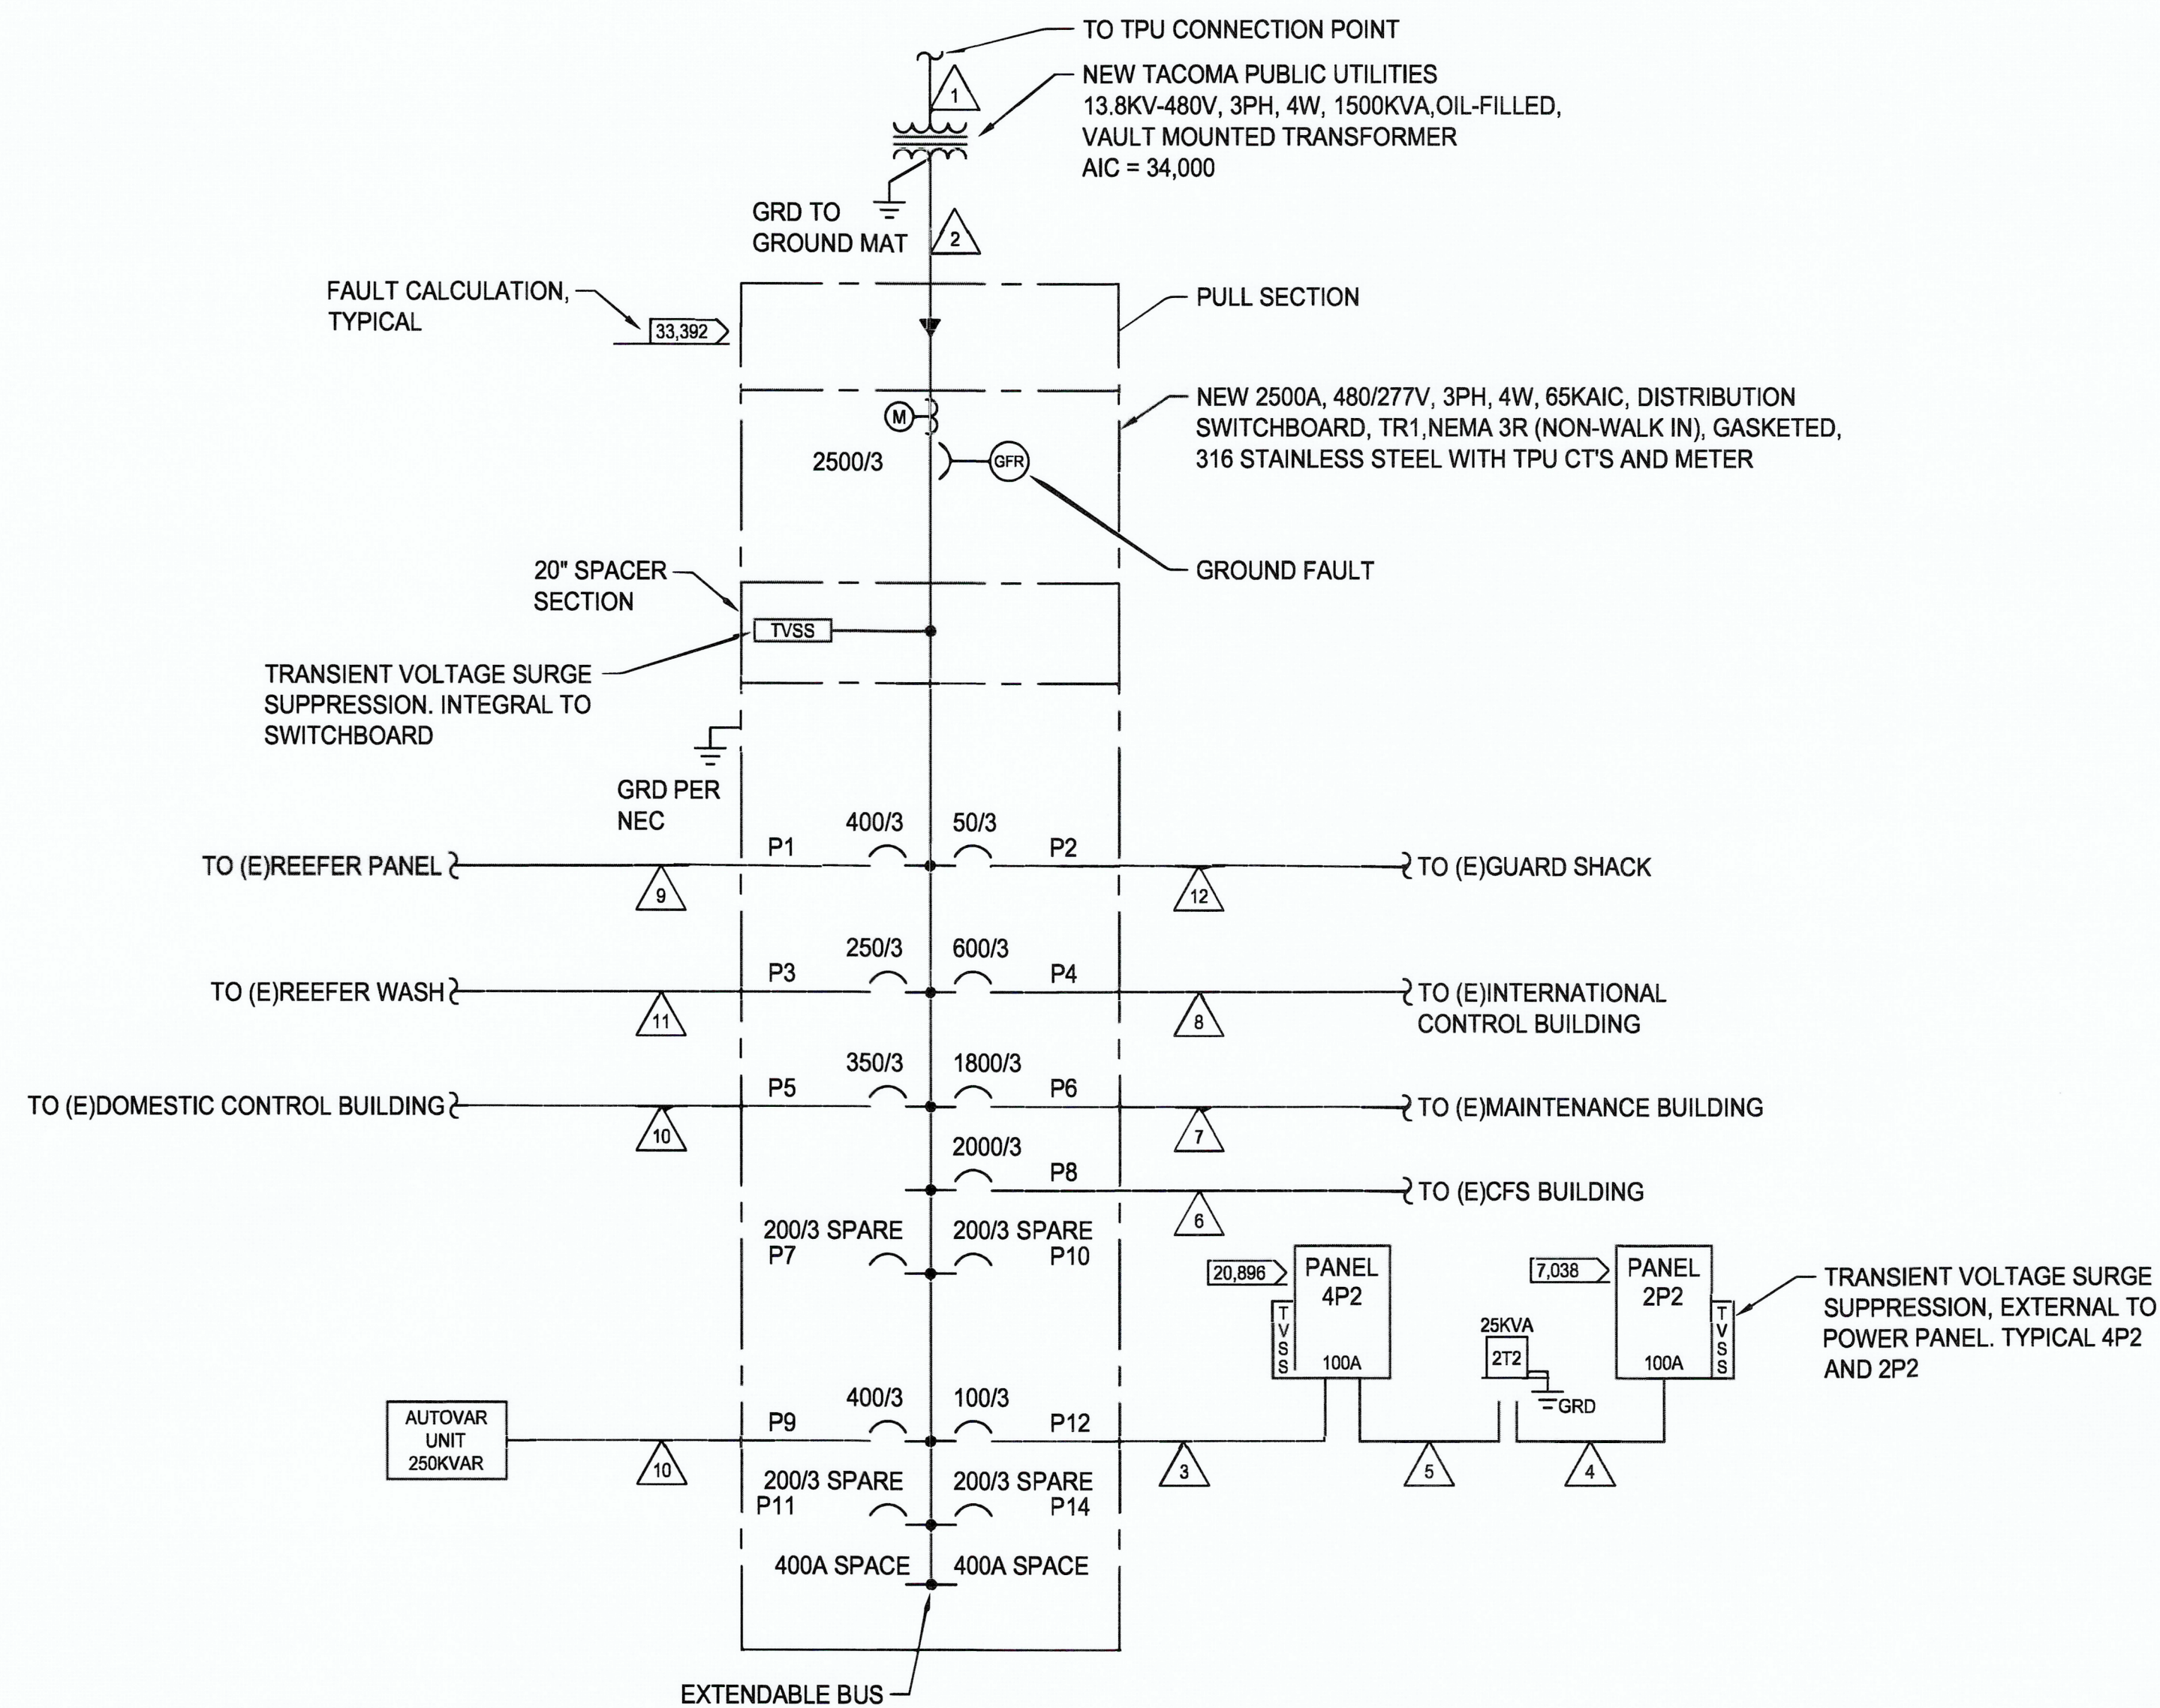

POWER RISER DIAGRAM - SUBSTATION #3
NOT TO SCALE

FOR BID

E4.1
24 OF 28


PORT OF TACOMA
WEST SITCUM MAIN SUBSTATIONS REPLACEMENT
POWER RISER DIAGRAM - SUBSTATION #3

CONT/CONS: PA000000140
M. ID: 201178.01
PHASE: FOR BID

TOWNSHIP: 21
DAT-HRZ: NAD 83-07
PARCEL:

RANGE: 03
SECTION: 34
VERT: NOS TIDAL (MLLW=0.0)
DRAWING SCALE: AS SHOWN

APPROVED: 8/26/25
CHECKED BY: DATE
SK 8/26/25
DIRECTOR ENG. DATE
PRINTED BY: Scott Aug 26, 2025
PORT ADDRESS: 1675 W LINCOLN AVE.
TACOMA, WA 98421-2300

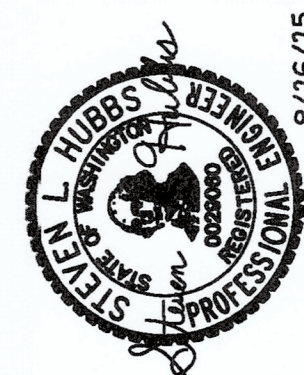

CROSS ENGINEERS, INC
303 N.W. 2nd Way
Tacoma, WA 98406
P.O. BOX 1887 TACOMA, WA 98401 (253)835-5841



MARK: REVISION: BY: DATE: APPR: DATE:

THIS DRAWING IS THE PROPERTY OF THE PORT OF TACOMA AND SHALL NOT BE USED ON OTHER WORK, DISCLOSED, COPIED, IN WHOLE OR IN PART, WITHOUT WRITTEN PERMISSION

NEMA 4X, 316 STAINLESS STEEL									
SURFACE MOUNTING									
42,000 AIC									
PANEL SCHEDULE									
NO. 4P1		LOCATION: SUBSTATION #1			480/277 VOLTS 3PHASE 4WIRE				
		SERVING: SITE			200 AMPS WITH MAIN LUGS				
CKT NO.	LOAD DESCRIPTION	KVA	TRIP AMPS	TRIP AMPS	KVA	LOAD DESCRIPTION	CKT NO.	TRIP AMPS	TRIP AMPS
1	(E)NORTH CAPSTAN	20.75	50	50	20.75	(E)SOUTH CAPSTAN	2	50	50
3							4		
5							6		
7	PANEL 2P1 VIA	31.20	100	3		SPACE	8	100	3
9	50KVA XFMR		2				10	2	
11	SPACE						12		
13							14		
15							16		
17							18		
19							20		
21							22		
23						SPACE	24		
25						TVSS	26		
27							28		
29	SPACE						30		
REMARKS:					CONNECTED LOAD: 72.7 KVA 88 AMPS				
					DEMAND LOAD: 77.9 KVA 94 AMPS				

PANEL 4P1 LOAD CALCULATIONS					
SERVICE	KVA LOAD	FACTOR	NEC REF.	DEMAND LOAD	
LIGHTING	-	X	1.25	220.19(A)(1)	= -
RECEPTS TO 10KW	.18	X	1.00	220.44	= .18
RECEPTS OVER 10KW	-	X	0.50	220.44	= -
MOTORS (LARGEST)	20.75	X	1.25	430.24	= 25.94
MOTORS	20.75	X	1.00	430.24	= 20.75
KITCHEN EQUIP.	-	X	1.00	220.56	= -
WELDERS	-	X	1.00	630.11(B)	= -
AIR CONDITIONING	-	X	1.00	220.50	= -
ELECTRIC HEAT	1.00	X	1.00	220.51	= 1.00
MISCELLANEOUS	30.00	X	1.00		= 30.00
TOTAL CONNECTED		72.7 KVA		TOTAL DEMAND	77.9 KVA
		(88 AMPS)		(94 AMPS)	

NEMA 4X, 316 STAINLESS STEEL									
SURFACE MOUNTING									
22,000 AIC									
PANEL SCHEDULE									
NO. 2P1		LOCATION: SUBSTATION #1			120/240 VOLTS 1PHASE 3WIRE				
		SERVING: SITE			200 AMPS WITH 200 MAIN BREAKER				
CKT NO.	LOAD DESCRIPTION	KVA	TRIP AMPS	TRIP AMPS	KVA	LOAD DESCRIPTION	CKT NO.	TRIP AMPS	TRIP AMPS
1	(E)CRANE SENDING UNIT	15.00	100	100	15.00	(E)CRANE SENDING UNIT	2	100	100
3							4		
5	RECEPTACLE	.18	20	2	1.00	SWITCHBOARD HEATER	6	20	2
7	SPARE					SPARE	8		
9							10		
11							12		
13							14		
15							16		
17							18		
19							20		
21							22		
23							24		
25						SPACE	26		
27						TVSS	28		
29	SPARE						30		
REMARKS:					CONNECTED LOAD: 31.2 KVA 130 AMPS				
					DEMAND LOAD: 31.2 KVA 130 AMPS				

PANEL 2P1 LOAD CALCULATIONS					
SERVICE	KVA LOAD	FACTOR	NEC REF.	DEMAND LOAD	
LIGHTING	-	X	1.25	220.19(A)(1)	= -
RECEPTS TO 10KW	.18	X	1.00	220.44	= .18
RECEPTS OVER 10KW	-	X	0.50	220.44	= -
MOTORS (LARGEST)	-	X	1.25	430.24	= -
MOTORS	-	X	1.00	430.24	= -
KITCHEN EQUIP.	-	X	1.00	220.56	= -
WELDERS	-	X	1.00	630.11(B)	= -
AIR CONDITIONING	-	X	1.00	220.50	= -
ELECTRIC HEAT	1.00	X	1.00	220.51	= 1.00
MISCELLANEOUS	30.00	X	1.00		= 30.00
TOTAL CONNECTED		31.2 KVA		TOTAL DEMAND	31.2 KVA
		(130 AMPS)		(130 AMPS)	

NEMA 4X, 316 STAINLESS STEEL									
SURFACE MOUNTING									
25,000 AIC									
PANEL SCHEDULE									
NO. 4P2		LOCATION: SUBSTATION #3			480/277 VOLTS 3PHASE 4WIRE				
		SERVING: SITE			100 AMPS WITH MAIN LUGS				
CKT NO.	LOAD DESCRIPTION	KVA	TRIP AMPS	TRIP AMPS	KVA	LOAD DESCRIPTION	CKT NO.	TRIP AMPS	TRIP AMPS
1	PANEL 2P2 VIA	1.20	60	20		SPARE	2	60	20
3	25KVA XFMR		2				4	2	
5	SPACE						6		
7							8		
9							10		
11							12		
13						SPACE	14		
15						SPACE	16		
17							18		
19							20		
21							22		
23						SPACE	24		
25						TVSS	26		
27							28		
29	SPACE						30		
REMARKS:					CONNECTED LOAD: 1.2 KVA 1 AMPS				
					DEMAND LOAD: 1.2 KVA 1 AMPS				

PANEL 4P2 LOAD CALCULATIONS					
SERVICE	KVA LOAD	FACTOR	NEC REF.	DEMAND LOAD	
LIGHTING	-	X	1.25	220.19(A)(1)	= -
RECEPTS TO 10KW	.18	X	1.00	220.44	= .18
RECEPTS OVER 10KW	-	X	0.50	220.44	= -
MOTORS (LARGEST)	-	X	1.25	430.24	= -
MOTORS	-	X	1.00	430.24	= -
KITCHEN EQUIP.	-	X	1.00	220.56	= -
WELDERS	-	X	1.00	630.11(B)	= -
AIR CONDITIONING	-	X	1.00	220.50	= -
ELECTRIC HEAT	1.00	X	1.00	220.51	= 1.00
MISCELLANEOUS	-	X	1.00		= -
TOTAL CONNECTED		1.2 KVA		TOTAL DEMAND	1.2 KVA
		(1 AMPS)		(1 AMPS)	

NEMA 4X, 316 STAINLESS STEEL									
SURFACE MOUNTING									
10,000 AIC									
PANEL SCHEDULE									
NO. 2P2		LOCATION: SUBSTATION #3			120/240 VOLTS 1PHASE 3WIRE				
		SERVING: SITE			100 AMPS WITH 100 MAIN BREAKER				
CKT NO.	LOAD DESCRIPTION	KVA	TRIP AMPS	TRIP AMPS	KVA	LOAD DESCRIPTION	CKT NO.	TRIP AMPS	TRIP AMPS
1	SWITCHBOARD HEATER	1.00	20	20	.18	RECEPTACLE	2	20	20
3	SPARE					SPARE	4		
5							6		
7							8		
9							10		
11							12		
13	SPARE					SPACE	14		
15	SPACE					SPACE	16		
17							18		
19							20		
21							22		
23							24		
25						SPACE	26		
27						TVSS	28		
29	SPACE						30		
REMARKS:					CONNECTED LOAD: 1.2 KVA 5 AMPS				
					DEMAND LOAD: 1.2 KVA 5 AMPS				

PANEL 2P2 LOAD CALCULATIONS					
SERVICE	KVA LOAD	FACTOR	NEC REF.	DEMAND LOAD	
LIGHTING	-	X	1.25	220.19(A)(1)	= -
RECEPTS TO 10KW	.18	X	1.00	220.44	= .18
RECEPTS OVER 10KW	-	X	0.50	220.44	= -
MOTORS (LARGEST)	-	X	1.25	430.24	= -
MOTORS	-	X	1.00	430.24	= -
KITCHEN EQUIP.	-	X	1.00	220.56	= -
WELDERS	-	X	1.00	630.11(B)	= -
AIR CONDITIONING	-	X	1.00	220.50	= -
ELECTRIC HEAT	1.00	X	1.00	220.51	= 1.00
MISCELLANEOUS	-	X	1.00		= -
TOTAL CONNECTED		1.2 KVA		TOTAL DEMAND	1.2 KVA
		(5 AMPS)		(5 AMPS)	

FOR BID

E4.2
25 OF 28

CONT/CONS: PA000000140
M. ID: 201178.01
PHASE: FOR BID

PORT OF TACOMA
WEST SITCUM MAIN SUBSTATIONS REPLACEMENT

PANEL SCHEDULES

TOWNSHIP: 21
RANGE: 03
SECTION: 34
NOS TIDAL (MLLW=0.0)
VERT: NAD 83-07
DRAWING SCALE: AS SHOWN
PARCEL:

SH 8/26/25

CHECKED BY DATE

SK


PROJ. ENGR DATE

PRINTED BY: Scott Aug 26, 2025

DIRECTOR ENG. DATE

PORT ADDRESS: 1675 W LINCOLN AVE.

TACOMA, WA 98421-2300

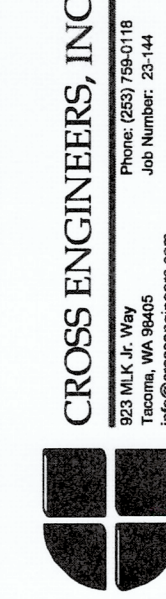


APPR: DATE:

BY:

REVISION:

MARK:


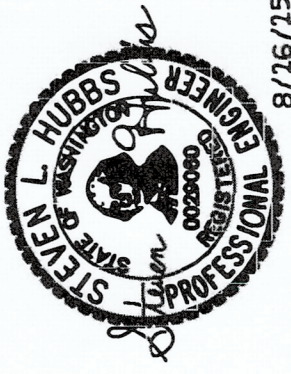


8/26/25

THIS DRAWING IS THE PROPERTY OF THE PORT OF TACOMA AND SHALL NOT BE USED ON OTHER WORK, DISCLOSED, COPIED, IN WHOLE OR IN PART, WITHOUT WRITTEN PERMISSION



BINDING EDGE

PORT OF TACOMA FILE: C:\Users\SCOTT\K-1 CRO\Temp\Local\Temp\AcPublish_24784123-144-E50

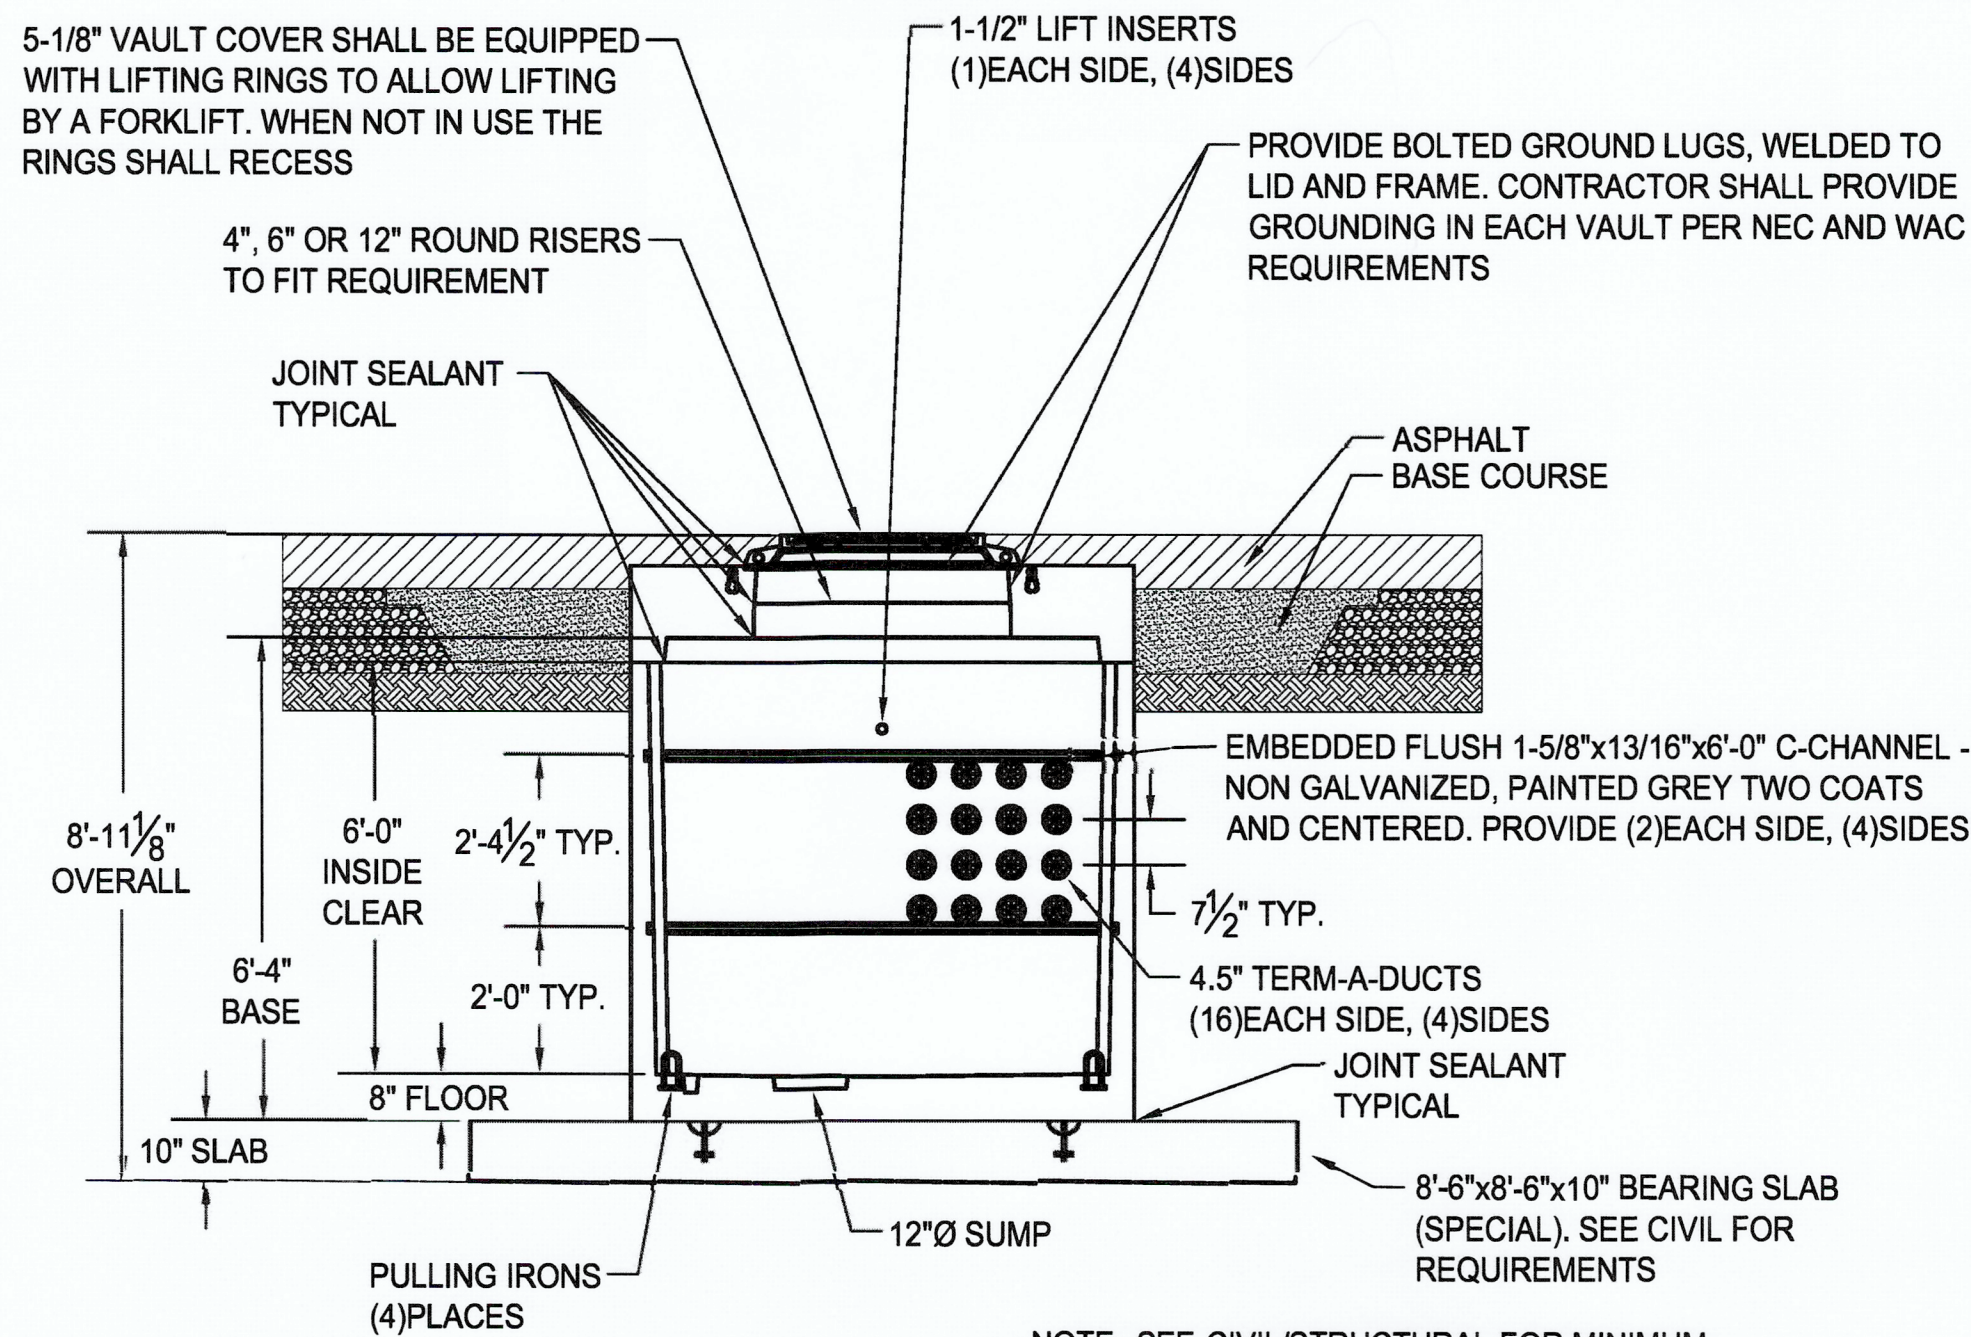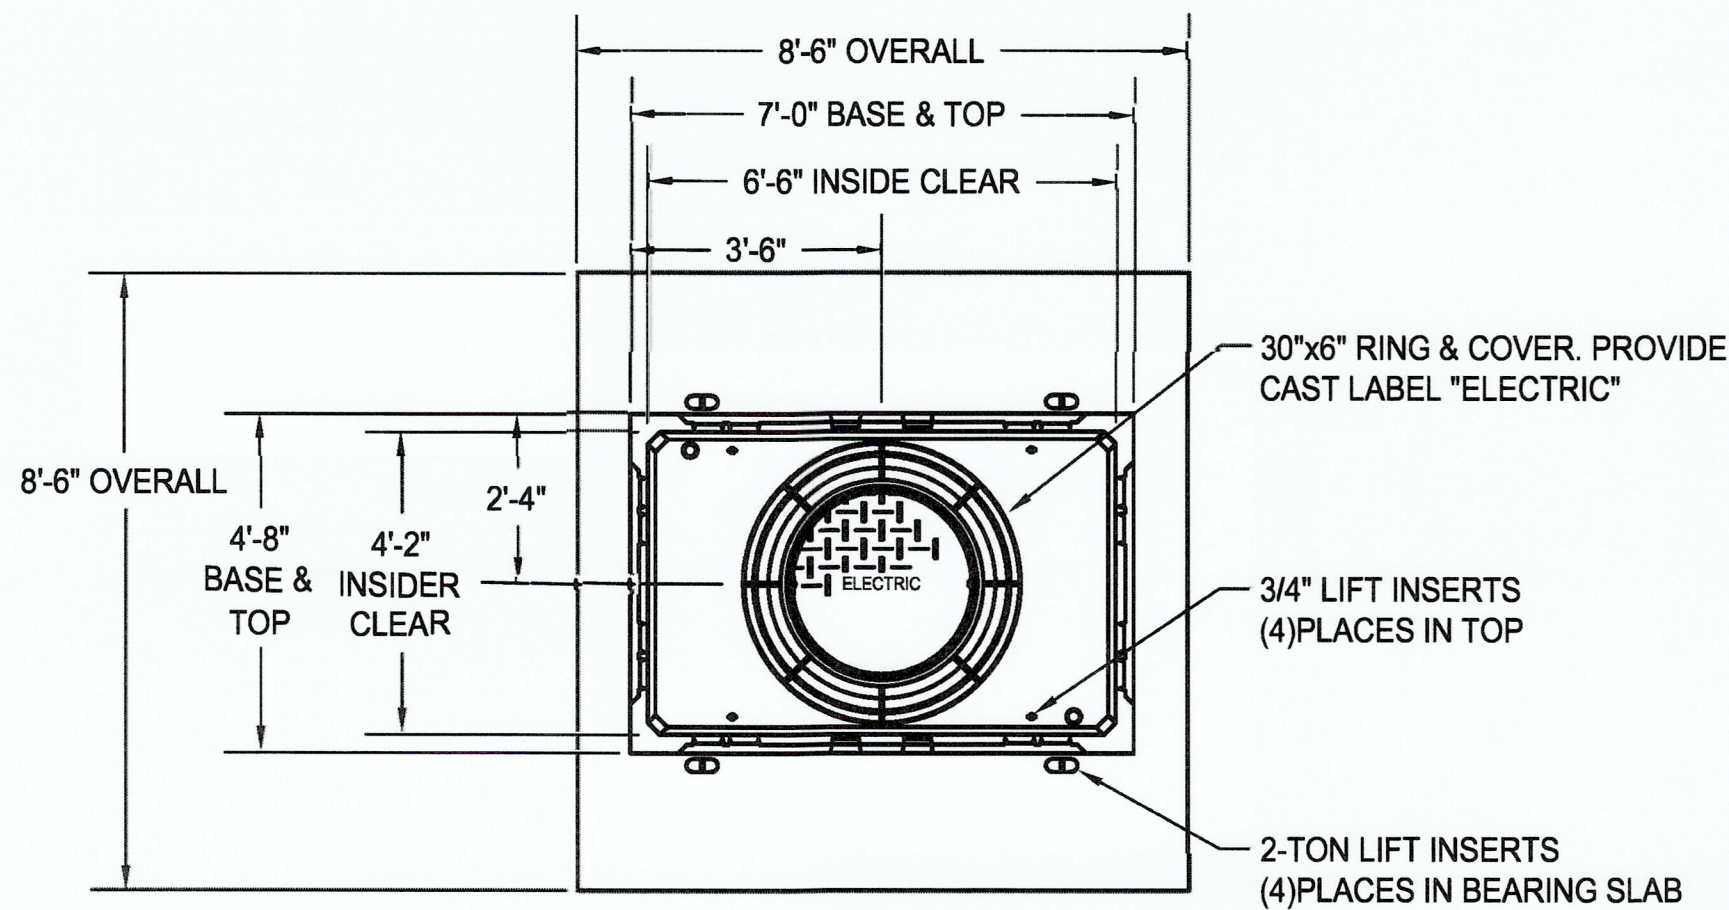

CUSTOM 577 SITE POWER VAULT (A)
NOT TO SCALE
E5.0

VAULT SCHEDULE			
ID	DESCRIPTION	LOADING	NOTES
TPV1,TPV3	CUSTOM 15KV TACOMA POWER PADMOUNT TRANSFORMER VAULT, SELF GROUNDED, 774. REFER TO TPU STANDARDS AND REQUIREMENTS	MINIMUM 125 KIP.	①
TPV2	CUSTOM 15KV POWER VAULT, SEE DETAIL A	MINIMUM 125 KIP.	①③④
TPSV1	CUSTOM 15KV TACOMA POWER FEEDER SPLICE VAULT, 684. REFER TO TPU STANDARDS FOR REQUIREMENTS	MINIMUM 125 KIP.	①
TPSV2	CUSTOM 15KV TACOMA POWER FEEDER SPLICE VAULT, 687. REFER TO TPU STANDARDS FOR REQUIREMENTS	MINIMUM 125 KIP.	①
SDV1,SDV2	CUSTOM 600V POWER VAULT SEE DETAIL B, THIS SHEET	MINIMUM 125 KIP.	②③④
SDV3,SDV4	CUSTOM 600V POWER VAULT SEE DETAIL A, THIS SHEET	MINIMUM 125 KIP.	②③④

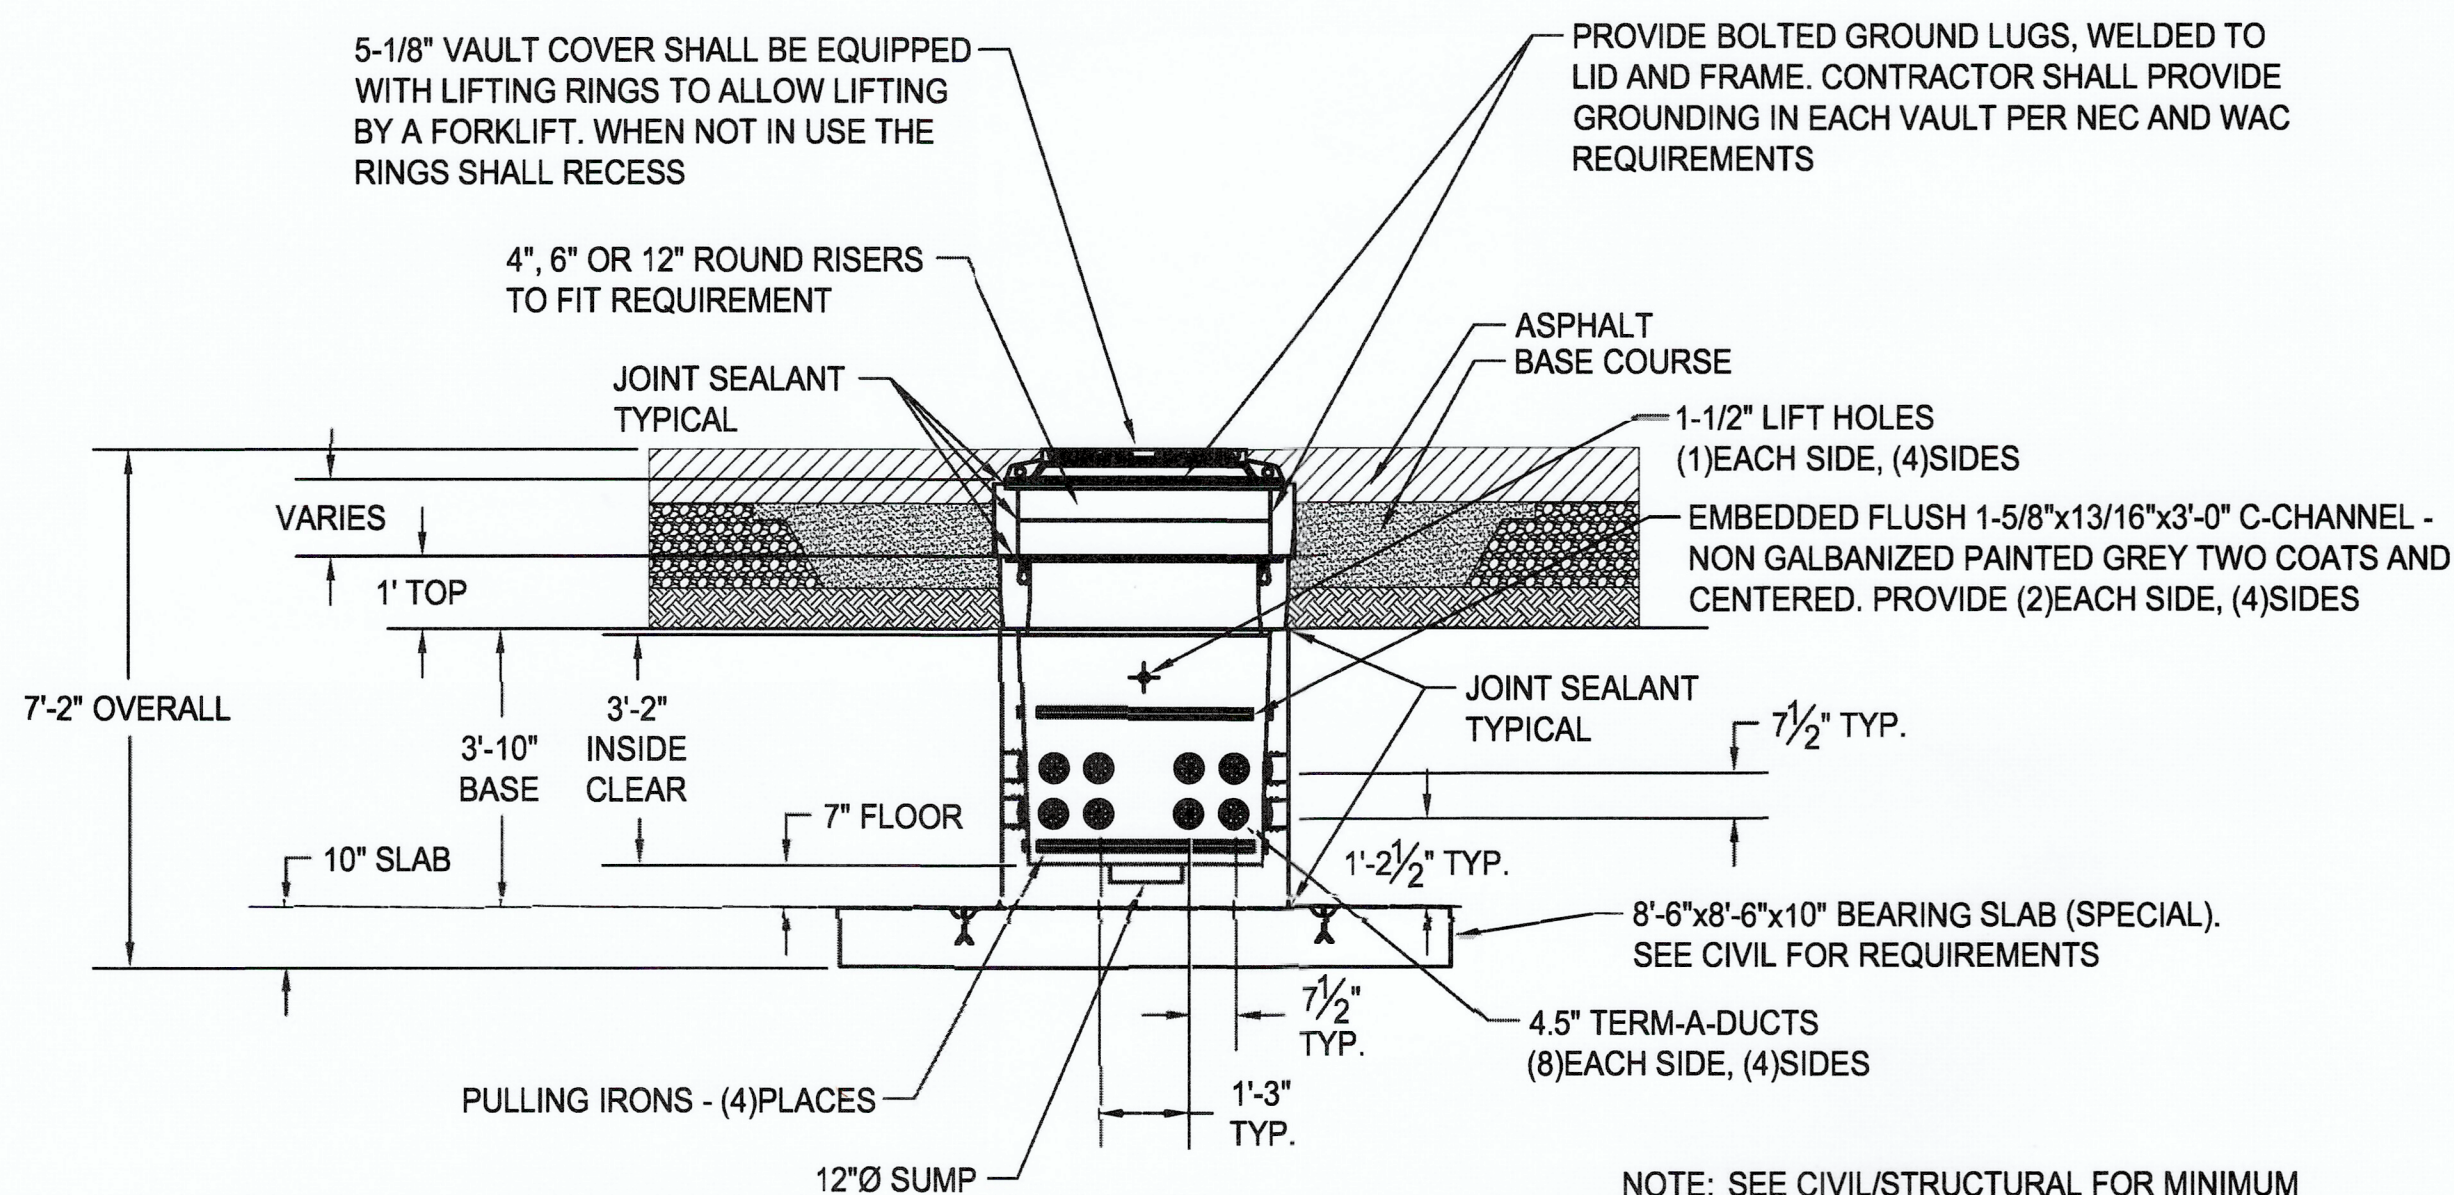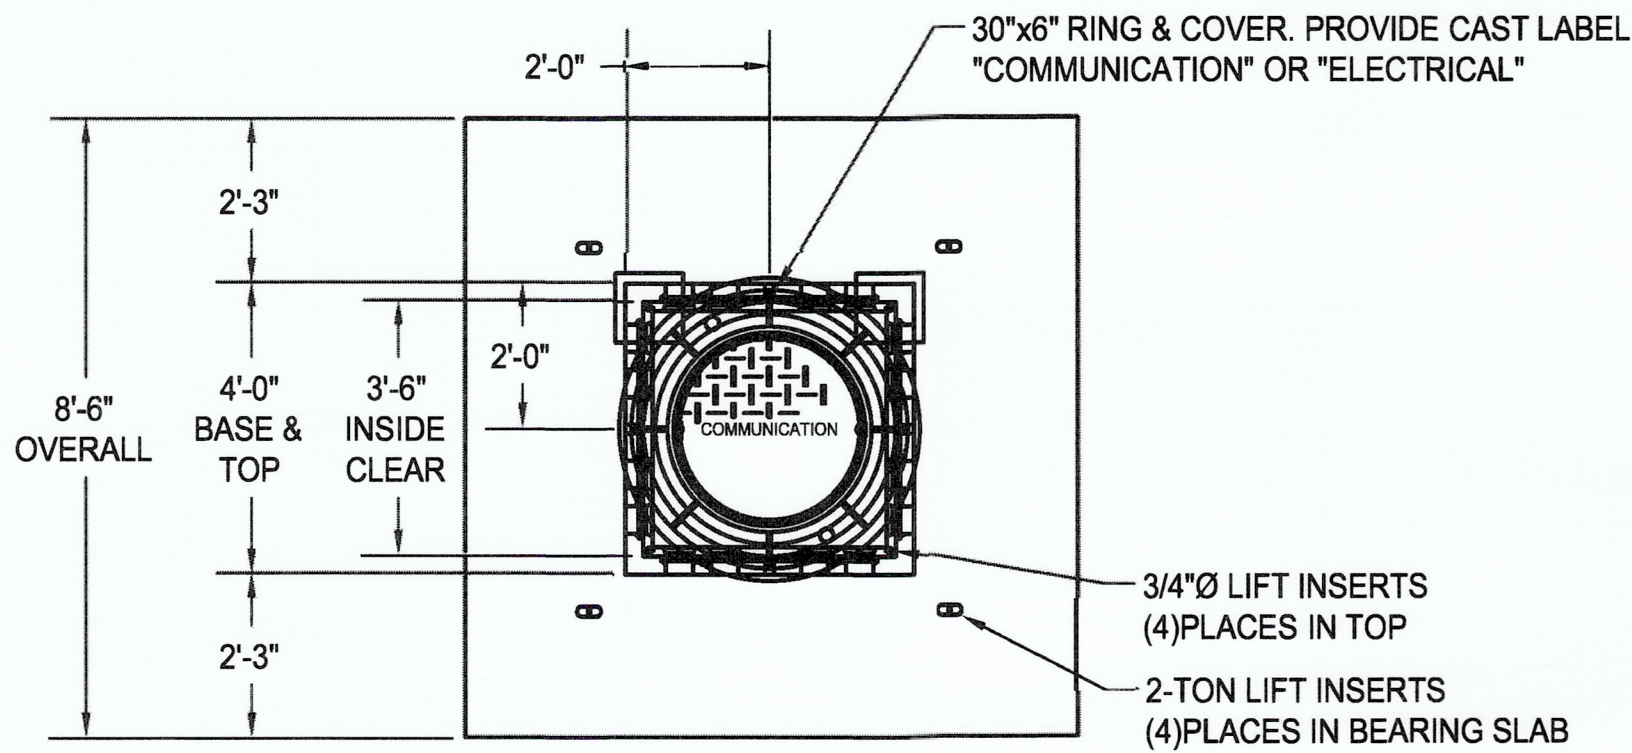

CUSTOM 444 SITE POWER/COMMUNICATIONS VAULT (B)
NOT TO SCALE
E5.0

GENERAL VAULT NOTES:

- ALL CONDUITS ENTERING OR LEAVING VAULTS SHALL USE TERM-A-DUCTS. PROVIDE REMOVABLE FOAM FILL IN ALL CONDUIT OPENINGS. PROVIDE PULL STRINGS IN ALL EMPTY CONDUITS. CONTRACTOR SHALL PROVIDE CONDUIT LABELS FOR ALL CONDUITS ENTERING AND LEAVING VAULTS. PROVIDE PHENOLIC LABEL ATTACHED TO VAULT WALL WITH TWO (2) PLASTIC INSERTS AND STAINLESS STEEL SCREWS ADJACENT TO EACH CONDUIT. PHENOLIC LABEL SHALL HAVE CONDUIT ID ENGRAVED AS INDICATED ON CONDUIT AND WIRE SCHEDULE DRAWINGS E6.0.
- SEE SPECIFICATION SECTION 26 71 19 FOR ADDITIONAL VAULT INSTALLATION REQUIREMENTS.
- ALL POWER CONDUCTORS, COMMUNICATIONS CABLES (FOB AND COPPER) SHALL COMPLETELY LOOP AROUND VAULT WALLS PRIOR TO EXITING VAULT.

VAULT SCHEDULE NOTES:


- SHOP DRAWING APPROVAL BY TPU REQUIRED.
- CIVIL SHOP DRAWING REVIEW/APPROVAL REQUIRED.
- PROVIDE FIELD STAMPED IDENTIFICATION LABEL ON EXPOSED METAL RING AND LID. LABEL SHALL MATCH VAULT IDENTIFICATION ON ELECTRICAL RECORD DRAWINGS PREPARED BY CONTRACTOR.
- PROVIDE STENCIL PAINTED VAULT KIP RATING ON INSIDE OF VAULT DIRECTLY BELOW LID. MINIMUM 4" HIGH LETTERS.

FOR BID

E5.0
26 OF 28

PORT OF TACOMA
WEST SITCUM MAIN SUBSTATIONS REPLACEMENT
ELECTRICAL DETAILS

APPROVED: *Mike Henry* 8/26/25
CHECKED BY: SK 8/26/25
DIRECTOR ENG. DATE: 8/26/25
PRINTED BY: Scotik Aug 26, 2025
PORT ADDRESS: 1675 W LINCOLN AVE.
TACOMA, WA 98421-2300

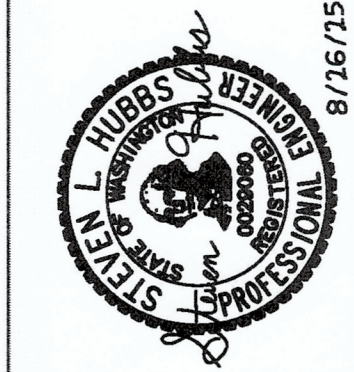


CROSS ENGINEERS, INC.
303 N. 4th St., Ste. 200
Tacoma, WA 98401
Phone: (253) 790-1118
Fax: (253) 790-1119
Email: info@crossengineers.com

Port of Tacoma
P.O. BOX 1807 TACOMA, WA 98401 (253) 894-5461


CONTCONS: PA000000140
M. ID: 201178.01
PHASE: FOR BID

TOWNSHIP: 21
RANGE: 03
SECTION: 34
NAD 83-07
VERT: NOS TIDAL (MLLW=0.0)
DRAWING SCALE: AS SHOWN
PARCEL:

THIS DRAWING IS THE PROPERTY OF THE PORT OF TACOMA AND SHALL NOT BE USED ON OTHER WORK, DISCLOSED, COPIED, IN WHOLE OR IN PART, WITHOUT WRITTEN PERMISSION

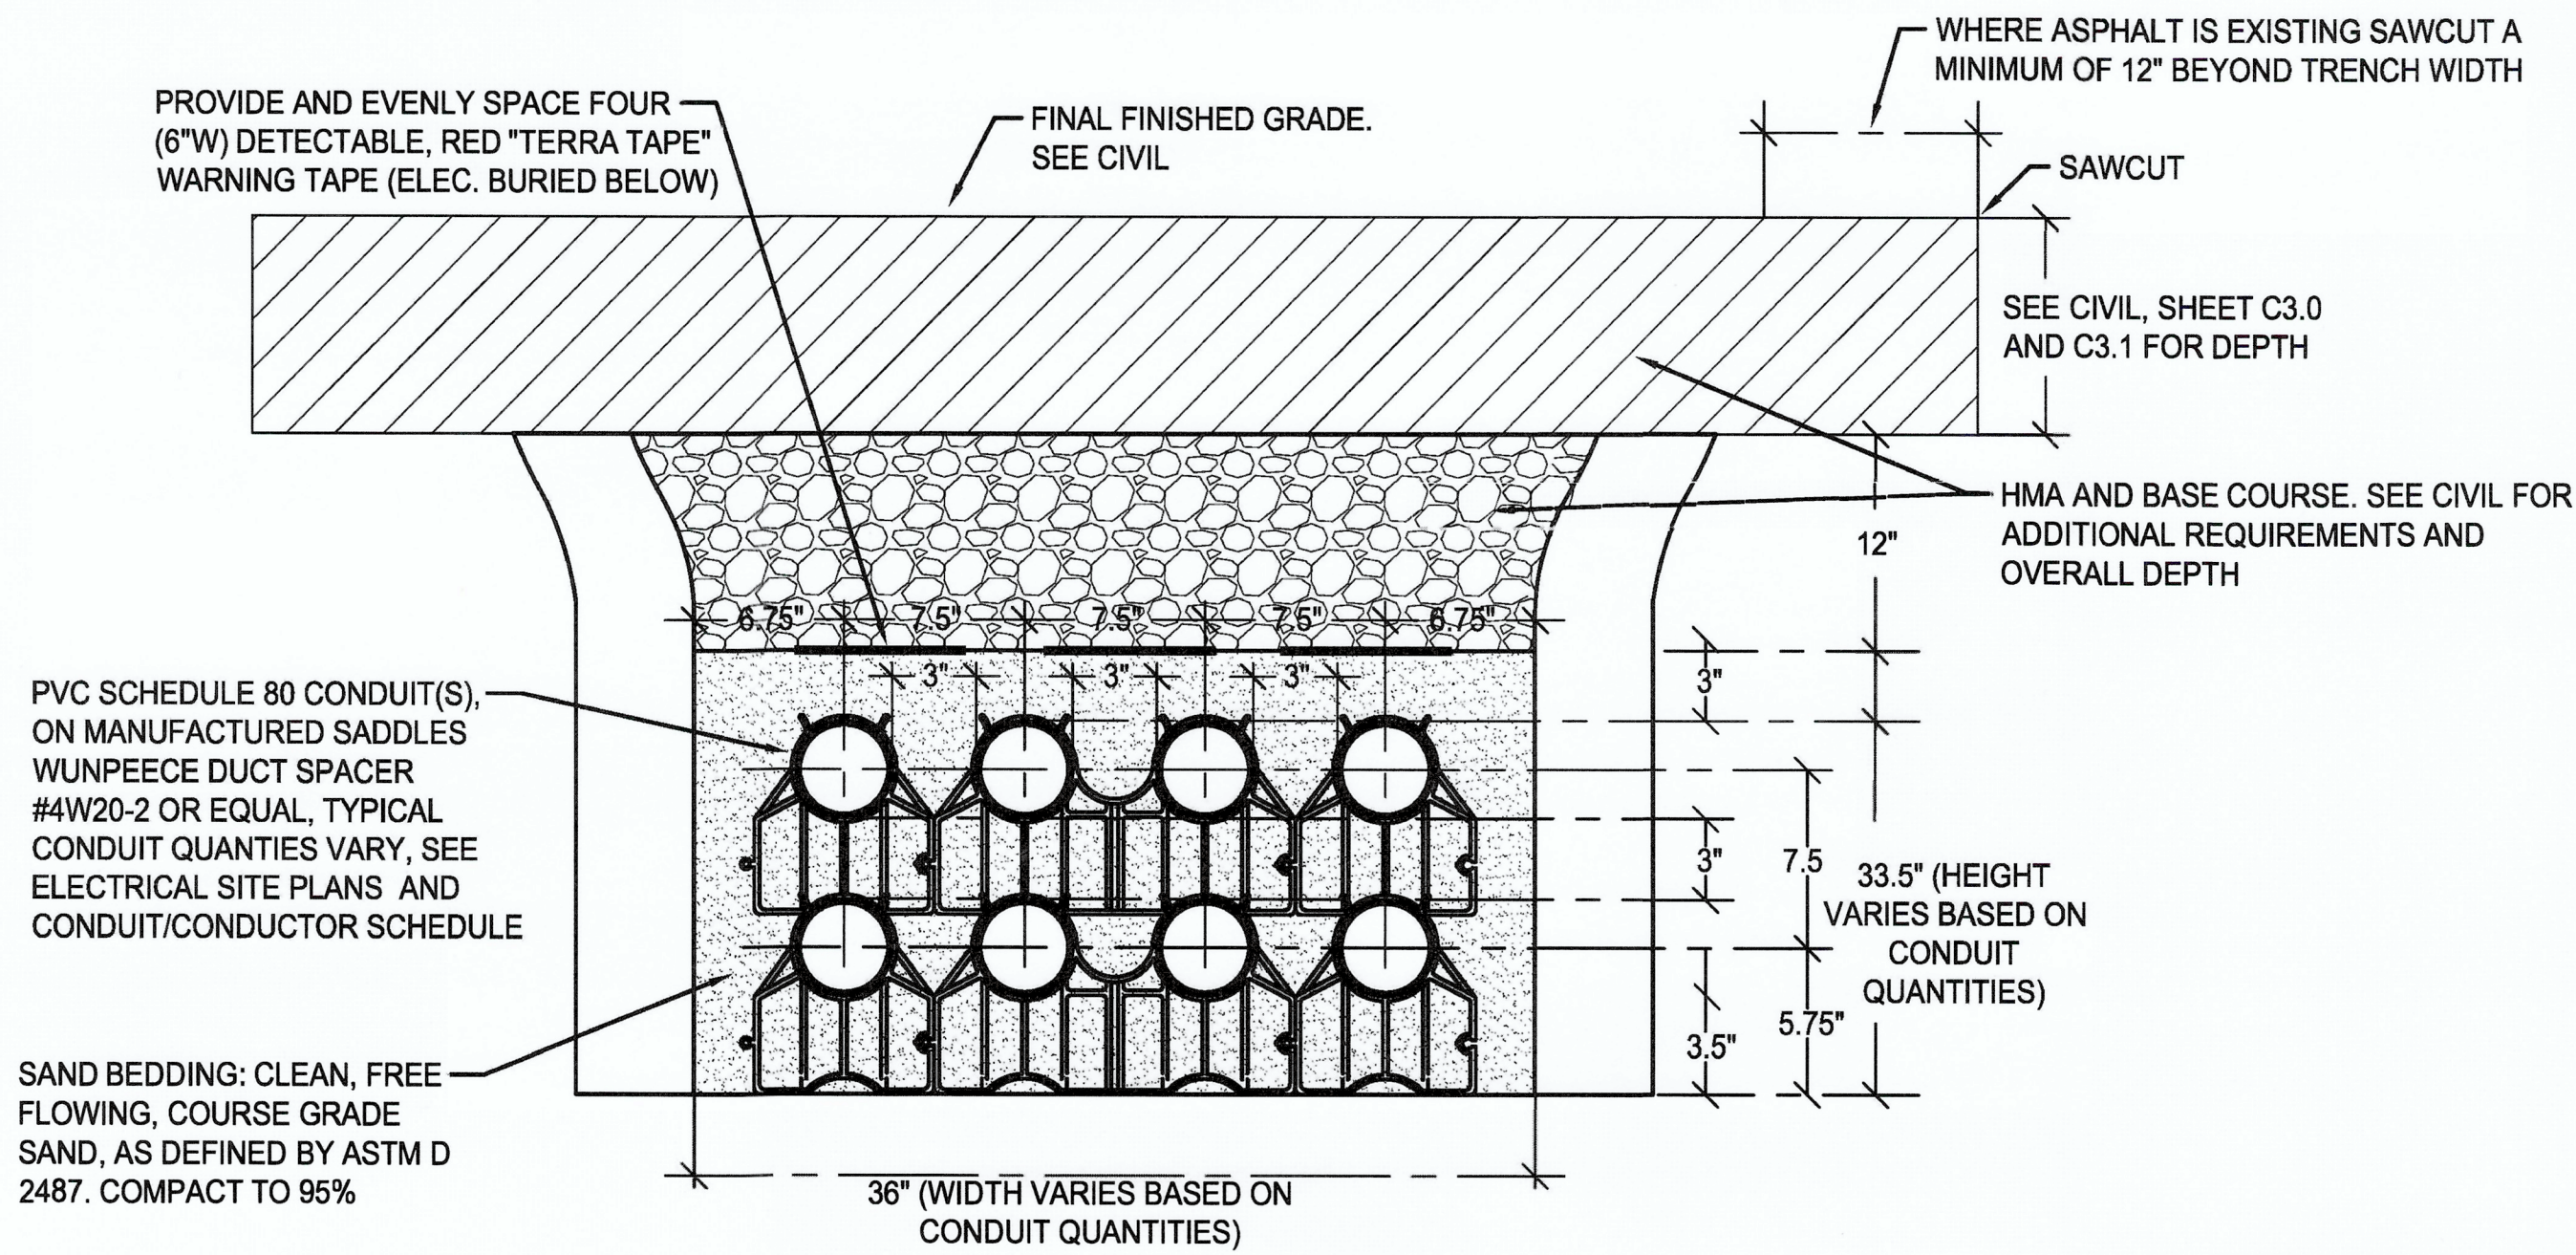

TYPICAL 600V POWER DUCTBANK SECTION **A**
NOT TO SCALE
E5.1

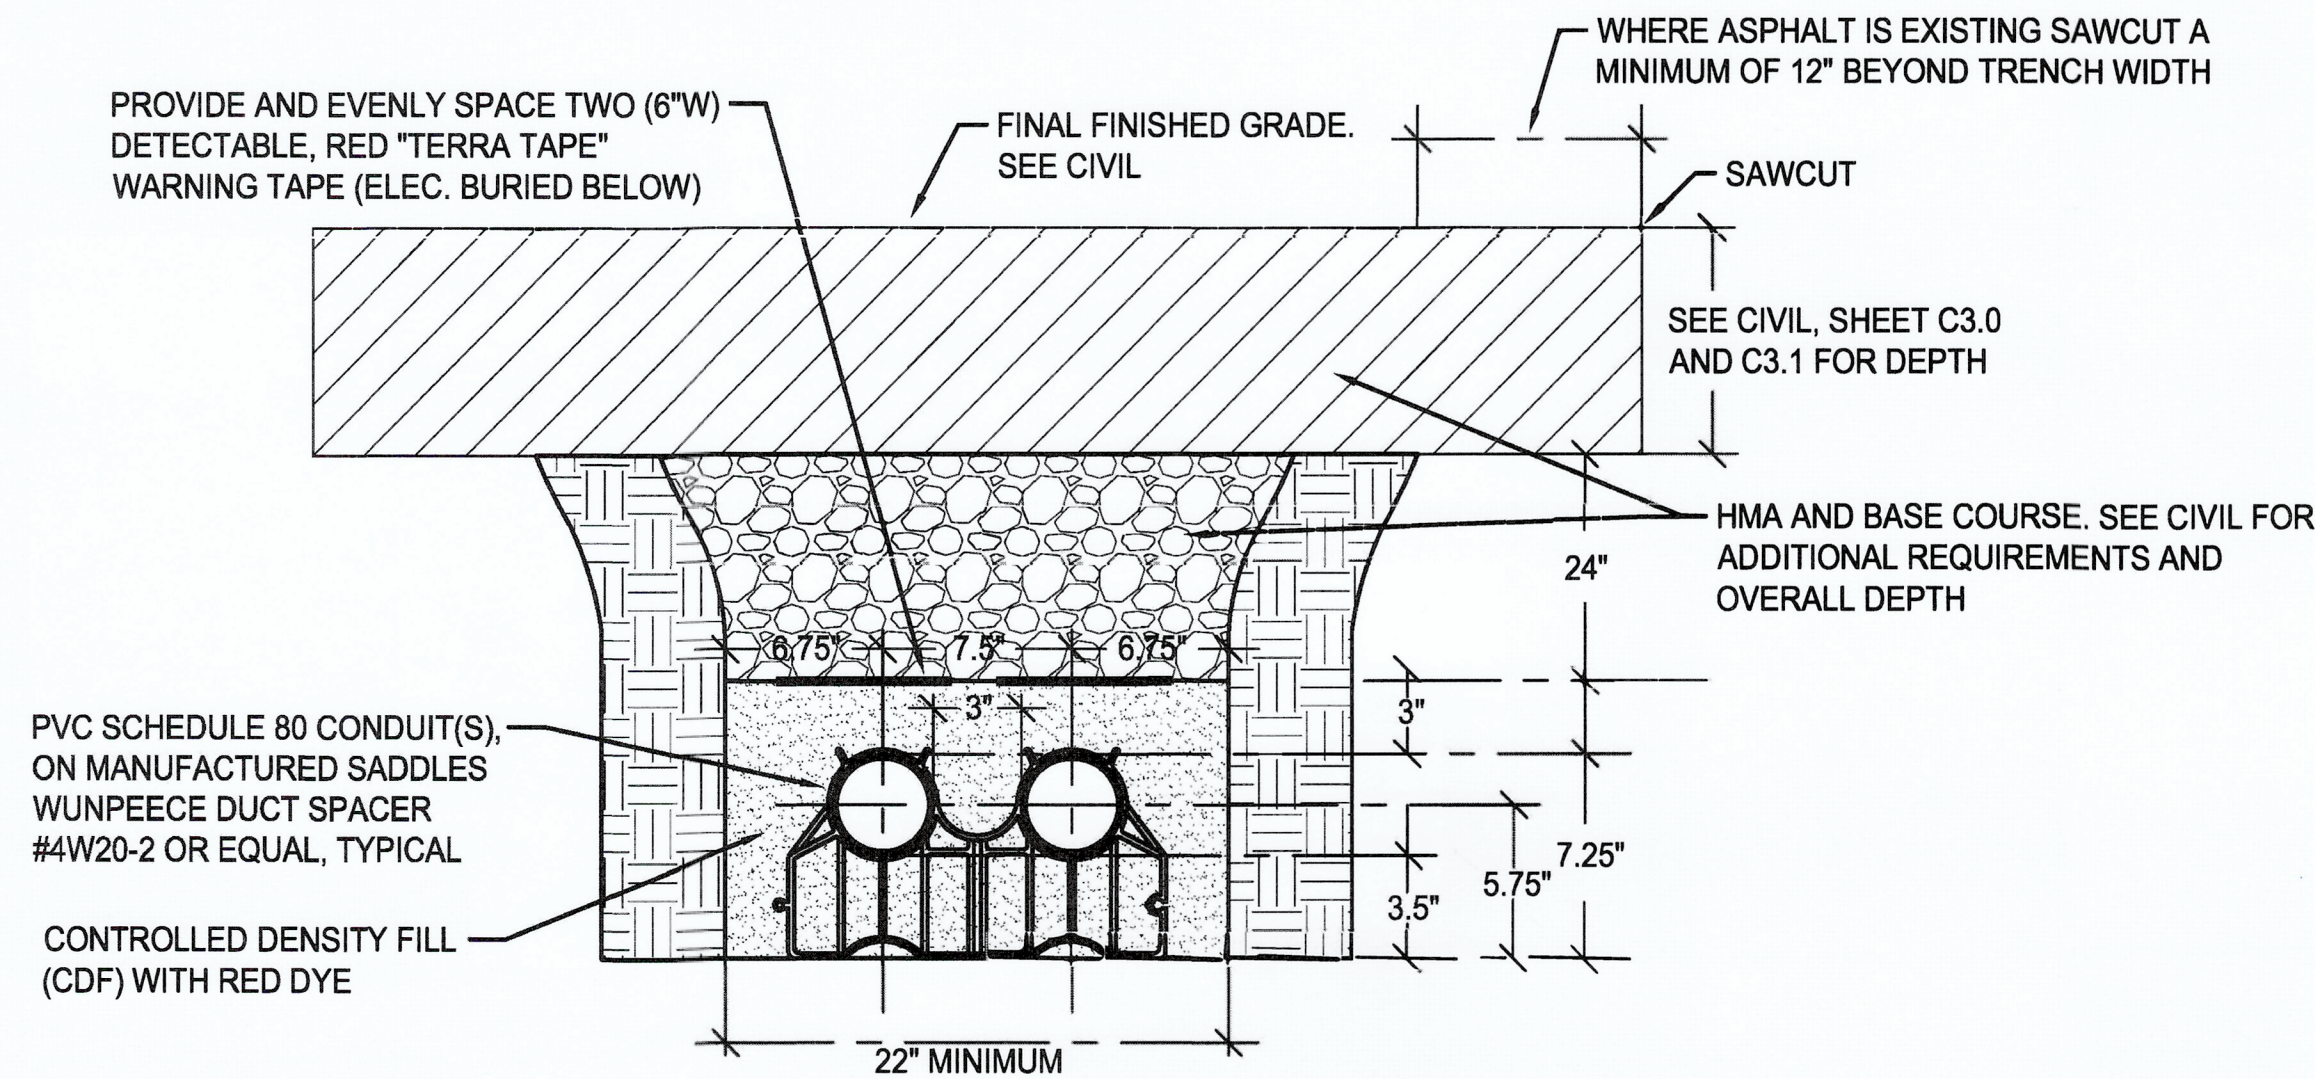

TACOMA POWER DUCTBANK SECTION **B**
NOT TO SCALE
E5.1

FOR BID


E5.1
27 OF 28

CONT/CONS: PA0000001.40
M. ID: 201178.01
PHASE: FOR BID

PORT OF TACOMA
WEST SITCUM MAIN SUBSTATIONS REPLACEMENT
ELECTRICAL DETAILS

TOWNSHIP: 21
DWT-HRZ: NAD 83-07
PARCEL: AS SHOWN
RANGE: 03
SECTION: 34
VERT: NOS TIDAL (MLLW=0.0)
DRAWING SCALE:

APPROVED: *[Signature]*
SH 8/26/25
CHECKED BY: *[Signature]* DATE: 8/26/25
SK
PROJ. ENGR DATE
DIRECTOR ENGR DATE
PRINTED BY: Scott K Aug 26, 2025
PORT ADDRESS: 1675 W LINCOLN AVE.
TACOMA, WA 98421-2300

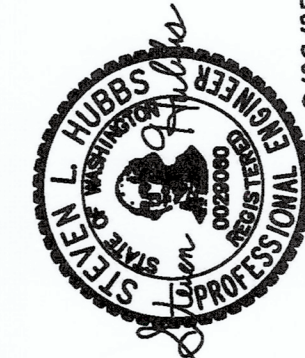

CROSS ENGINEERS, INC.
500 M.E. Jr. Way
Tacoma, WA 98402
Phone: (253) 796-9118
Fax: (253) 796-9119
info@crossengr.com

MARK: REVISION: BY: DATE: APPR: DATE:




CONDUIT AND CONDUCTOR SCHEDULE									
CIRCUIT ID	CONDUIT			CONDUCTORS PER CONDUIT			FROM	TO	REMARKS
	NO.	SIZE	TYPE	NO.	SIZE	TYPE			
TPU1	2	4"	②	-	-	-	(E)TPU VAULT - SHEET E2.1	NEW TPU 15KV SWITCH VAULT #TPSV1	①③
TPU2	2	4"	②	-	-	-	NEW TPU 15KV SWITCH VAULT #TPSV1	NEW TPU VAULT #TPV1	①③
TPU3	2	4"	②	-	-	-	(E)TPU VAULT. SEE SHEET E2.1	NEW TPU 15KV SWITCH VAULT #TPSV2	①③
TPU4	1	4"	②	-	-	-	NEW TPU 15KV SWITCH VAULT #TPSV2	(E)5KV TPU TRANSFORMER	①③
TPU5	1	4"	②	-	-	-	NEW TPU 15KV SWITCH VAULT #TPSV2	(E)5KV TPU TRANSFORMER	①③
TPU6	2	4"	②	-	-	-	NEW TPU VAULT #TPV2	NEW TPU VAULT #TPV3	①③
RP1	2	3"	②	4/1	350/1	XHHW-2	NEW SWITCHBOARD #1	NEW VAULT SDV1 (REEFER BUNKER PANEL - SOUTH)	⑤
RP2	2	3"	②	4/1	350/1	XHHW-2	NEW SWITCHBOARD #1	NEW VAULT SDV1 (REEFER BUNKER PANEL - NORTH)	⑤
RP3	2	3"	②	4/1	350/1	XHHW-2	NEW SWITCHBOARD #1	NEW VAULT SDV2 (REEFER BUNKER PANEL - SOUTH)	⑤
RP4	2	3"	②	4/1	350/1	XHHW-2	NEW SWITCHBOARD #1	NEW VAULT SDV2 (REEFER BUNKER PANEL - NORTH)	⑤
RP5	1	2-1/2"	②	3/1	0000/4	XHHW-2	NEW SWITCHBOARD #1	NEW VAULT SDV2 (REEFER BUNKER PANEL)	⑤
RP6	2	4"	②	4/1	500/0	XHHW-2	NEW SWITCHBOARD #1	(E)POWER VAULT #1 - SHEET E2.1 (REEFER PANEL)	⑤
RP7	2	4"	②	4/1	500/0	XHHW-2	NEW SWITCHBOARD #1	(E)POWER VAULT #1 - SHEET E2.1 (REEFER PANEL)	⑤
RP8	2	2"	②	4/1	500/0	XHHW-2	NEW SWITCHBOARD #1	(E)POWER VAULT #1 - SHEET E2.1 (REEFER PANEL)	⑤
RP9	1	4"	②	3/1	600/2	XHHW-2	NEW SWITCHBOARD #2	(E)POWER VAULT #1 - SHEET E2.2 (REEFER PANEL)	⑤
SD1	1	4"	②	3/1	500/2	XHHW-2	NEW SWITCHBOARD #1	NEW VAULT SDV4 (SHIP SHORE)	⑤
SD2	1	4"	②	3/1	500/2	XHHW-2	NEW SWITCHBOARD #1	NEW VAULT SDV4 (SHIP SHORE)	⑤
SD3	2	3"	②	4/1	350/1	XHHW-2	NEW SWITCHBOARD #1	NEW VAULT SDV4 (MARINE OPS. BLDG.)	⑤
SD4	1	2-1/2"	②	3/1	0000/4	XHHW-2	NEW SWITCHBOARD #1	NEW VAULT SDV4 (EAST WELL PUMP)	⑤
SD5	1	2-1/2"	②	3/1	0000/4	XHHW-2	NEW SWITCHBOARD #1	NEW VAULT SDV4 (WEST WELL PUMP)	⑤
SD6	1	1"	②④	3/1	4/8	XHHW-2	NEW PANEL 4P1	NEW VAULT SDV4 (SOUTH CAPSTAN)	⑤
SD7	1	1"	②④	3/1	4/8	XHHW-2	NEW PANEL 4P1	NEW VAULT SDV3 (NORTH CAPSTAN)	⑤
SD8	1	2"	②	3/1	0/4	XHHW-2	NEW SWITCHBOARD #1	NEW VAULT SDV3 (WHARF POWER)	⑤
SD9	1	2"	②	3/1	0/4	XHHW-2	NEW SWITCHBOARD #1	NEW VAULT SDV3 (WHARF POWER)	⑤
SD10	1	2"	②	3/1	0/4	XHHW-2	NEW SWITCHBOARD #1	NEW VAULT SDV3 (WHARF POWER)	⑤
SD11	1	2"	②	3/1	0/4	XHHW-2	NEW SWITCHBOARD #1	NEW VAULT SDV3 (WHARF POWER)	⑤
SD12	1	2"	②	3/1	0/4	XHHW-2	NEW SWITCHBOARD #1	NEW VAULT SDV3 (WHARF POWER)	⑤
SD13	1	2"	②	3/1	0/4	XHHW-2	NEW SWITCHBOARD #1	NEW VAULT SDV3 (WHARF POWER)	⑤
SD14	1	2"	②	3/1	0/4	XHHW-2	NEW SWITCHBOARD #1	NEW VAULT SDV3 (WHARF POWER)	⑤
SD15	1	2"	②	3/1	0/4	XHHW-2	NEW SWITCHBOARD #1	NEW VAULT SDV3 (WHARF POWER)	⑤
SD16	1	2"	②	3/1	0/4	XHHW-2	NEW SWITCHBOARD #1	NEW VAULT SDV3 (WHARF POWER)	⑤
SD17	2	3"	②	4/1	350/1	XHHW-2	NEW SWITCHBOARD #1	(E)POWER VAULT #2 (EDC - PANEL M1)	⑤
SD18	1	2"	②	4/1	2/8	XHHW-2	NEW SWITCHBOARD #1	(E)POWER VAULT #2 (BREAKROOM BLDG.)	⑤
SD19	1	2"	②	3/1	0/4	XHHW-2	NEW SWITCHBOARD #1	NEW VAULT SDV1 (NORTH SITE LIGHTS)	⑤
SD20	1	2"	②	3/1	0/4	XHHW-2	NEW SWITCHBOARD #1	NEW VAULT SDV1 (PIER LIGHTS)	⑤
SD21	1	2"	②	3/1	0/4	XHHW-2	NEW SWITCHBOARD #1	NEW VAULT SDV1 (SECURITY LIGHTS)	⑤
SD22	1	2"	②	3/1	0/4	XHHW-2	NEW SWITCHBOARD #1	NEW VAULT SDV2 (SOUTH SITE LIGHTS)	⑤
SD23	1	1-1/2"	②	4/1	4/8	XHHW-2	NEW SWITCHBOARD #2	(E)POWER VAULT #1 - SHEET E2.2 (GUARD SHACK)	⑤
SD24	1	3"	②	4/1	300/3	XHHW-2	NEW SWITCHBOARD #2	(E)POWER VAULT #1 - SHEET E2.2 (REEFER WASH)	⑤
SD25	1	4"	②	4/1	600/2	XHHW-2	NEW SWITCHBOARD #2	(E)POWER VAULT #1 - SHEET E2.2 (DOMESTIC BLDG.)	⑤
SD26	2	4"	②	4/1	500/0	XHHW-2	NEW SWITCHBOARD #2	(E)POWER VAULT #1 - SHEET E2.2 (INTERNAT. BLDG.)	⑤
SD27	6	3"	②	4/1	350/250	XHHW-2	NEW SWITCHBOARD #2	(E)POWER VAULT #1 - SHEET E2.2 (MAINT. BLDG)	⑤
SD28	5	4"	②	4/1	600/250	XHHW-2	NEW SWITCHBOARD #2	(E)POWER VAULT #1 - SHEET E2.2 (OFS BLDG.)	⑤

SCHEDULE ABBREVIATION LEGEND:

SD = SECONDARY 600V DISTRIBUTION SDV = SECONDARY POWER VAULT
RP = REEFER POWER DISTRIBUTION SP = SPARE CONDUIT
TPU = TACOMA PUBLIC UTILITIES

SCHEDULE NOTES:

- ① RED DYE CONCRETE ENCASE.
② PVC SCHEDULE 80.
③ 13.8KV CABLE FOR TPU.
④ PVC COATED GRS CONDUIT.
⑤ PROVIDE WATERTIGHT SPLICING OF NEW AND EXISTING CONDUCTORS WITHIN VAULT.

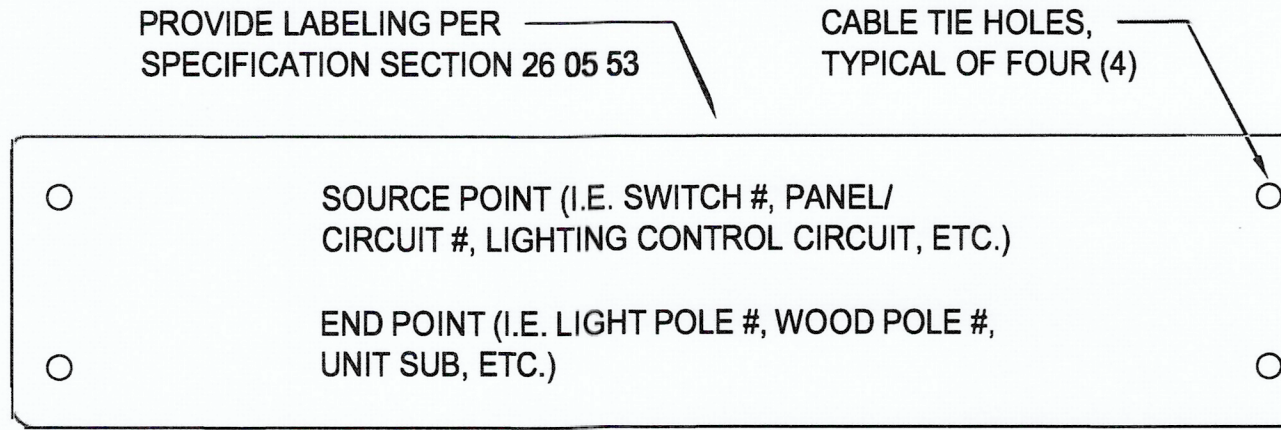

CONDUCTOR IDENTIFICATION LABEL
NOT TO SCALE



FOR BID

E6.0 28 OF 28		PORT OF TACOMA WEST SITCUM MAIN SUBSTATIONS REPLACEMENT CONDUIT AND CONDUCTOR SCHEDULE		APPROVED: <i>Alissa Powers</i> SH 8/26/25 SK 8/26/25 DIRECTOR ENG. DATE 8/26/25 PRINTED BY: Scotik Aug 26, 2025 PORT ADDRESS: 1675 W LINCOLN AVE. TACOMA, WA 98421-2300	 8/16/25	 CROSS ENGINEERS, INC. 252 N.W. 4th Way Tacoma, WA 98405 Phone: (253) 785-0178 Fax: (253) 785-0179 Job Number: 23-144 P.O. BOX 107 TACOMA, WA 98407 (253) 855-5841	MARK: REVISION: BY: DATE: APPR: DATE:						
CONTICONS: PA0000000140	TOWNSHIP: 21	RANGE: 03	SECTION: 34	AS SHOWN									
M. ID: 201778.01	DAT-HRZ: NAD 83-07	VERT: NOS TIDAL (MLLW=0.0)	DRAWING SCALE:										
PHASE: FOR BID	PARCEL:												

THIS DRAWING IS THE PROPERTY OF THE PORT OF TACOMA AND SHALL NOT BE USED ON OTHER WORK, DISCLOSED, COPIED, IN WHOLE OR IN PART, WITHOUT WRITTEN PERMISSION