TYPICAL SECTION OF A PUBLIC PCC SIDEWALK

TYPICAL SECTION OF PCC STREET PAVEMENT OVER A CRUSHED STONE BASE

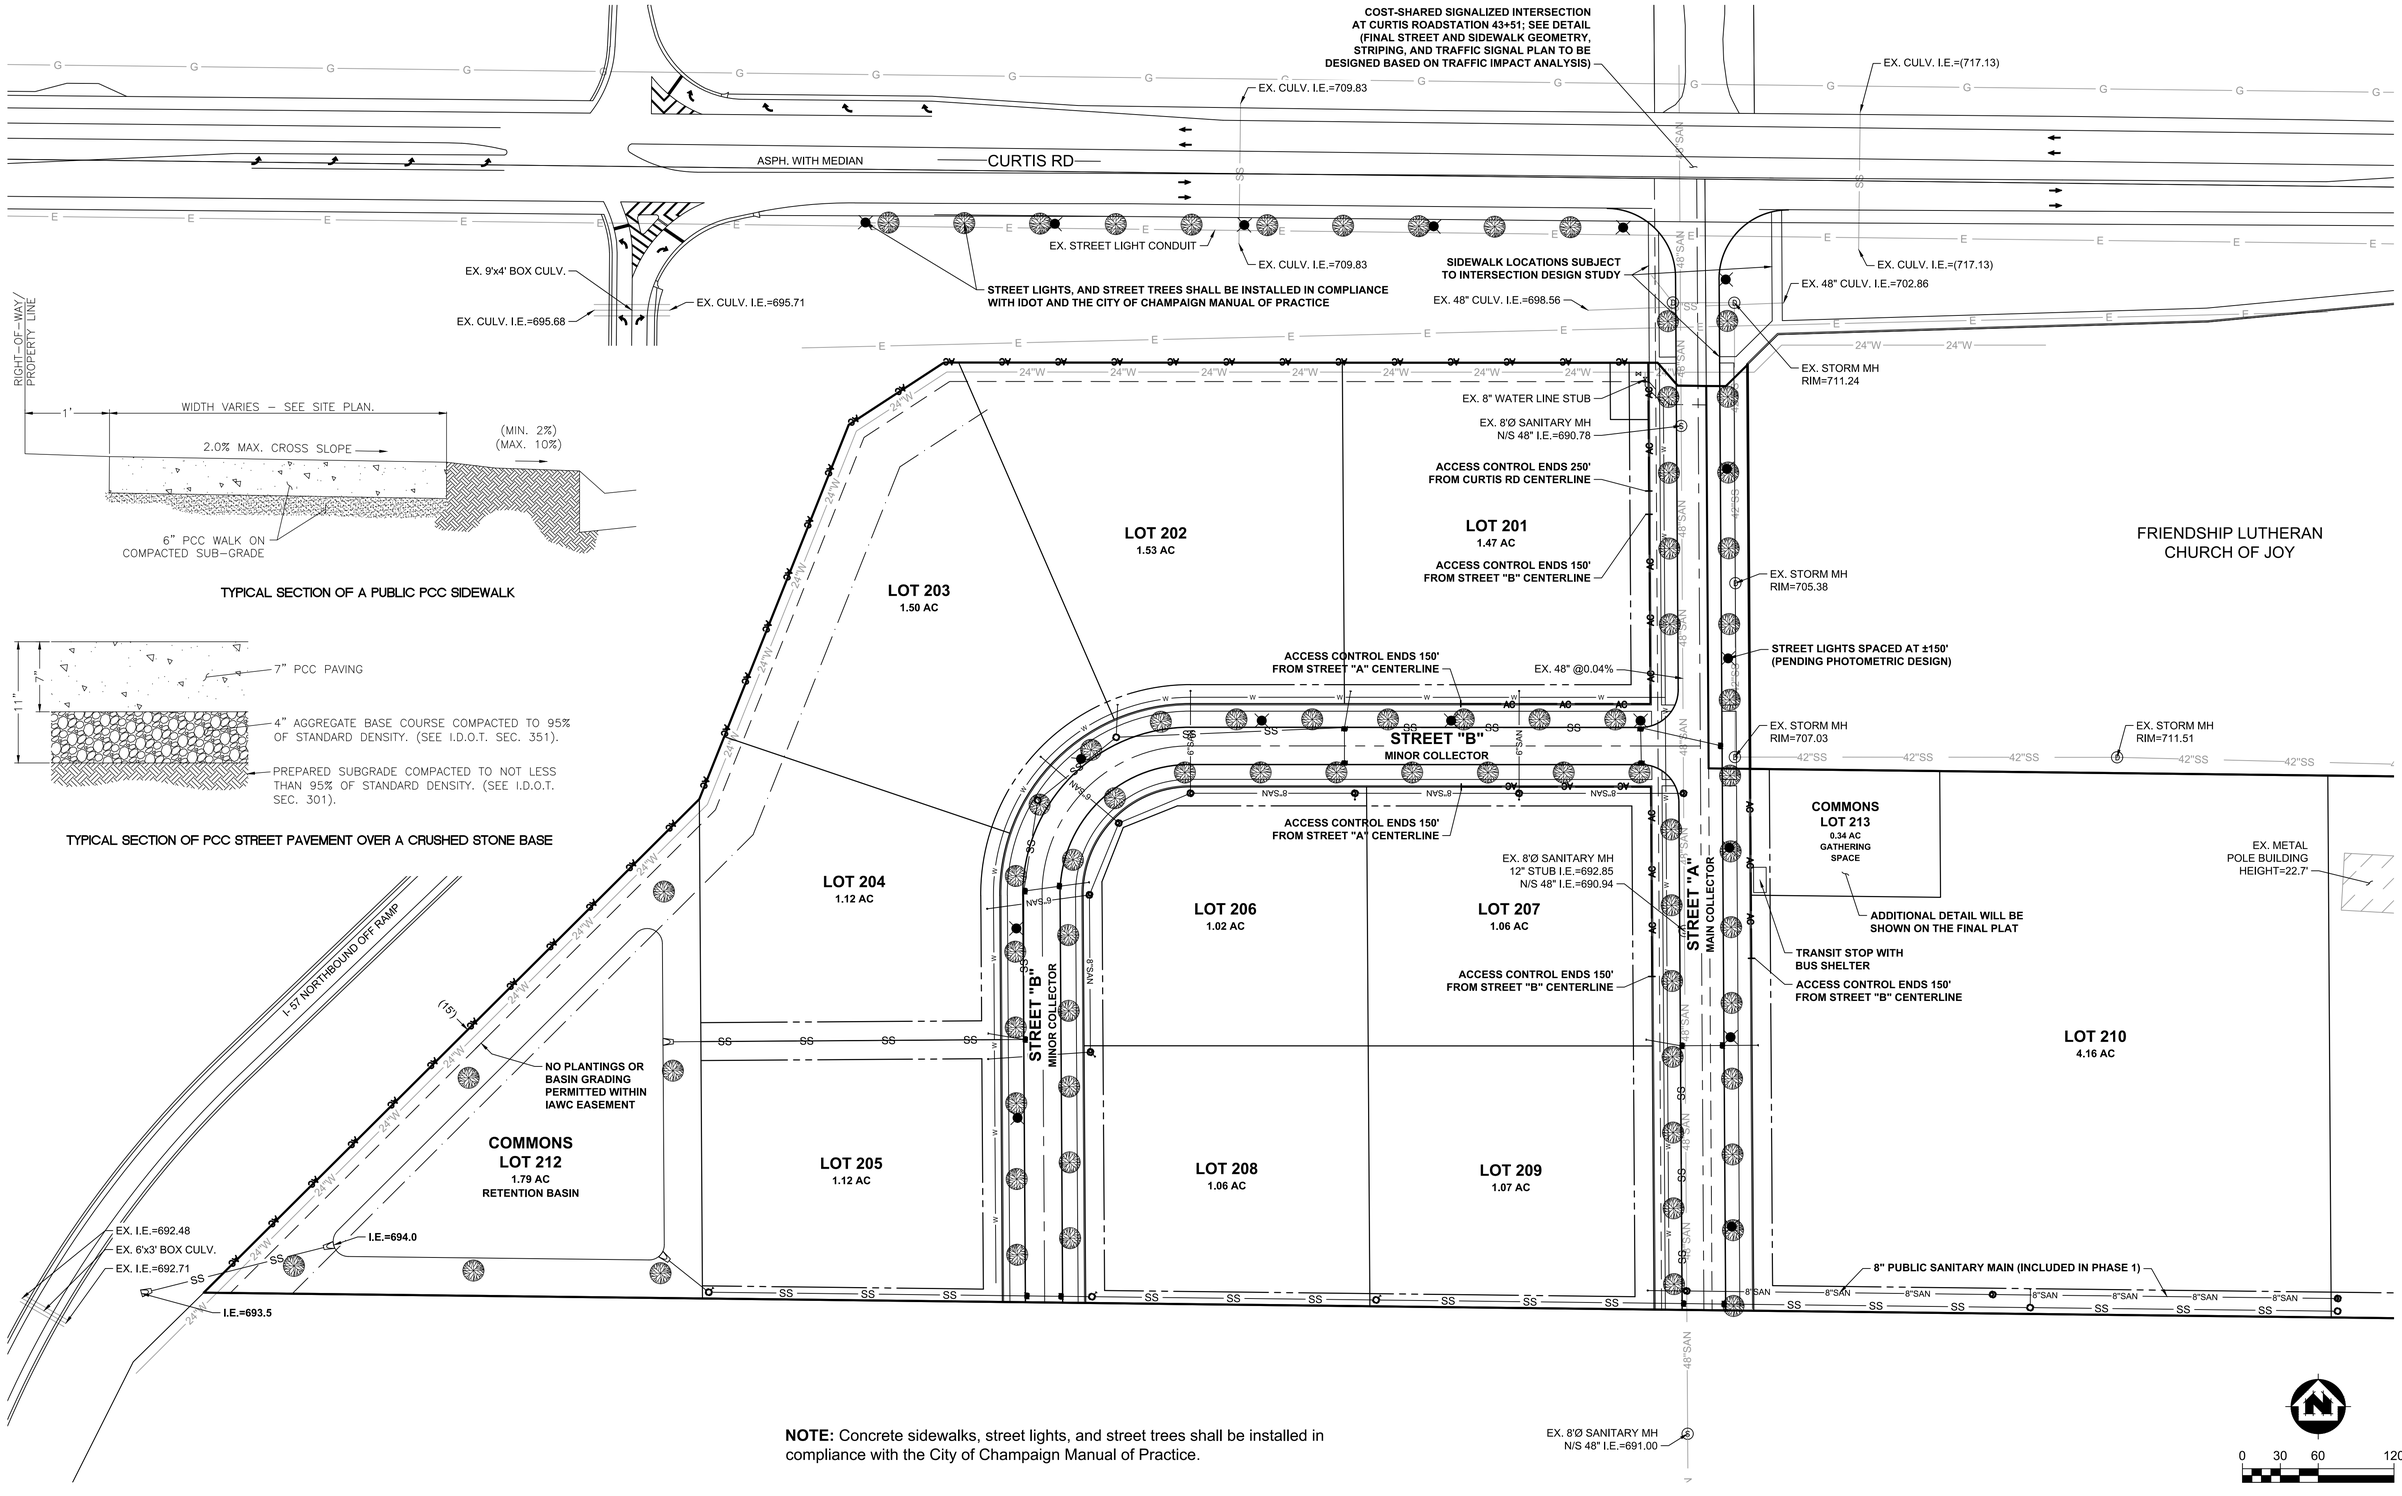

NOTE: Concrete sidewalks, street lights, and street trees shall be installed in compliance with the City of Champaign Manual of Practice.

PROJECT NO.:	15884002	SCALE: AS SHOWN	NO.	DATE	REVISION	BY
PROJECT DATE:	MAY 2017	DRAWN BY: CBP			(SEE COVER SHEET FOR COMPLETE REVISION HISTORY)	
F.B. :	.	CHECKED BY: DEA	3	2017/10/16	VARIOUS REVISIONS PER CITY OF CHAMPAIGN REVIEW COMMENTS DATED OCTOBER 13, 2017	CBP
.	.	.	4	2017/11/3	LOT NUMBER REVISIONS PER CITY OF CHAMPAIGN REVIEW	CBP

PLOT DATE: 11/3/17, \\msa-ps.com\fs\Projects\15800s\15880s\15884\15884002\CADD\C3D\15884002 Plats.dwg

MSA PROFESSIONAL SERVICES
ARCHITECTURE | ENGINEERING | ENVIRONMENTAL
FUNDING | PLANNING | SURVEYING
201 W Springfield Ave Champaign, IL 61820
(217) 352-6976 (877) 352-0081
www.msa-ps.com
© MSA Professional Services, Champaign LLC
Design Firm Registration Number: 184-006020 Expires: April 30, 2019

GATEWAY EXCHANGE
FRASCA ASSOCIATES, LLP
CITY OF CHAMPAIGN, CHAMPAIGN COUNTY, ILLINOIS

PHASE 2 SITE AND UTILITY PLAN

FILE NO. 15884002
SHEET 4 OF 5