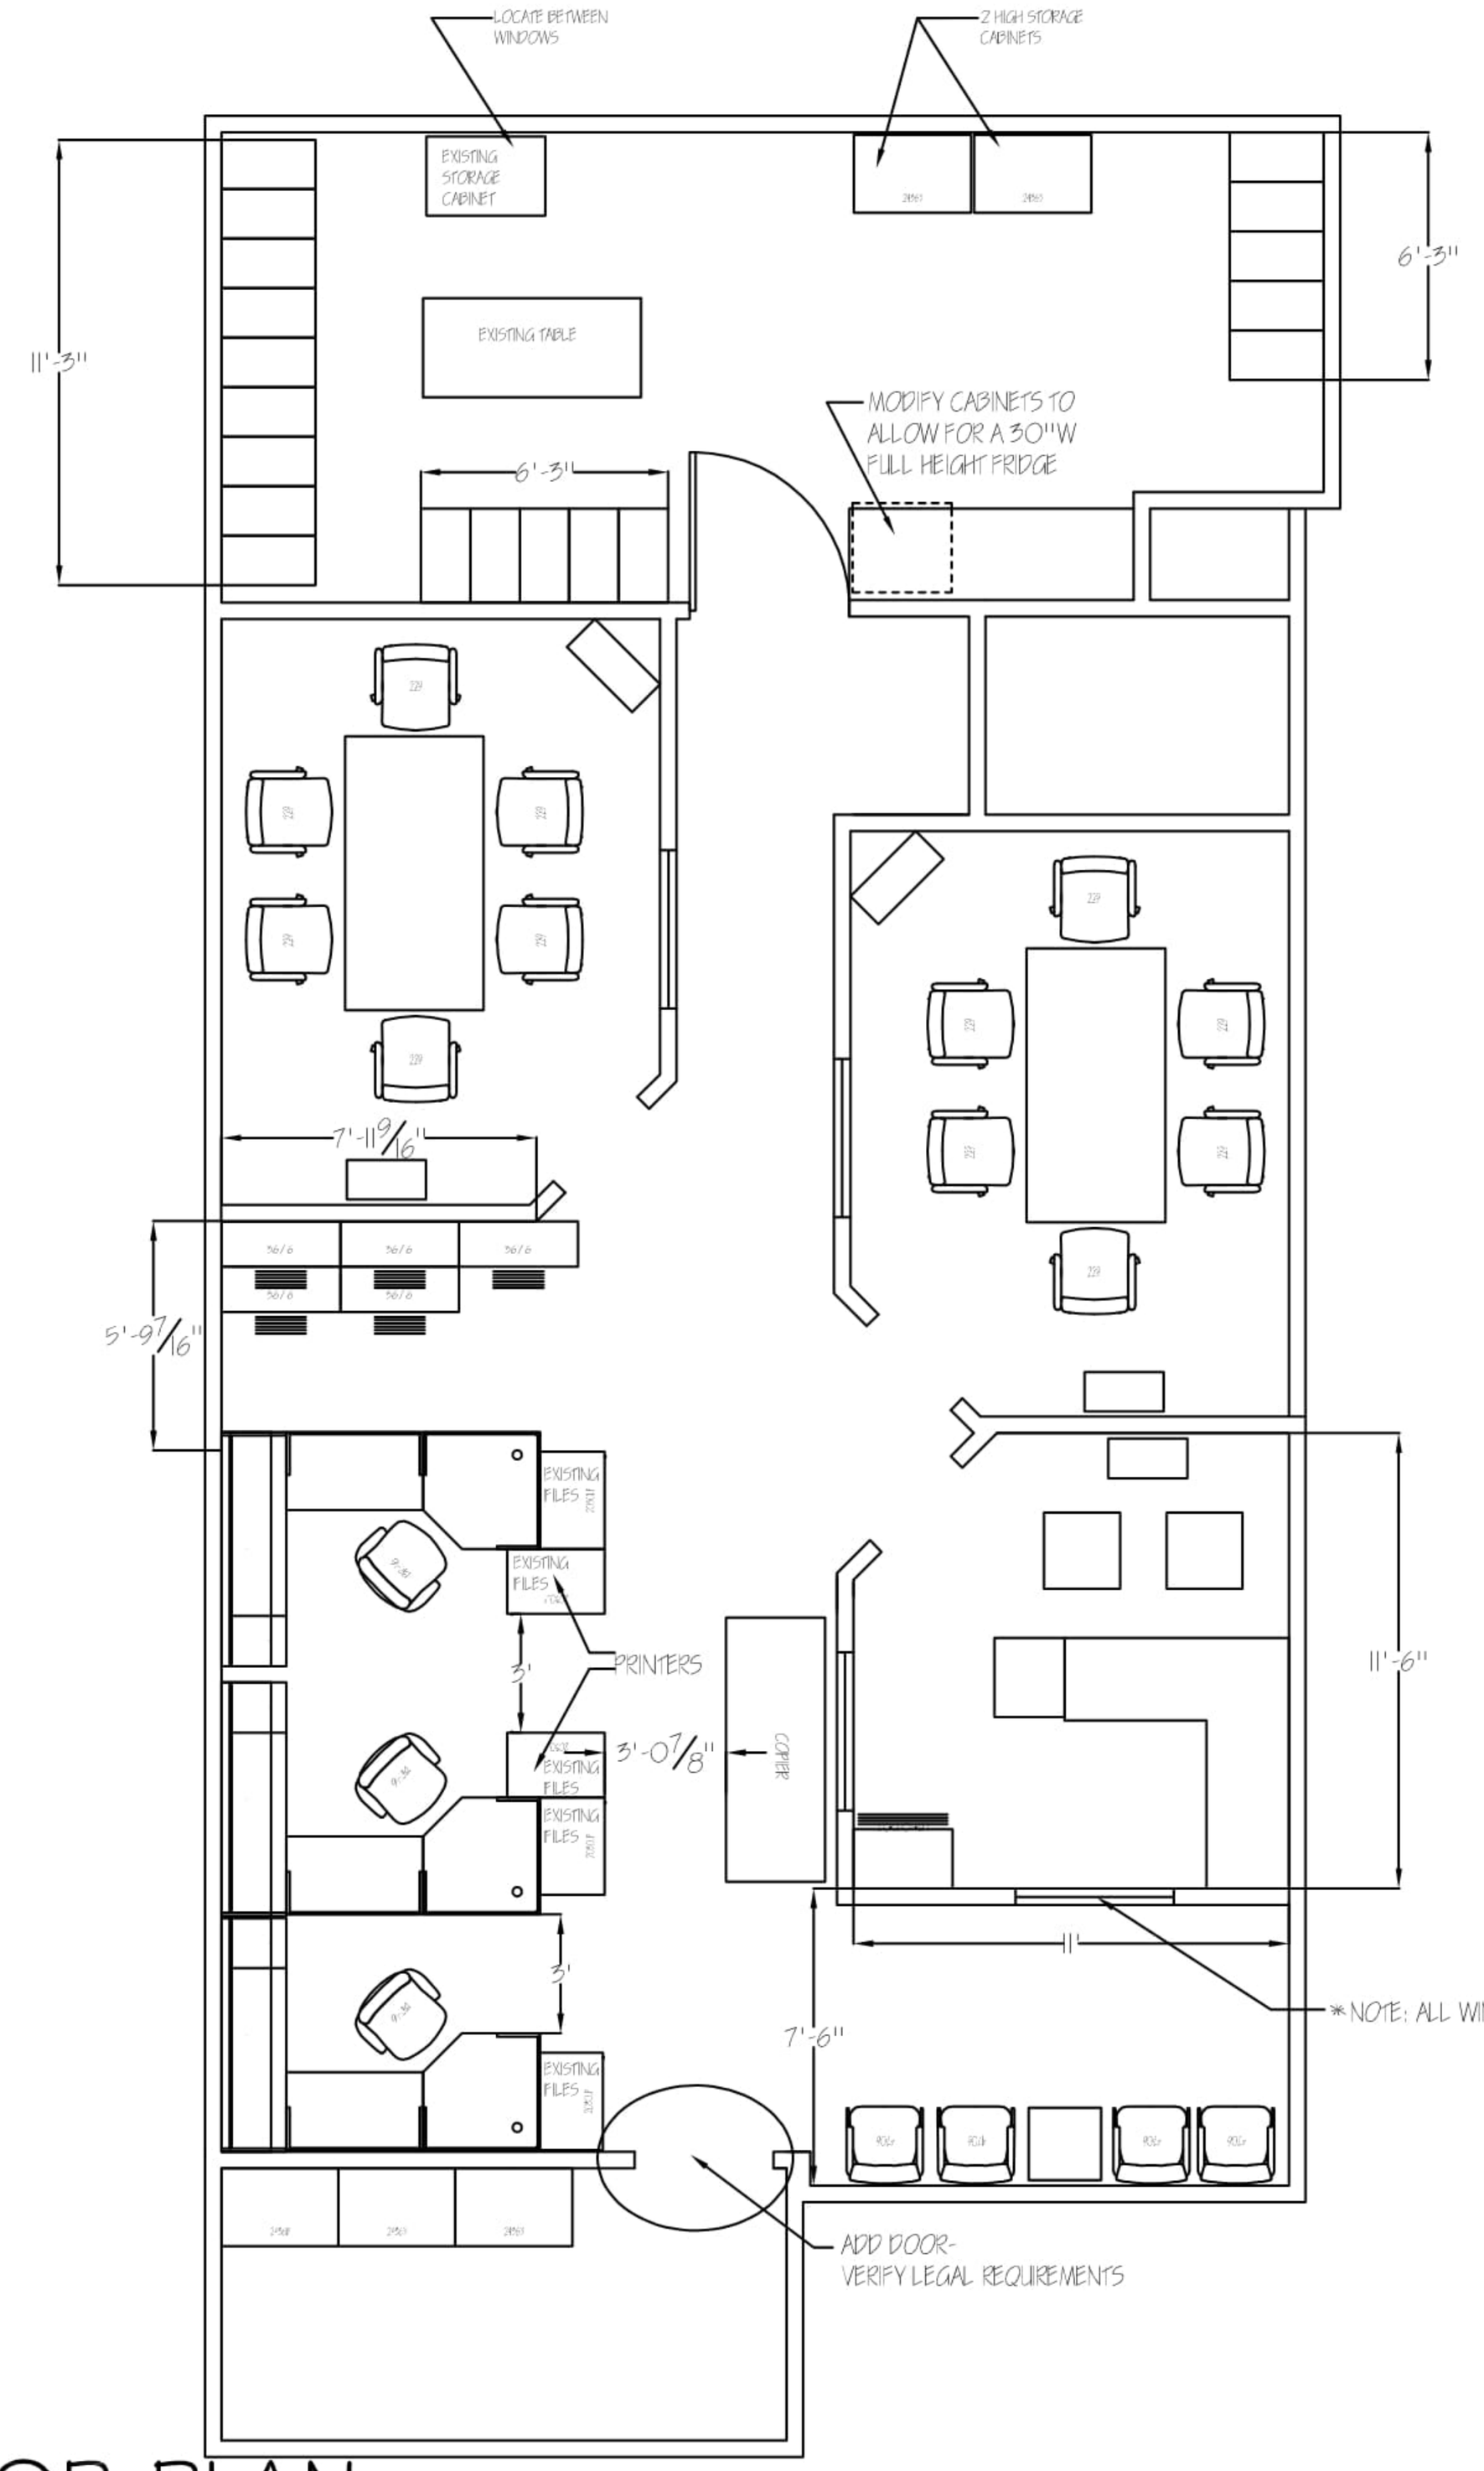

FLOOR PLAN

SCALE: NOT TO SCALE