
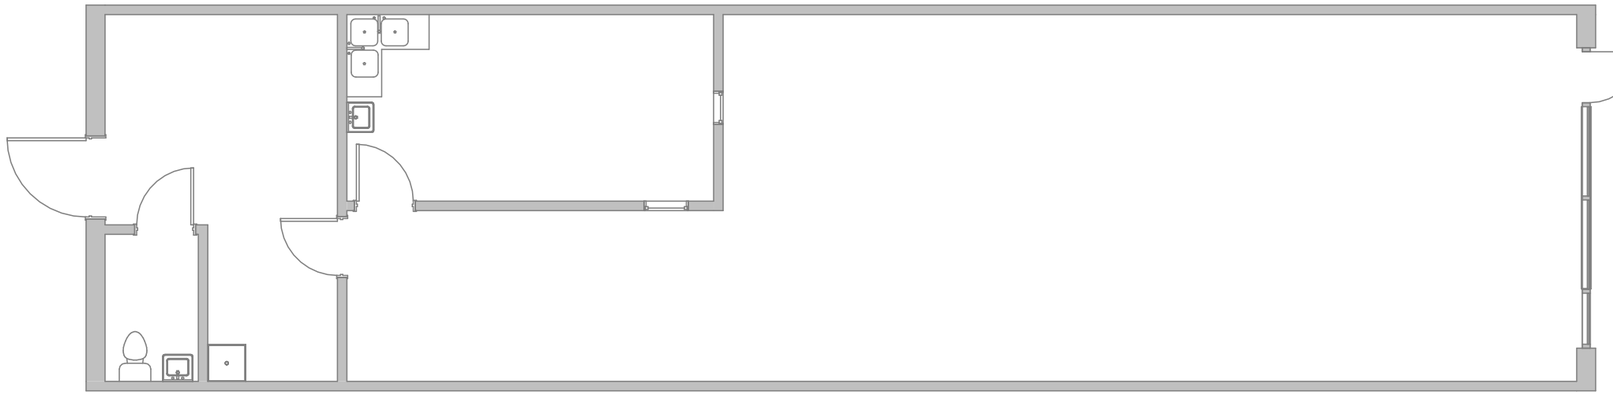


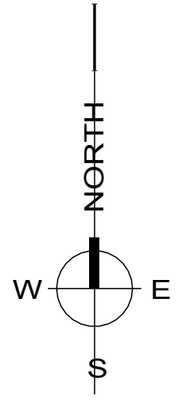

5 0 5 10 15 20

1/8" = 1'-0"

SCALE FEET

10/07/2026

ARCHITECTURAL EXPRESSIONS LLP
ARCHITECTS · ENGINEERS

FLOOR PLAN - 2225 S. NEIL ST.
SHOPPES OF KNOLLWOOD

7426 PRELIMINARY

A4