
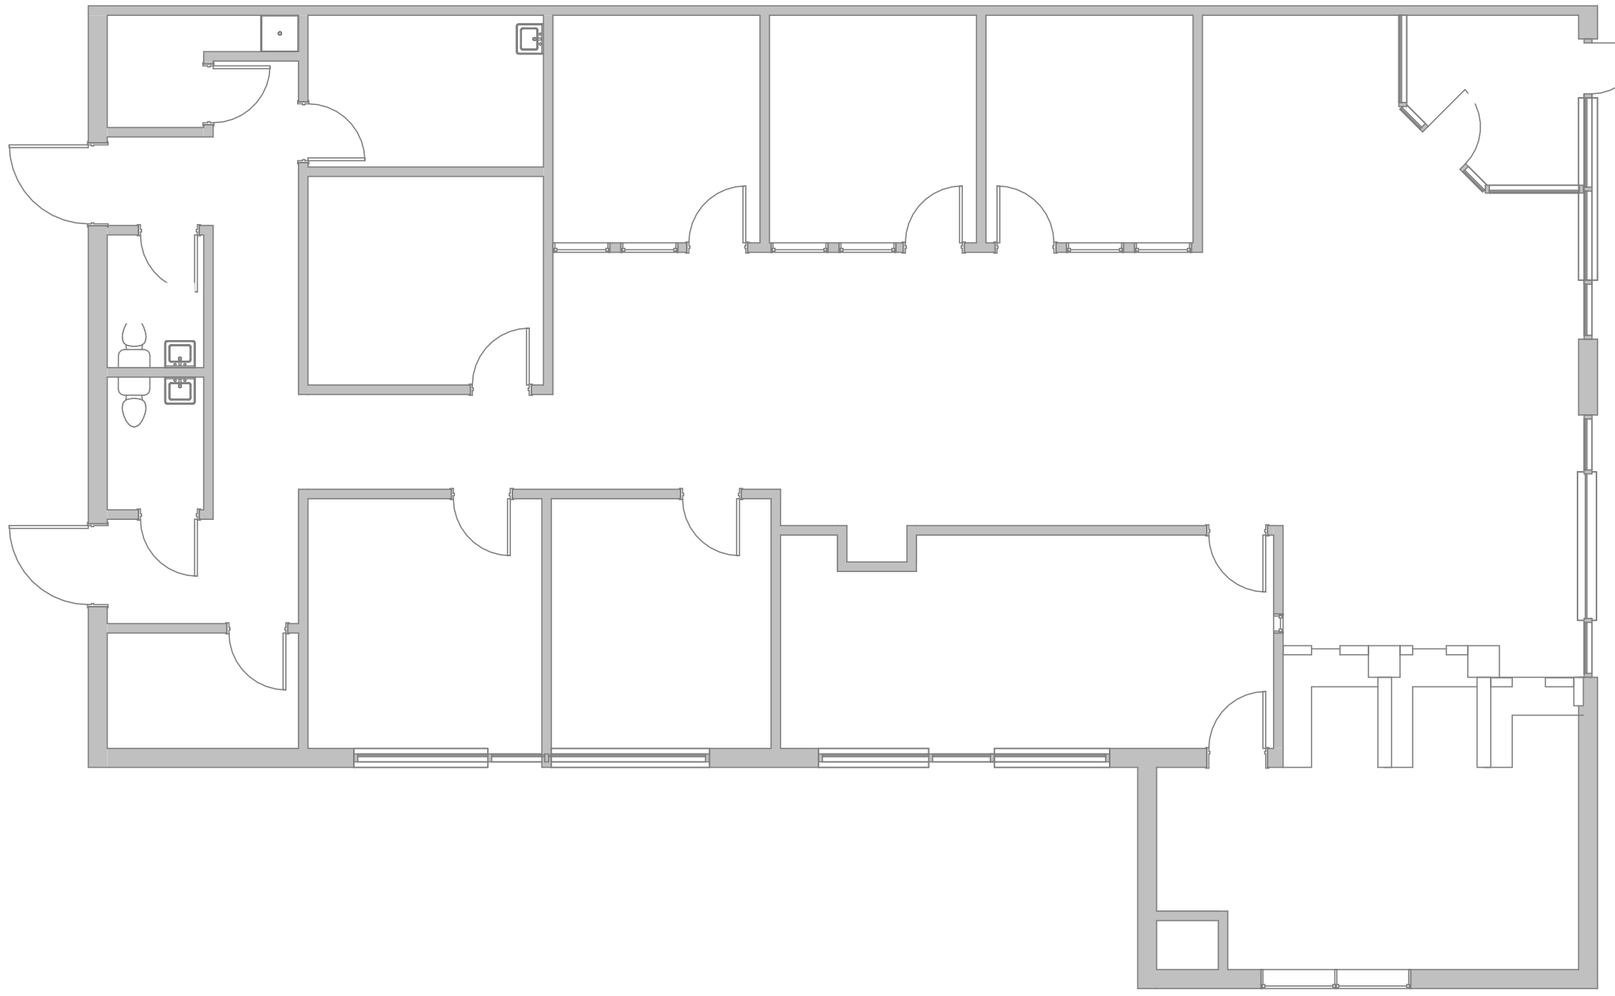


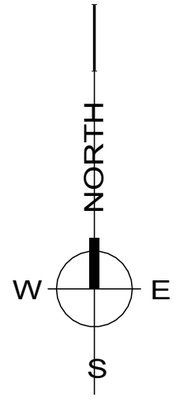

1/8" = 1'-0"

5 0 5 10 15 20

SCALE FEET

10/07/2026

ARCHITECTURAL EXPRESSIONS LLP
ARCHITECTS · ENGINEERS

FLOOR PLAN - 2229 S. NEIL ST.
SHOPPES OF KNOLLWOOD

7426 PRELIMINARY

A6