
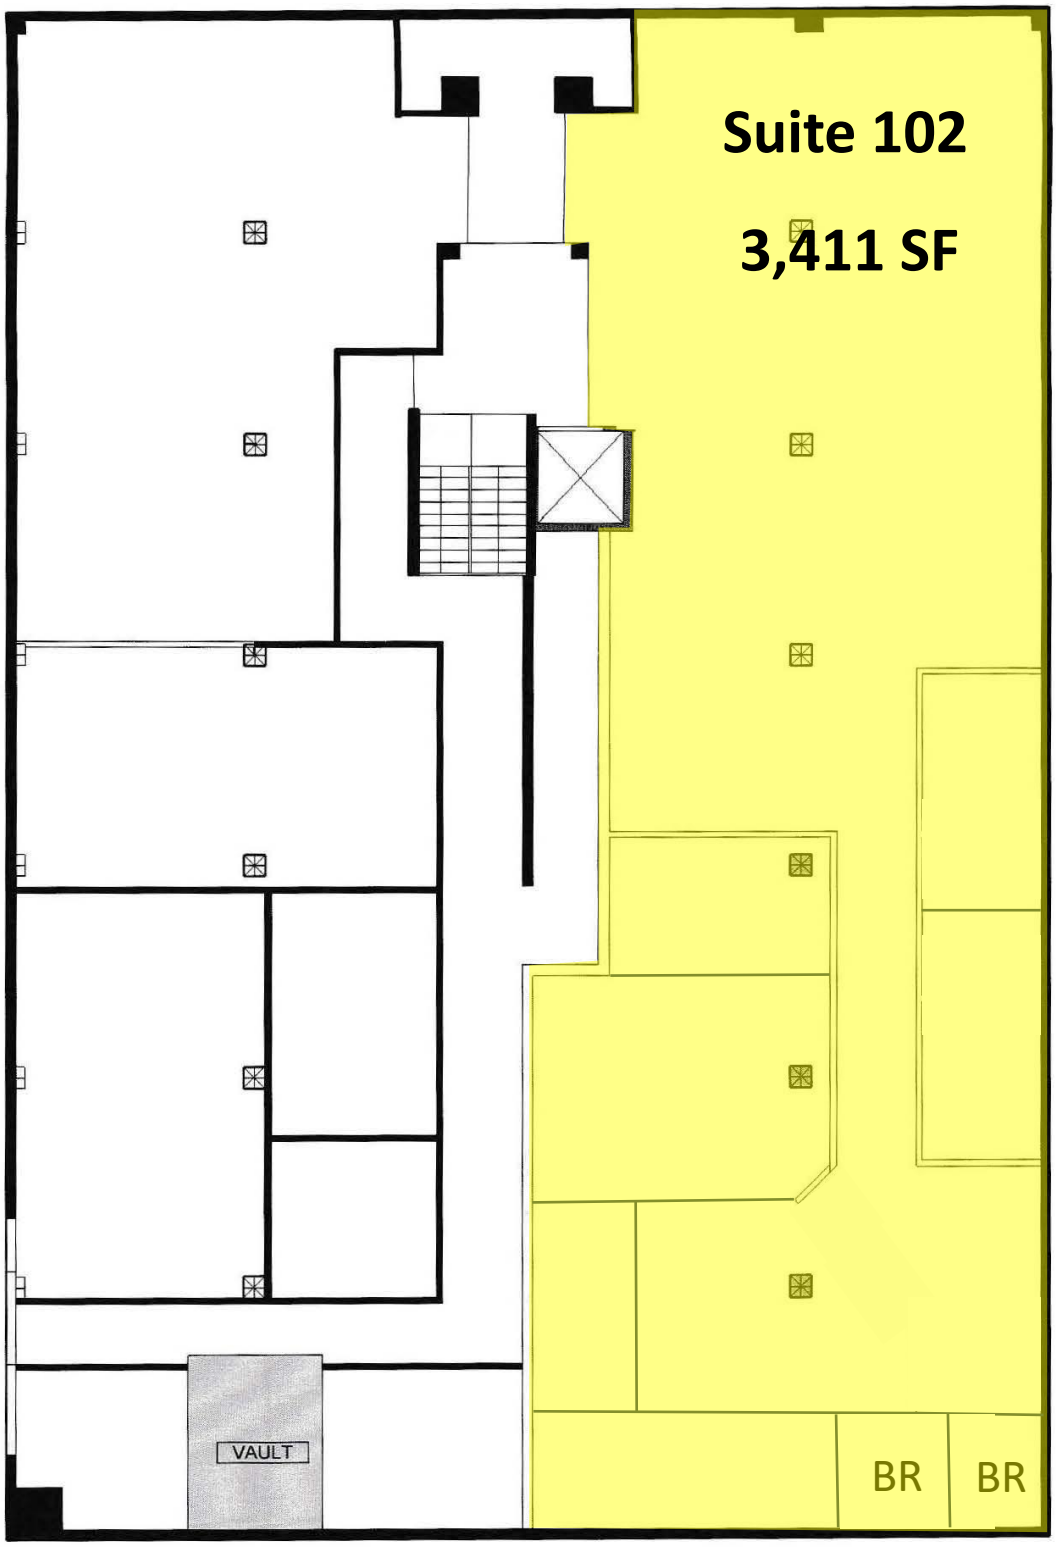


A :: First Floor Plan

001 scale: 1"=12'


Lincoln Building | A | 03

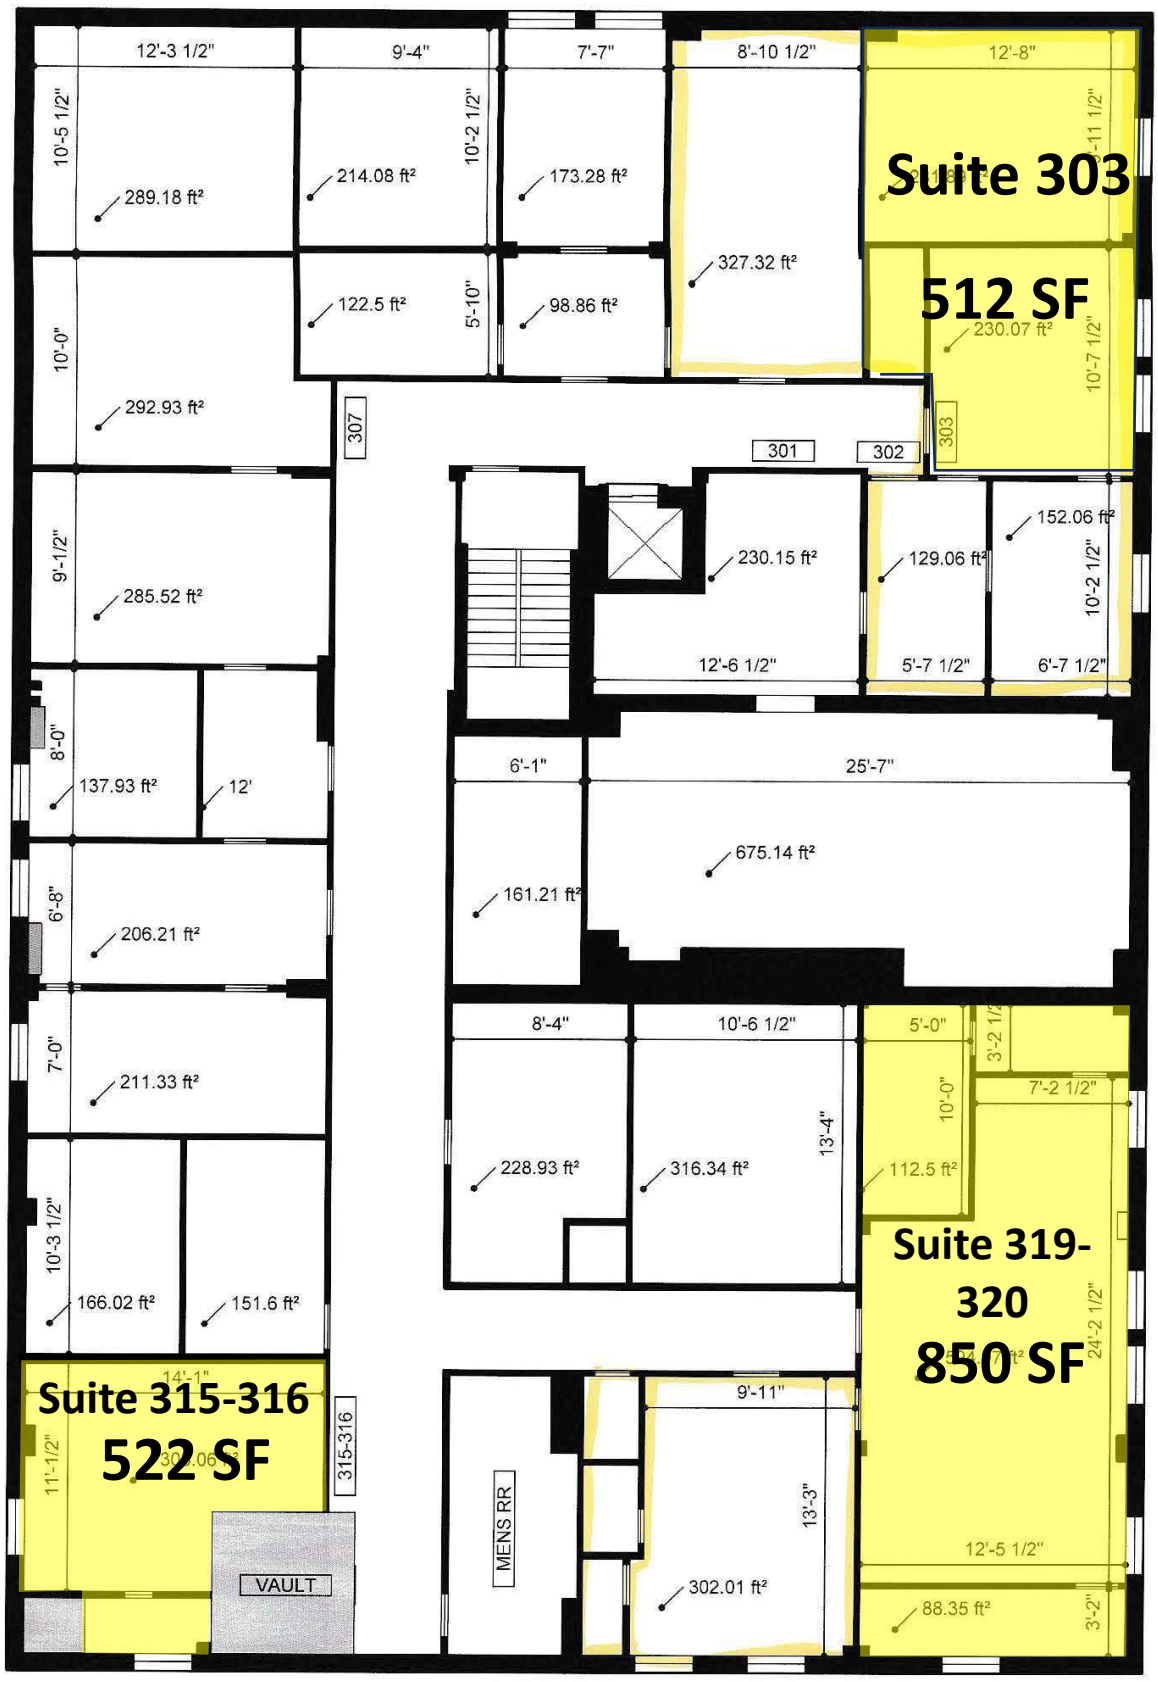

A :: Third Floor Plan

001 scale: 1"=12'


Lincoln Building | A | 05

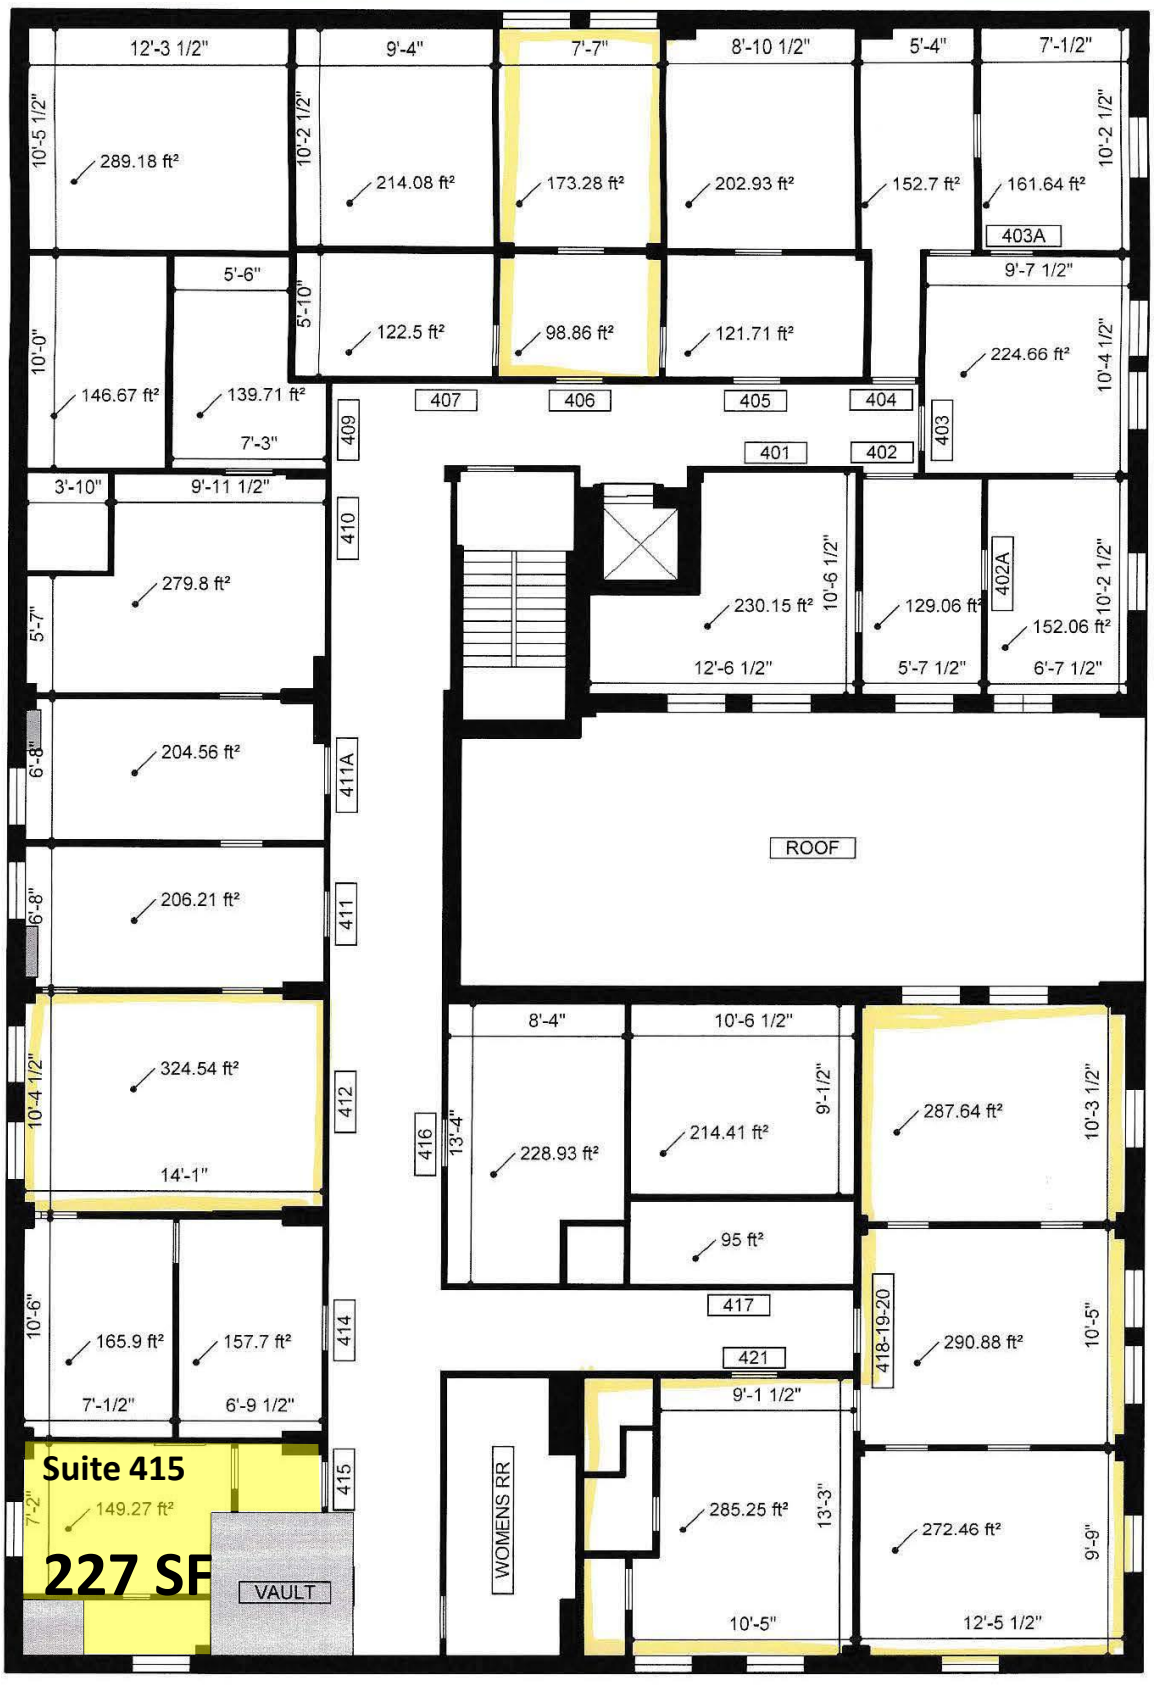

A :: **Fourth Floor Plan**

001 *scale: 1"=12'*

Lincoln Building | A | 06

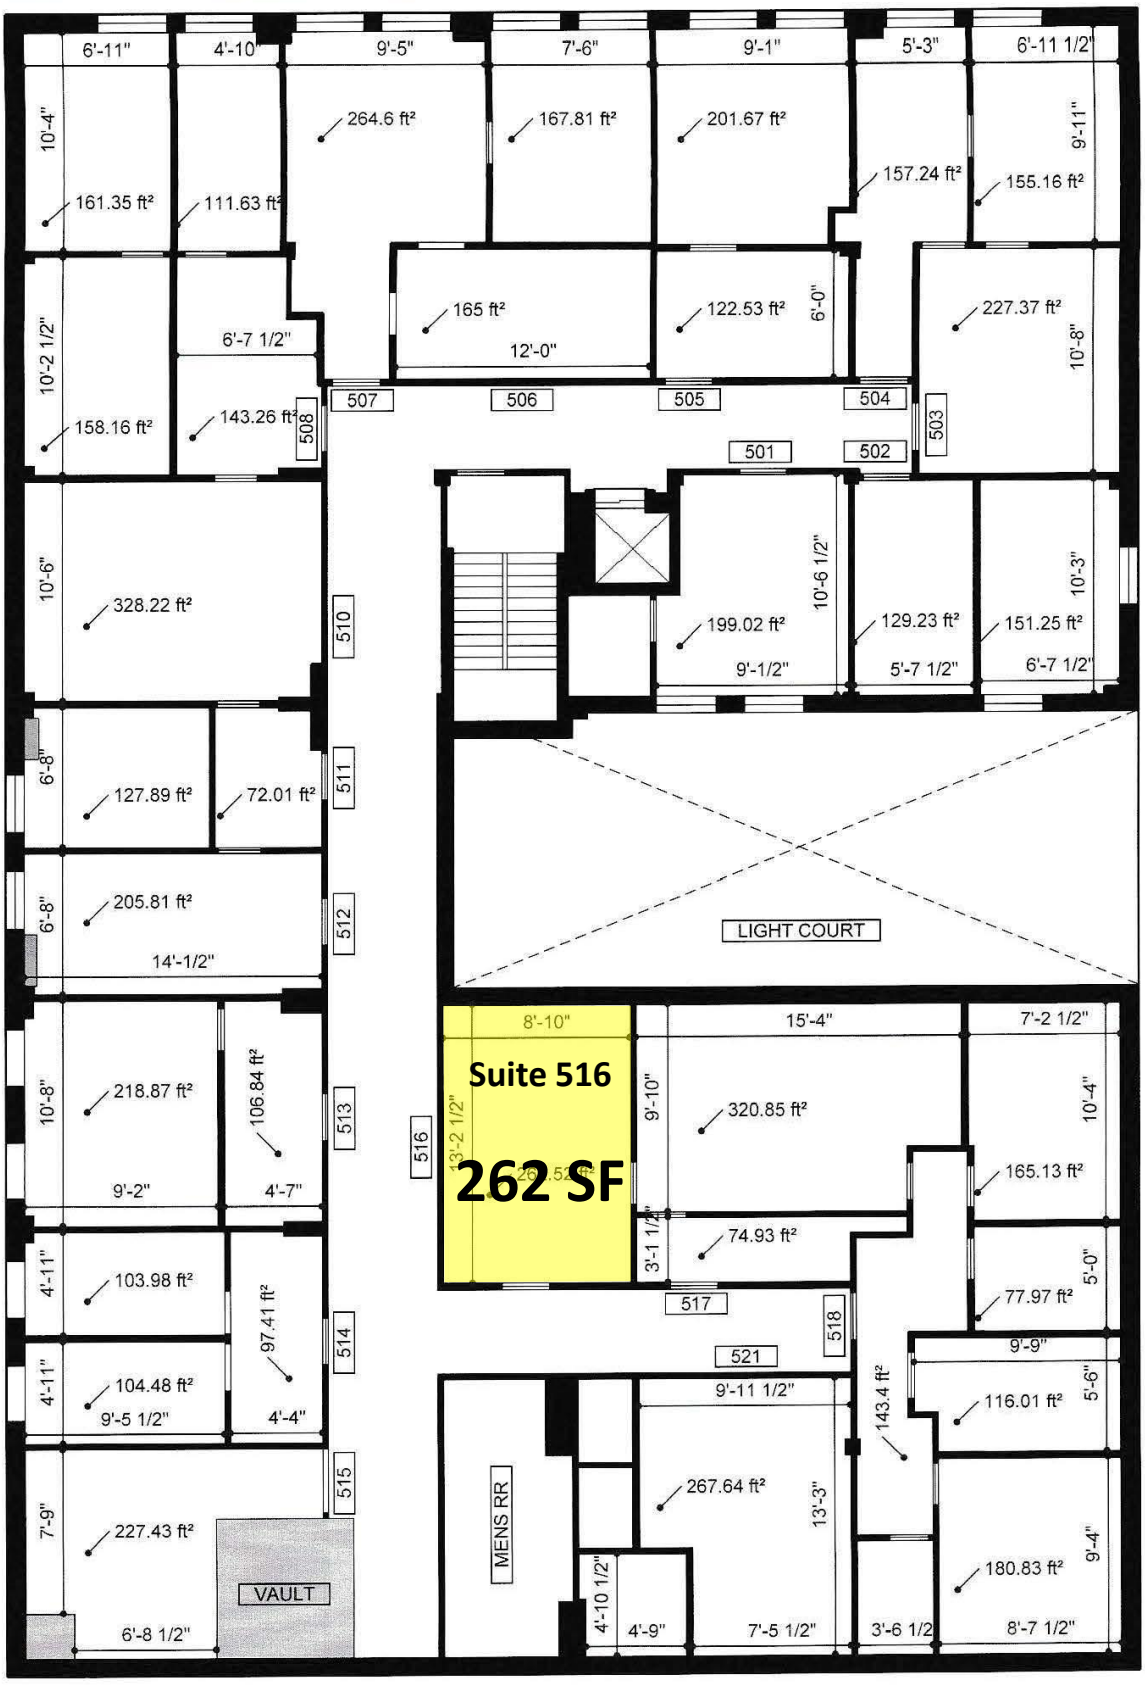

A :: **Fifth Floor Plan**

001 *scale: 1"=12'*

Lincoln Building | A | 07