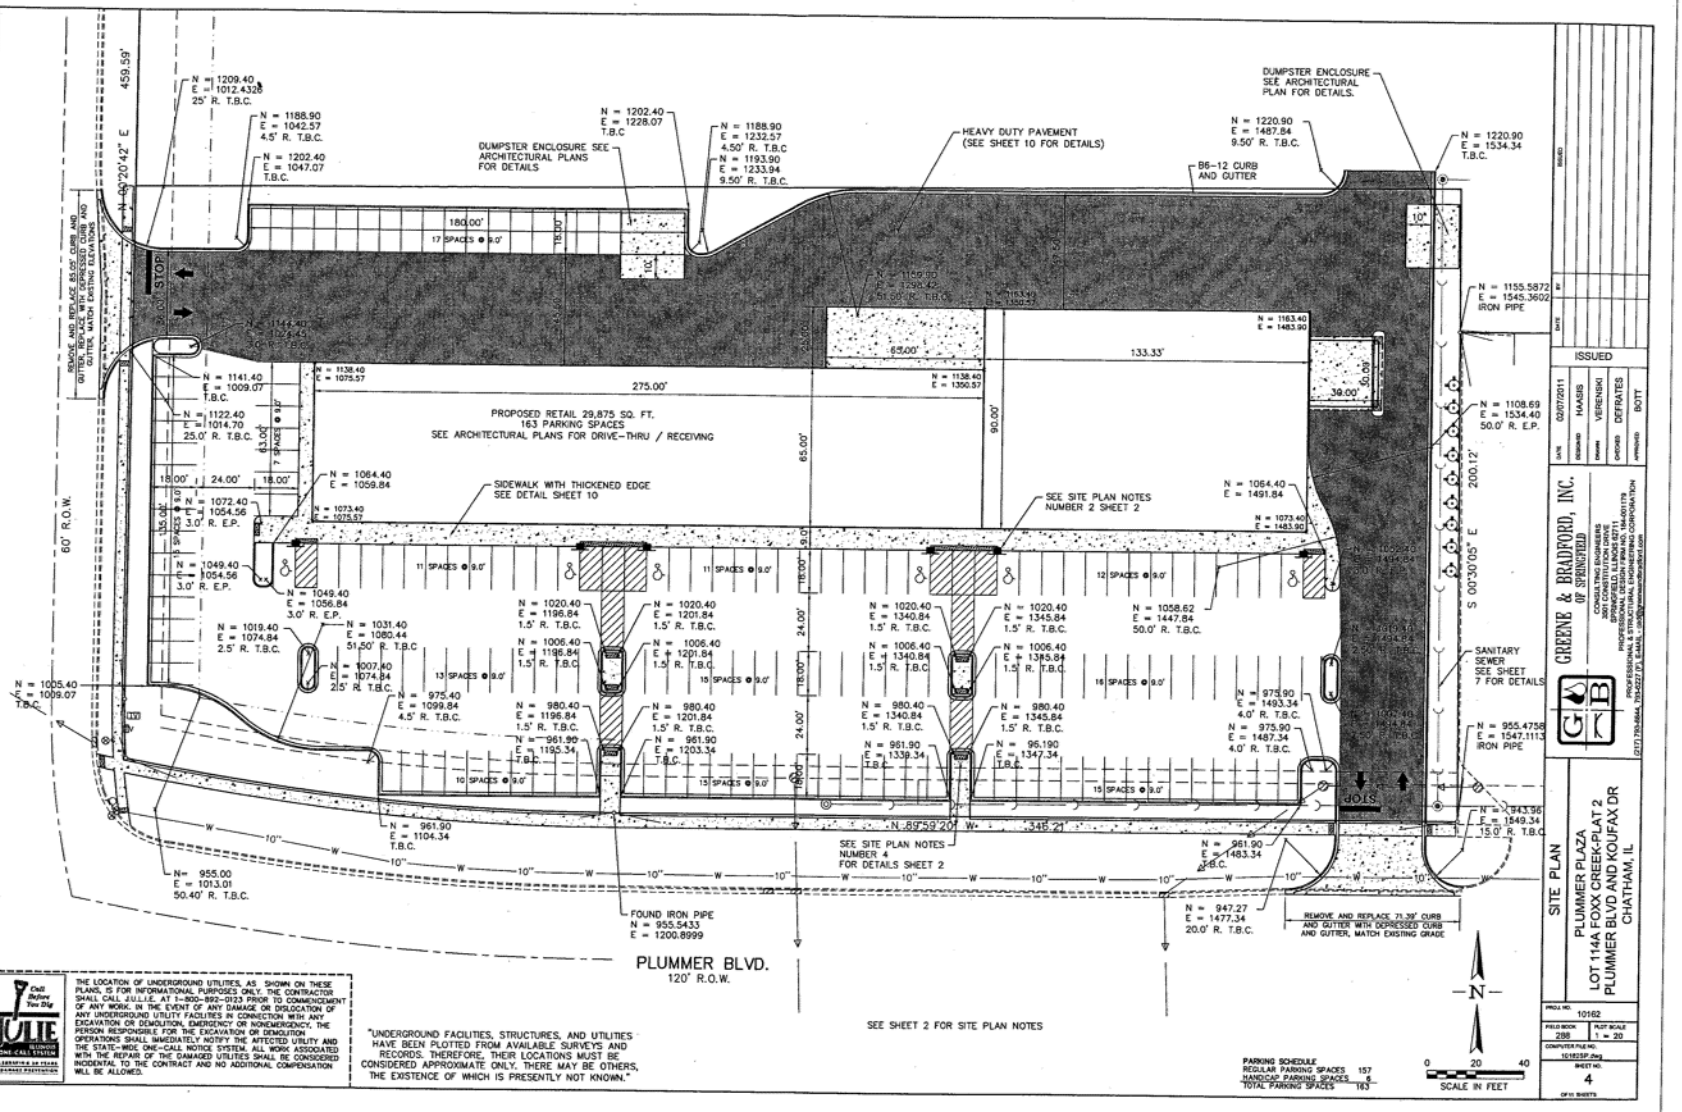

"UNDERGROUND FACILITIES, STRUCTURES, AND UTILITIES HAVE BEEN PLOTTED FROM AVAILABLE SURVEYS AND RECORDS. THEREFORE, THEIR LOCATIONS MUST BE CONSIDERED APPROXIMATE ONLY. THERE MAY BE OTHERS, THE EXISTENCE OF WHICH IS PRESENTLY NOT KNOWN."

Call Before You Dig
JULIE
ILLINOIS ONE-CALL SYSTEM
COLLABORATIVE EFFORTS BY DAMAGE PREVENTION

THE LOCATION OF UNDERGROUND UTILITIES, AS SHOWN ON THESE PLANS, IS FOR INFORMATIONAL PURPOSES ONLY. THE CONTRACTOR SHALL CALL J.U.L.I.E. AT 1-800-892-0123 PRIOR TO COMMENCEMENT OF ANY WORK. IN THE EVENT OF ANY DAMAGE OR DISLOCATION OF ANY UNDERGROUND UTILITY FACILITIES IN CONNECTION WITH ANY EXCAVATION OR DEMOLITION, EMERGENCY OR NONEMERGENCY, THE PERSON RESPONSIBLE FOR THE EXCAVATION OR DEMOLITION OPERATIONS SHALL IMMEDIATELY NOTIFY THE AFFECTED UTILITY AND THE STATE-WIDE ONE-CALL NOTICE SYSTEM. ALL WORK ASSOCIATED WITH THE REPAIR OF THE DAMAGED UTILITIES SHALL BE CONSIDERED INCIDENTAL TO THE CONTRACT AND NO ADDITIONAL COMPENSATION WILL BE ALLOWED.

PARKING SCHEDULE

REGULAR PARKING SPACES	157
HANDICAP PARKING SPACES	6
TOTAL PARKING SPACES	163

0 20 40
SCALE IN FEET

ISSUED

DATE	DESIGNED	DRAWN	CHECKED	APPROVED
02/07/2011	HAASIS	VERENSKI	DEFRATES	BOTT

GREENE & BRADFORD, INC. OF SPRINGFIELD
CONSULTING ENGINEERS
2001 CONSTITUTION DRIVE
SPRINGFIELD, ILLINOIS 62704
PROFESSIONAL DESIGN FIRM NO. 184-001179
PROFESSIONAL ENGINEERING CORPORATION
(217) 726-8844, 793-6227 (F), E-MAIL: GANDB@GREENEANDBRADFORD.COM

SITE PLAN
PLUMMER PLAZA
LOT 114A FOXX CREEK-PLAT 2
PLUMMER BLVD AND KOUFAX DR
CHATHAM, IL

PROJ. NO. 10162
FIELD BOOK 288
PLOT SCALE 1 = 20
COMPUTER FILE NO. 10162SP.dwg
SHEET NO. 4 OF 11 SHEETS