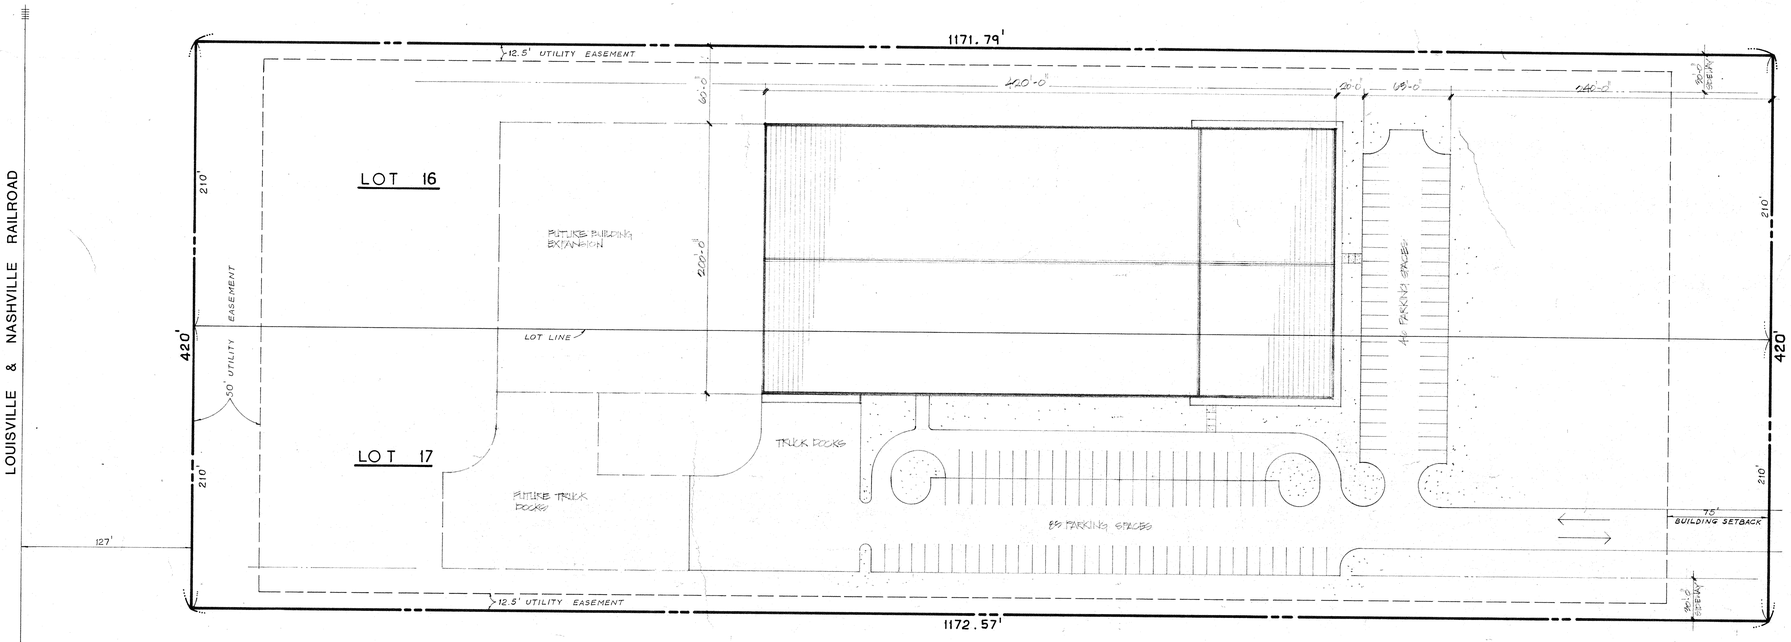

SITE PLAN

1" = 40'-0"

NORTH

CHECKED BY	LSB
DATE	4-24-84
APPROVED BY	JEL
DATE	4-24-84
DRAWN BY	DL
PROJECT NUMBER	395-84
SCALE	1" = 40'-0"

REVISIONS

REVISIONS

VILLAGE MALL DEVELOPMENT CO.

R & S PRINTING FACILITY

DANVILLE, ILLINOIS

SITE PLAN

Enertech

Des Plaines Illinois

DRAWING NUMBER

PE1