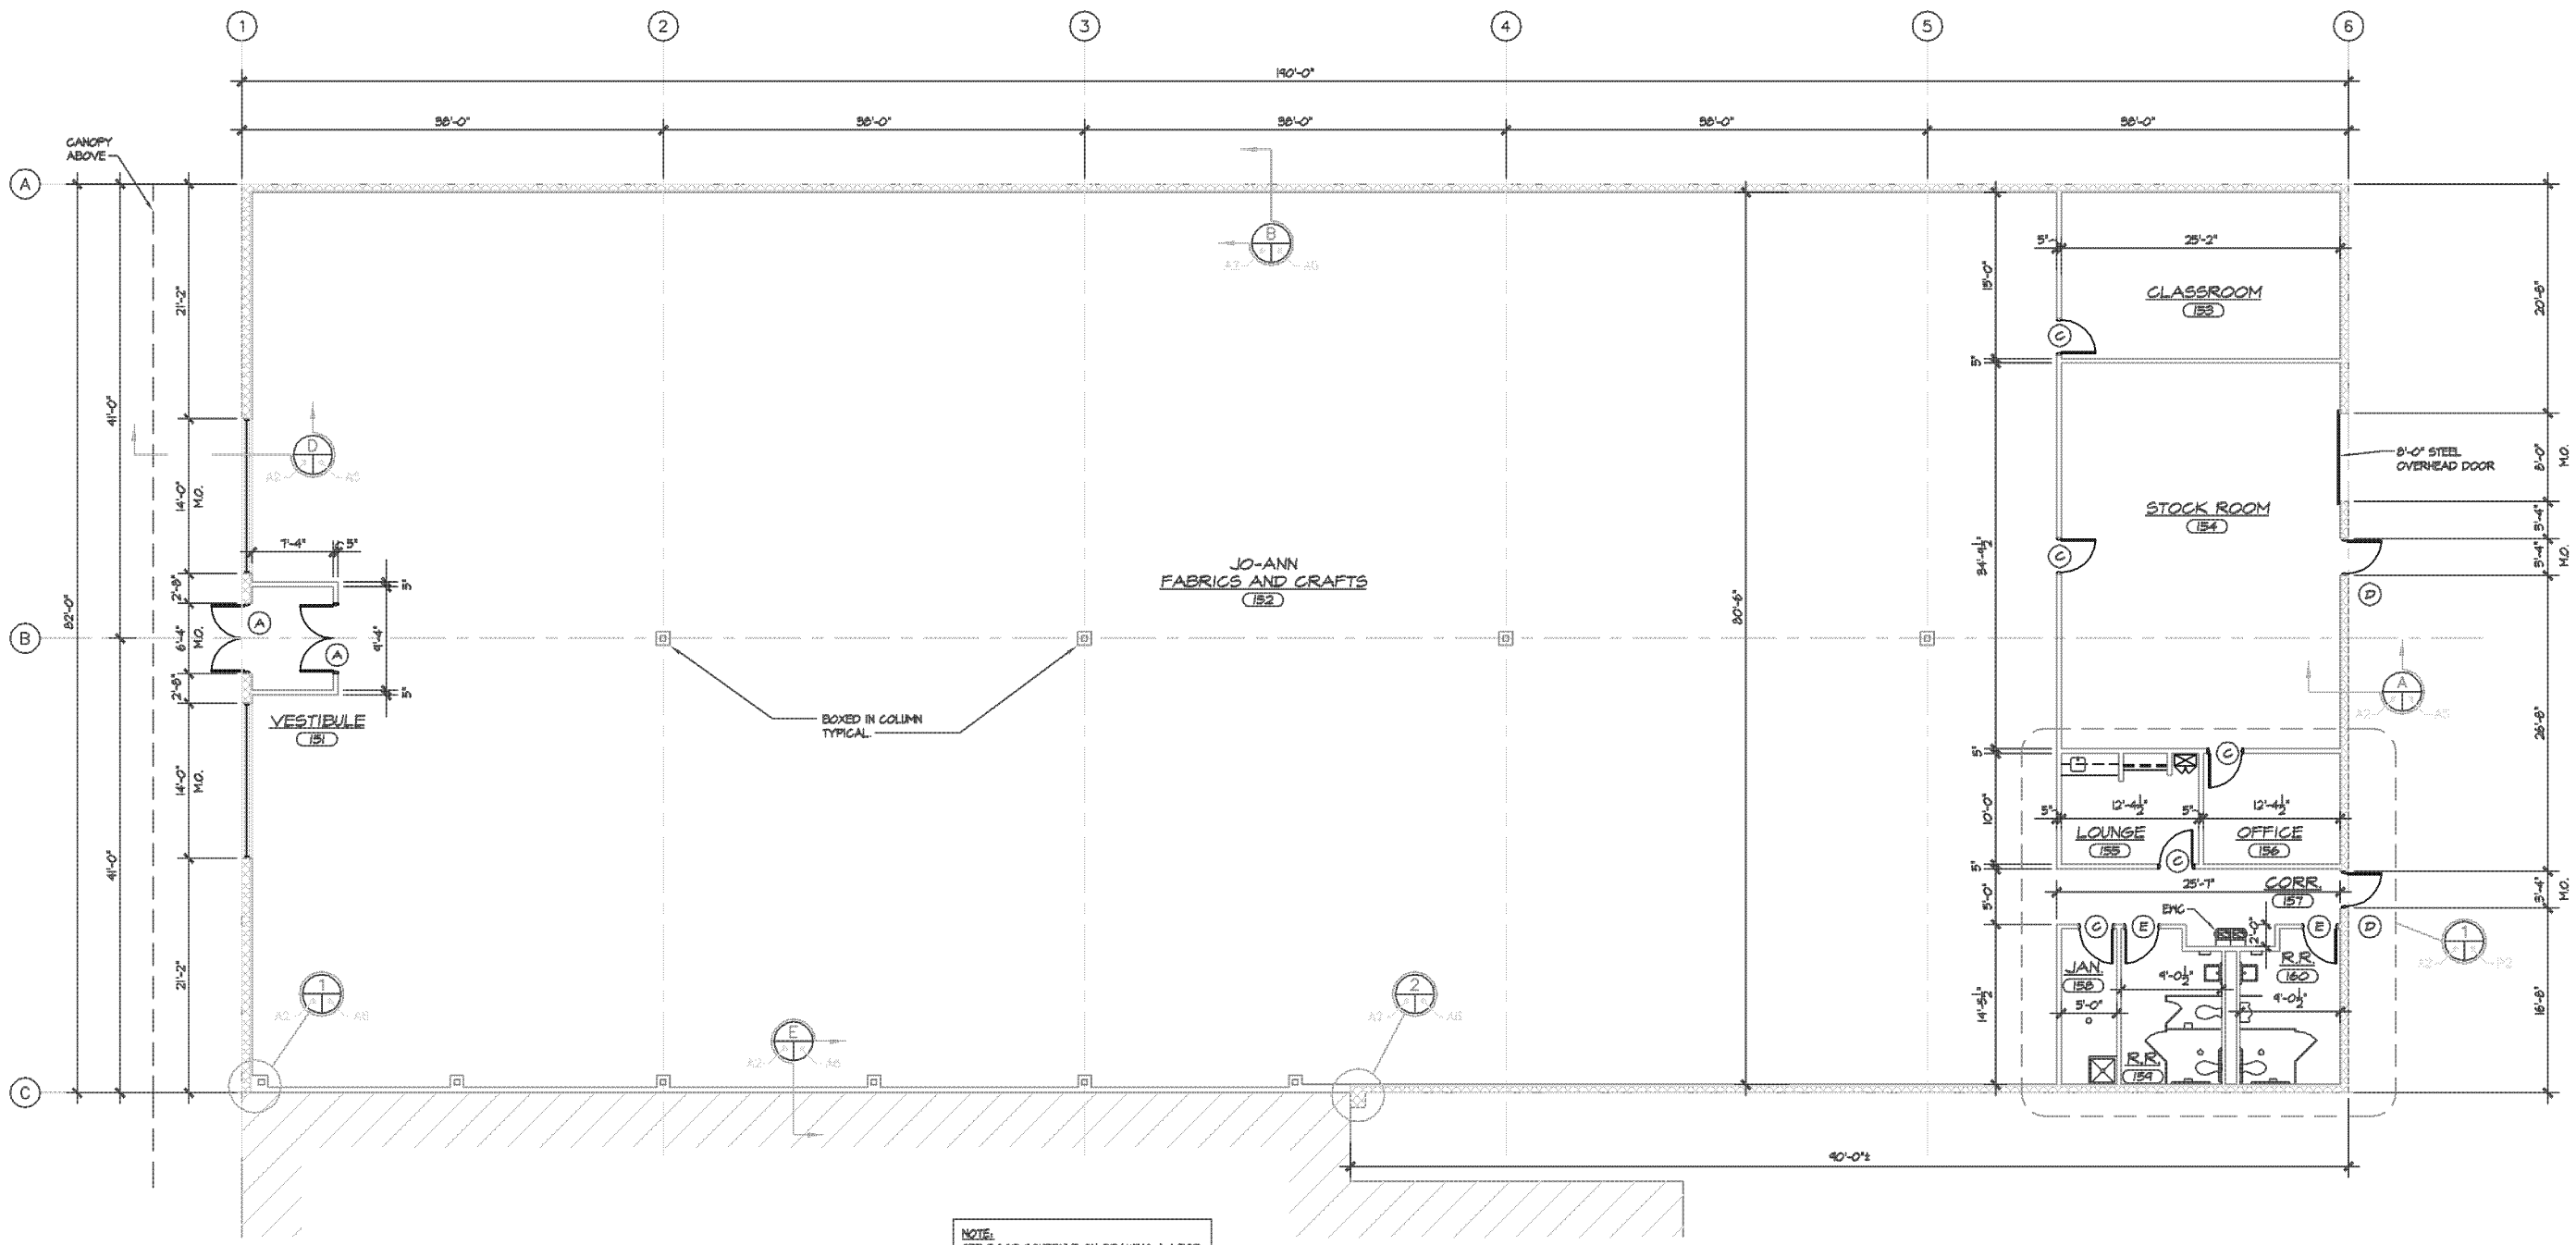

NOTE:
SEE DOOR SCHEDULE ON DRAWING A-1 FOR DESCRIPTION ON DOOR TYPES.

FLOOR PLAN

SCALE: 1/8" = 1'-0"

LEGEND:

8" OR 10" NOMINAL C.M.U. WITH 3/4" FURRING STRIPS @ 2'-0" O.C., VAPOR RETARDER, AND 5/8" TYPE 'X' GYP. BD. SEE WALL SECTIONS FOR CONSTRUCTION INCLUDING REINFORCEMENT AND INSULATION.

3 5/8" OR 6" MTL. STUDS @ 16" O.C. W/ ONE OR TWO LAYERS OF 5/8" TYPE 'X' GYP. BD. EACH SIDE. SEE GENERAL NOTE # 1.