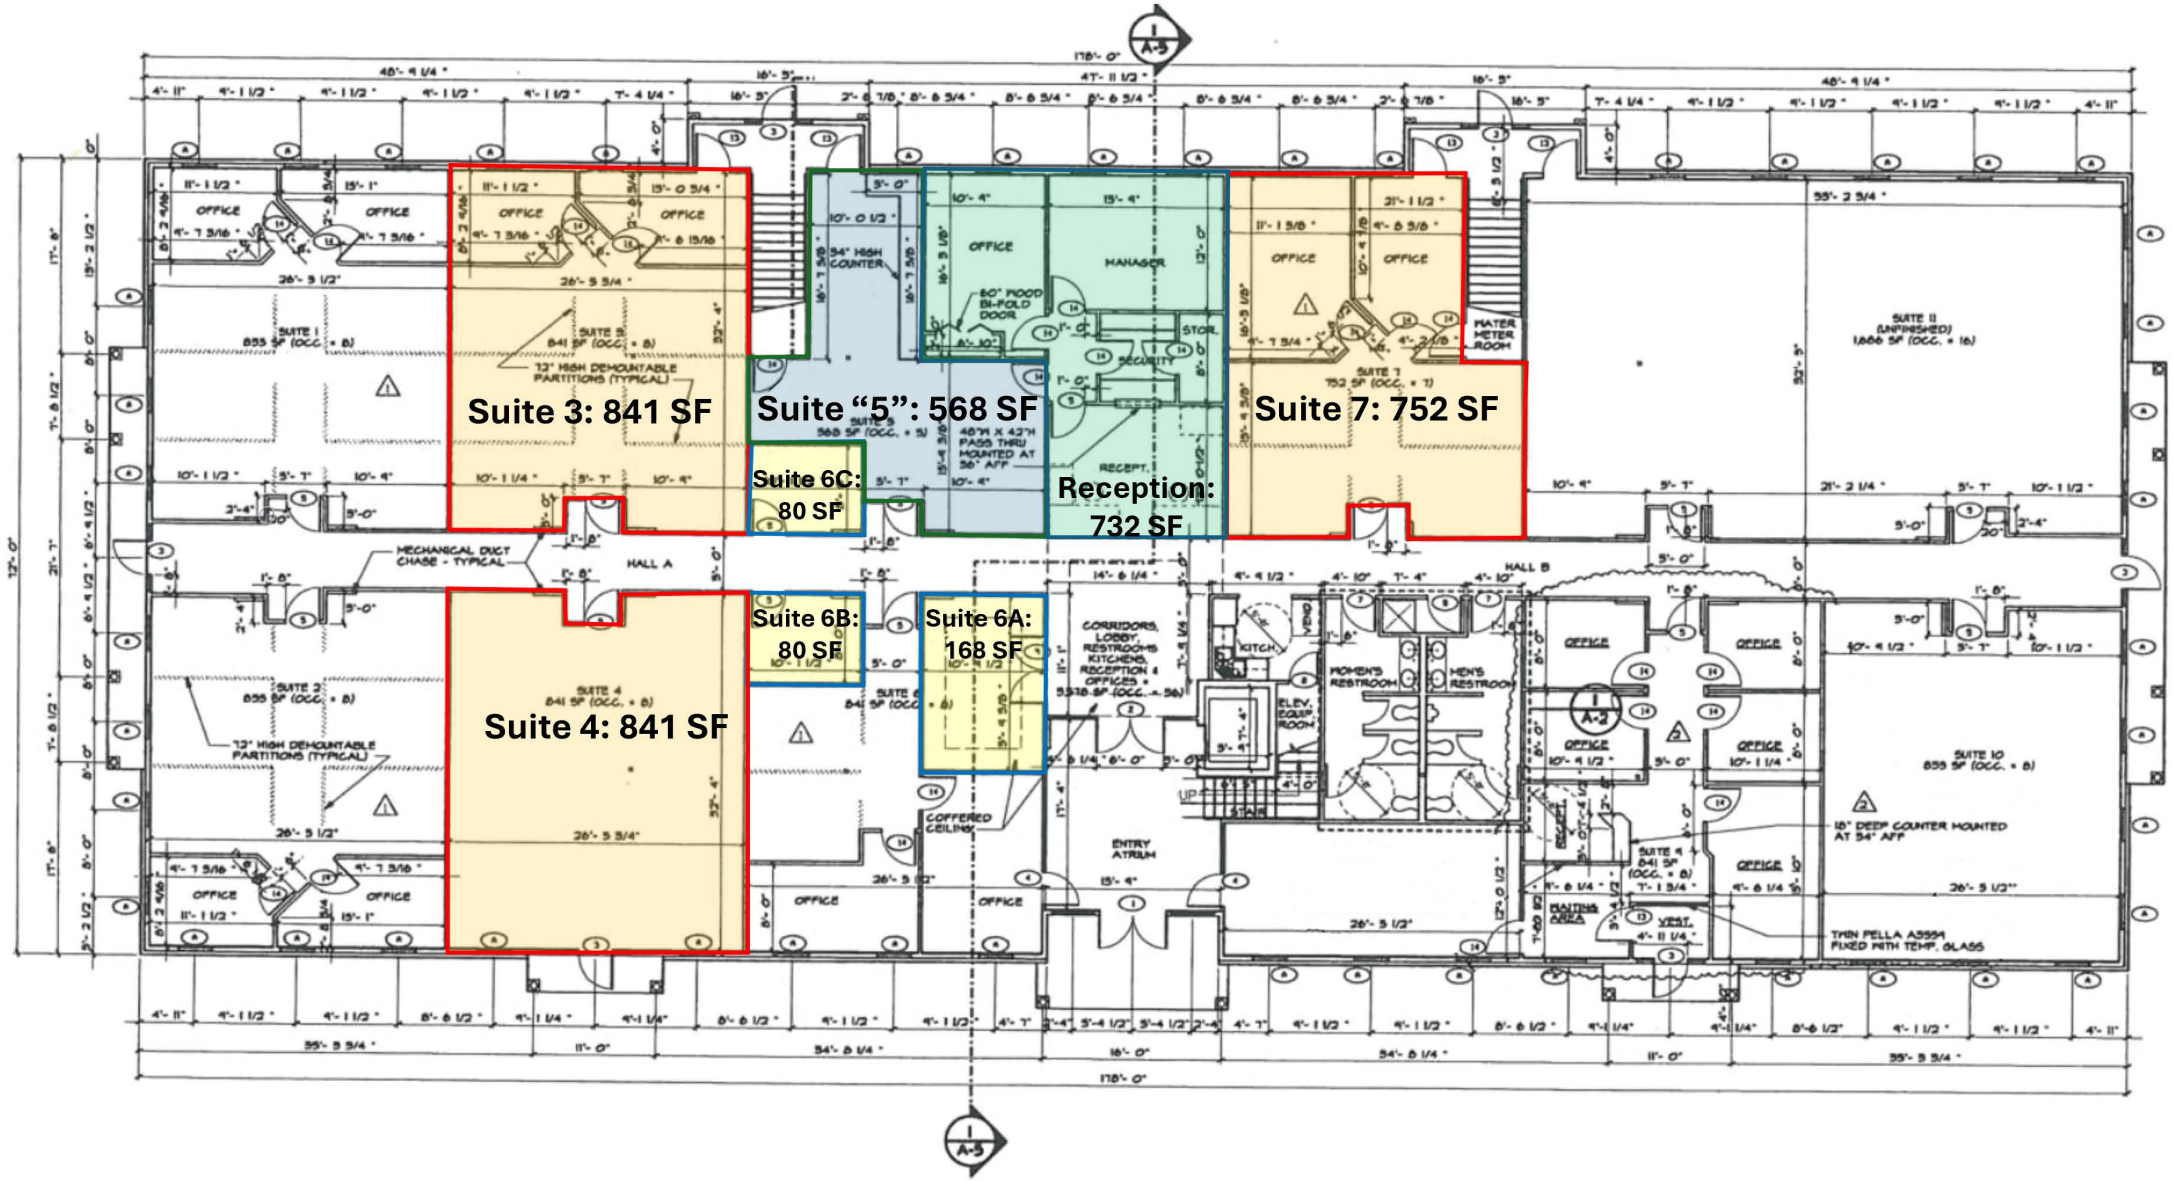

FIRST FLOOR PLAN

SCALE: 1/8" = 1'-0"

SHEET: A-2

DATE:

2919 CROSSING CT.
CHAMPAIGN, IL 61822-6183