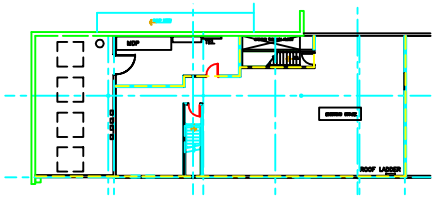

FLOOR PLAN - REAR PARTIAL 2ND FLOOR

SCALE: 1"= 50'

FLOOR PLAN - FRONT PARTIAL 2ND FLOOR

SCALE: 1"= 50'

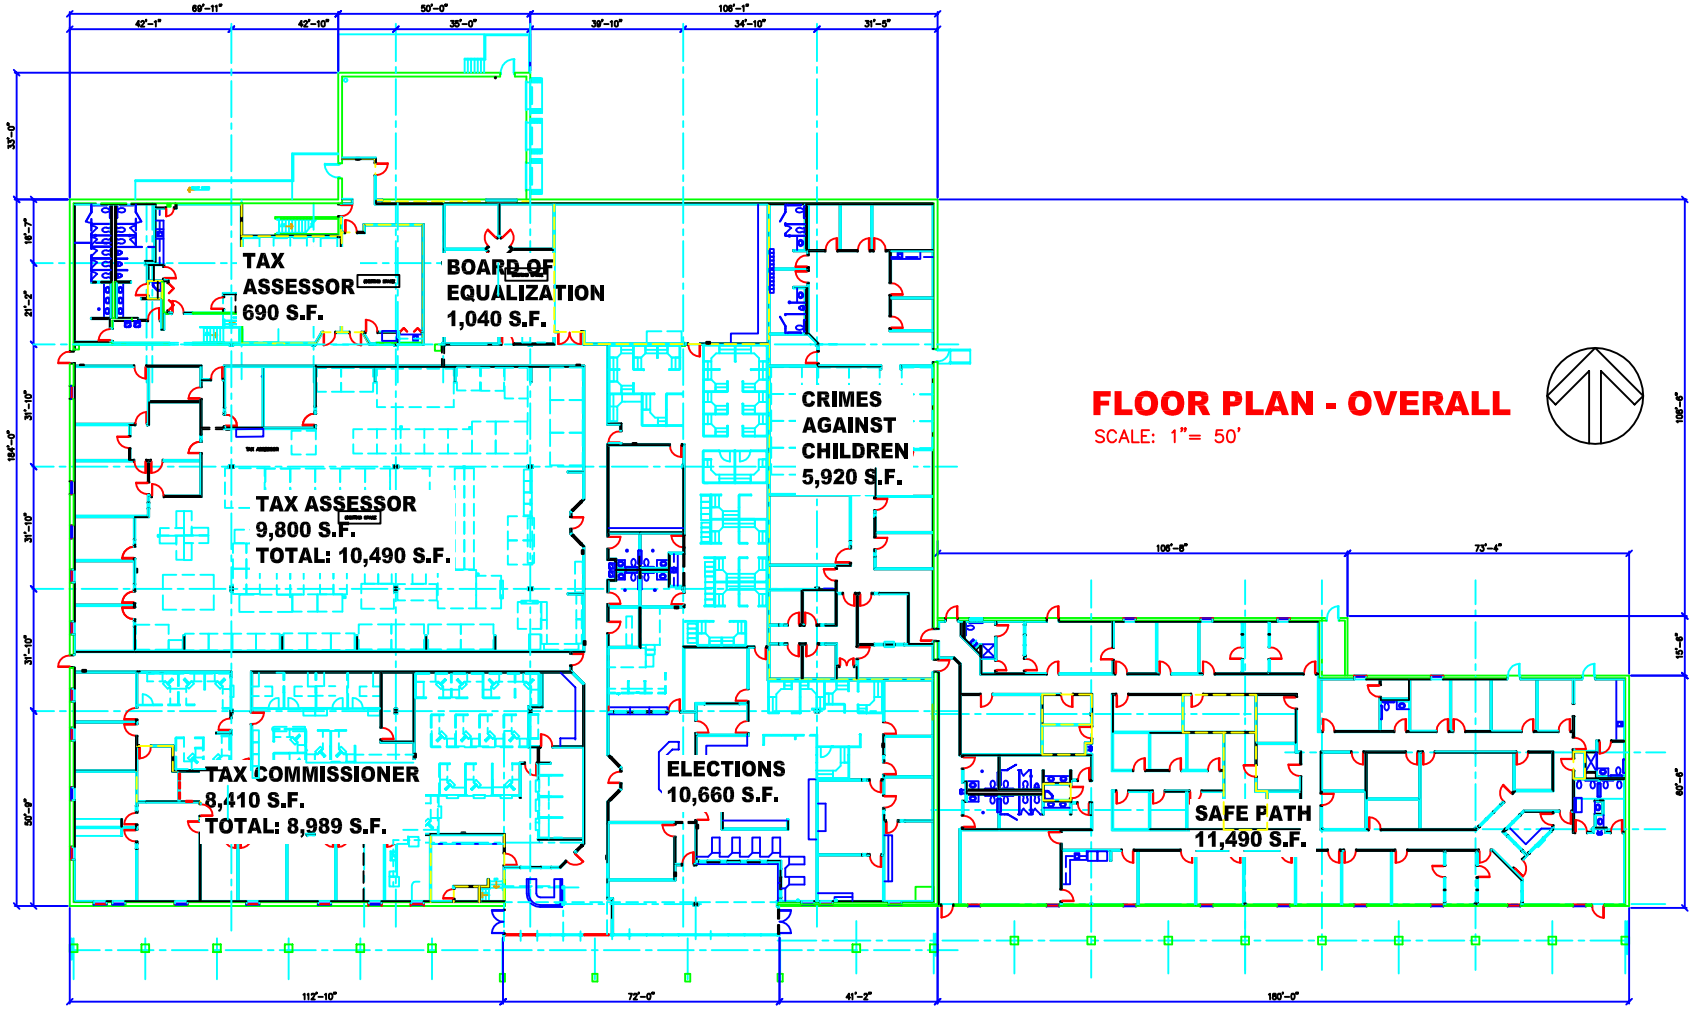

FLOOR PLAN - OVERALL

SCALE: 1"= 50'