

Represented by



ILLINGTM
P A C K A G I N G

Product Specification Sheet

Illing Part#

2126BLK

5 GAL BLK 26G RED LND STEEL PAIL

Part #: 2126BLK


Size:	5 GALLON
Color:	BLACK
Material:	STEEL
Style:	PAIL
Additional Info:	RED LINED
Case Pack:	120/EACH
Pallet Pack:	120/EACH

Represented by



ILLINGTM
P A C K A G I N G

Product Specification Sheet
Illing Part# 2126BLK

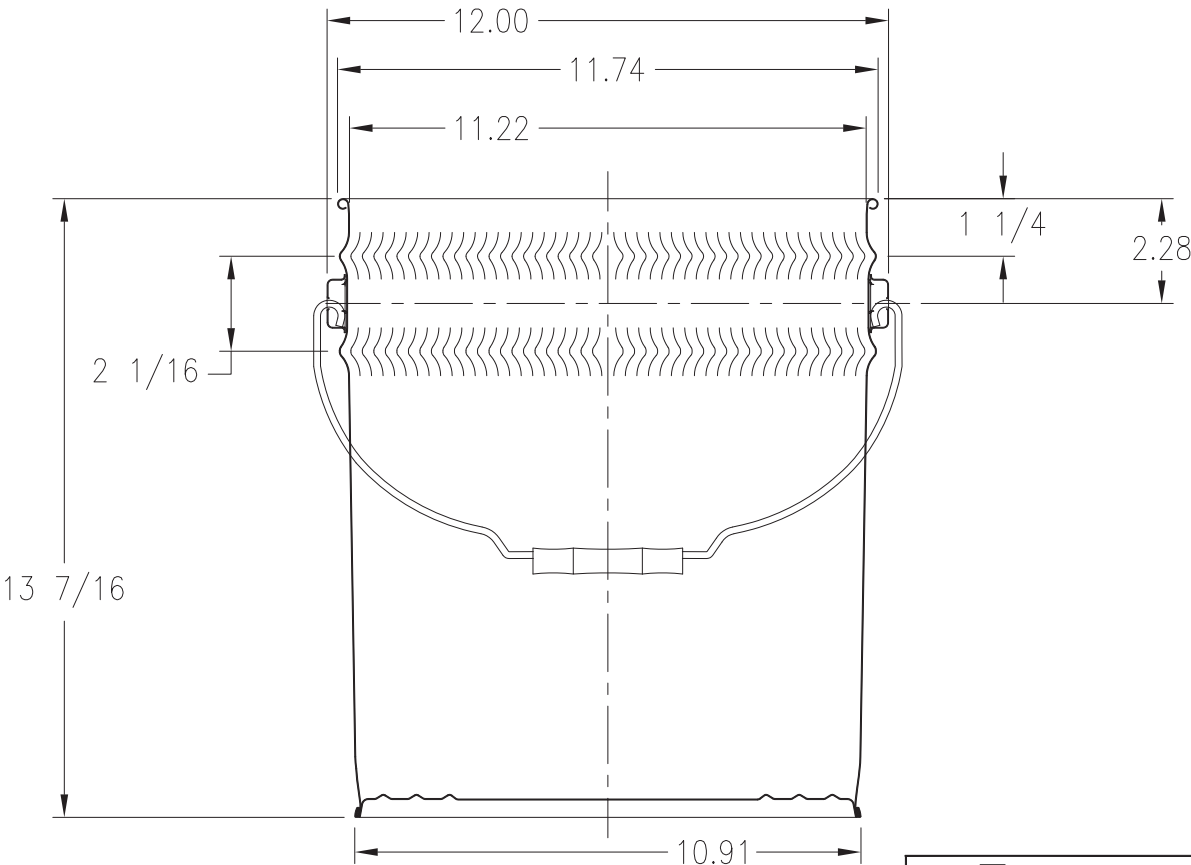

NOTE
PAIS ARE AVAILABLE IN STANDARD AND U.N. CERTIFIED.

DRAWN BY: J.Z						REVISION DESCRIPTION						BWAY Corporation 8607 Roberts Dr., Suite 250, Atlanta GA 30350			
CHECKED BY:						DATE						11-1/4" DIAMETER - 5 GALLON OPEN HEAD 2-1/16" DOUBLE BEAD TAPERED PAIL			
APPROVED BY:						DATE						2-07-13			
THIS DRAWING AND ALL INFORMATION HEREIN CONTAINED IS THE EXCLUSIVE PROPRIETARY PROPERTY OF BWAY CORPORATION OR ITS SUBSIDIARIES. AND IS TO BE RETAINED IN CONFIDENCE. IT IS NOT TO BE DUPLICATED, OR TO BE USED FOR ANY PURPOSE OTHER THAN WHAT IT WAS DISCLOSED FOR, AND IS TO BE RETURNED TO BWAY CORPORATION, ON DEMAND.						LOCATION HMVL, CHGO, NB		SUPERCEDES		MATERIAL		PRINT NO. PD500-5-026		REV. A	