


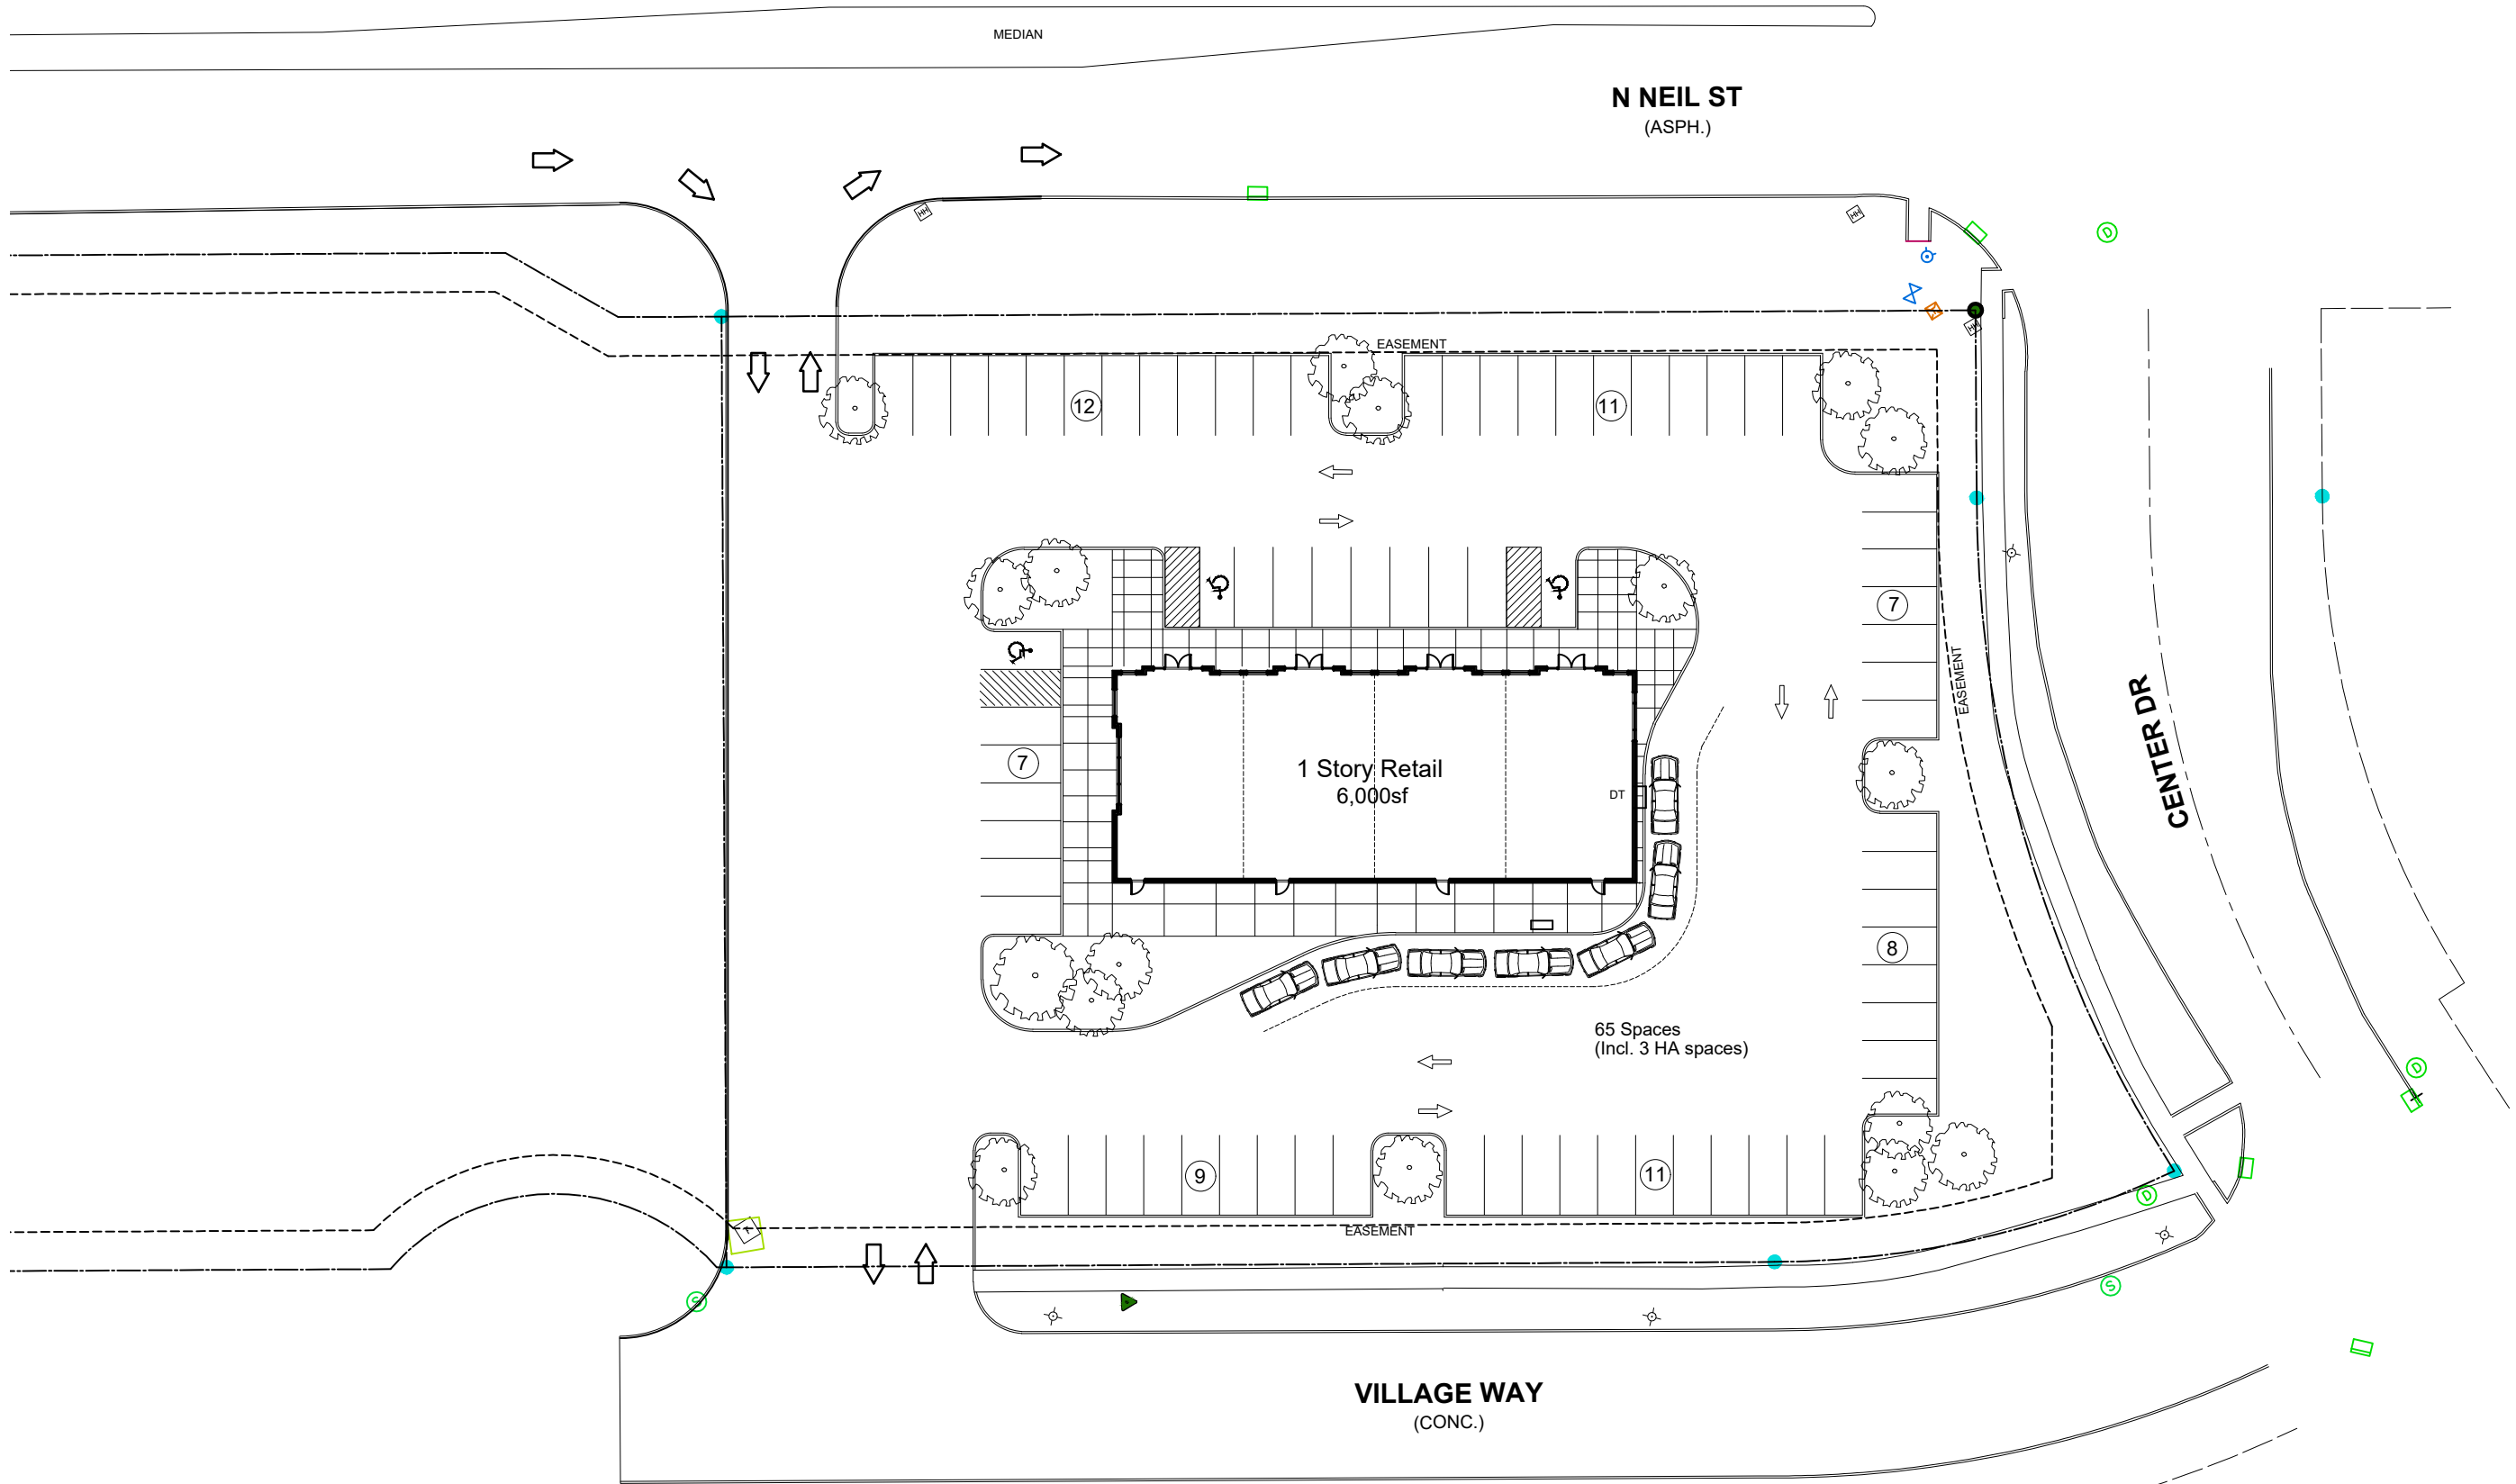

1905 N Neil - Scheme A

SCALE: 1"=40'-0"

1/9/26