
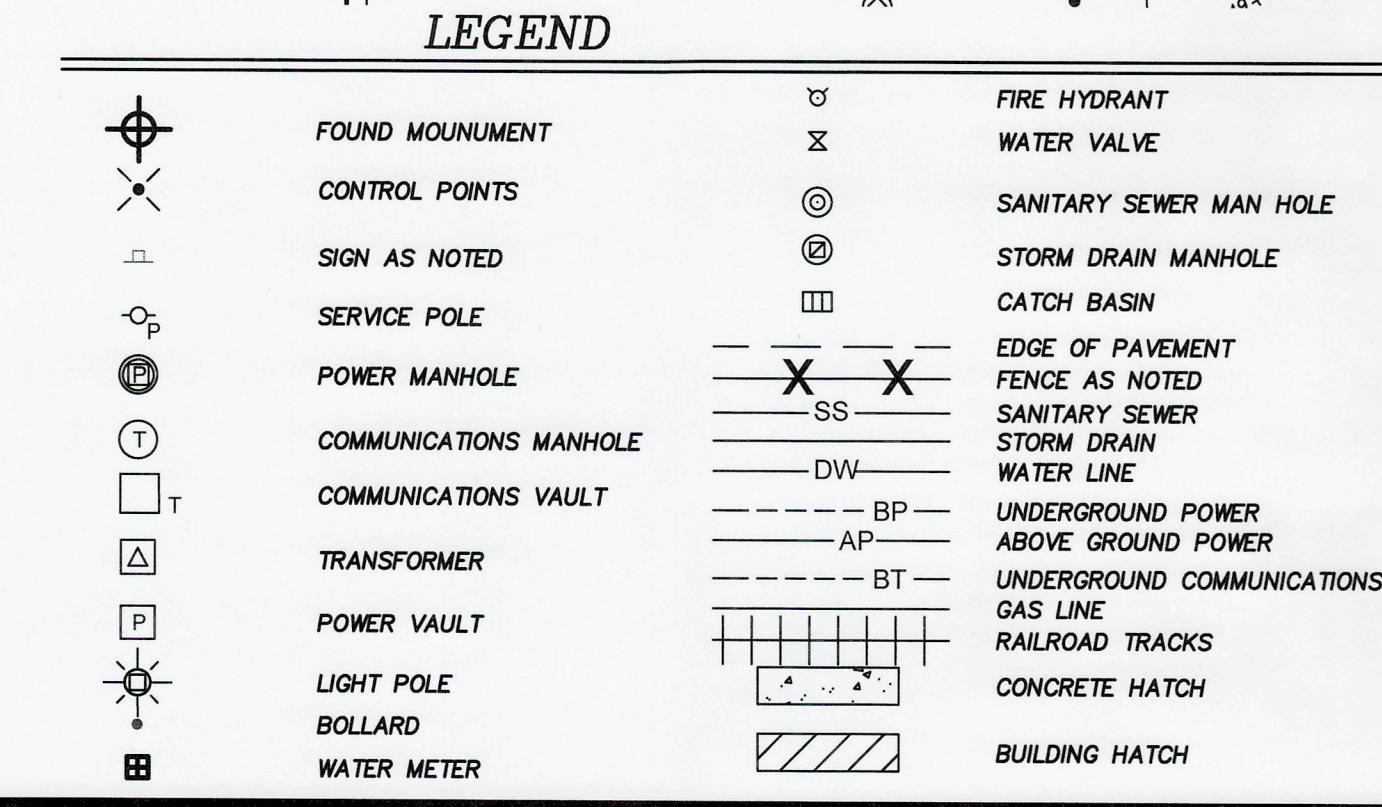


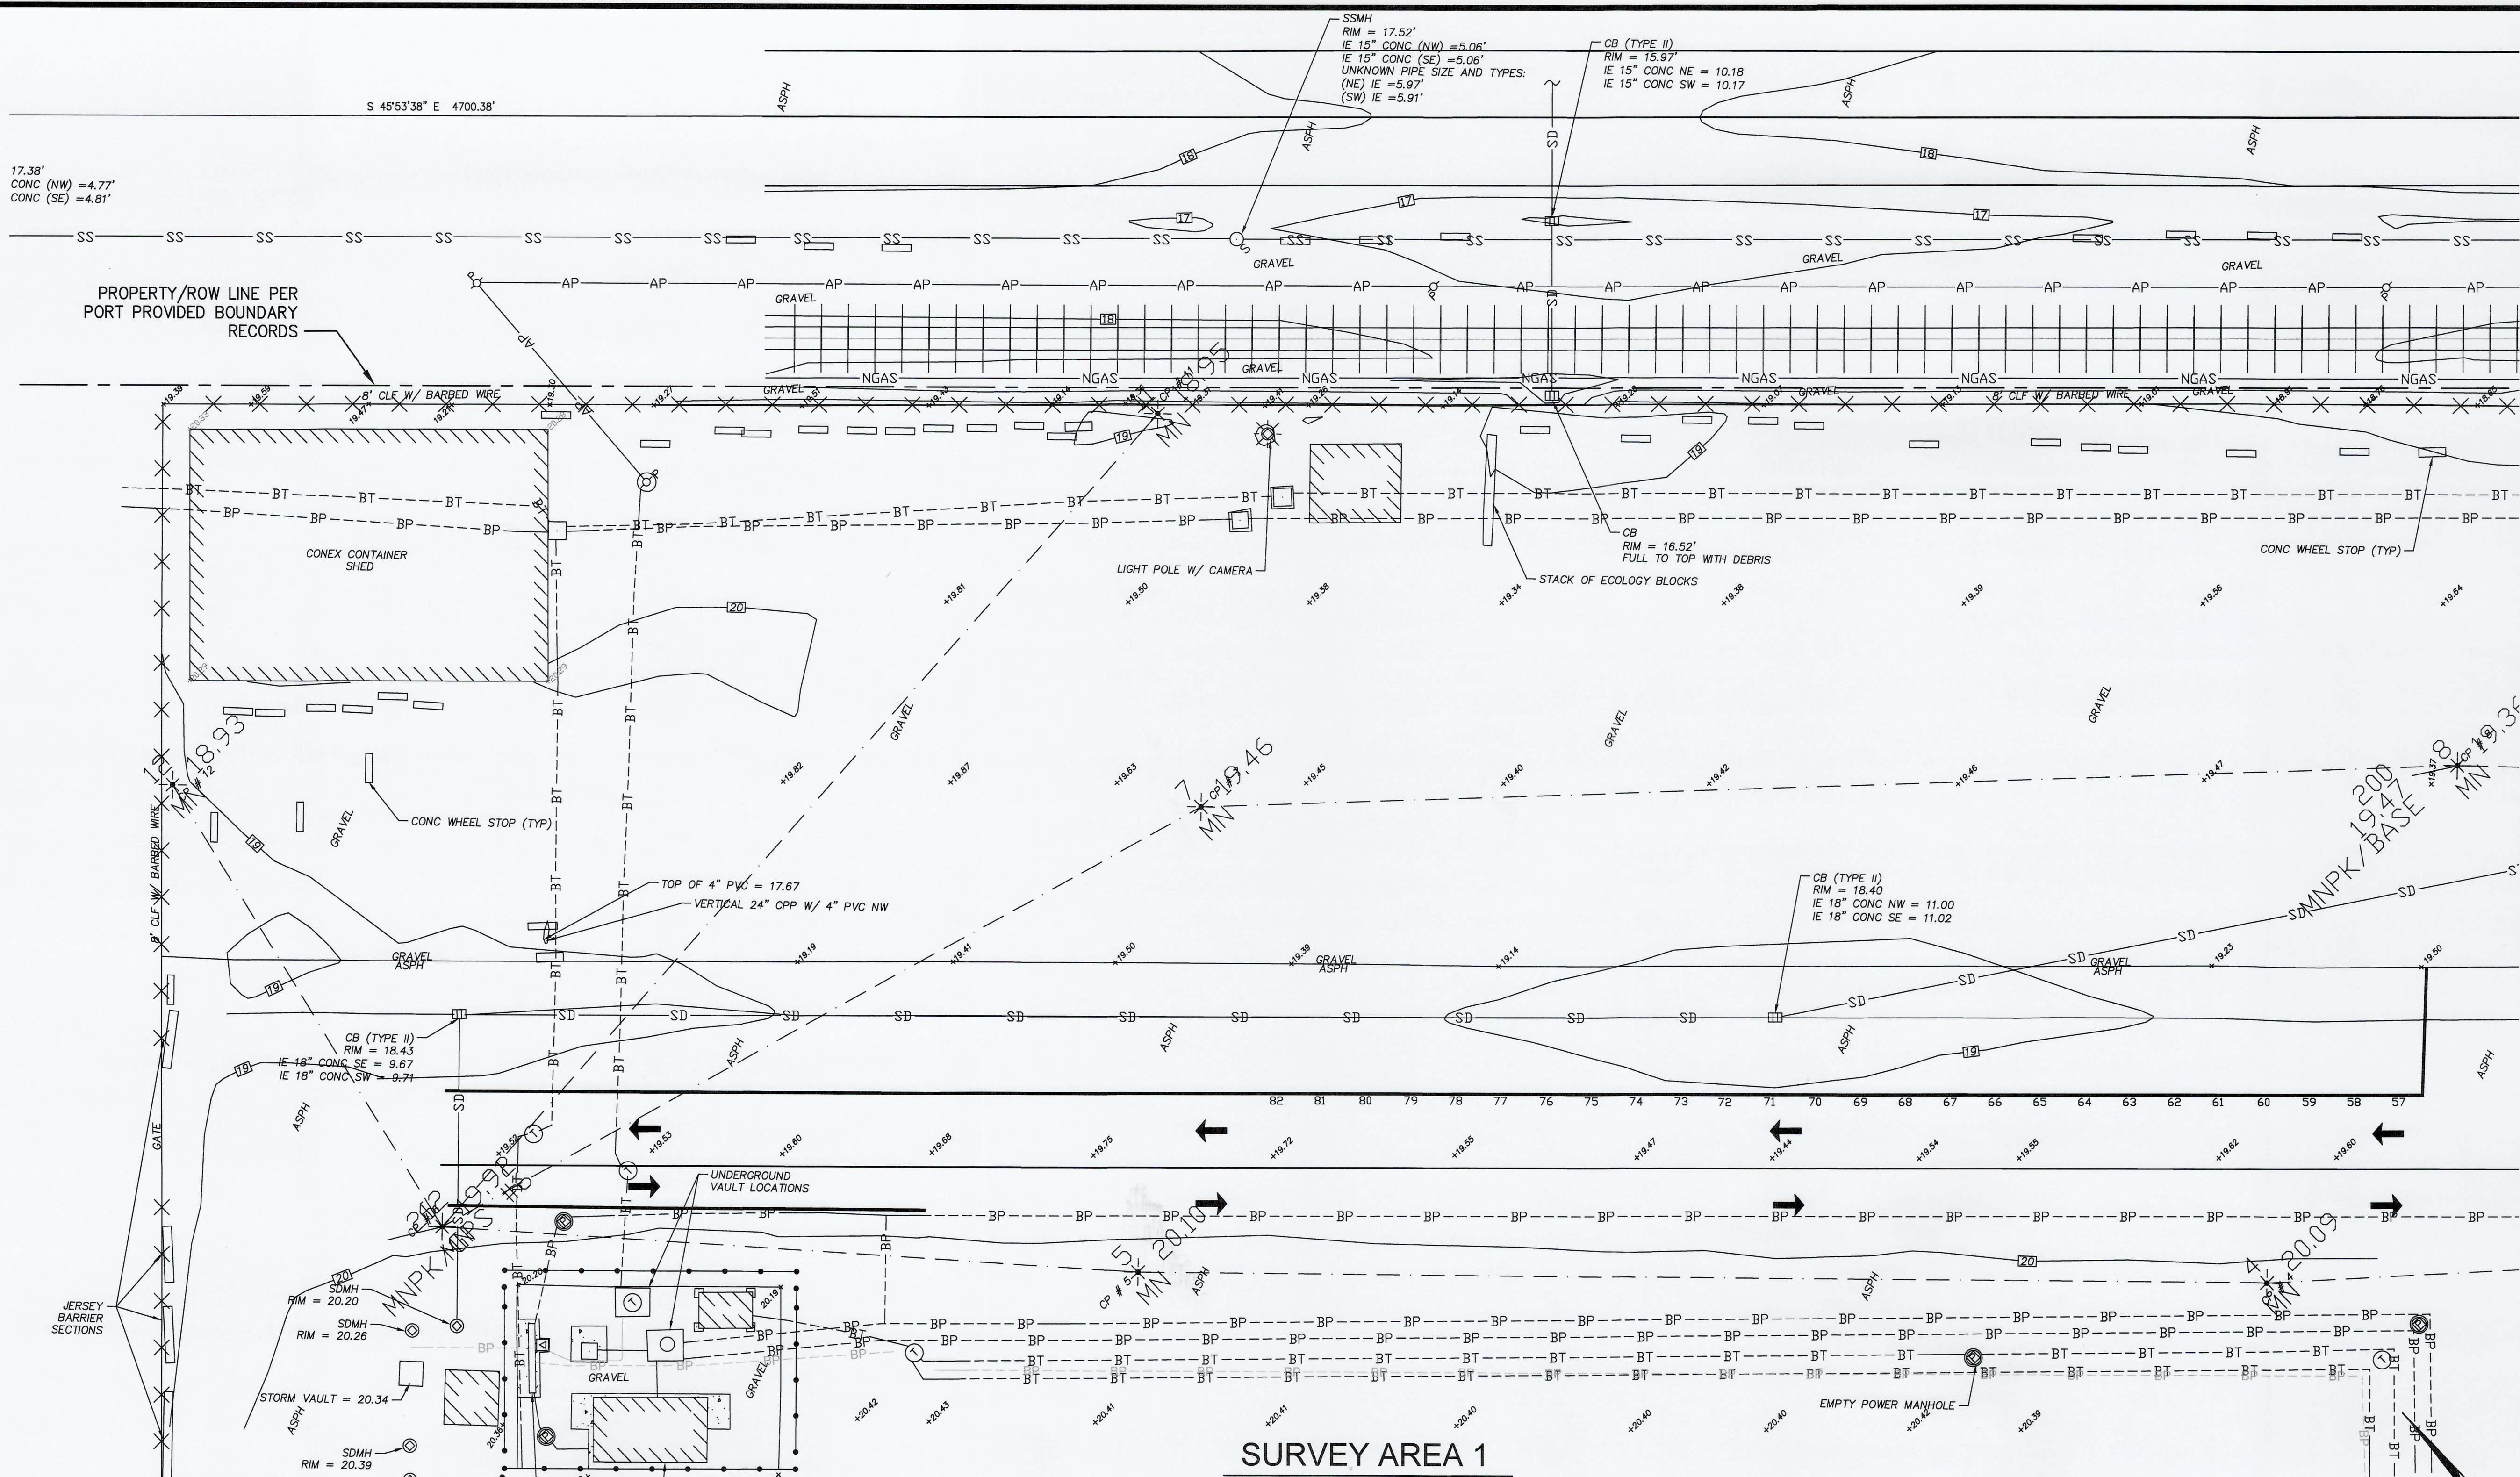

BASIS OF MERIDIAN:
WASHINGTON STATE PLANE COORDINATE, NAD 83/91, SOUTH ZONE 4602, N45°53'38"W BETWEEN FOUND MONUMENTS NUMBER 119 AND 120 ON PARAMETRIX SURVEY OF THE PORT OF TACOMA WEYERHAEUSER CHIP FACILITY SHEETS 1 AND 2.

VERTICAL DATUM:
MLW 19.38' @ TIDE 22 1933, HELD BENCHMARK # 119 ELEVATION 18.07' FROM PARAMETRIX SURVEY OF THE PORT OF TACOMA WEYERHAEUSER CHIP FACILITY, SHEETS 1 AND 2.

BOUNDARY NOTE:
NO CORNERS WERE SET BY THIS SURVEY, NO TITLE REPORT WAS OBTAINED AND NO EASEMENTS ON THE PROPERTY, IF ANY, ARE SHOWN. BOUNDARY AND RIGHT OF WAY LINES ARE SHOWN PER BEST AVAILABLE RECORD INFORMATION, AND TIES TO EXISTING LOCAL MONUMENTATION.


UTILITY NOTE:
UTILITIES SHOWN HEREON ARE PER KPFF AS-BUILT OF SITE SURFACE FEATURES IN CONJUNCTION WITH UNDERGROUND UTILITY LOCATES PERFORMED BY KPFF. ALL UNDERGROUND UTILITIES SHOULD BE CONSIDERED APPROXIMATE ONLY.

METHOD OF SURVEY:
CONTROL SURVEY PERFORMED WITH THE USE OF TOPCON GRS GPS RECEIVERS, TOPOGRAPHIC AND SUPPLEMENTAL CONTROL SURVEY PERFORMED USING CONVENTIONAL GROUND METHODS USING A TOPCON PS-103 ROBOTIC TOTAL STATION.

ALL WORK PERFORMED DURING THE COURSE OF THIS SURVEY MEETS OR EXCEEDS THE STANDARDS AS SET FORTH IN WAC 332-130-090.


SURVEY COMPLETED IN MAY OF 2020.

POINT	NORTHING	EASTING	ELEVATION	DESCRIPTION
1	708273.271	1173847.816	19.89	MN
2	708489.968	1173620.814	19.89	MN
3	708745.863	1173354.460	19.71	MN
4	708887.676	1173192.256	20.08	MN
5	709064.404	1173013.098	20.09	MN
6	709179.236	1172908.390	19.90	MN
7	709128.572	1173094.801	19.46	MN
202	710993.715	1171390.395	16.11	MNPK/GPS #120
208	707722.308	1174765.518	18.07	MNSB/GPS #119

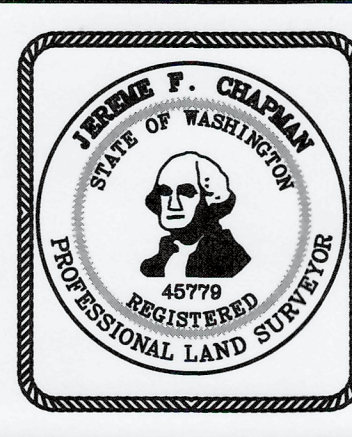

kpff


612 Woodland Square Loop SE,
Suite 100
Lacey, WA 98503
360.292.7230
www.kpff.com

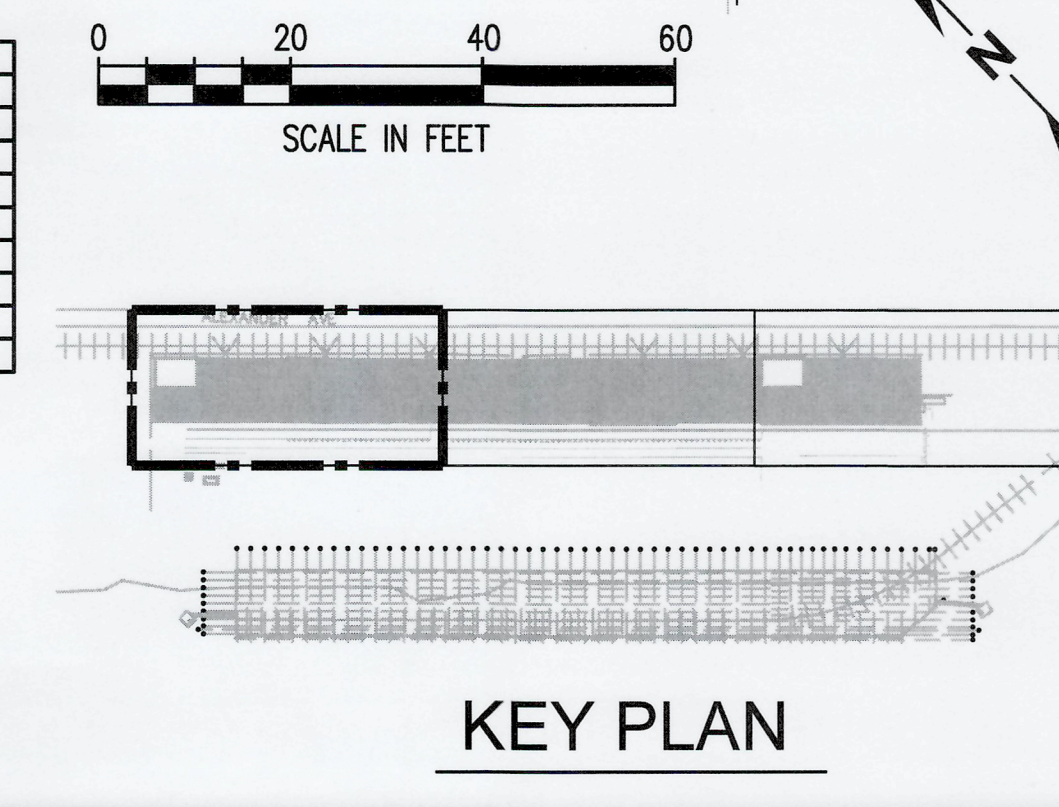









MATCH LINE SEE SHEET G1.4

 2407 North 314 Street, Suite 100 Tacoma, Washington 98407 (253) 396-0150 Fax (253) 396-0162	APPROVED:		TJH 11/21/2023		
	CHECKED BY: DATE		11/21/2023		
	SEK 11/21/2023		DATE		
	PROJ. ENGR		DATE		
 2407 North 314 Street, Suite 100 Tacoma, Washington 98407 (253) 396-0150 Fax (253) 396-0162	DIRECTOR: ENG. DATE		12/13/23		
	PRINTED BY: thebig Nov 21, 2023		DATE		
	PORT ADDRESS: ONE SITCOM PLAZA		TACOMA WA, 98401-1837		
	DRAWING SCALE: AS SHOWN		12/4/23		
TOWNSHIP: 21N		RANGE: 3E		SECTION: 36	
DAT-HRZ: W89-SF		PORT OF TACOMA BM#		DATE: 20105.01	
PARCEL: 0321354035		DRAWING SCALE: AS SHOWN		PHASE: BID SET	

MATCH LINE SEE SHEET G1.5

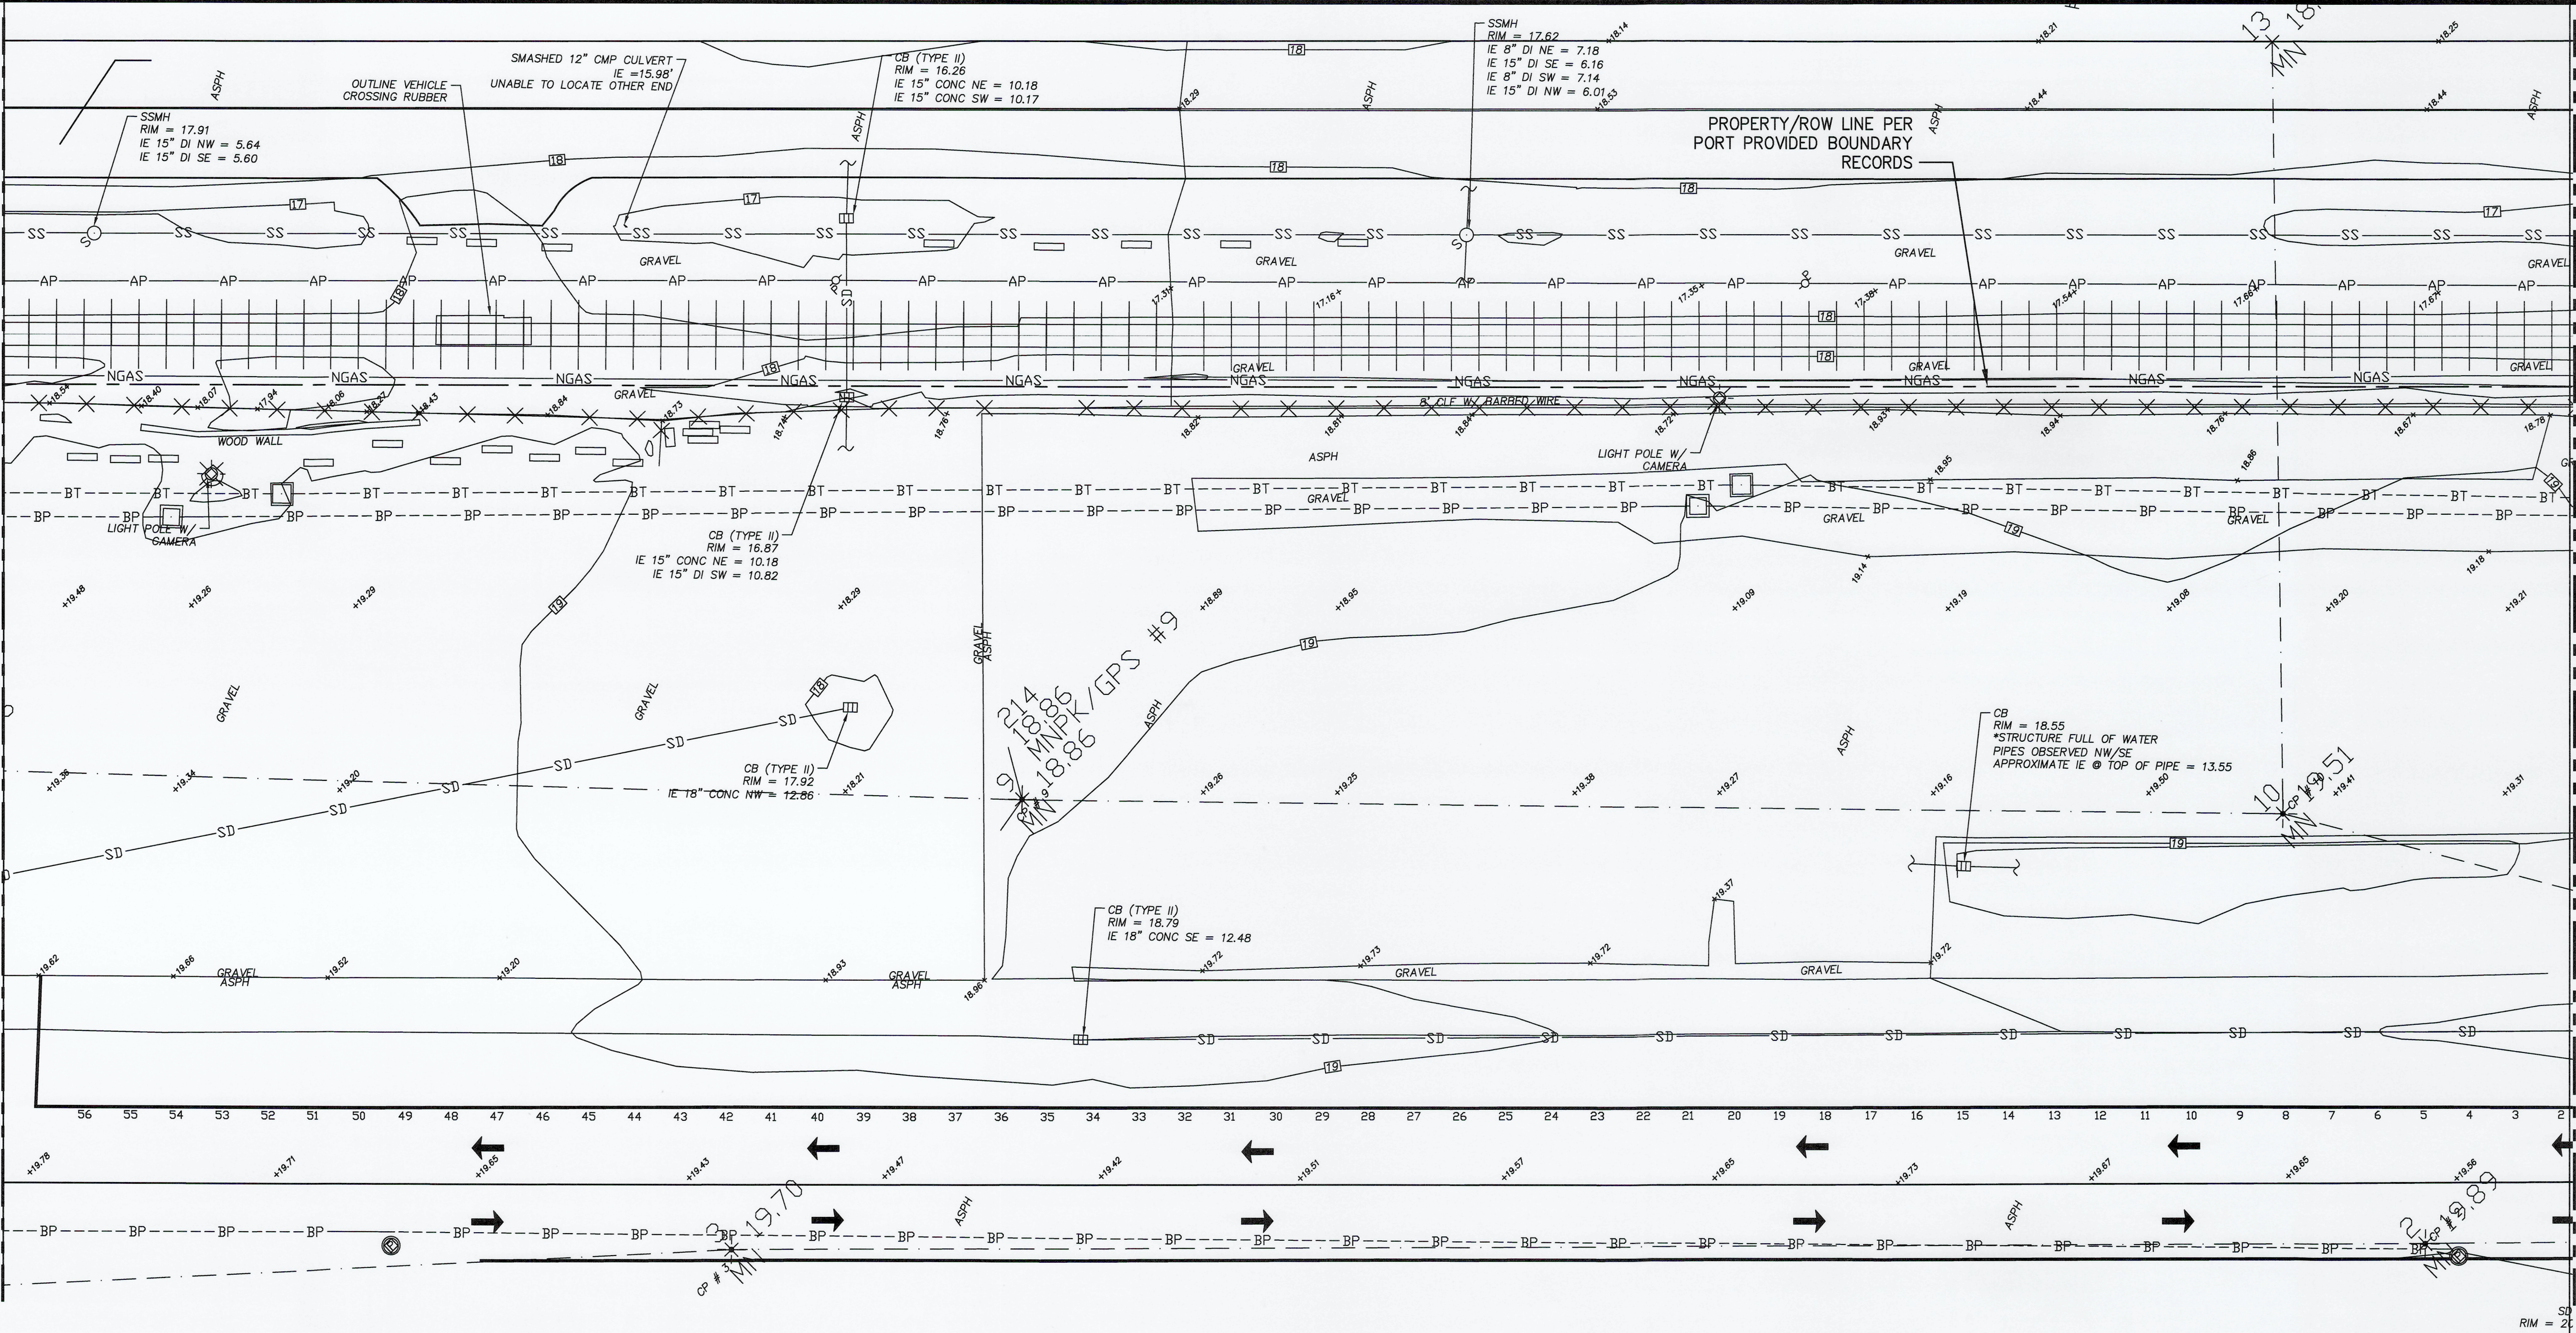

SURVEY AREA 2

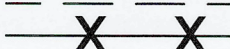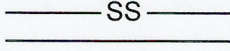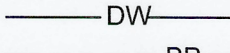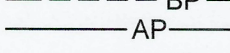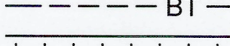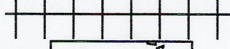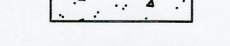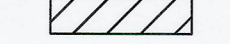LEGEND			
	FOUND MOUND		FIRE HYDRANT
	CONTROL POINTS		WATER VALVE
	SIGN AS NOTED		SANITARY SEWER MAN HOLE
	SERVICE POLE		STORM DRAIN MANHOLE
	POWER MANHOLE		CATCH BASIN
	COMMUNICATIONS MANHOLE		EDGE OF PAVEMENT
	COMMUNICATIONS VAULT		FENCE AS NOTED
	TRANSFORMER		SANITARY SEWER
	POWER VAULT		STORM DRAIN
	LIGHT POLE		WATER LINE
	BOLLARD		UNDERGROUND POWER
	WATER METER		ABOVE GROUND POWER
			RAILROAD COMMUNICATIONS
			GAS LINE
			RAILROAD TRACKS
			CONCRETE HATCH
			BUILDING HATCH

BASIS OF MERIDIAN:
WASHINGTON STATE PLANE COORDINATE, NAD 83/91, SOUTH ZONE 4602, N45°53'38"W BETWEEN FOUND MONUMENTS NUMBER 119 AND 120 ON PARAMETRIX SURVEY OF THE PORT OF TACOMA WEYERHAEUSER CHIP FACILITY SHEETS 1 AND 2.

VERTICAL DATUM:
MLW 19.39' @ TIDE 22 1933, HELD BENCHMARK # 119 ELEVATION 18.07' FROM PARAMETRIX SURVEY OF THE PORT OF TACOMA WEYERHAEUSER CHIP FACILITY, SHEETS 1 AND 2.



BOUNDARY NOTE:
NO CORNERS WERE SET BY THIS SURVEY, NO TITLE REPORT WAS OBTAINED AND NO EASEMENTS ON THE PROPERTY, IF ANY, ARE SHOWN. BOUNDARY AND RIGHT OF WAY LINES ARE SHOWN PER BEST AVAILABLE RECORD INFORMATION, AND TIES TO EXISTING LOCAL MONUMENTATION.

UTILITY NOTE:
UTILITIES SHOWN HEREON ARE PER KPFF AS-BUILT OF SITE SURFACE FEATURES IN CONJUNCTION WITH UNDERGROUND UTILITY LOCATES PERFORMED BY KPFF. ALL UNDERGROUND UTILITIES SHOULD BE CONSIDERED APPROXIMATE ONLY.

METHOD OF SURVEY:
CONTROL SURVEY PERFORMED WITH THE USE OF TOPCON GR5 GPS RECEIVERS, TOPOGRAPHIC AND SUPPLEMENTAL CONTROL SURVEY PERFORMED USING CONVENTIONAL GROUND METHODS USING A TOPCON PS-103 ROBOTIC TOTAL STATION. ALL WORK PERFORMED DURING THE COURSE OF THIS SURVEY MEETS OR EXCEEDS THE STANDARDS AS SET FORTH IN WAC 332-130-090.

SURVEY COMPLETED IN MAY OF 2001.

POINT	NORTHING	EASTING	ELEVATION	DESCRIPTION
1	708273.271	1173847.816	19.89	MN
2	708489.968	1173620.814	19.89	MN
3	708475.863	1173354.480	19.71	MN
4	708387.676	1173192.256	20.08	MN
5	709064.404	1173013.098	20.09	MN
6	709179.236	1172908.390	19.90	MN
7	709128.572	1173094.801	19.46	MN
202	710969.715	1173300.385	19.11	MNPK/GPS #119
208	707722.398	1174765.918	19.07	MNSB/GPS #210

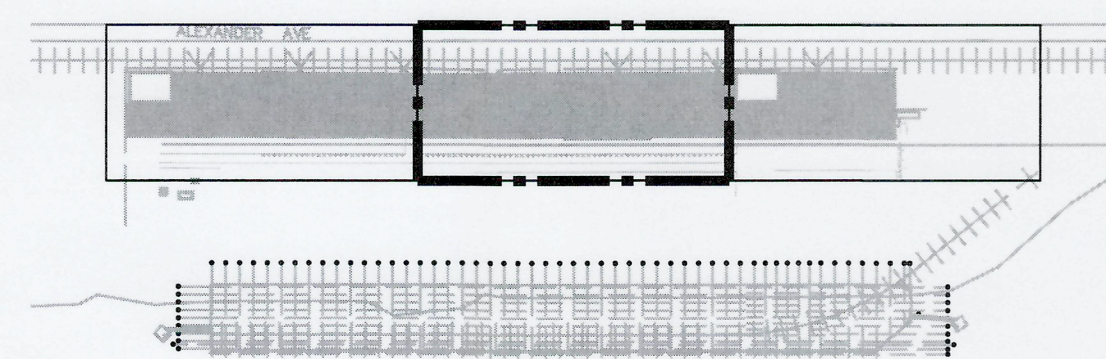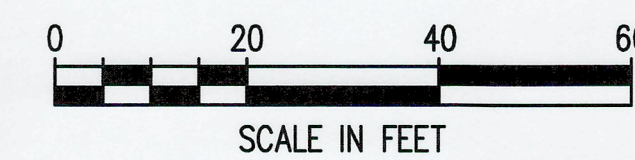


KEY PLAN

6695 G1.4 5 OF 26	EB-1 PAVEMENT AND RESTROOM BUILDINGS				APPROVED: <i>Glenn Howard</i>		TJH 11/21/2023				2407 North 31st Street, Suite 100 Tacoma, Washington 98406 (253) 396-0350 Fax: (253) 396-0162		P.O. BOX 1837 TACOMA, WA 98401 (253)35-5841
	SURVEY AREA 2		DIRECTOR ENG. DATE 12/13/23		SEK 11/21/2023		MARK:	REVISION:					
CON'T/CONS: 07/19/07	TOWNSHIP: 21N	RANGE: 3E	SECTION: 36	PORT OF TACOMA B#W		DATE: 11/05/01		PHASE: BID SET		PARCEL: 0321354035		DRAWING SCALE: AS SHOWN	

PORT OF TACOMA FILE: X:\TAC\2020\2000070 POT EB1 Paving & Restroom\KPFF Design\Drawings\SURVEY SHEETS

MATCH LINE SEE SHEET G1.4

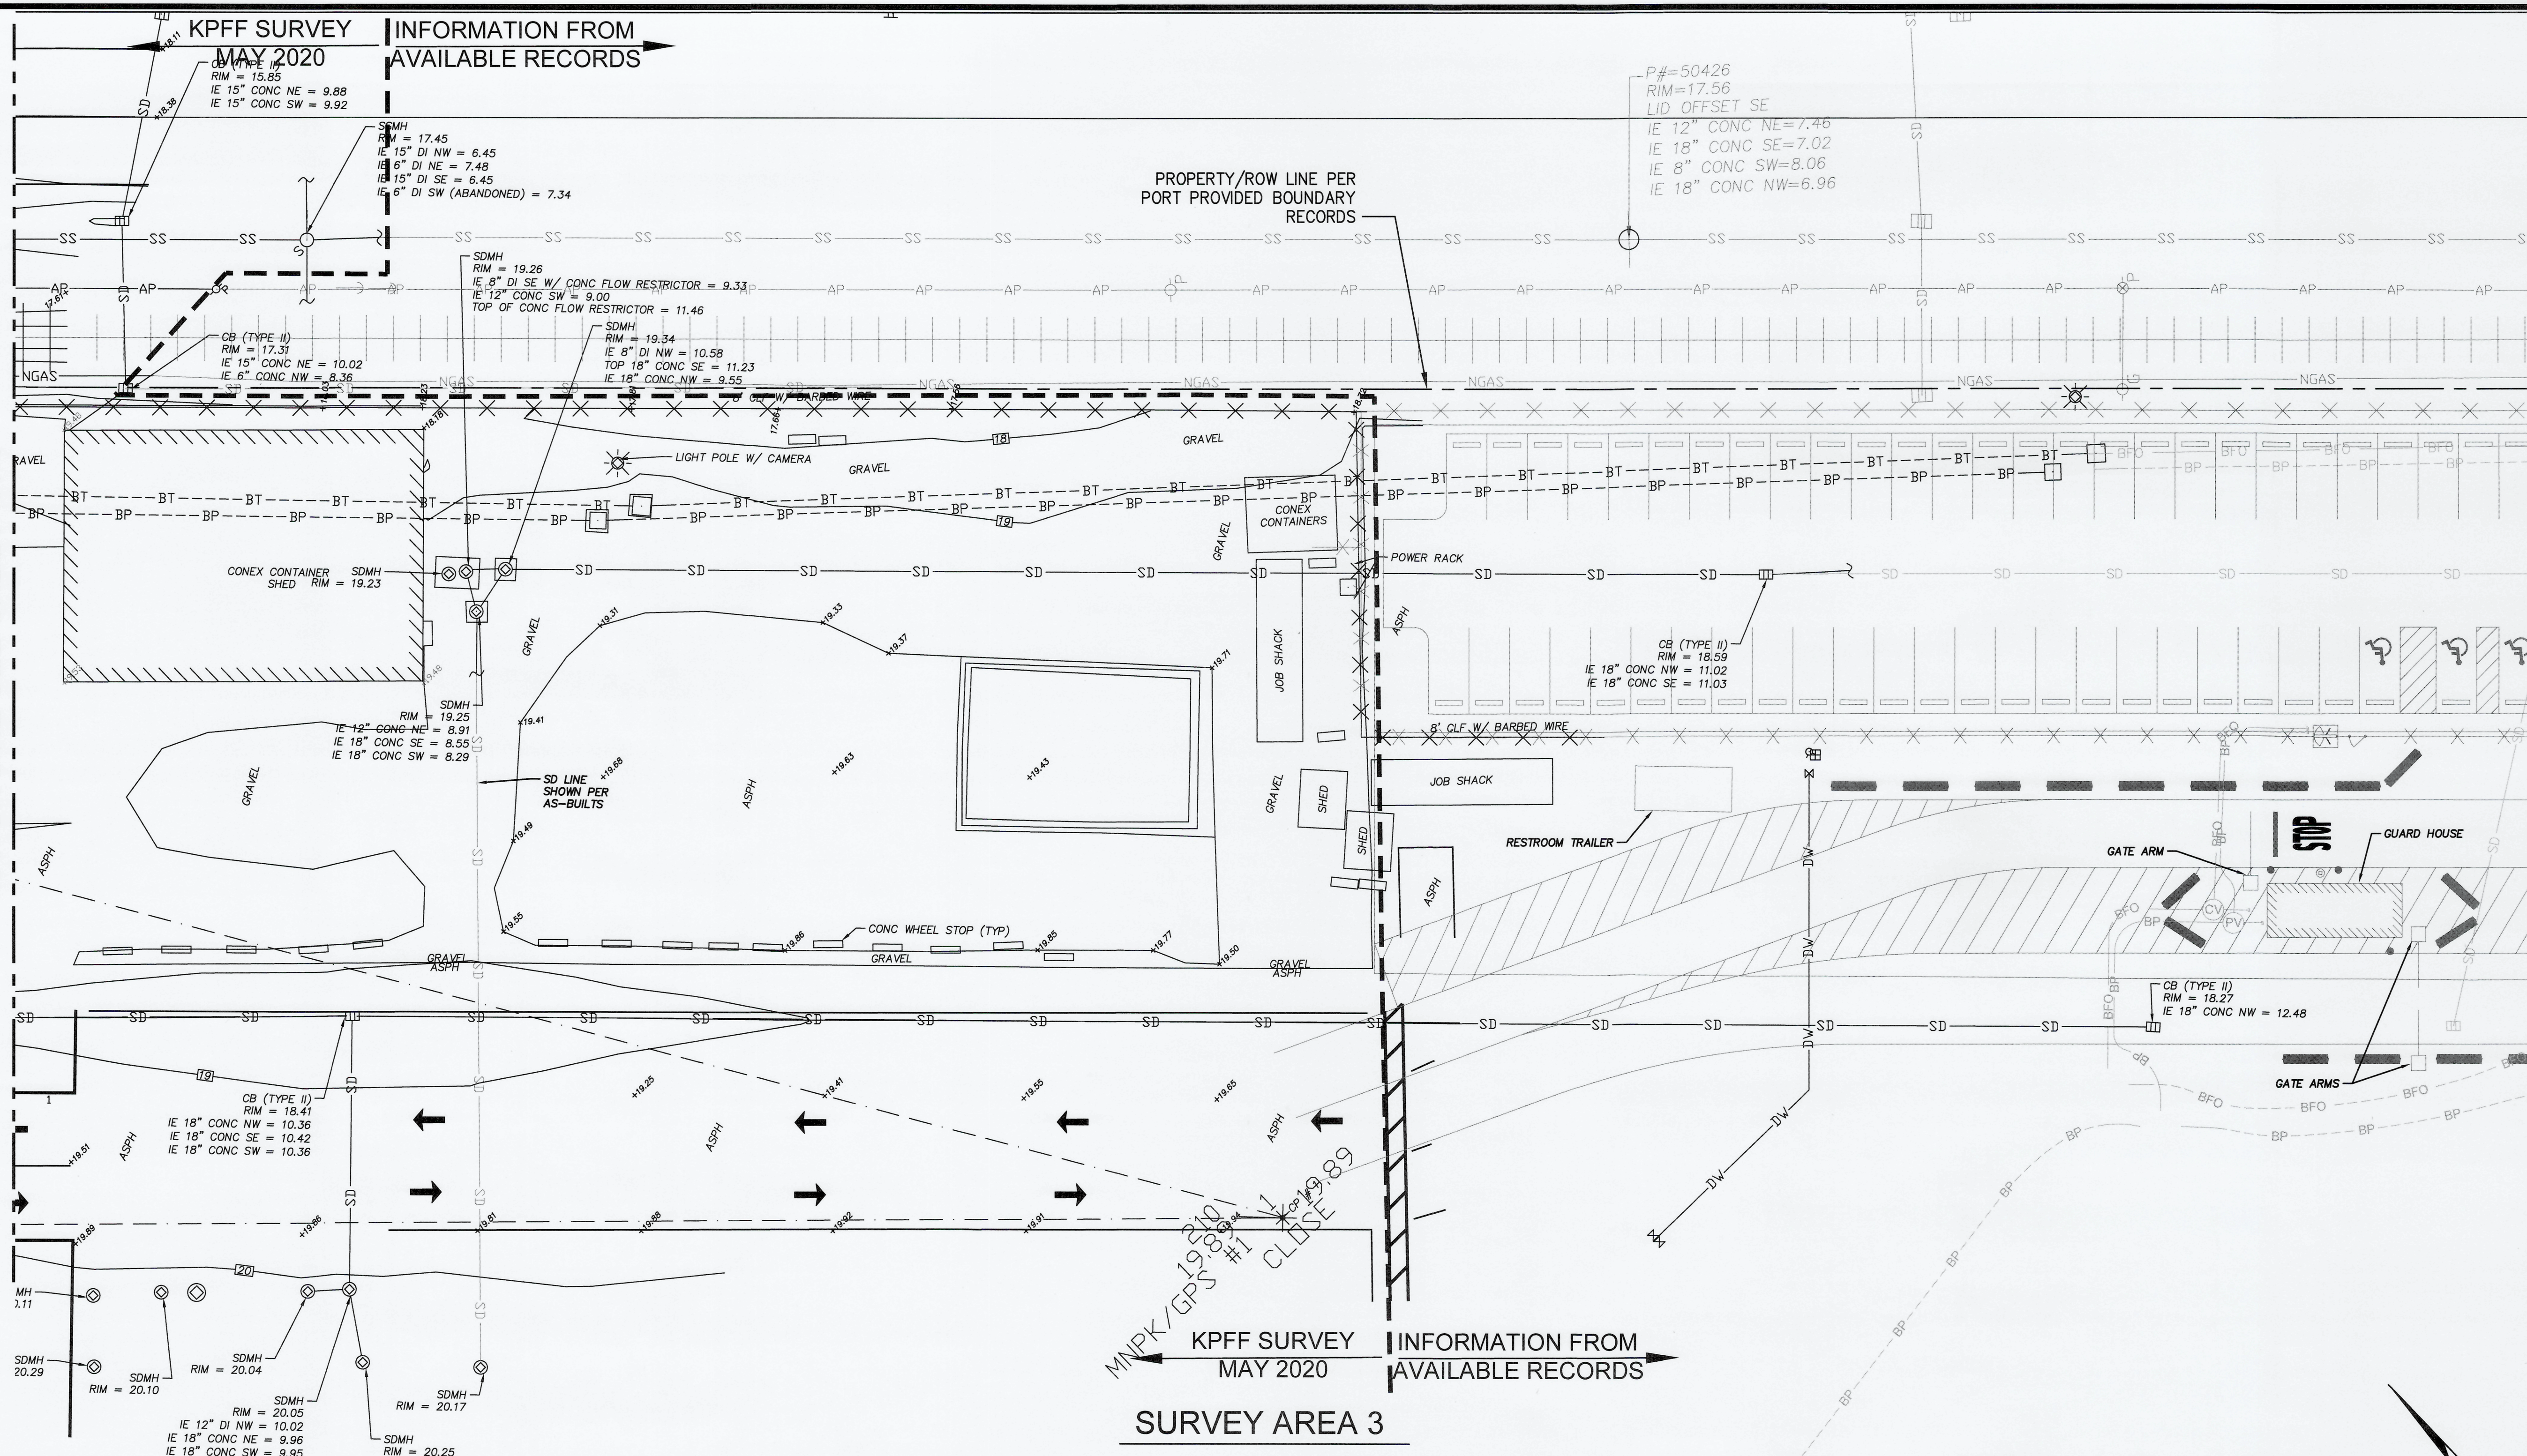

LEGEND

	FOUND MONUMENT		FIRE HYDRANT
	CONTROL POINTS		WATER VALVE
	SIGN AS NOTED		SANITARY SEWER MAN HOLE
	SERVICE POLE		STORM DRAIN MANHOLE
	POWER MANHOLE		CATCH BASIN
	COMMUNICATIONS MANHOLE		EDGE OF PAVEMENT
	COMMUNICATIONS VAULT		FENCE AS NOTED
	TRANSFORMER		SANITARY SEWER
	POWER VAULT		STORM DRAIN
	BOLLARD		WATER LINE
	WATER METER		ABOVE GROUND POWER
			GAS LINE
			RAILROAD TRACKS
			CONCRETE HATCH
			BUILDING HATCH

BASIS OF MERIDIAN:
WASHINGTON STATE PLANE COORDINATE, NAD 83/91, SOUTH ZONE 4602, N45°53'38"W BETWEEN FOUND MONUMENTS NUMBER 119 AND 120 ON PARAMETRIX SURVEY OF THE PORT OF TACOMA MEYERHAEUSER CHIP FACILITY SHEETS 1 AND 2.

VERTICAL DATUM:
MLW 19.39 @ TIDE 22 1933, HELD BENCHMARK # 119 ELEVATION 18.07' FROM PARAMETRIX SURVEY OF THE PORT OF TACOMA MEYERHAEUSER CHIP FACILITY, SHEETS 1 AND 2.

BOUNDARY NOTE:
NO CORNERS WERE SET BY THIS SURVEY, NO TITLE REPORT WAS OBTAINED AND NO EASEMENTS ON THE PROPERTY, IF ANY, ARE SHOWN. BOUNDARY AND RIGHT OF WAY LINES ARE SHOWN PER BEST AVAILABLE RECORD INFORMATION, AND TIES TO EXISTING LOCAL MONUMENTATION.



UTILITY NOTE:
UTILITIES SHOWN HEREON ARE PER KPFF AS-BUILT OF SITE SURFACE FEATURES IN CONJUNCTION WITH UNDERGROUND UTILITY LOCATES PERFORMED BY KPFF. ALL UNDERGROUND UTILITIES SHOULD BE CONSIDERED APPROXIMATE ONLY.

METHOD OF SURVEY:
CONTROL SURVEY PERFORMED WITH THE USE OF TOPCON GRS GPS RECEIVERS, TOPOGRAPHIC AND SUPPLEMENTAL CONTROL SURVEY PERFORMED USING CONVENTIONAL GROUND METHODS USING A TOPCON PS-103 ROBOTIC TOTAL STATION. ALL WORK PERFORMED DURING THE COURSE OF THIS SURVEY MEETS OR EXCEEDS THE STANDARDS AS SET FORTH IN WAC 332-130-090. SURVEY COMPLETED IN MAY OF 2020.

POINT	NORTHING	EASTING	ELEVATION	DESCRIPTION
1	708273.271	1173847.816	19.89	MN
2	708489.968	1173620.814	19.89	MN
3	708745.863	1173354.460	19.71	MN
4	708887.676	1173192.256	20.08	MN
5	709064.404	1173013.098	20.09	MN
6	708179.238	1172808.390	19.90	MN
7	708128.572	1173094.801	19.46	MN
202	710993.715	1171390.395	16.11	MNPK/GPS #120
208	707722.308	1174765.518	18.07	MNSB/GPS #119



kpff
612 Woodland Square Loop SE,
Suite 100
Lacey, WA 98503
360.292.7230
www.kpff.com

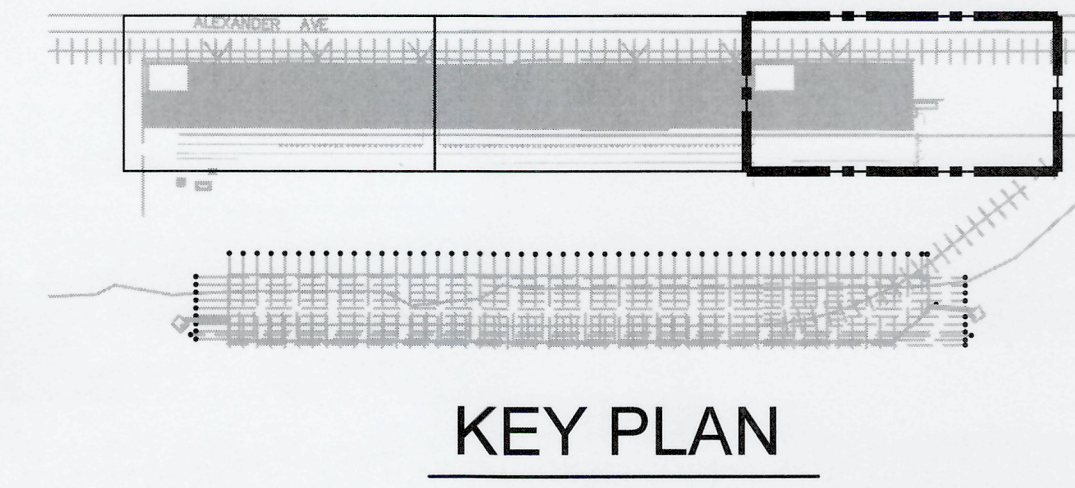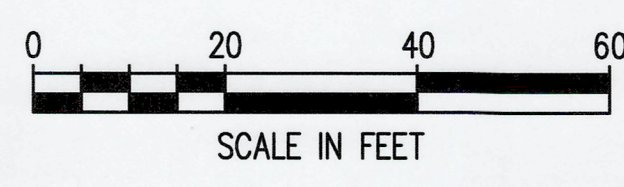

6695

G1.5

OF 26

EB-1 PAVEMENT AND RESTROOM BUILDINGS

SURVEY AREA 3

APPROVED: *[Signature]* 12/13/23

TJH CHECKED BY DATE 11/21/2023

SEK PROJ. ENGR DATE 11/21/2023

DIRECTOR ENG. DATE thebig Nov 21, 2023

PRINTED BY: thebig Nov 21, 2023

PORT ADDRESS: ONE SITUM PLAZA

TACOMA WA, 98401-1837

CONTRACT/CONS: 071907

TOWNSHIP: 21N

RANGE: 3E

SECTION: 36

DAT-HRZ: W83-SF

VERT: PORT OF TACOMA BM#

PARCEL: 0321354035

DRAWING SCALE: AS SHOWN

BID SET

Port of Tacoma

2407 North 31st Street, Suite 100
Tacoma, Washington 98407
(253) 396-0150 Fax (253) 396-0162
P.O. BOX 1837 TACOMA, WA 98401 (253)383-5841

kpff

MARK: REVISION: BY: DATE: APPR: DATE:

THIS DRAWING IS THE PROPERTY OF THE PORT OF TACOMA AND SHALL NOT BE USED ON OTHER WORK, DISCLOSED, COPIED, IN WHOLE OR IN PART, WITHOUT WRITTEN PERMISSION