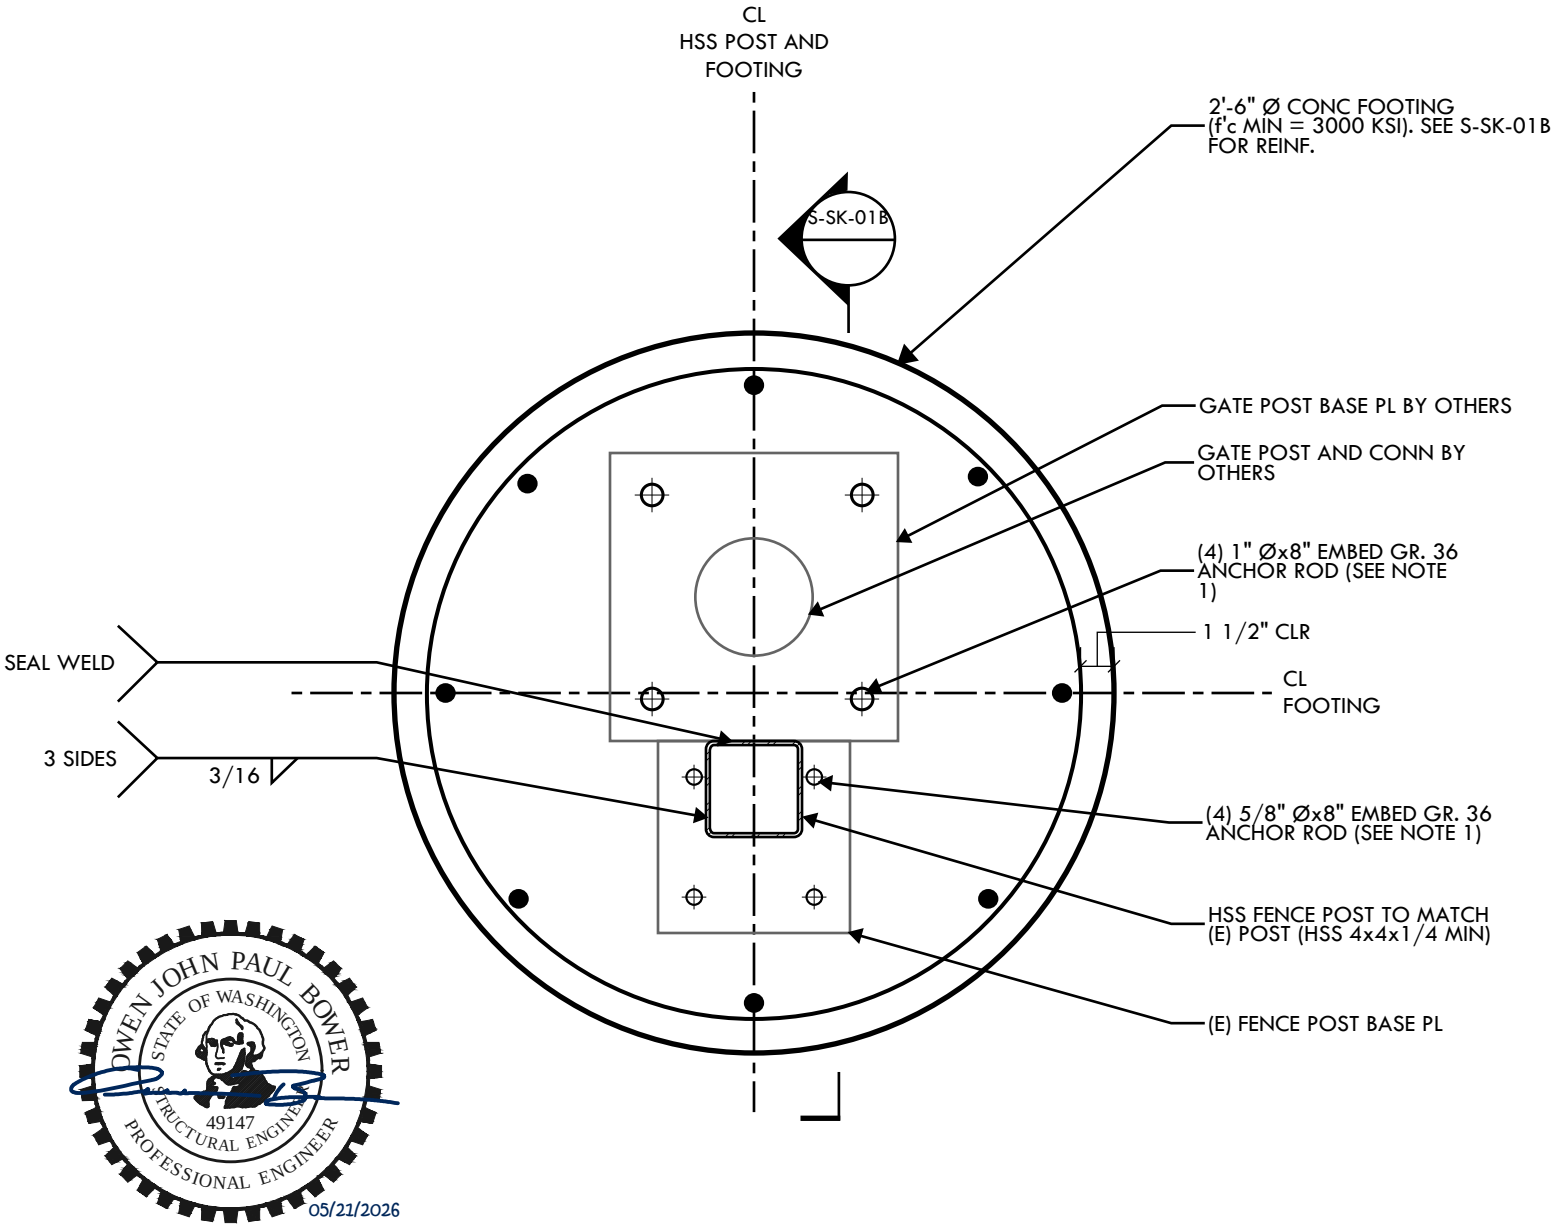


PLAN

NOTES:
1. AT CONTRACTORS OPTION, POST INSTALL ANCHOR RODS WIITH HILTI HY-HIT 200 EPOXY IN LIEU OF CASTING IN PLACE

LUND OPSAHL
1215 Fourth Avenue, Suite 1200
Seattle, Washington 98161
206-402-5156 | www.lundopsahl.com


Project PORT OF TACOMA — Project No. 26-064-01

Subject SWING FENCE FOOTING — Revision 0 — Date

Client — Scale

Designer — Reference

S-SK-01A

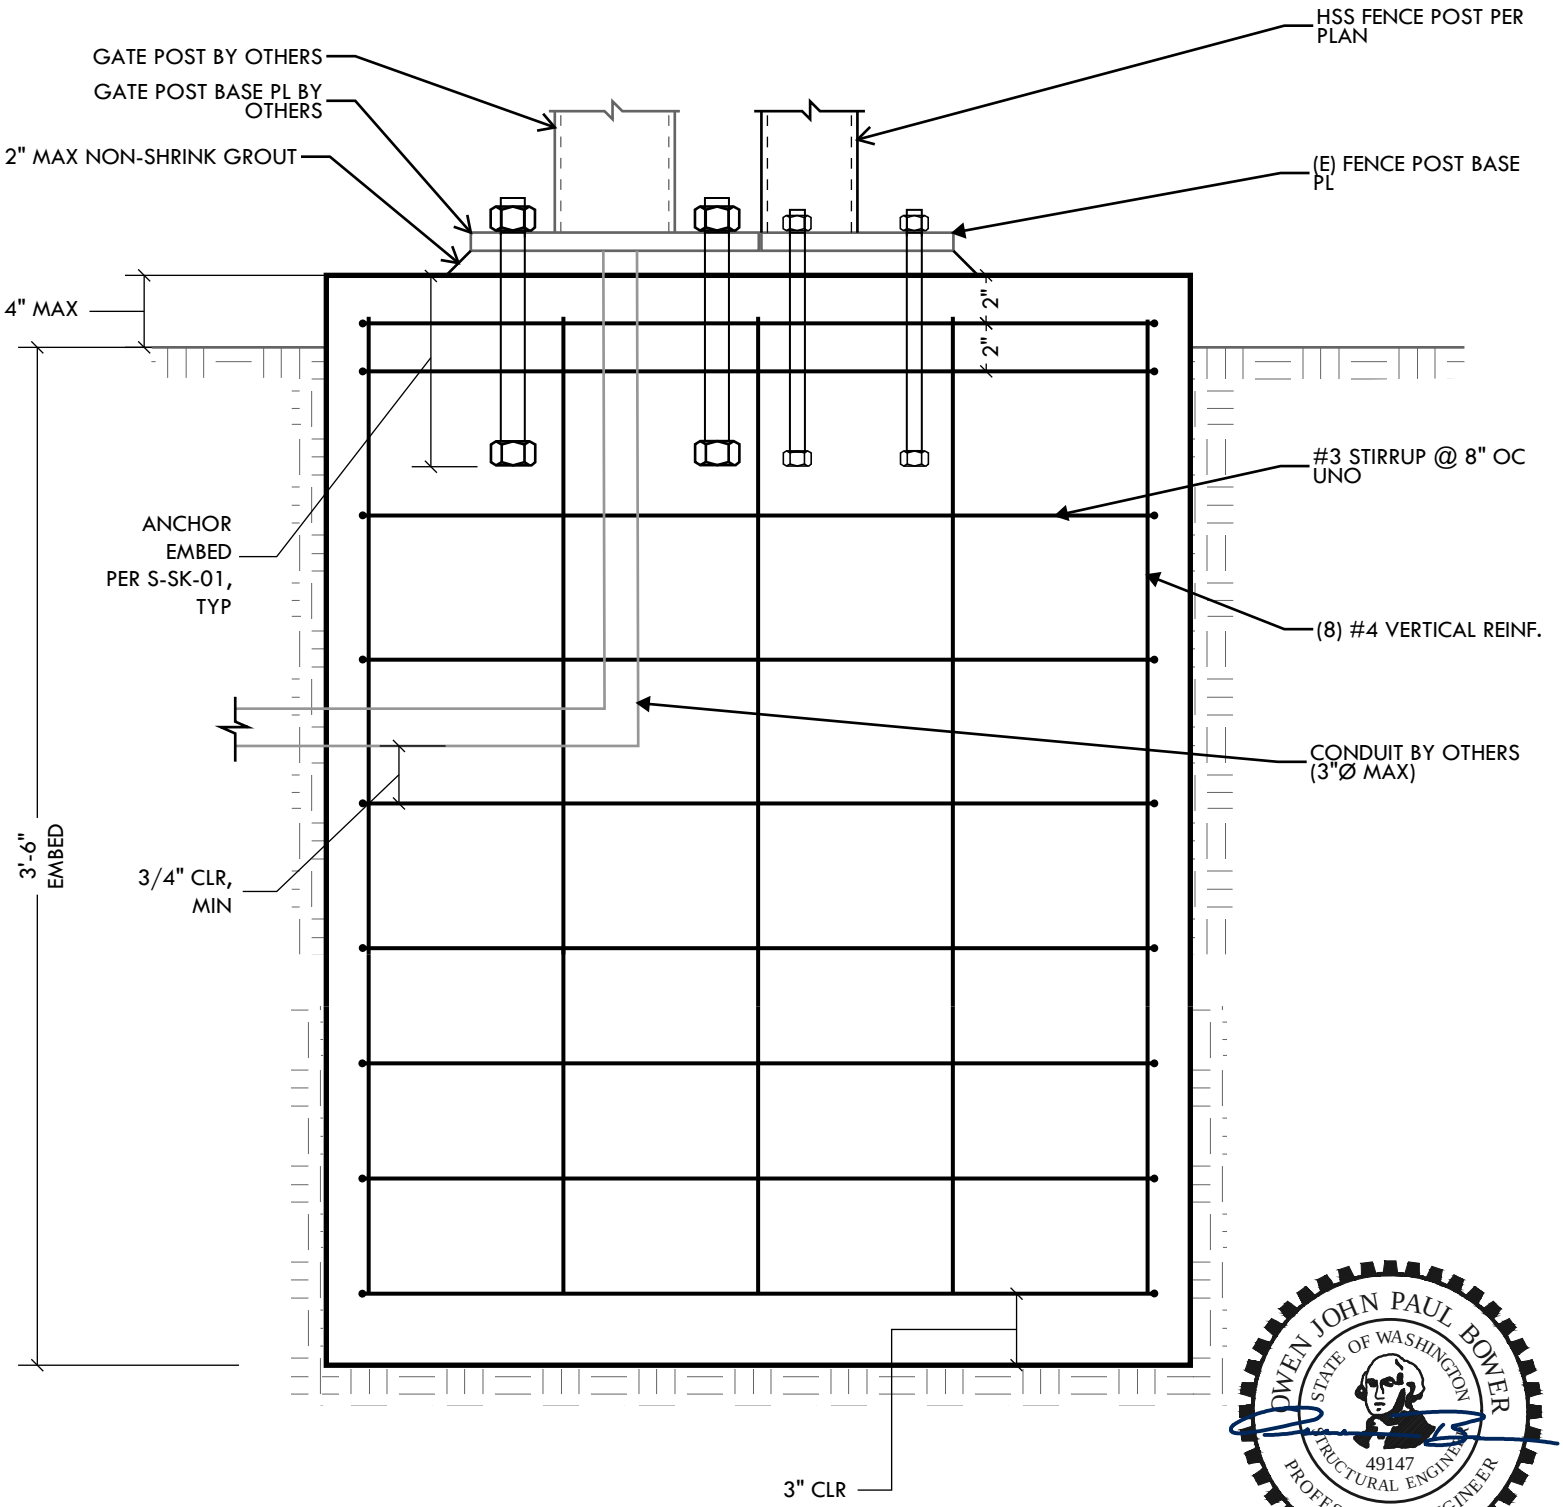

LUND OPSAHL
1215 Fourth Avenue, Suite 1200
Seattle, Washington 98161
206-402-5156 | www.lundopsahl.com

Project PORT OF TACOMA — Project No. 26-064-01

Subject SWING FENCE FOOTING — Revision 0 — Date 5/19/2026

Client — Scale

Designer — Reference

S-SK-01B