

MAP
 Showing Proposed Change in
 Street and Lots Nos. 29, 6, 26 & 5
 as shown on Original Map.

(R.M.)

31
 12
 30


AREA = 12456.6 Sqft.
 12006.6
 .29 Acre.


STREET

Giersch

6

Part one Survey

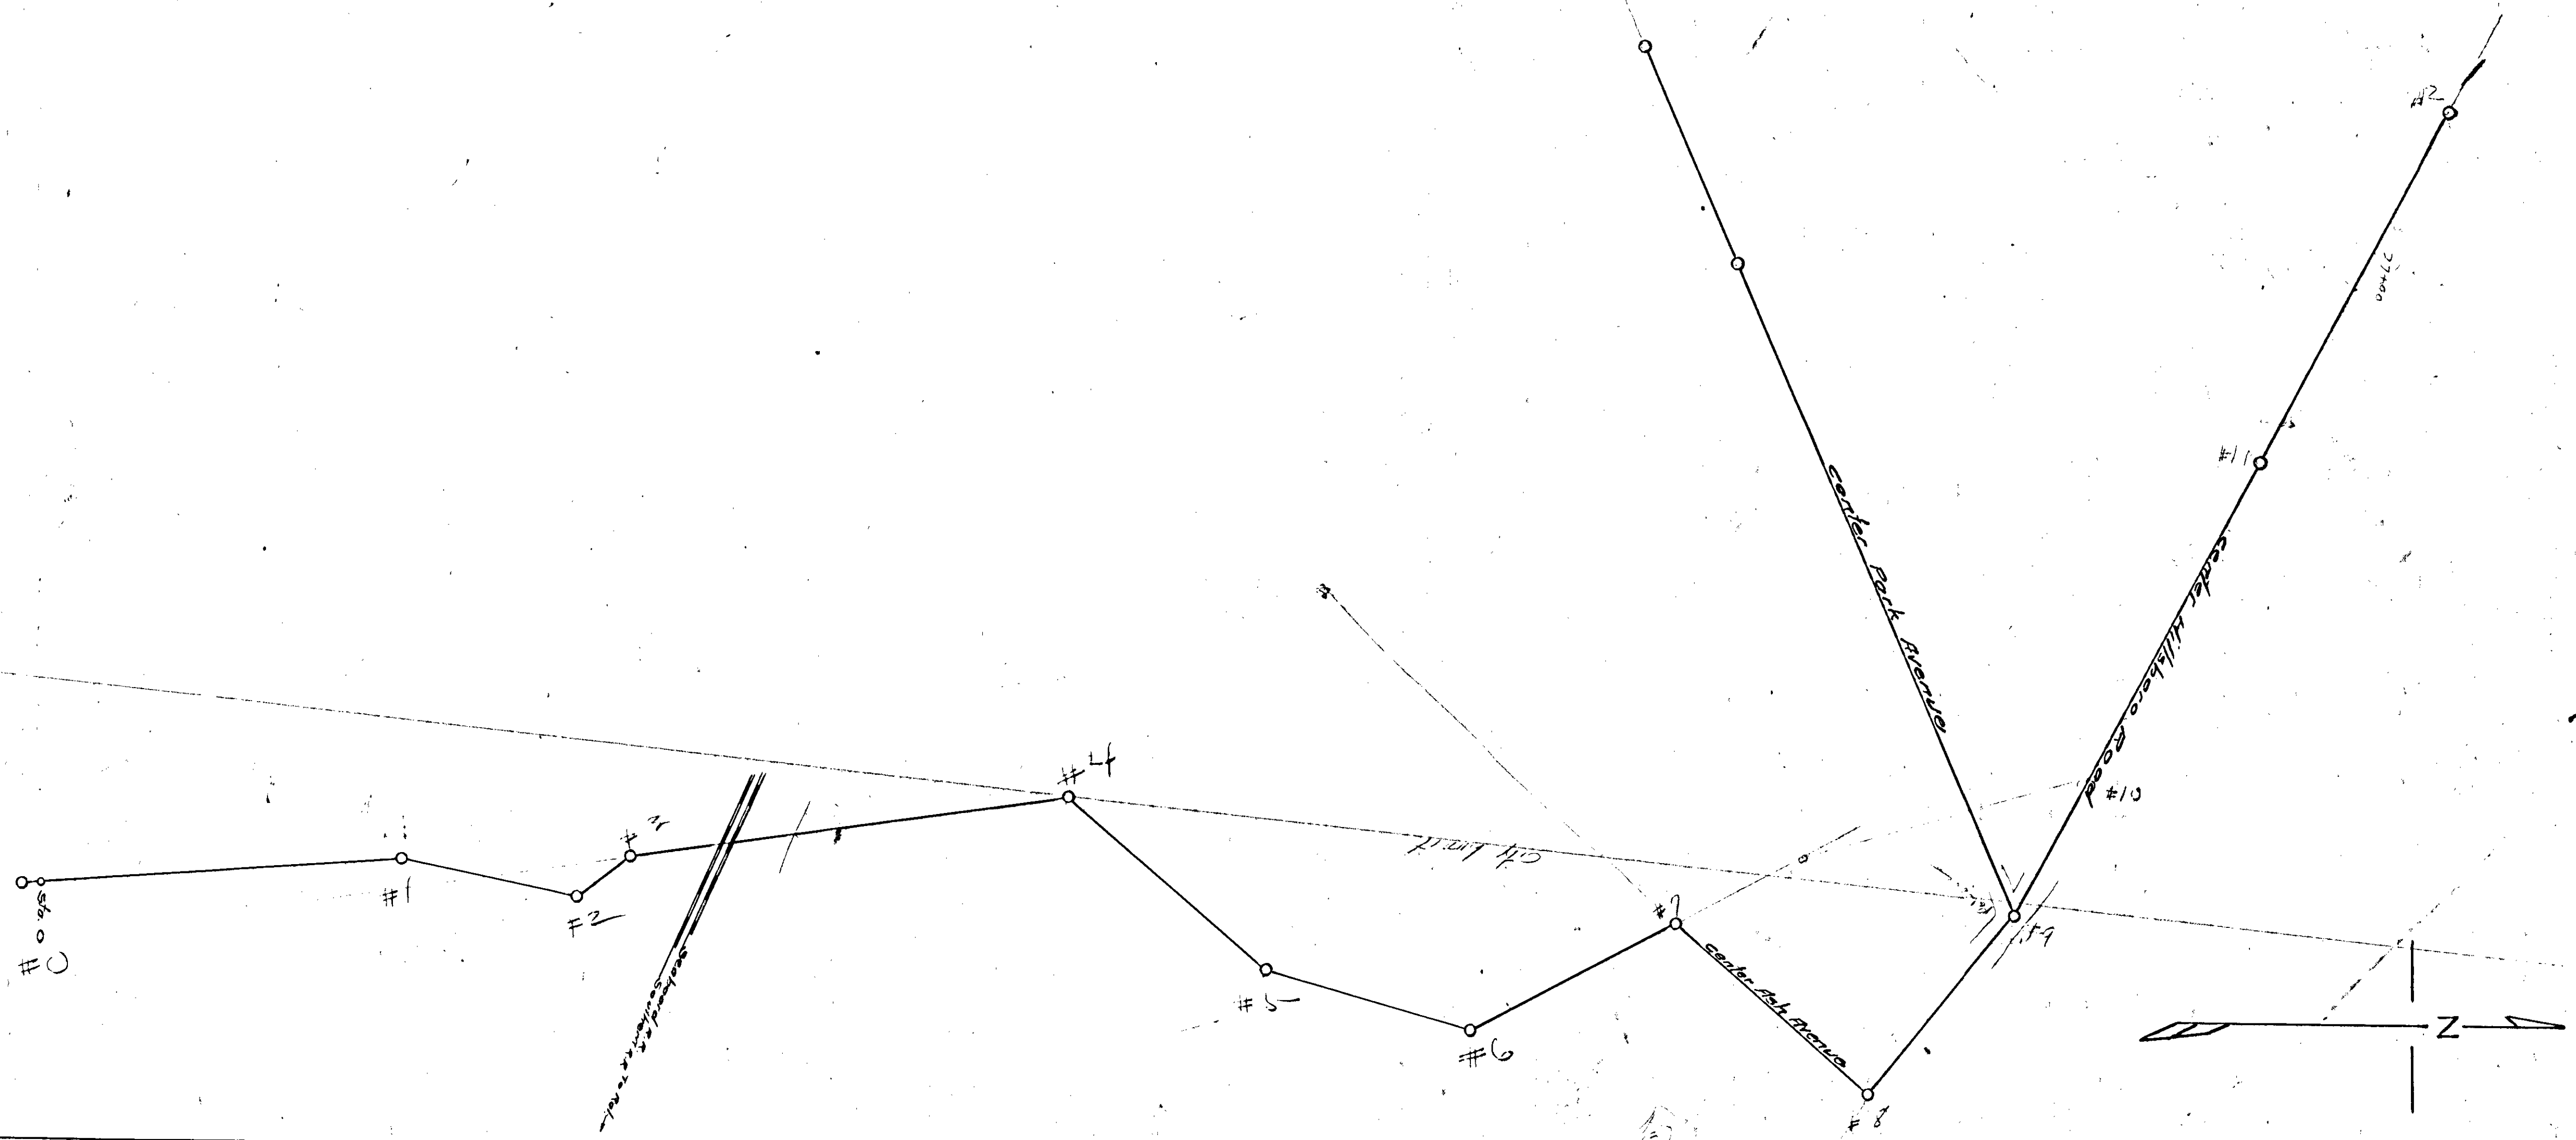

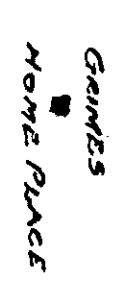



PART of PULLEN PARK.
Plotted from description
as given in Public Lands
1921 page 480.
Scale 1" = 80'

STATE COLLEGE CAMPUS.

HILLSBORO STREET.
N 65-04 E 231.8
FERDALE ROAD.

7.00

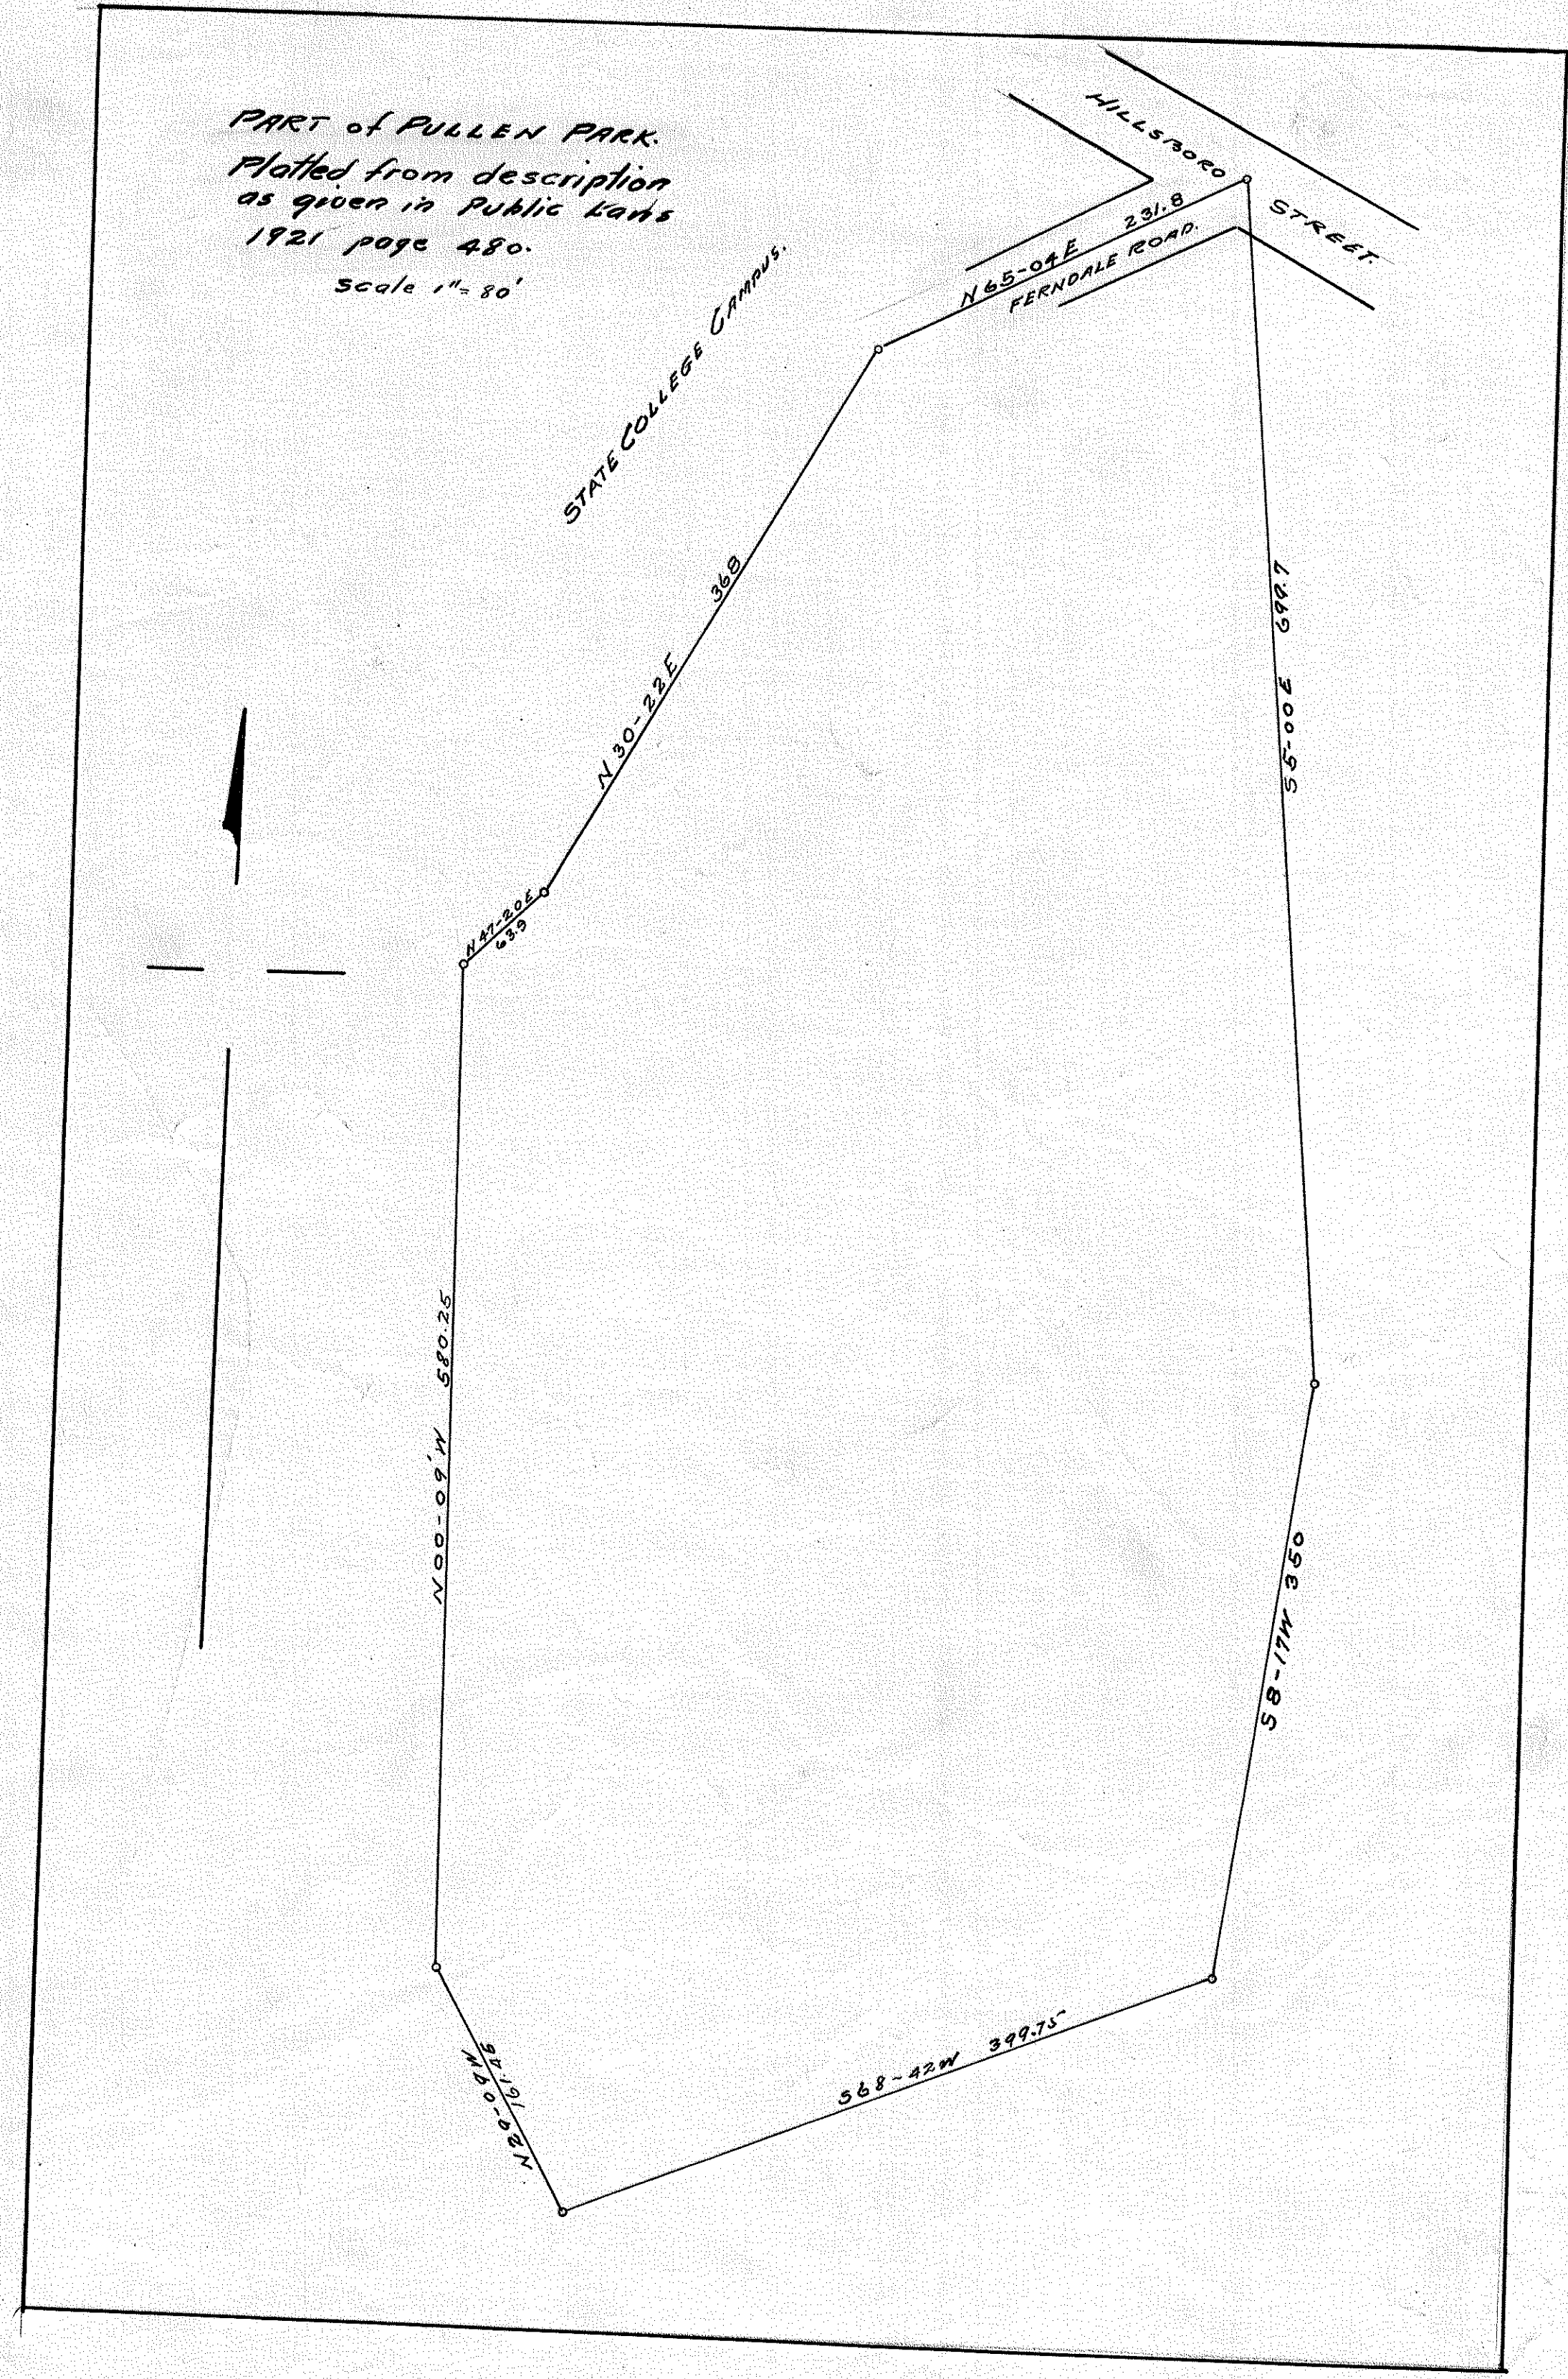

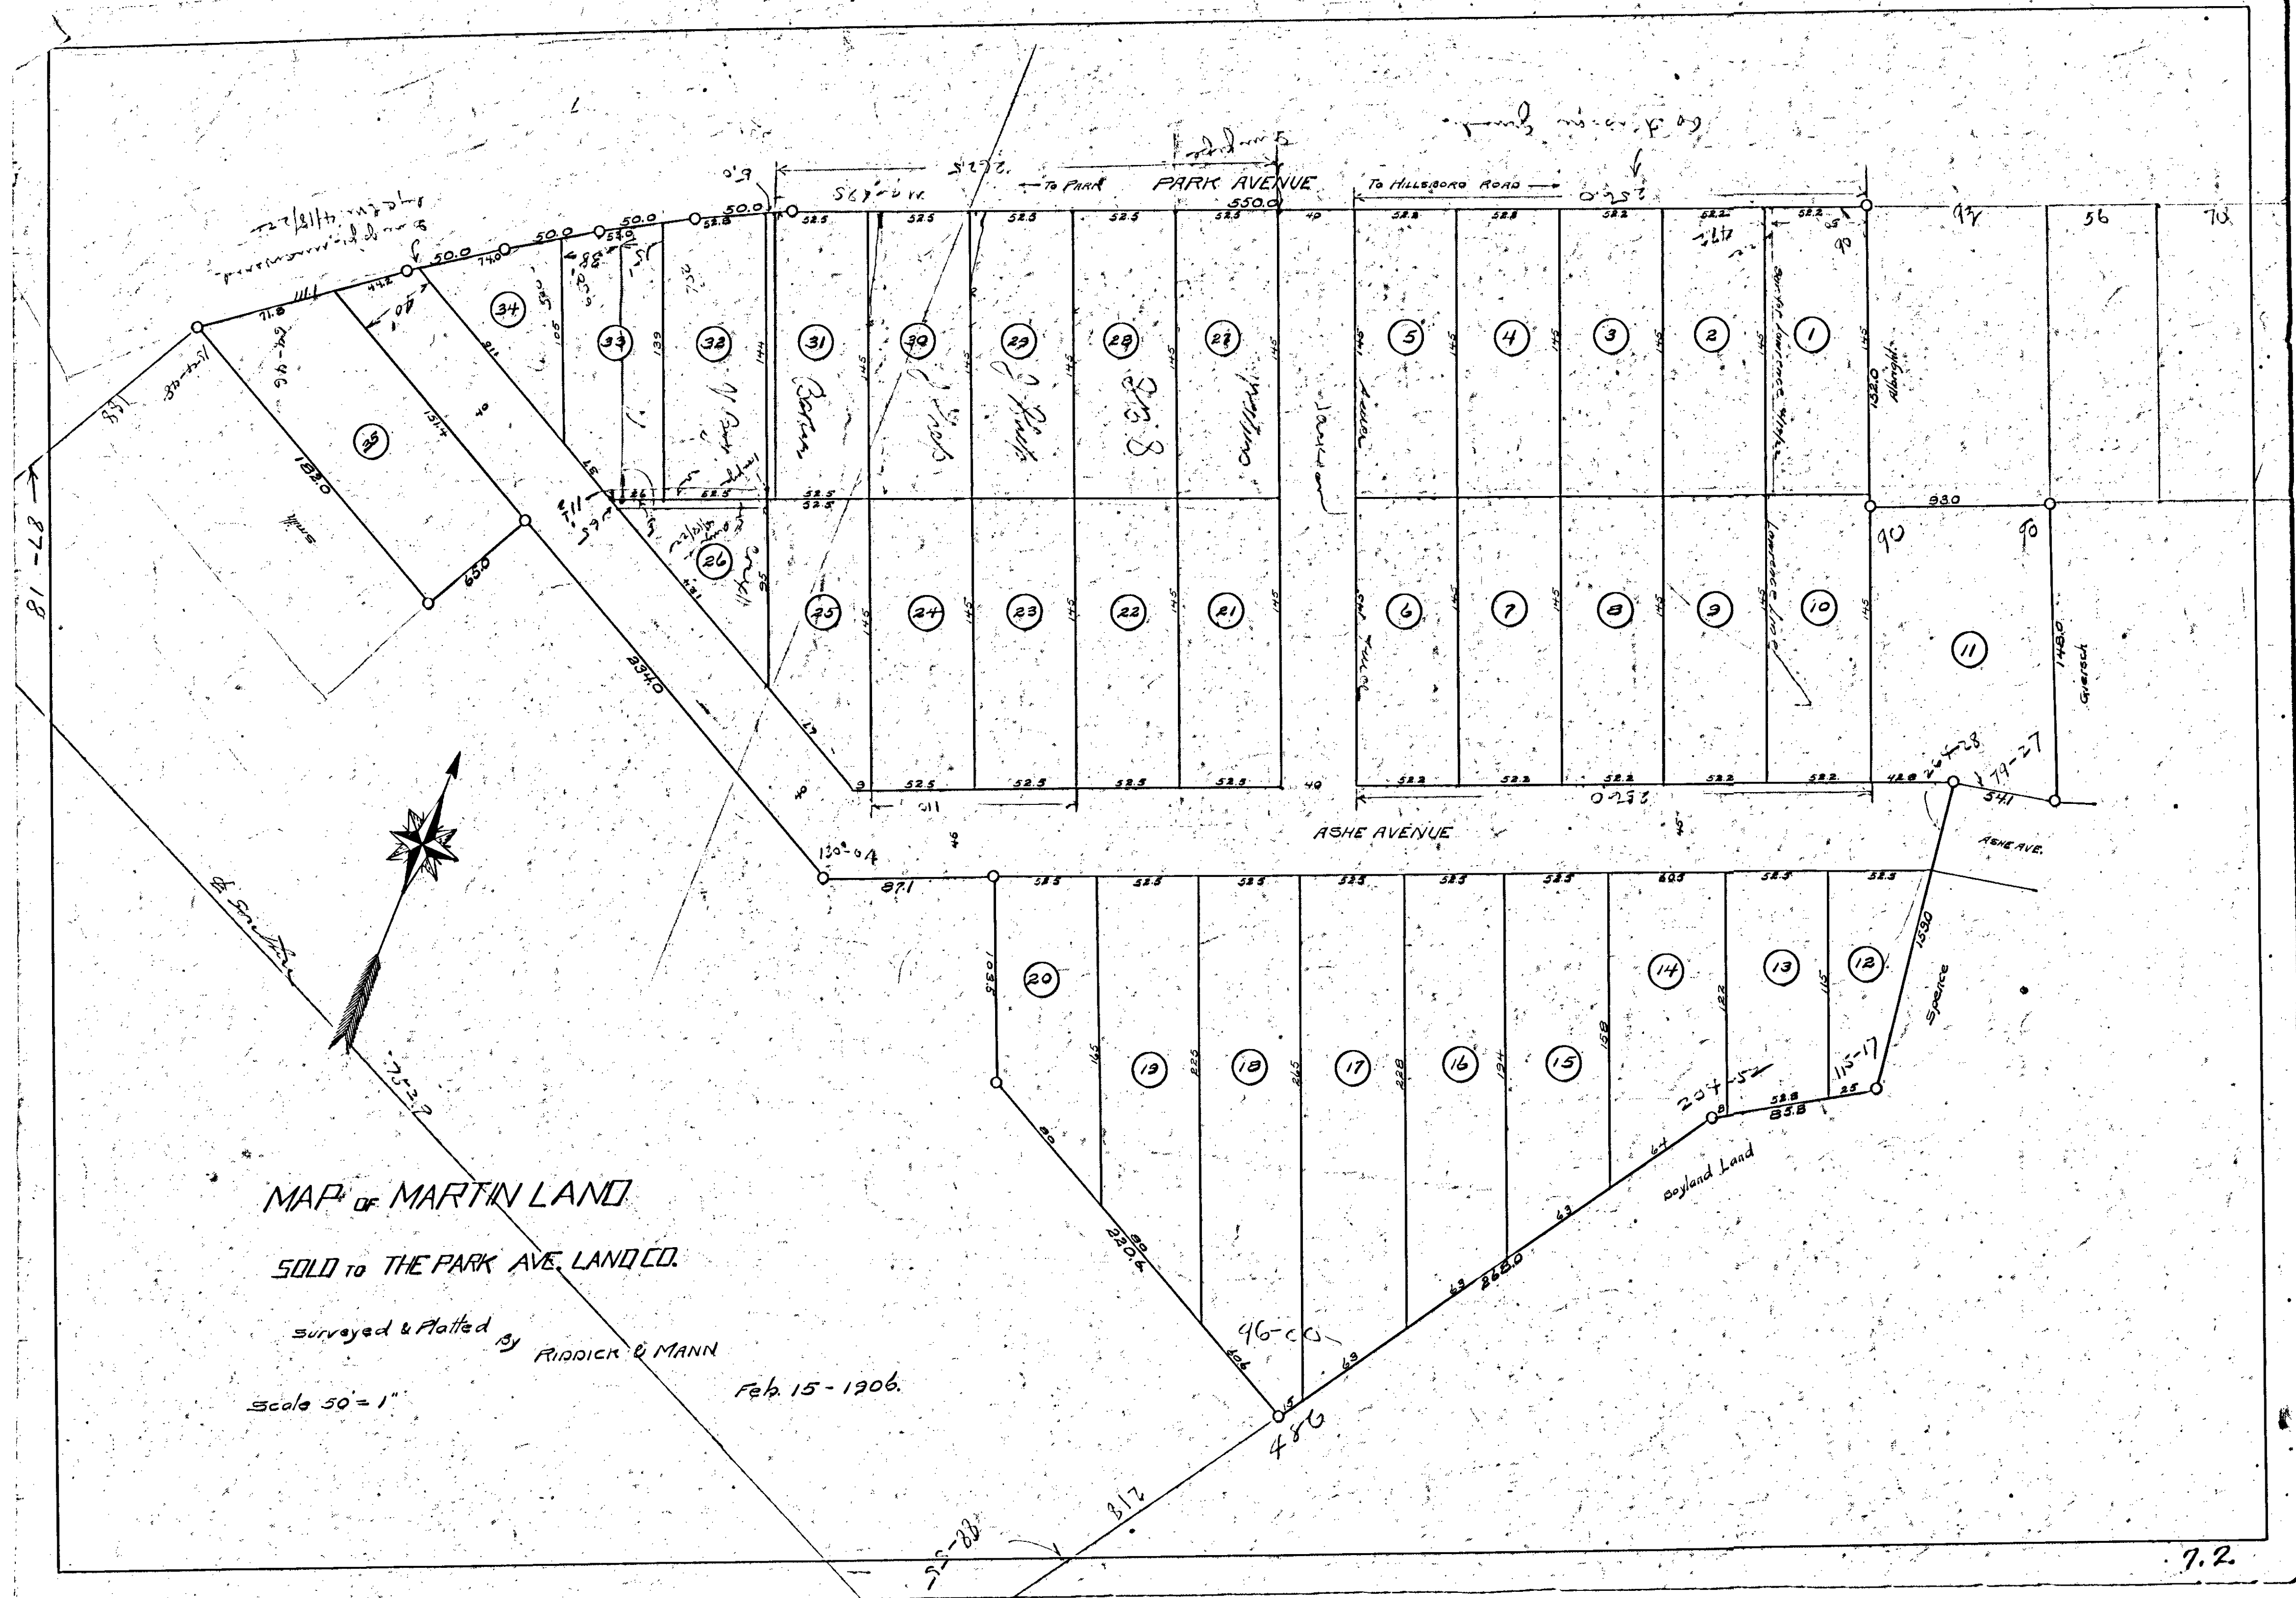



MAP OF MARTIN LAND

SOLD TO THE PARK AVE. LAND CO.

Surveyed & Platted By RIDDICK & MANN

Scale 50' = 1"

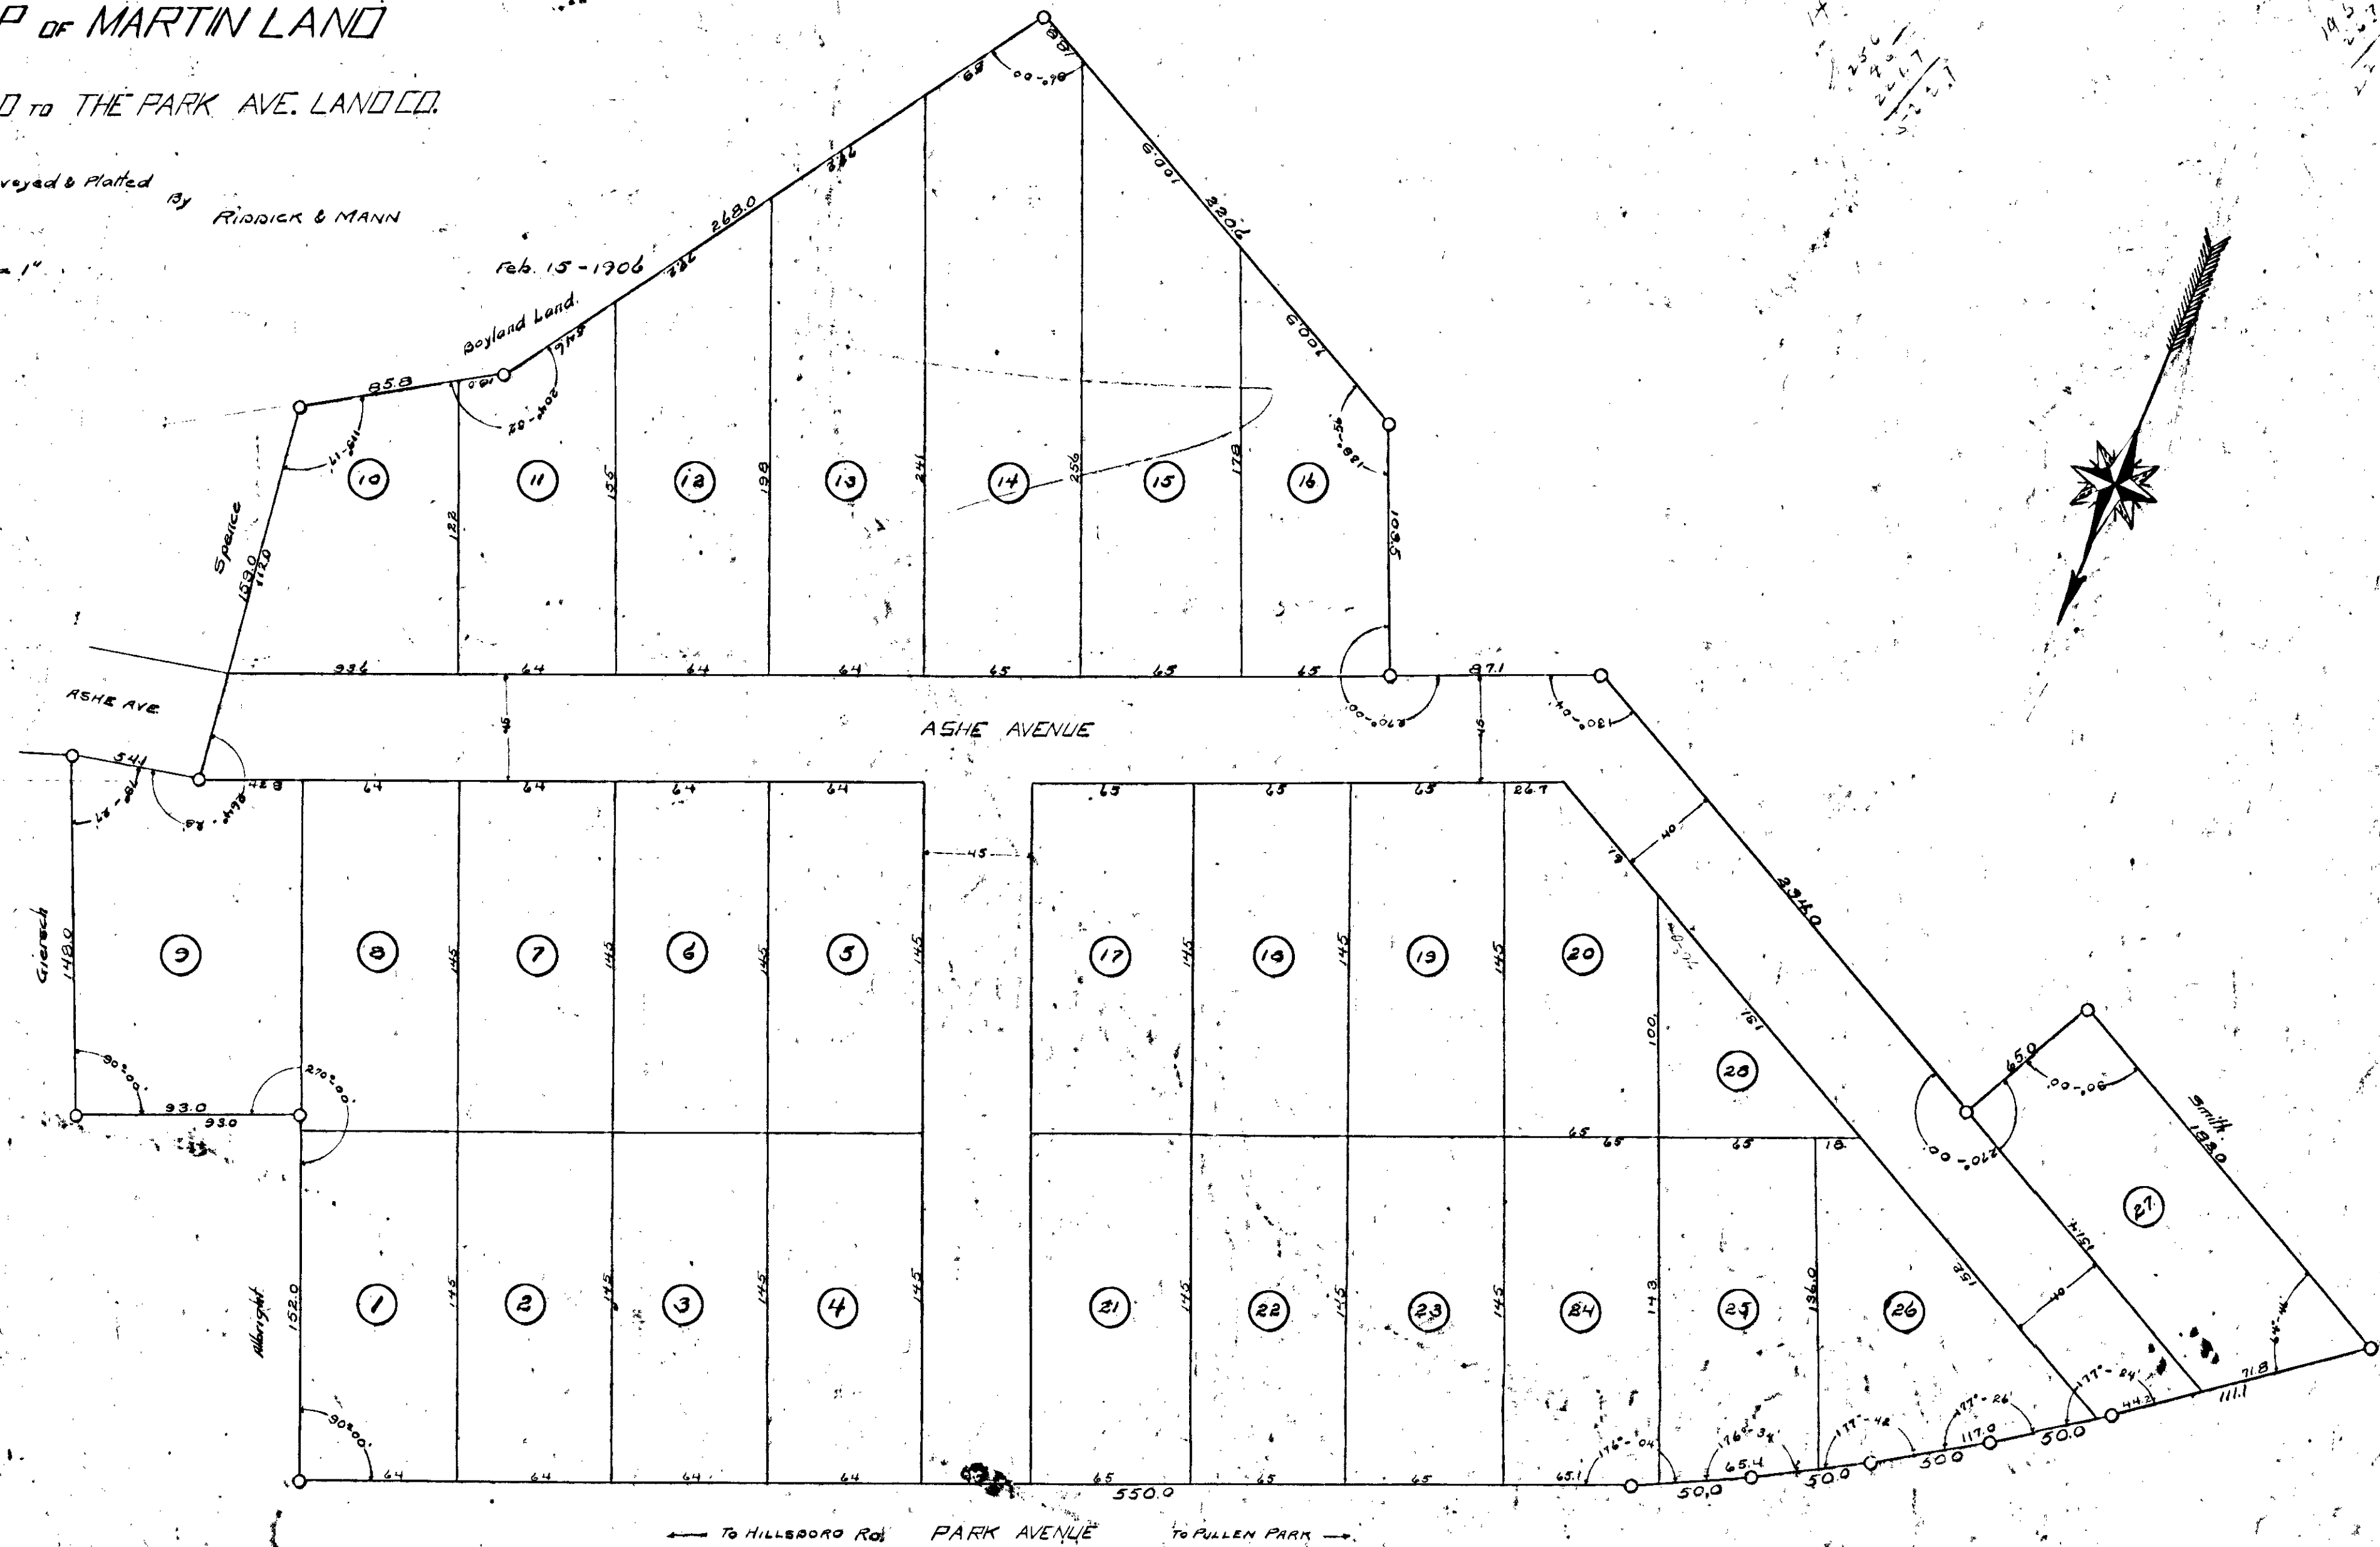

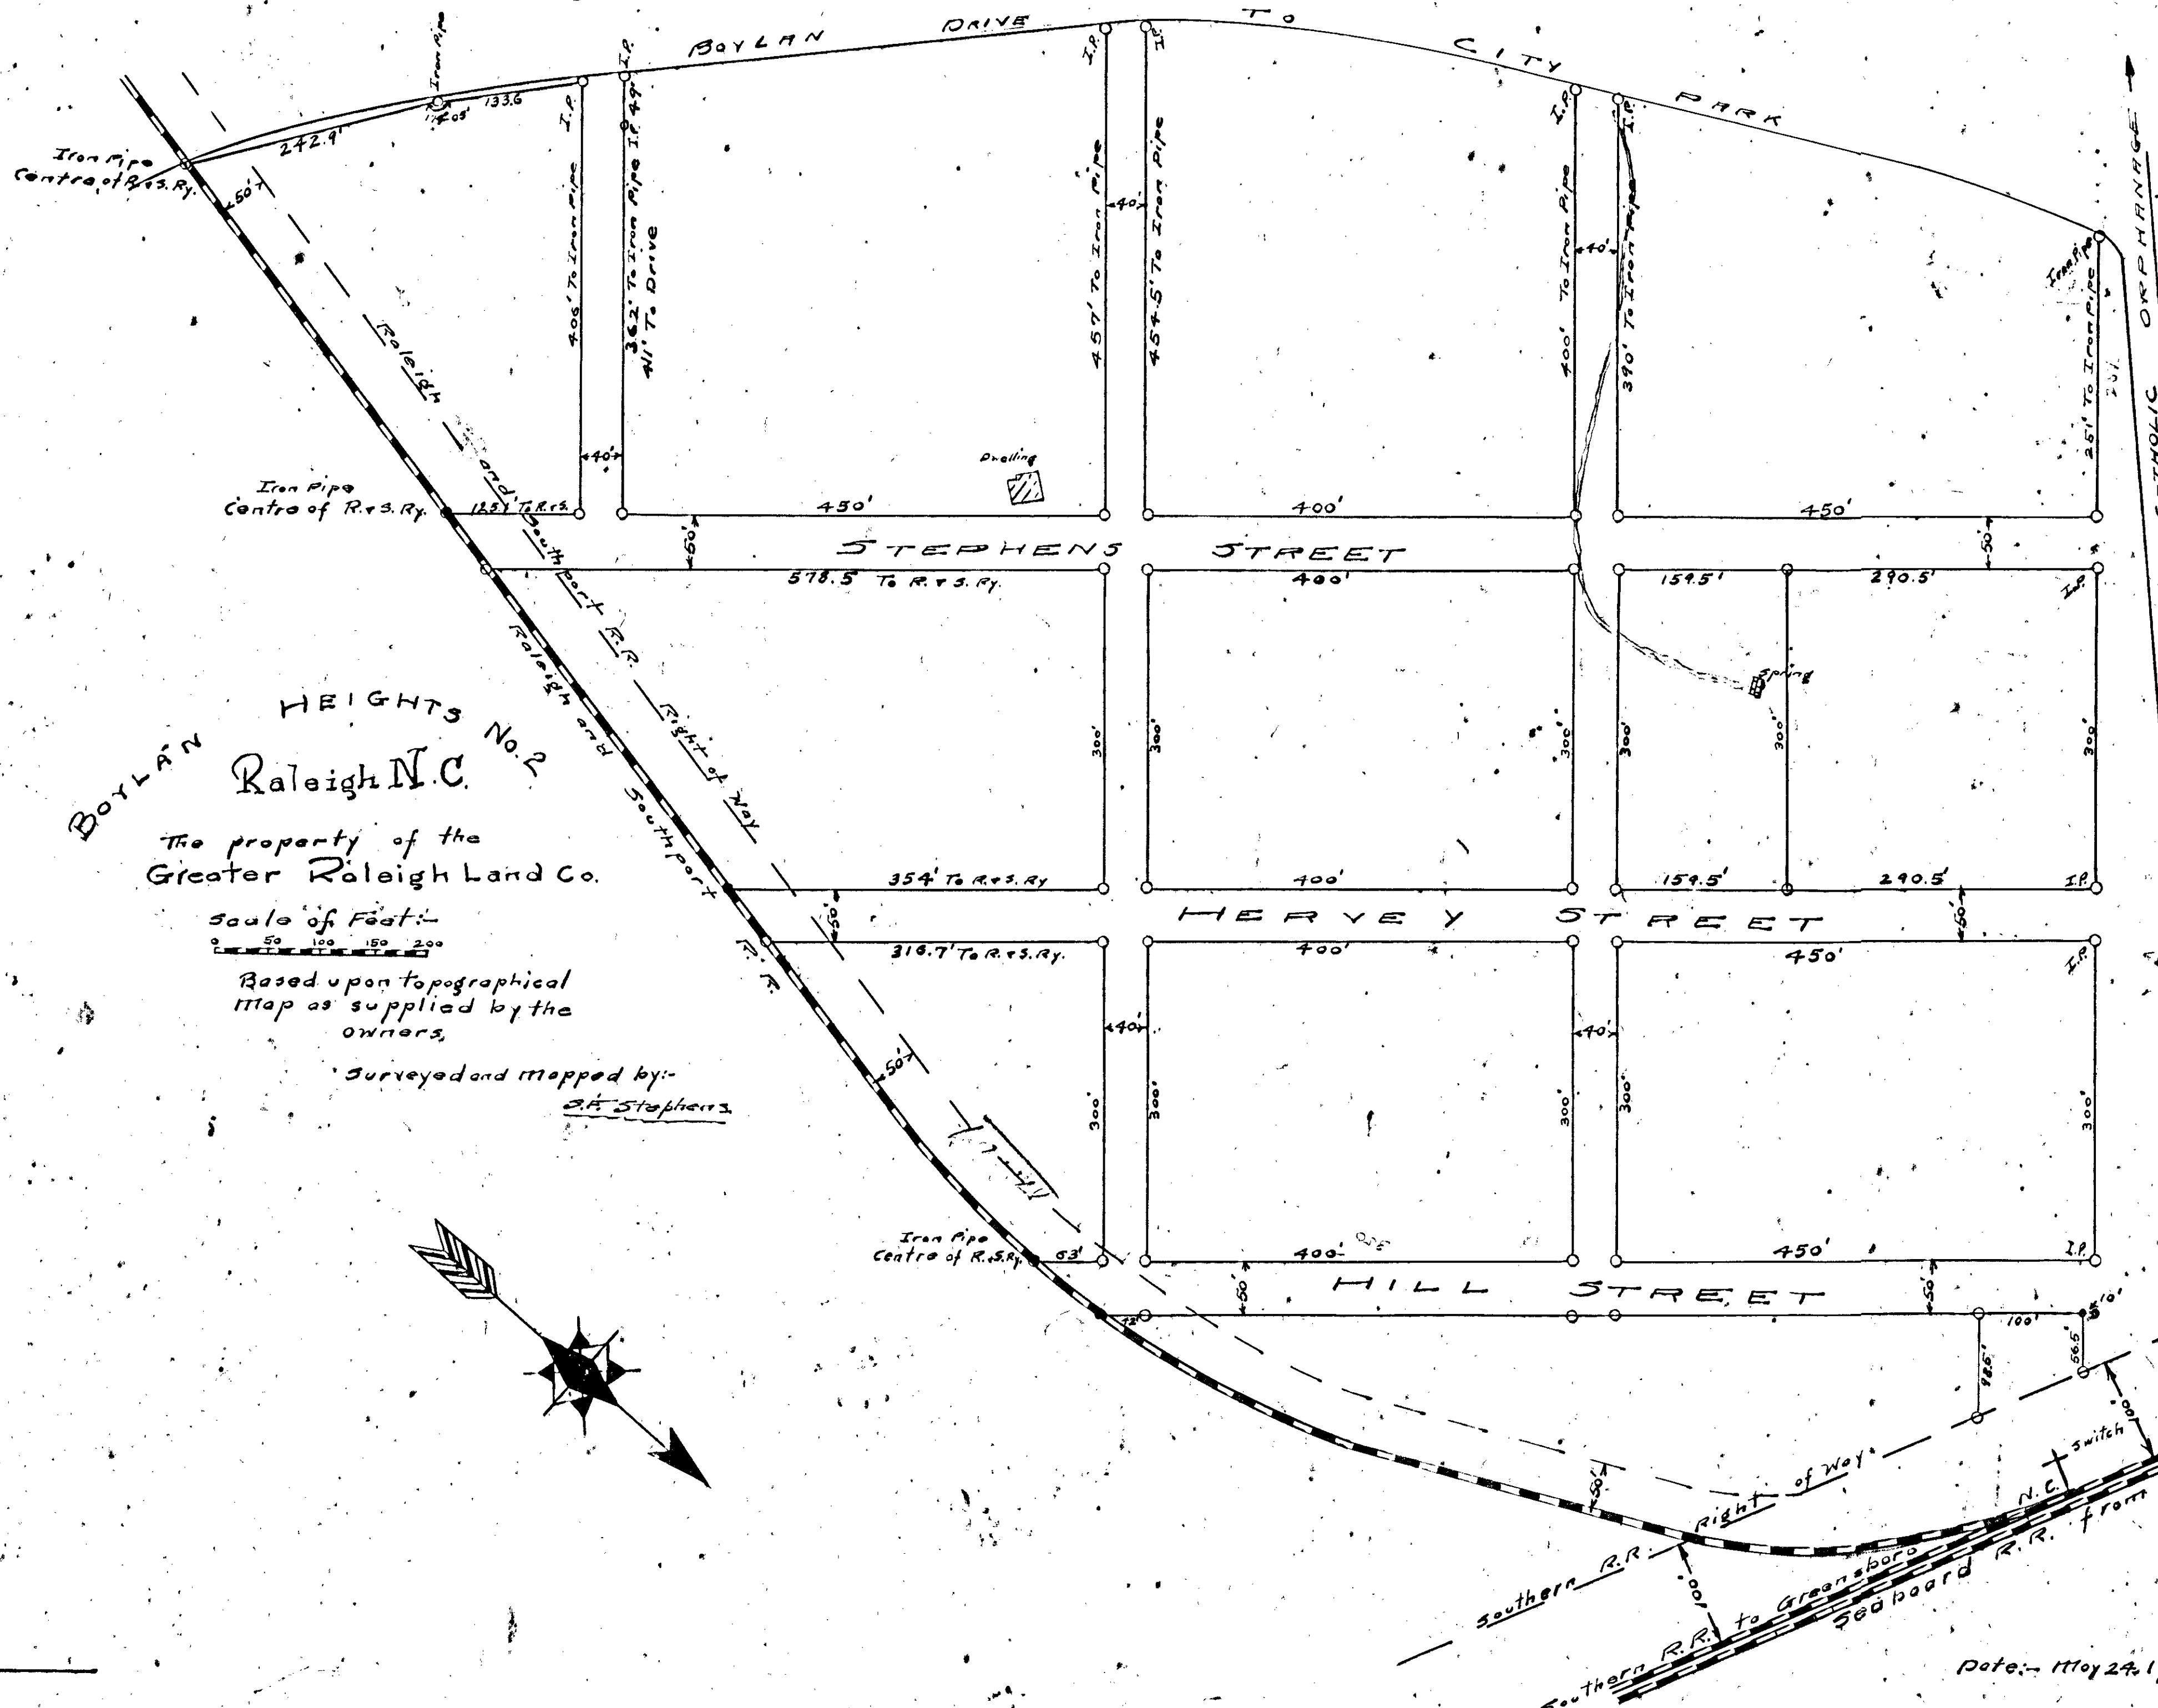


BOYLAN HEIGHTS No. 2
Raleigh N.C.
The property of the
Greater Raleigh Land Co.

Scale of Feet:-
0 50 100 150 200

Based upon topographical
map as supplied by the
owners.

Surveyed and mapped by:-
J. A. Stephens

Date: May 24, 1910

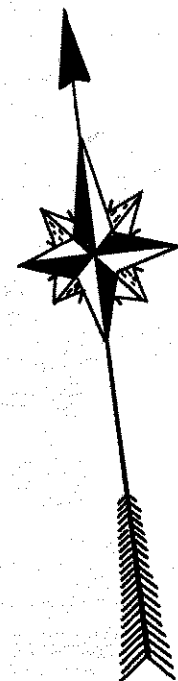

BELVIN or KILGORE

Line along West side of fence.
54.2
Iron Pipe
Bernard corner in Belvin Line
86°-59'
60°-20'

LUMSDEN or BERNARD.

Line along South Side of Fence

140.3

140.3

C.B. WILLIAMS.

Iron pipe
142°-00'

C.B. WILLIAMS.
30.8

Iron Pipe
71°-56'

To HILLSBORO ST.

PARK AVENUE.

67.0'

Side-walk.

TENANT HOUSE.

Line along South side of fence.
BELVIN or BRIGGS

115.5

129°-20'

Iron Pipe

Iron Pipe

MAP

of

LOUISA TAYLOR LOT.

Being formerly part of the Lumsden Lot.
Situated on Park Avenue, near the City Limit Line, West.

Surveyed & Platted

for


Jacques Busbee.

by

RIDDICK & MANN

Scale 1" = 10'

Jan. 1911.

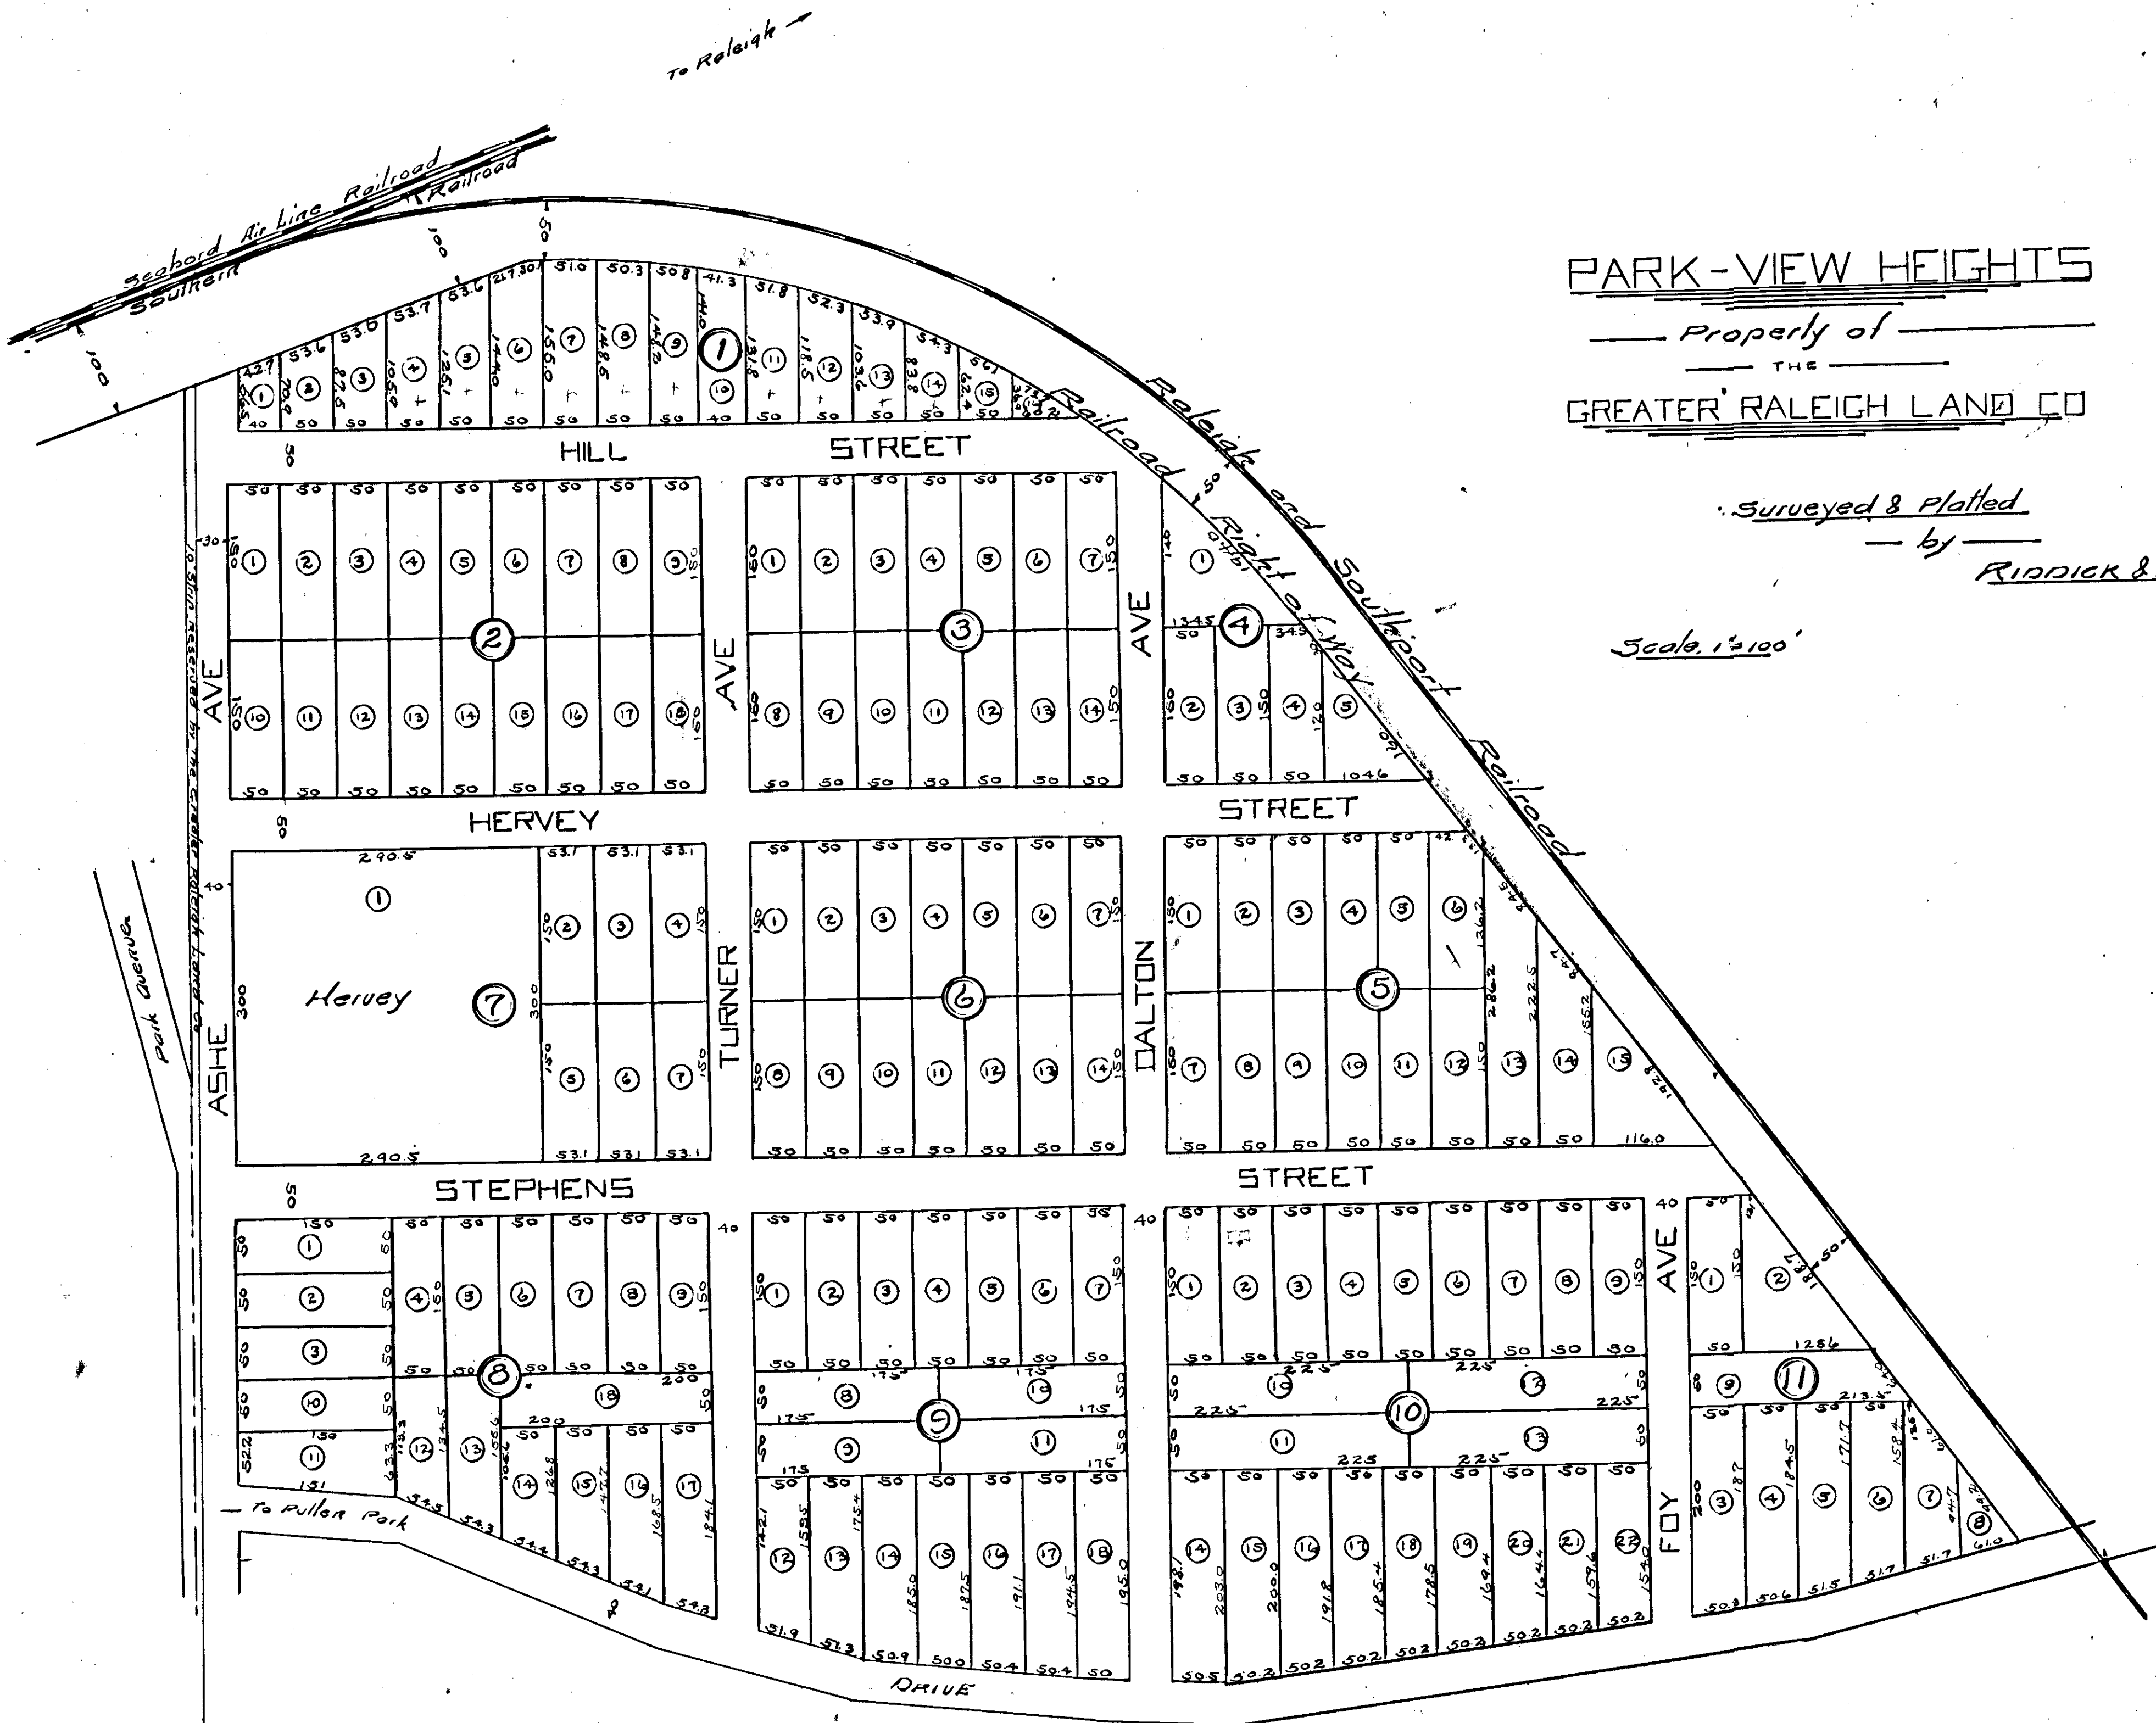

PARK-VIEW HEIGHTS

Property of
THE
GREATER RALEIGH LAND CO

Surveyed & Platted
by
RIDDICK & MANN

Scale 1"=100'

MAY 1912

PROPERTY

of

T. T. WELLS


PART OF LOTS 74-75-76-77-78

COLLEGE CREST.

Scale 1" = 50'

McK 1913


G. L. MANN

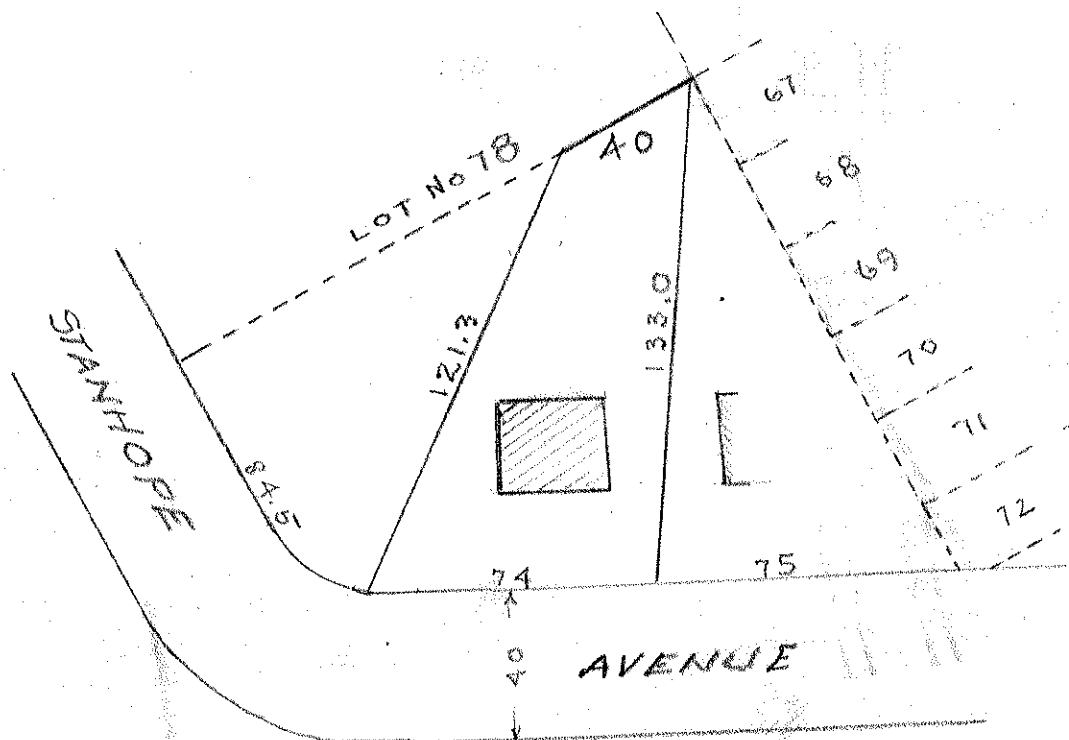

7.10 a

3.12

MAP
 of
 METHOD SUBSTATION LAND
 Near Raleigh N.C.
 AREA = 15.49 ACRES
 Surveyed & Plotted for CAROLINA POWER & LIGHT CO.
 by
 G. L. MANN
 Scale 1" = 400'
 June 21, 1913

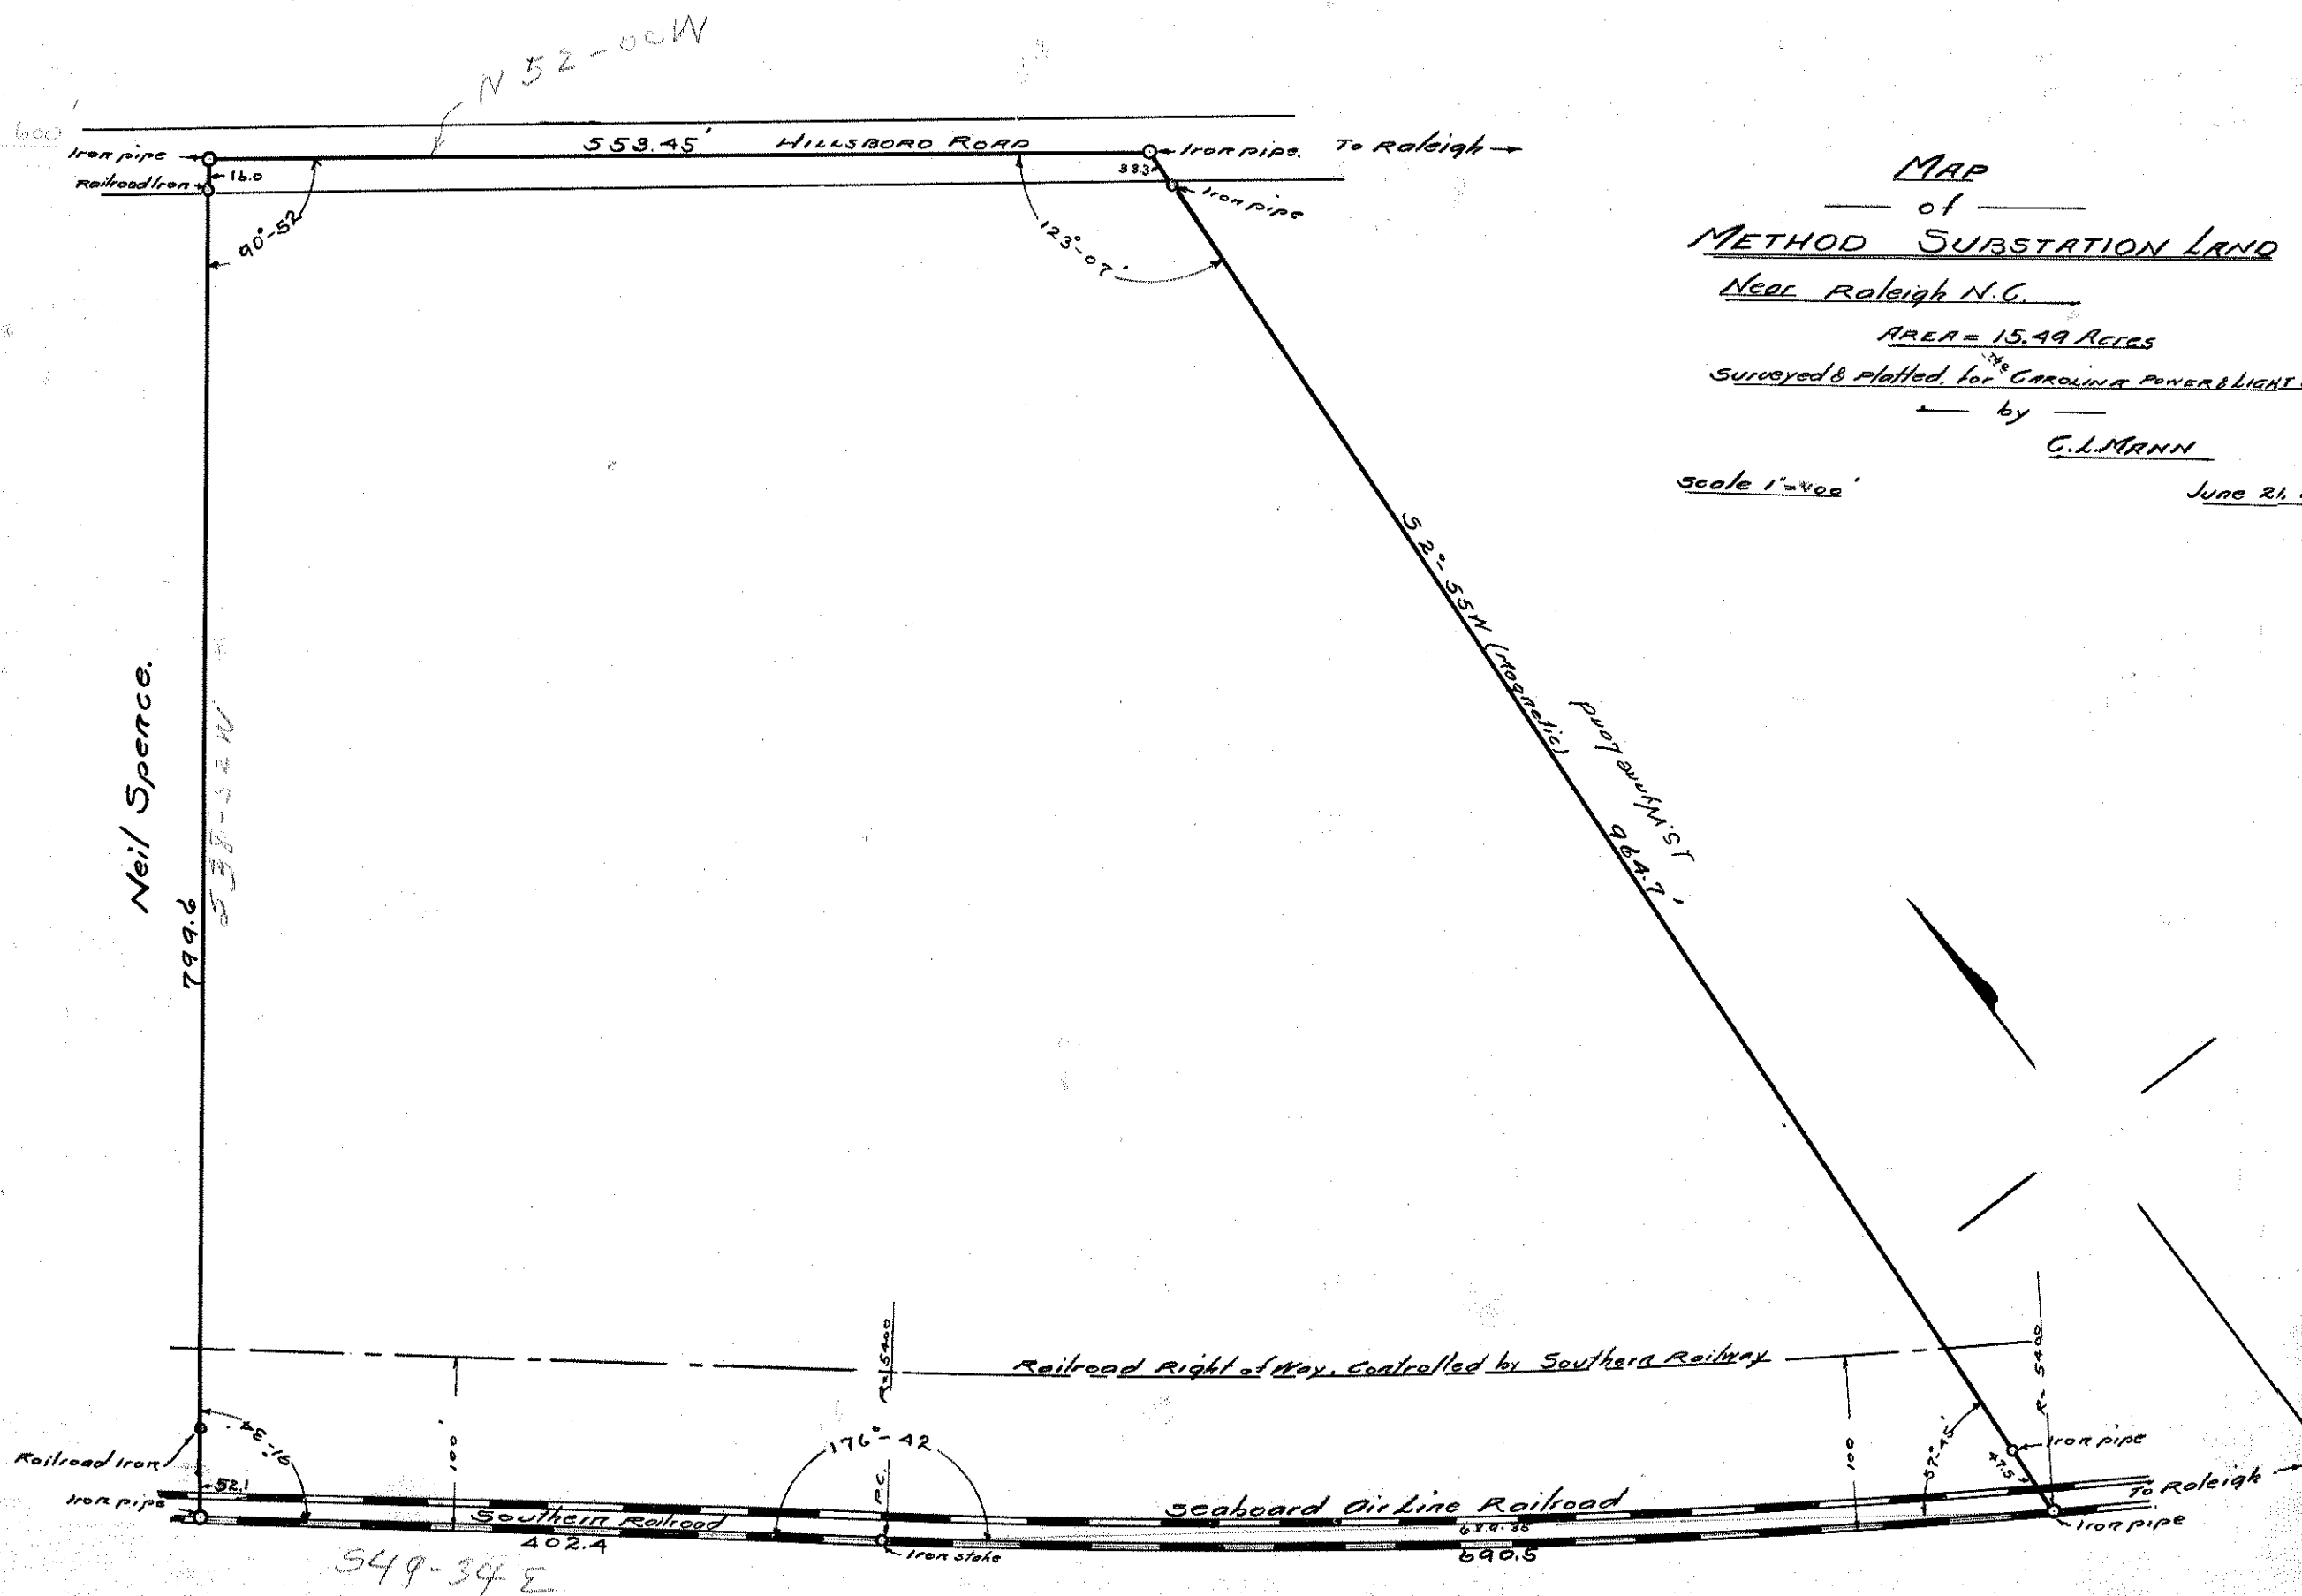

7.106

63.80


MAP
SHOWING PROPERTY LINES
BETWEEN
S.A.L. RAILWAY & HILLSBORO ROAD
FROM
COX QUENUE (East) TO TUCKER-JONES
CROSSING (West)


Compared, surveyed & plotted

by
RUBIN & MANN

Feb. 1912

Scale 1" = 300'

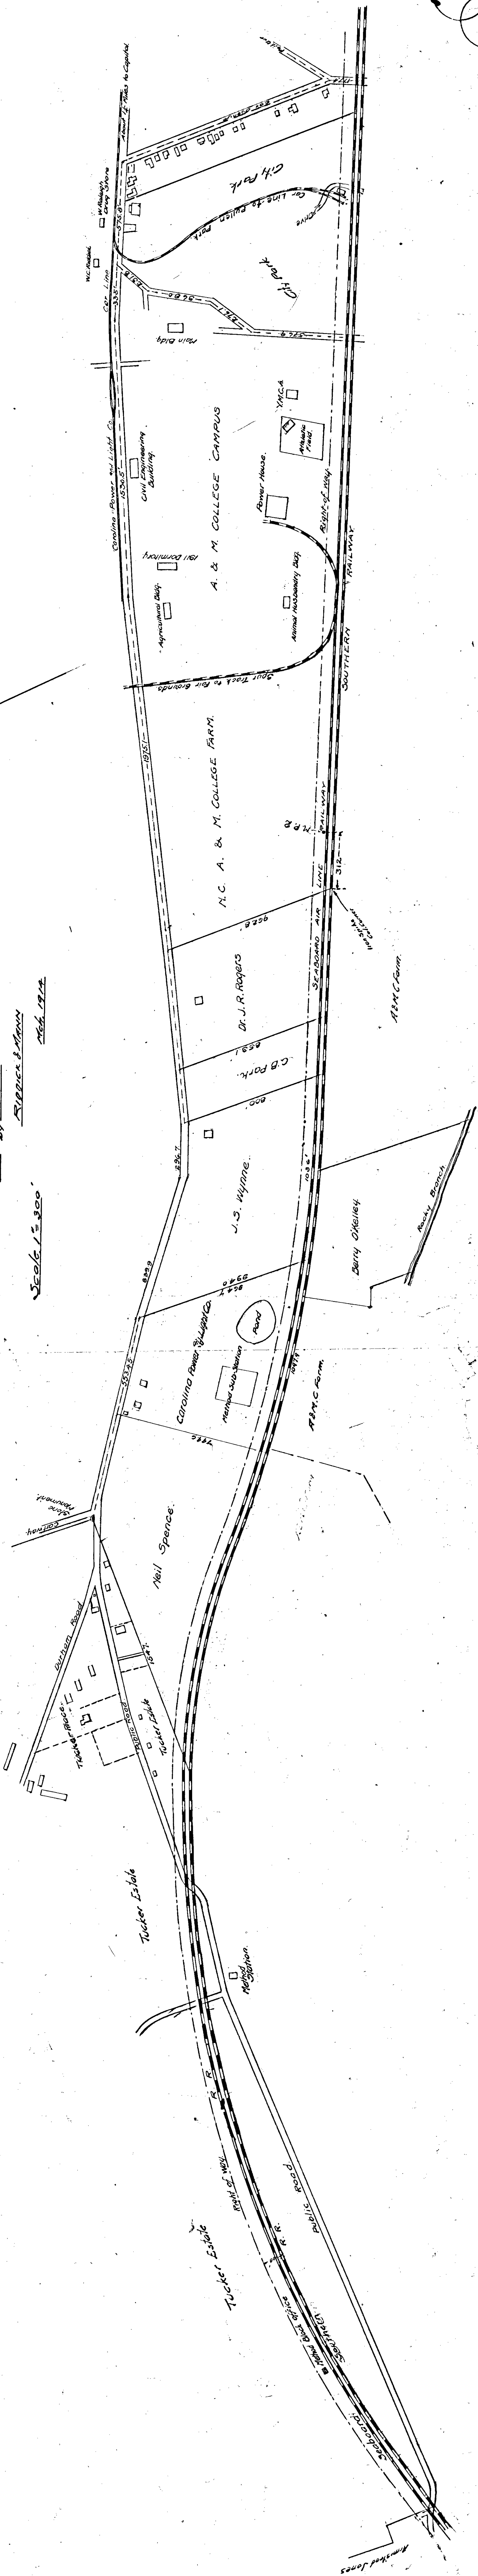

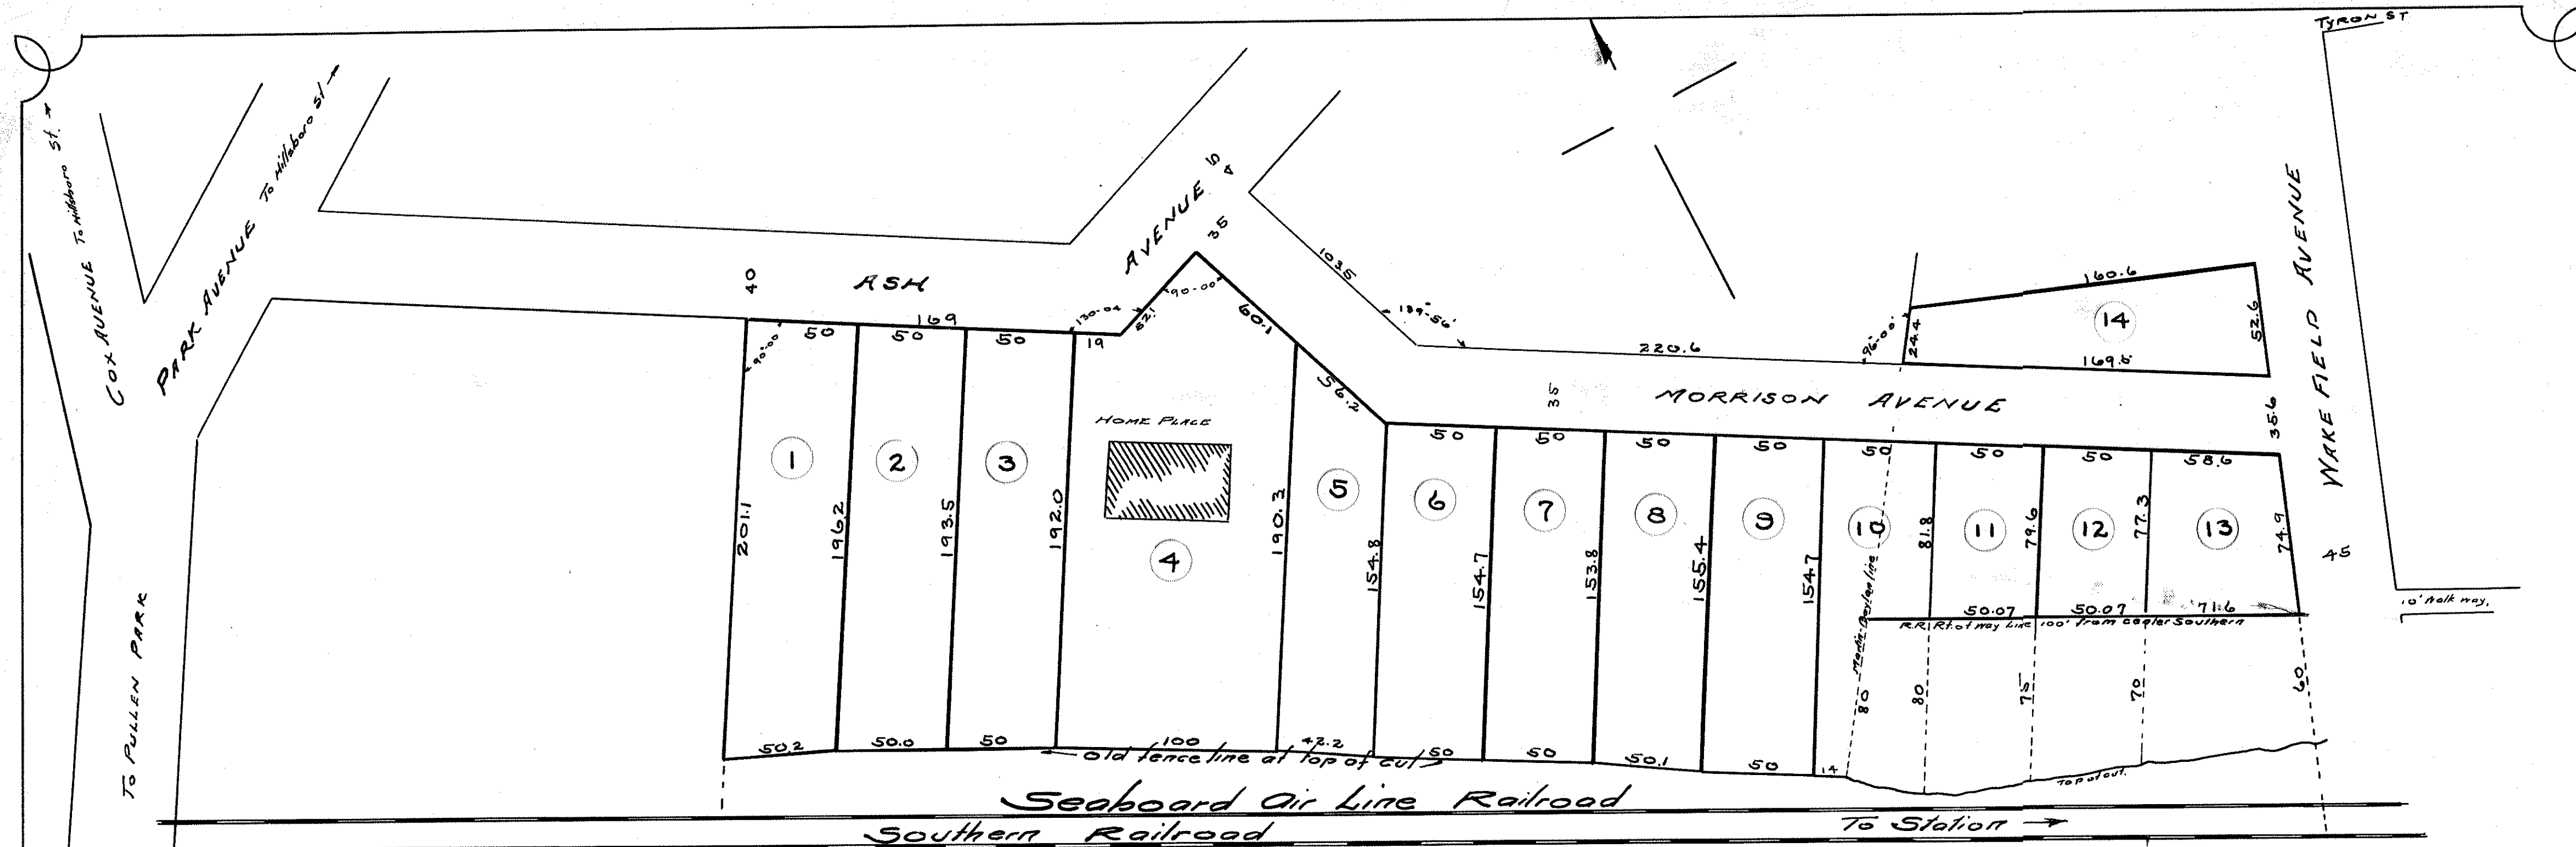

SUBDIVISION

— of R.N. WYNNE PROPERTY

MARTINLAND & BOYLAN LAND

Surveyed & Platted

— by —


G. L. MANN

Scale 1" = 50'

July 1914

NOTE

Iron stakes at all corners.

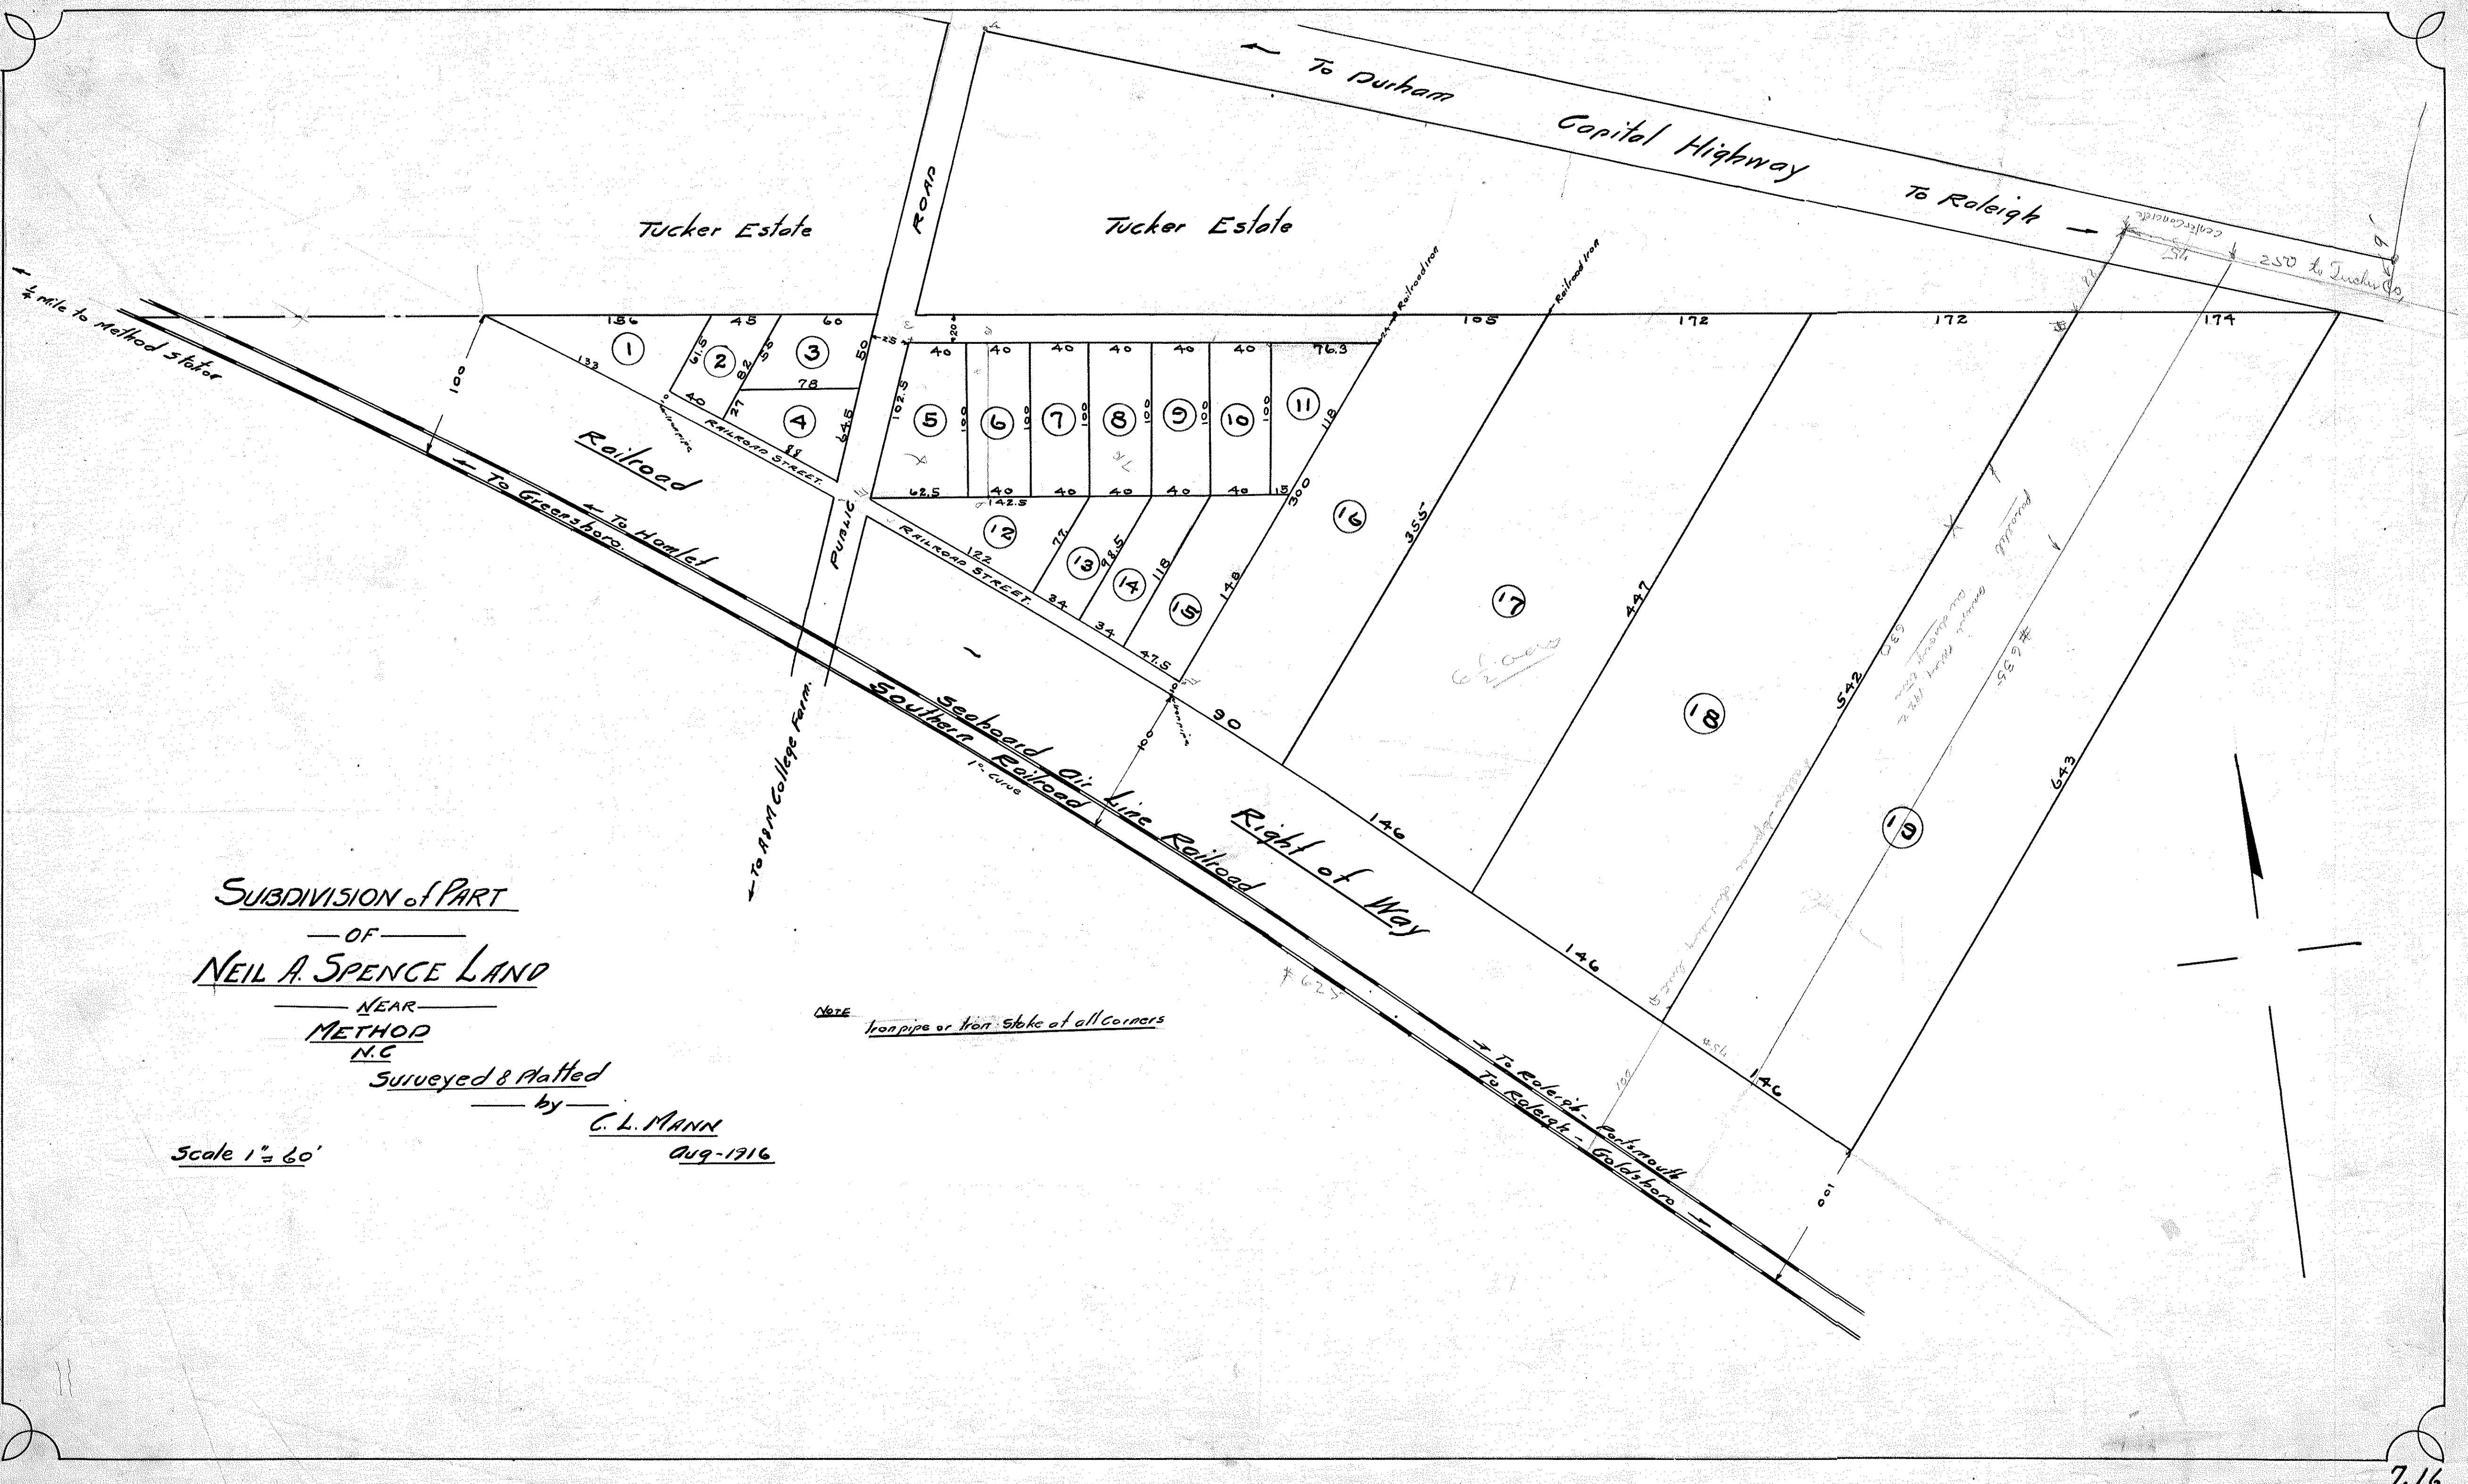

SUBDIVISION OF PART
— OF —
NEIL A. SPENCE LAND

NEAR
METHOD
N.C.

Surveyed & Platted

by
C. L. MANN
Aug-1916

Scale 1" = 60'

NOTE
Iron pipe or Iron Stake at all corners

LEWIS ATWATER LAND

METHOD
N.C.

SURVEYED

for

PARTITION



Surveyed & plotted

by

MANN & TUCKER

Nov. 1916


Scale 1" = 100'

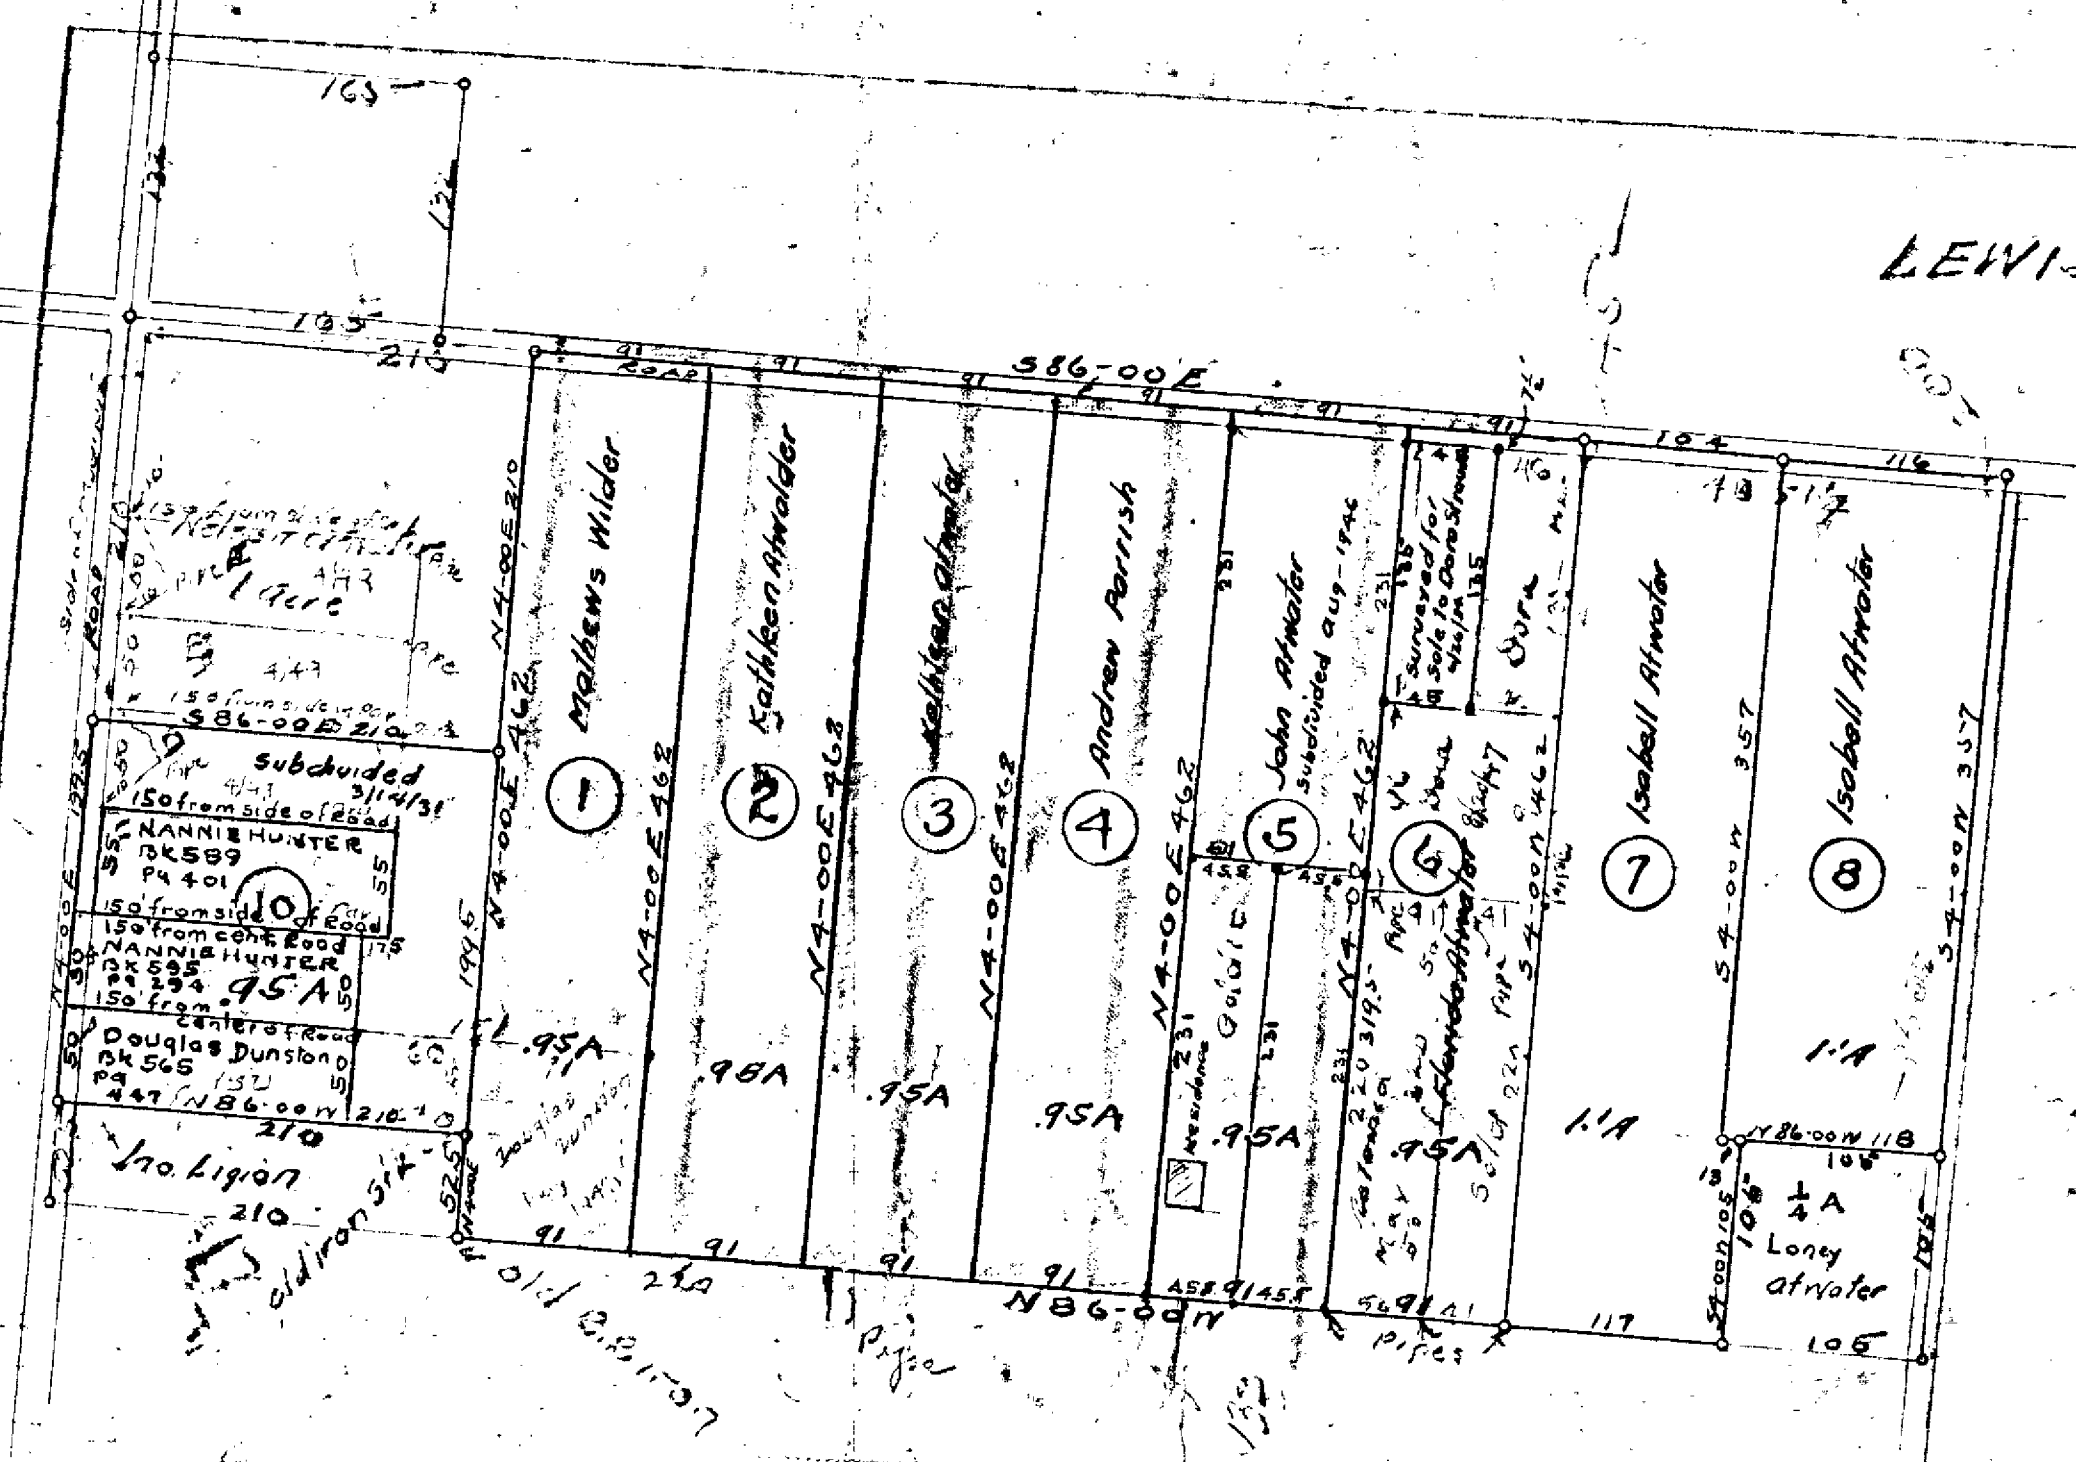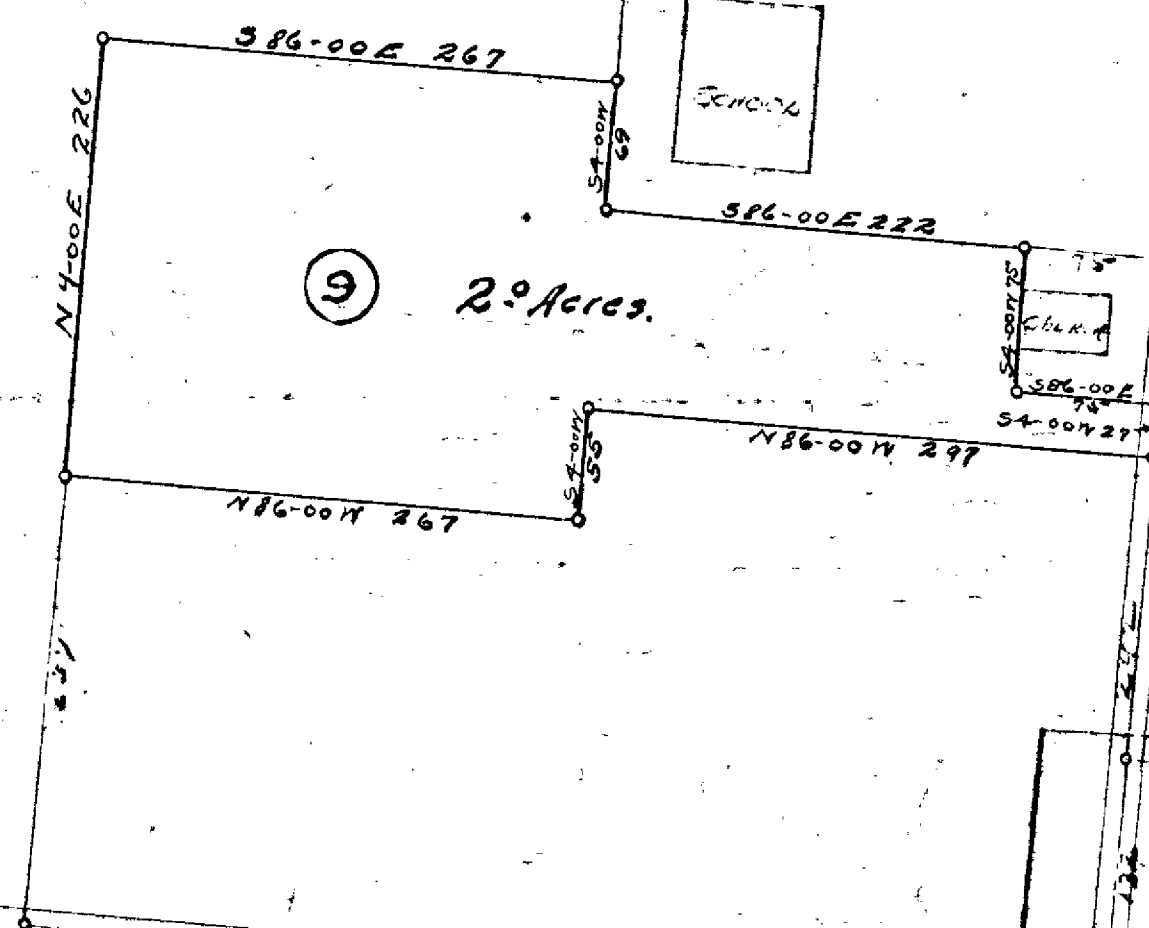

LEWIS ATWATER LAND

METHOD
N.C.

ALBERT L. COX LAND.
Surveyed & plotted
 by
G. L. Mann
 scale 1" = 50' Feb 1918

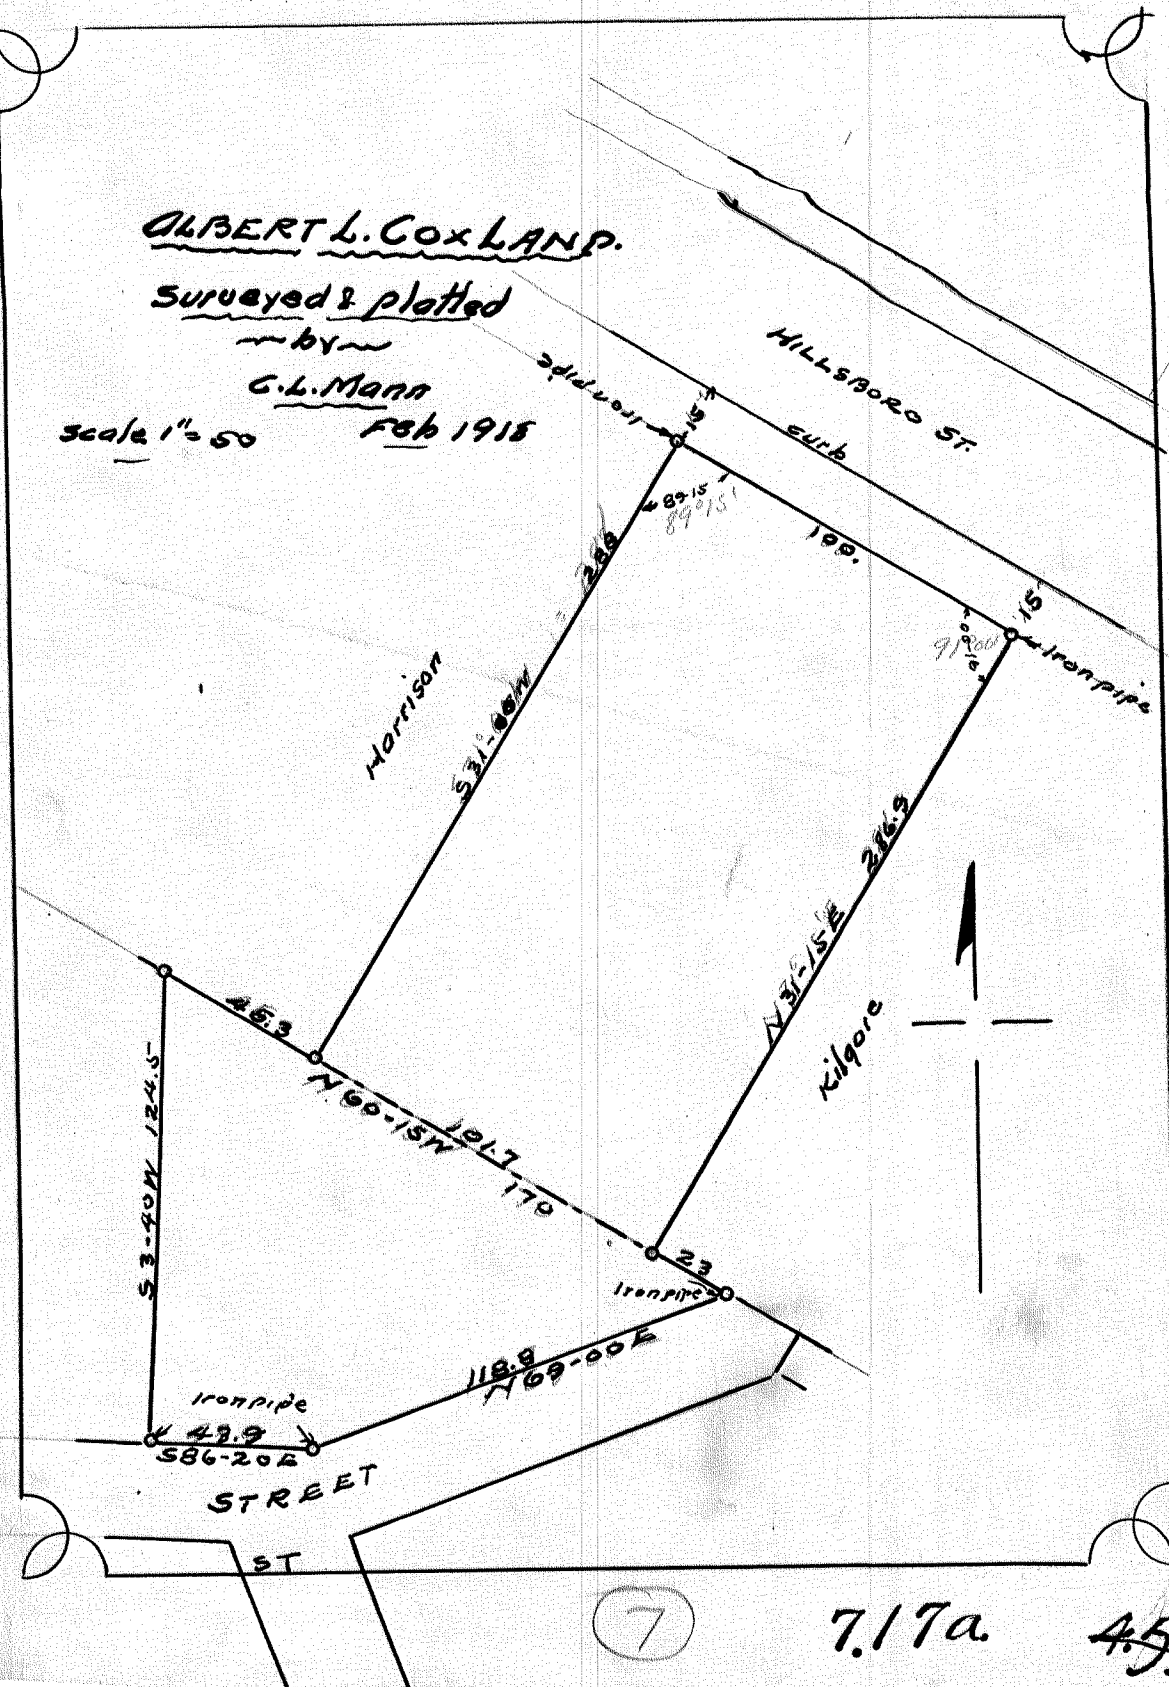


7

7.17a

4.55

May 1919



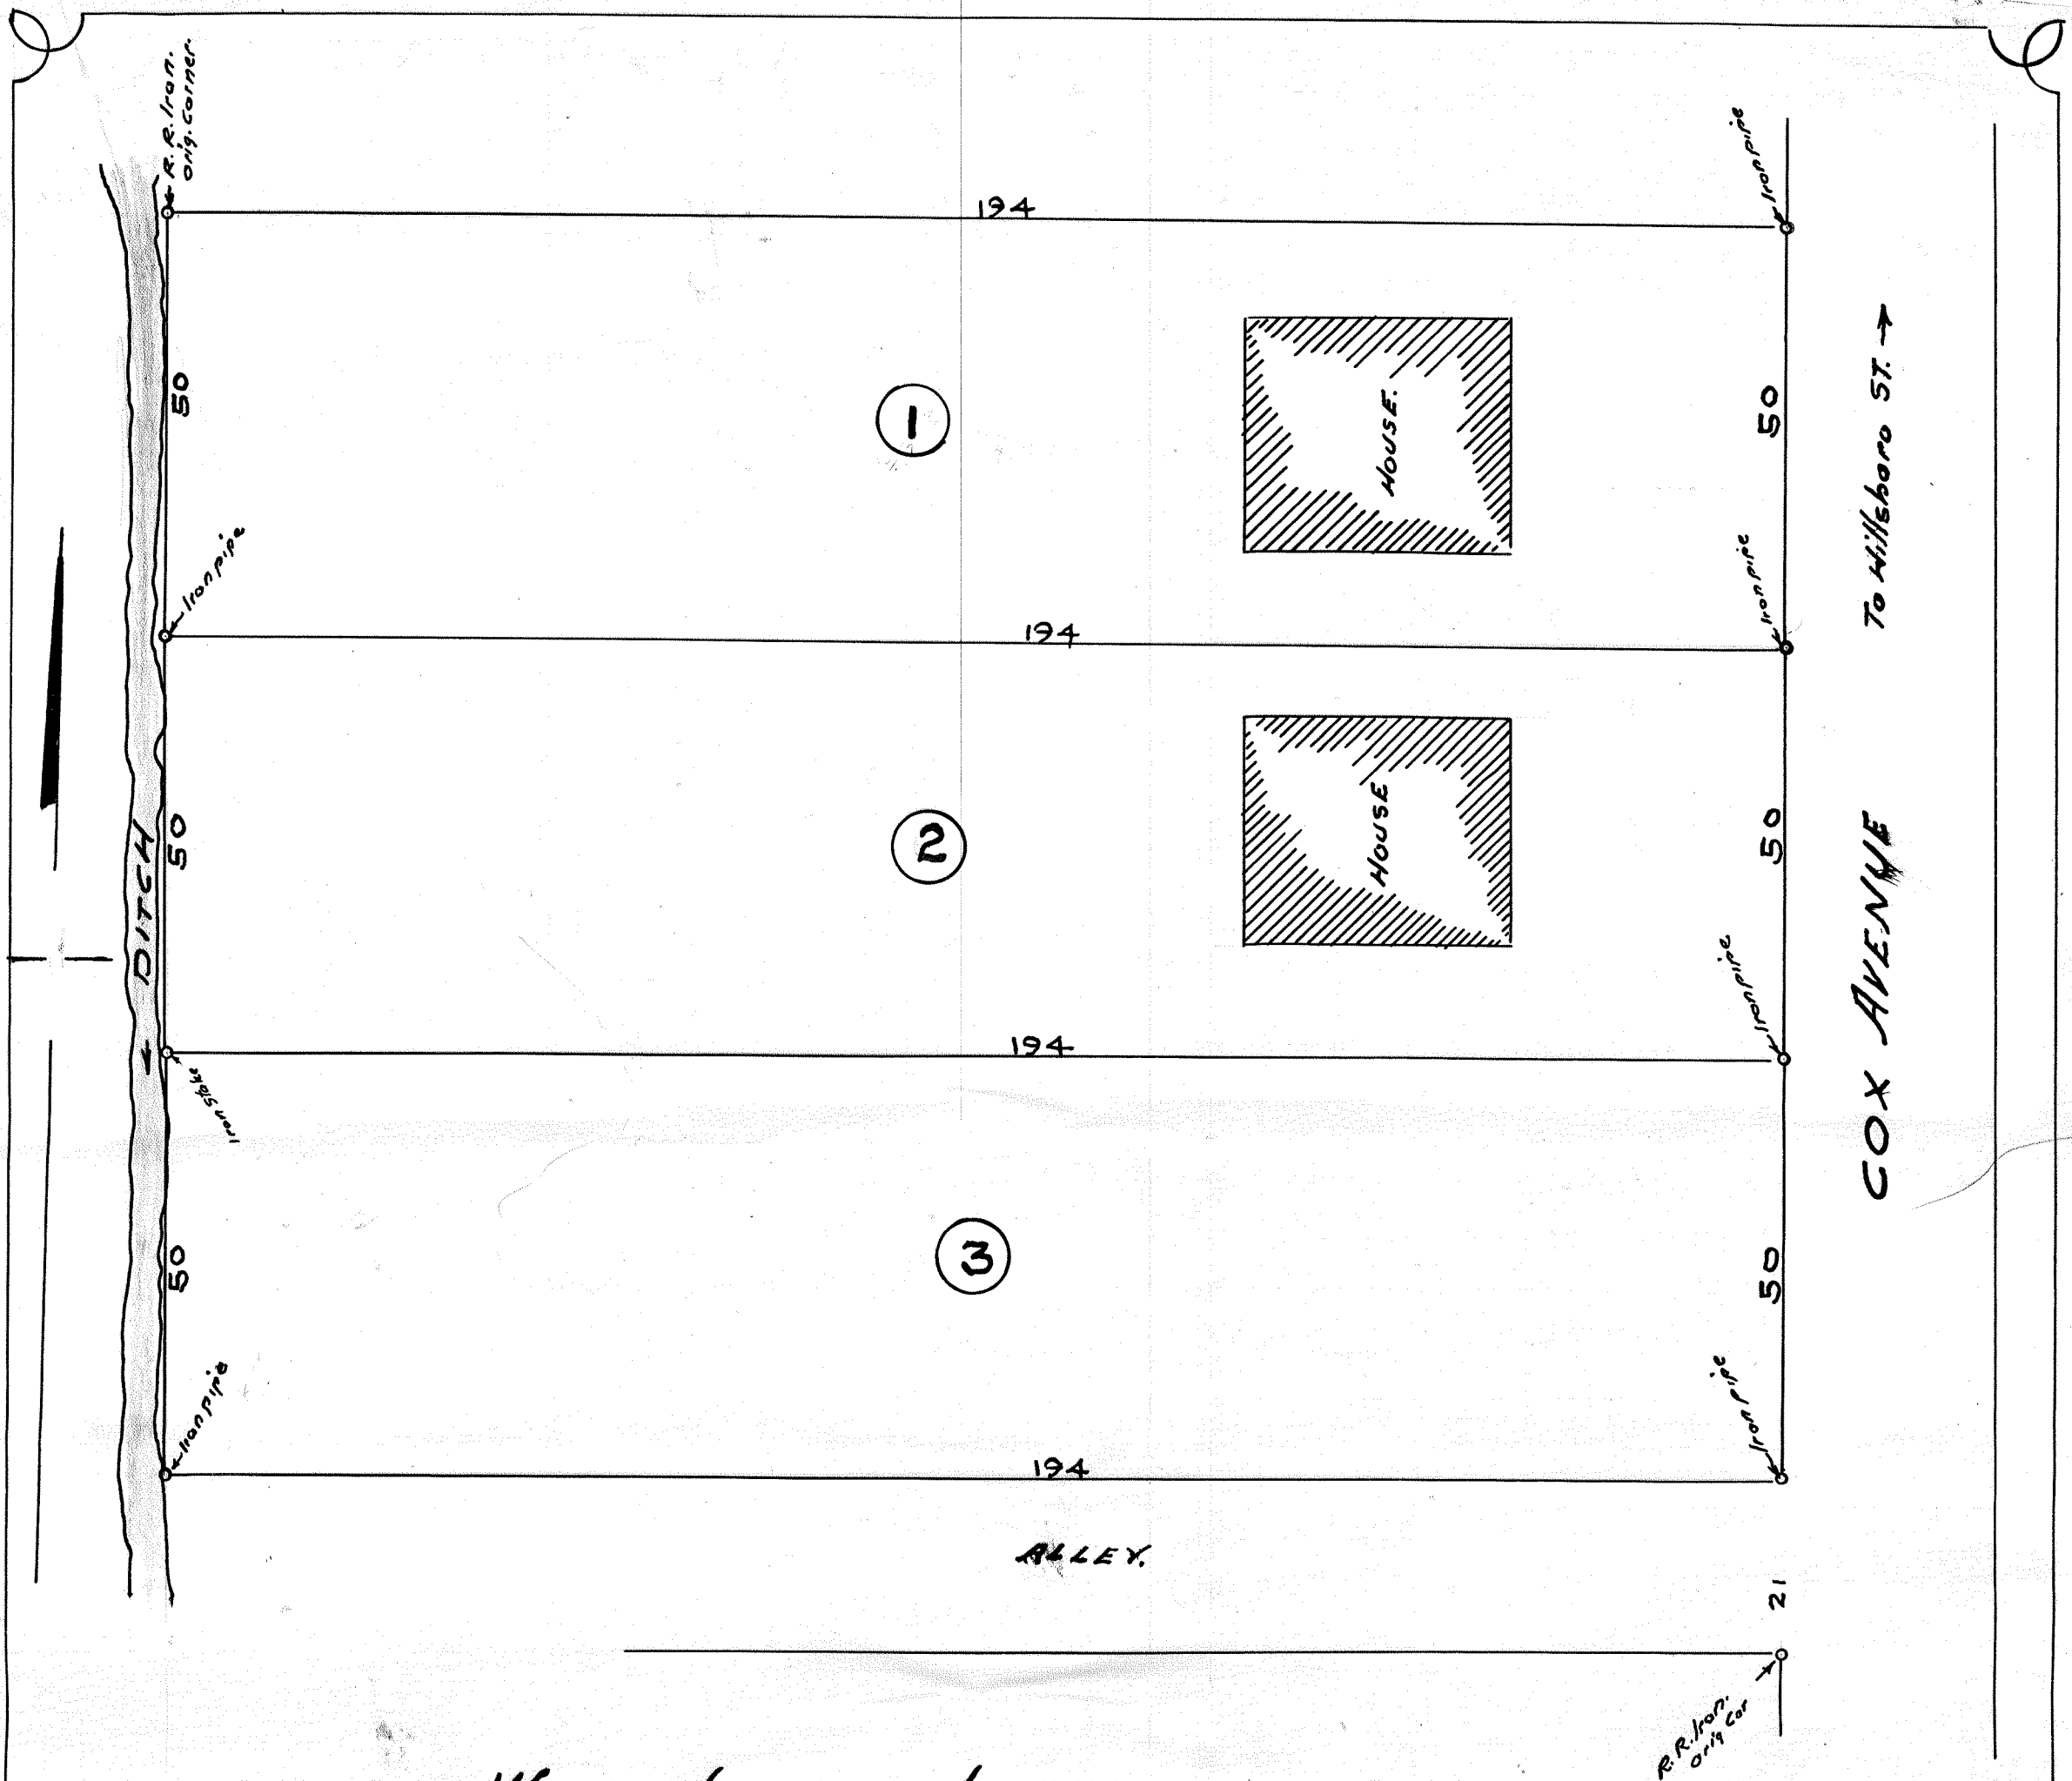

W. B. HUNTER LOTS

COX AVE.

NEAR STATE COLLEGE WEST RALEIGH.


Surveyed & Plotted

— by —

G. L. MANN

Scale 1" = 20'

Aug 1919

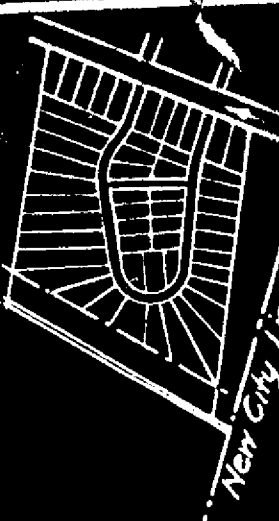

MAP
SHOWING LOCATION OF
"LIBERTY HEIGHTS"
WITH RESPECT TO
THE CITY OF RALEIGH N.C.
SCALE 1"=600 FT.



"LIBERTY HEIGHTS"
A DECK (52) OF BEAUTIFUL BUILDING LOTS
JUST BEYOND THE NEW 1920 CITY LIMITS
FIVE MINUTES FROM THE CAR LINE
OWNED BY THE
SOUTHERN INSURANCE & REALTY CO.
C.E. HORNADAY MANAGER RALEIGH N.C.
SURVEYED & PLATTED
BY
R.I. POOLE, C.E. RALEIGH N.C.
SCALE 1"=600 FT. OCTOBER 1920

CURVE DATA				
Number	Δ	T	R	D
1	51°08'	79.0	165.4	35°00'
2	19°30'	57.5	35.45	17°12'
3	19°30'	64.4	37.48	15°20'
4	51°08'	60.0	125.5	47°00'
5	14°43'	52.0	40.27	14°16'
6	14°43'	47.9	35.1	15°50'
7	—	—	85.3	242.0
8	—	—	125.3	47°00'

ANGLES		
Angles with Line A-B measured as shown to line between points indicated below.		
20	181°30'	23-24
21	187°15'	24-45
22	208°32'	24-25
23	230°47'	25-26
24	251°42'	26-27

THE TEXAS COMPANY LOT.

— AT —

METHOD STATION.

RALEIGH N.C.

Surveyed & Platted

— by —

AREA = 3.66 Acres.

C. L. MANN

Raleigh N.C.

JUNE 1921

Scale 1" = 30'


NOTE

LEGEND.

- Trees from 10" to 20" dia.
- ⊕ Telephone & Telegraph Poles
- Bill Boards.

BILLBOARDS

- #1 Raleigh Nash Motor Co 4x6
- #2 Auto Tire Repair Co 7x20
- #3 Vance Hotel Henderson N.C. 4x6
- #4 Raleigh Nash Motor Co 4x6
- #5 Dixie Poster Ad Co 11x25
- #6 Dixie Poster Ad Co 11x25

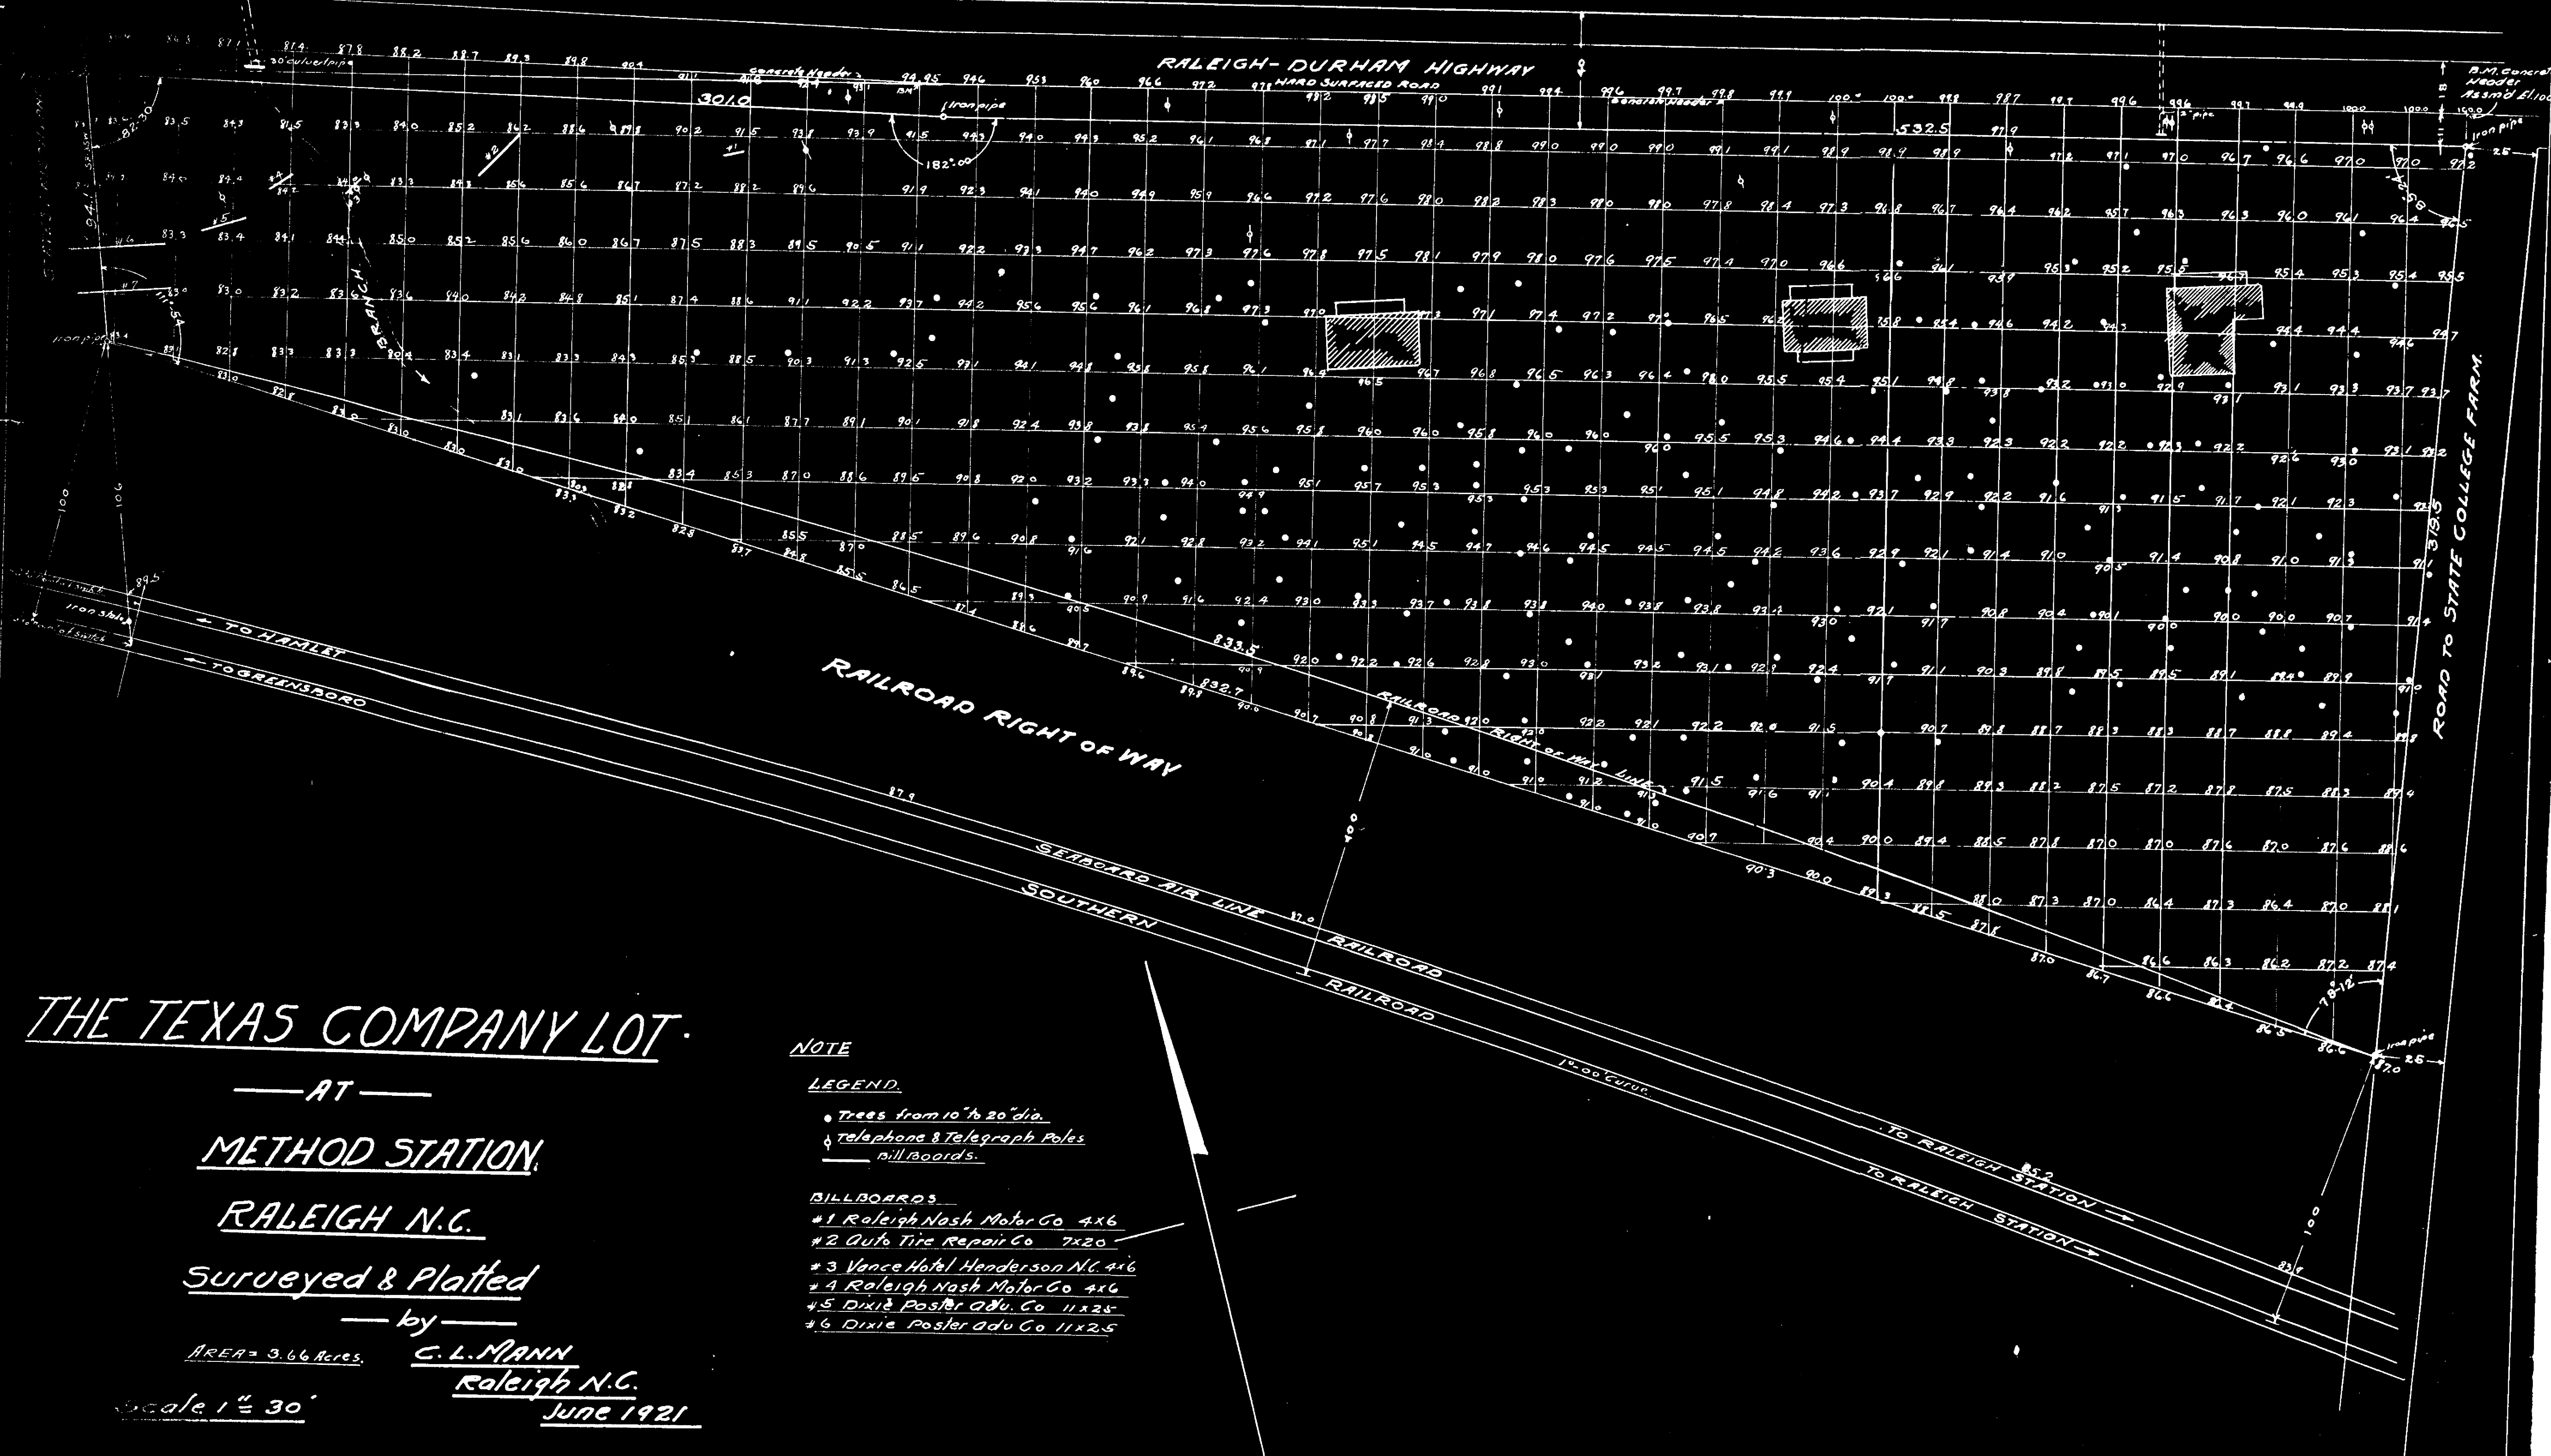

scale 1" = 50' July 1922



These lots to be cut into
25 units

PROPOSED SUBDIVISION
of

COLLEGE CREST.

RALEIGH


N.C.

C. L. MANN

Engineer.

Scale, 1" = 100' JULY 1922

NOTE.
Do not deed by lot
numbers on this map.

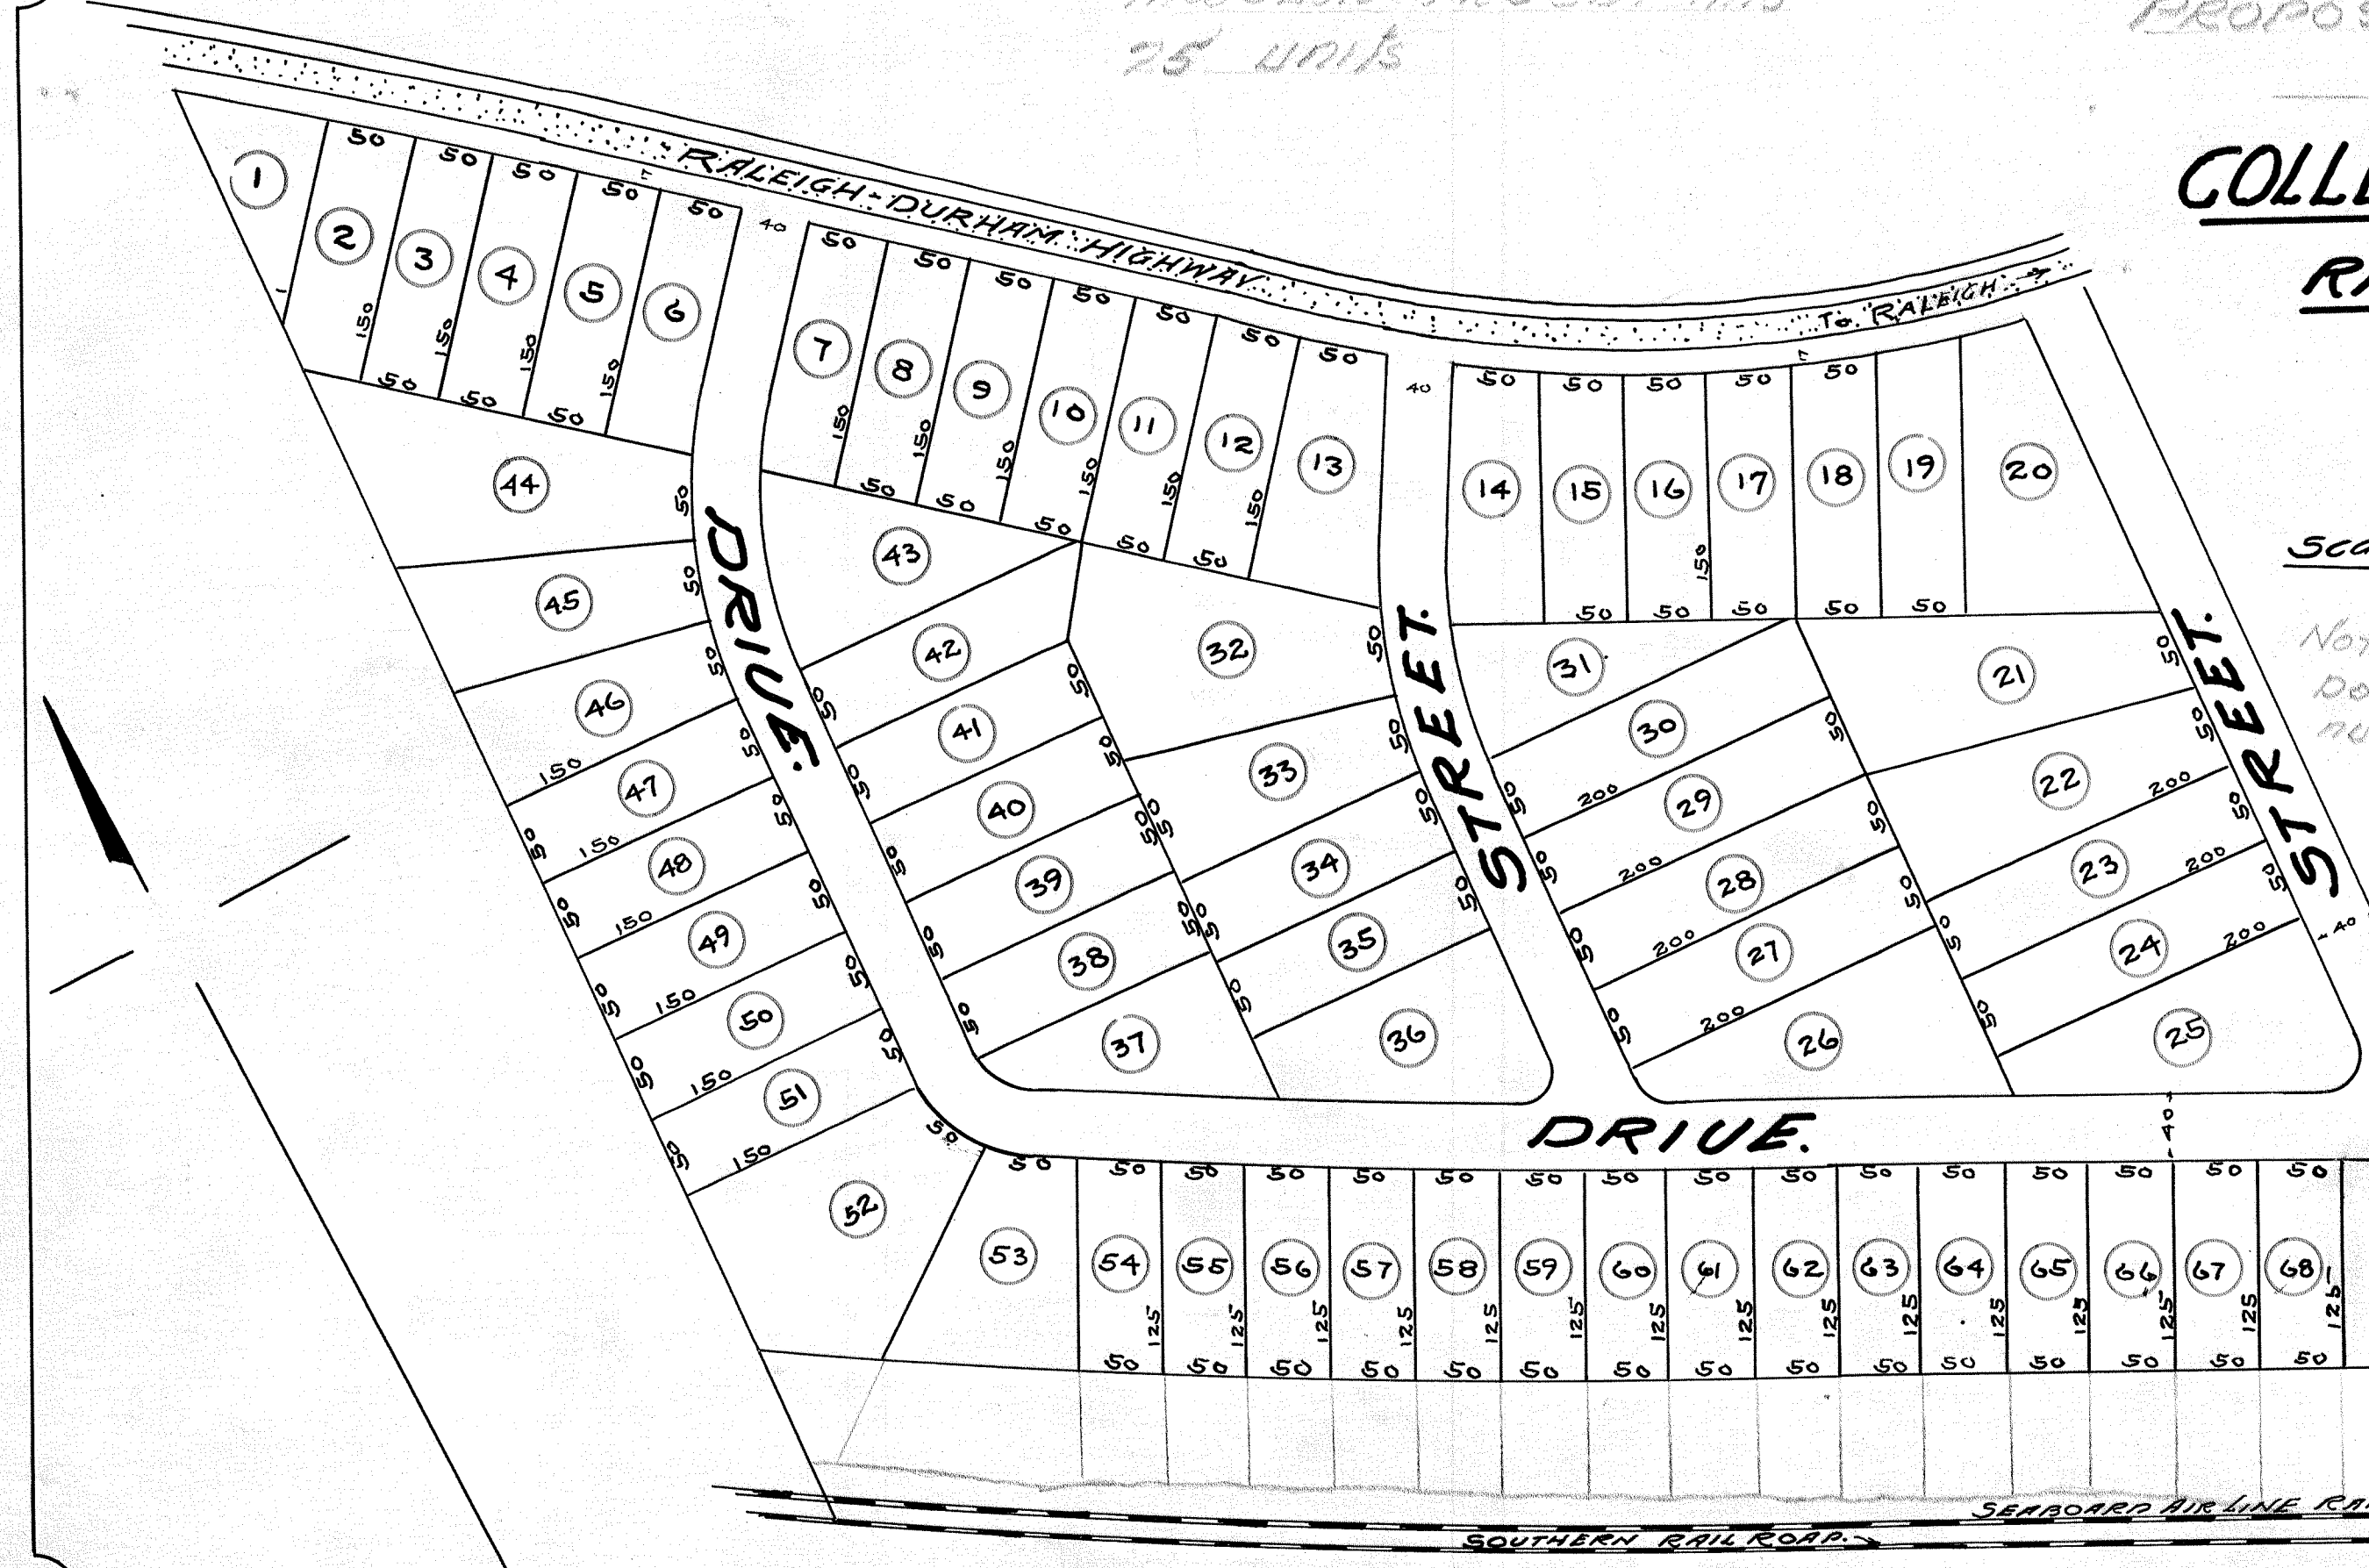




PROPOSED SEWER SYSTEM

RALEIGH-DURHAM-ROAD
SECTION OF RALEIGH

Scale 1"=200'

Sept 1922

C.L. Mann Engineer

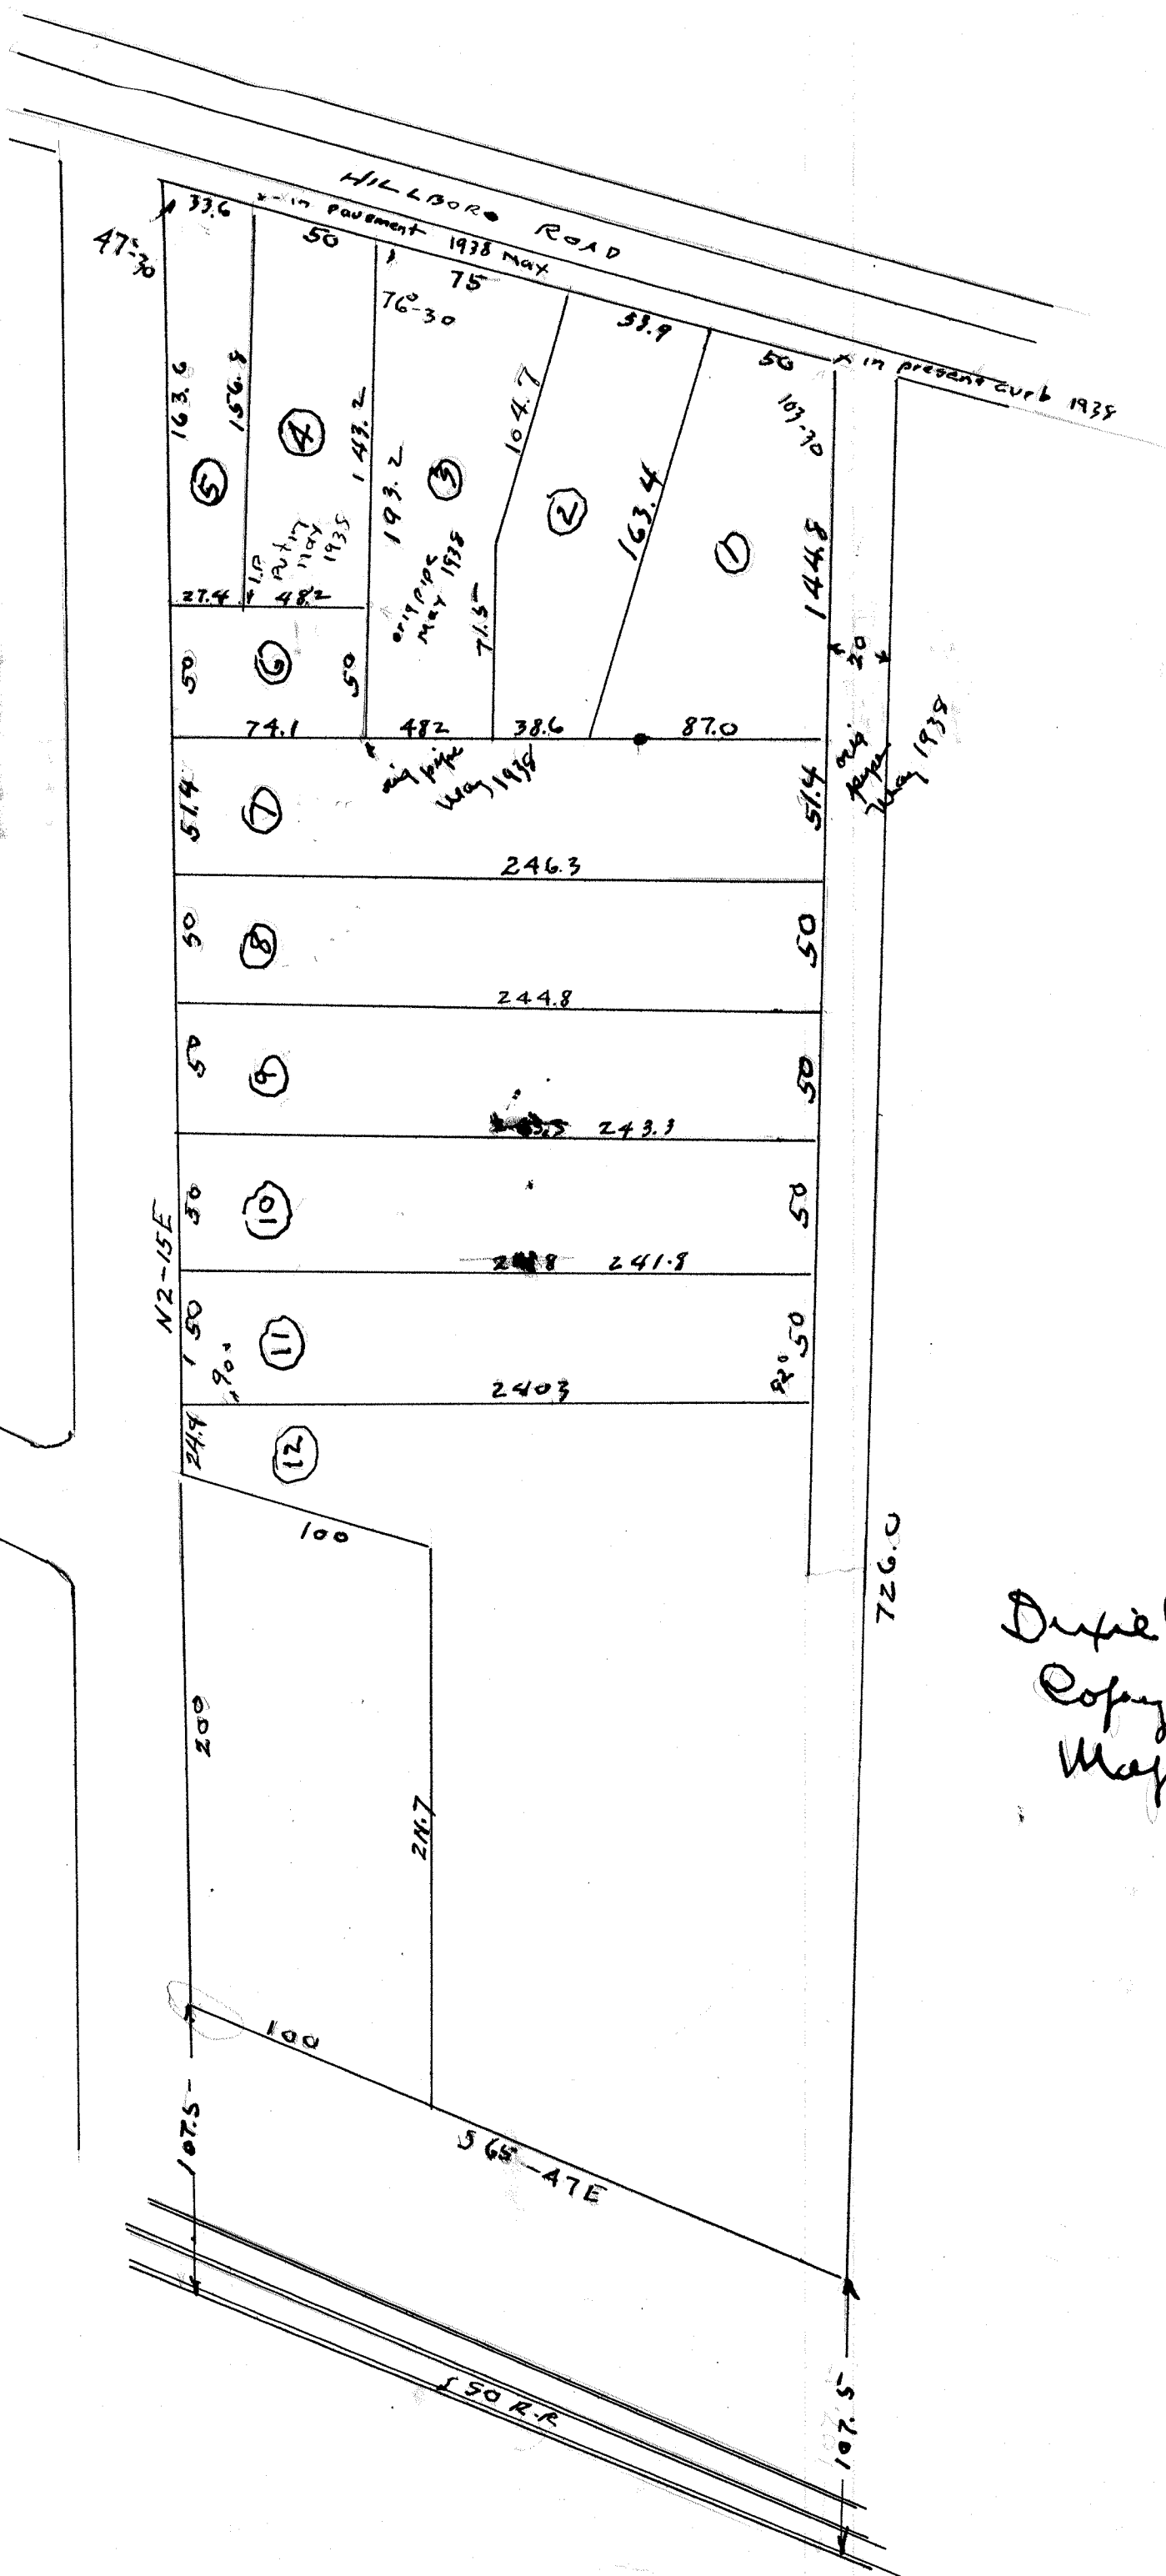

Dixie Oil Co
Copy from Wooten's
Map - Sept 1922

MAP SHOWING RELATIVE POSITION
OF PROPOSED SUBDIVISION OF
COLLEGE CREST & SPENCE LAND.
Scale 1"=100'

C.L. MANN
ENGR.

Sept 1922

← To Durham

→ To Raleigh

NEREDITH COLLEGE
LAND

SPENCE
HOME PLACE

RALEIGH-DURHAM-HIGHWAY

CAROLINA POWER & LIGHT CO.
SUB-STATION

Railroad Right of Way Line
Seaboard Air Line Railroad
Southern Railroad

SPENCE

LAND

COLLEGE CREST

STREET

STREET


STREET


STREET

STREET

Grading

11

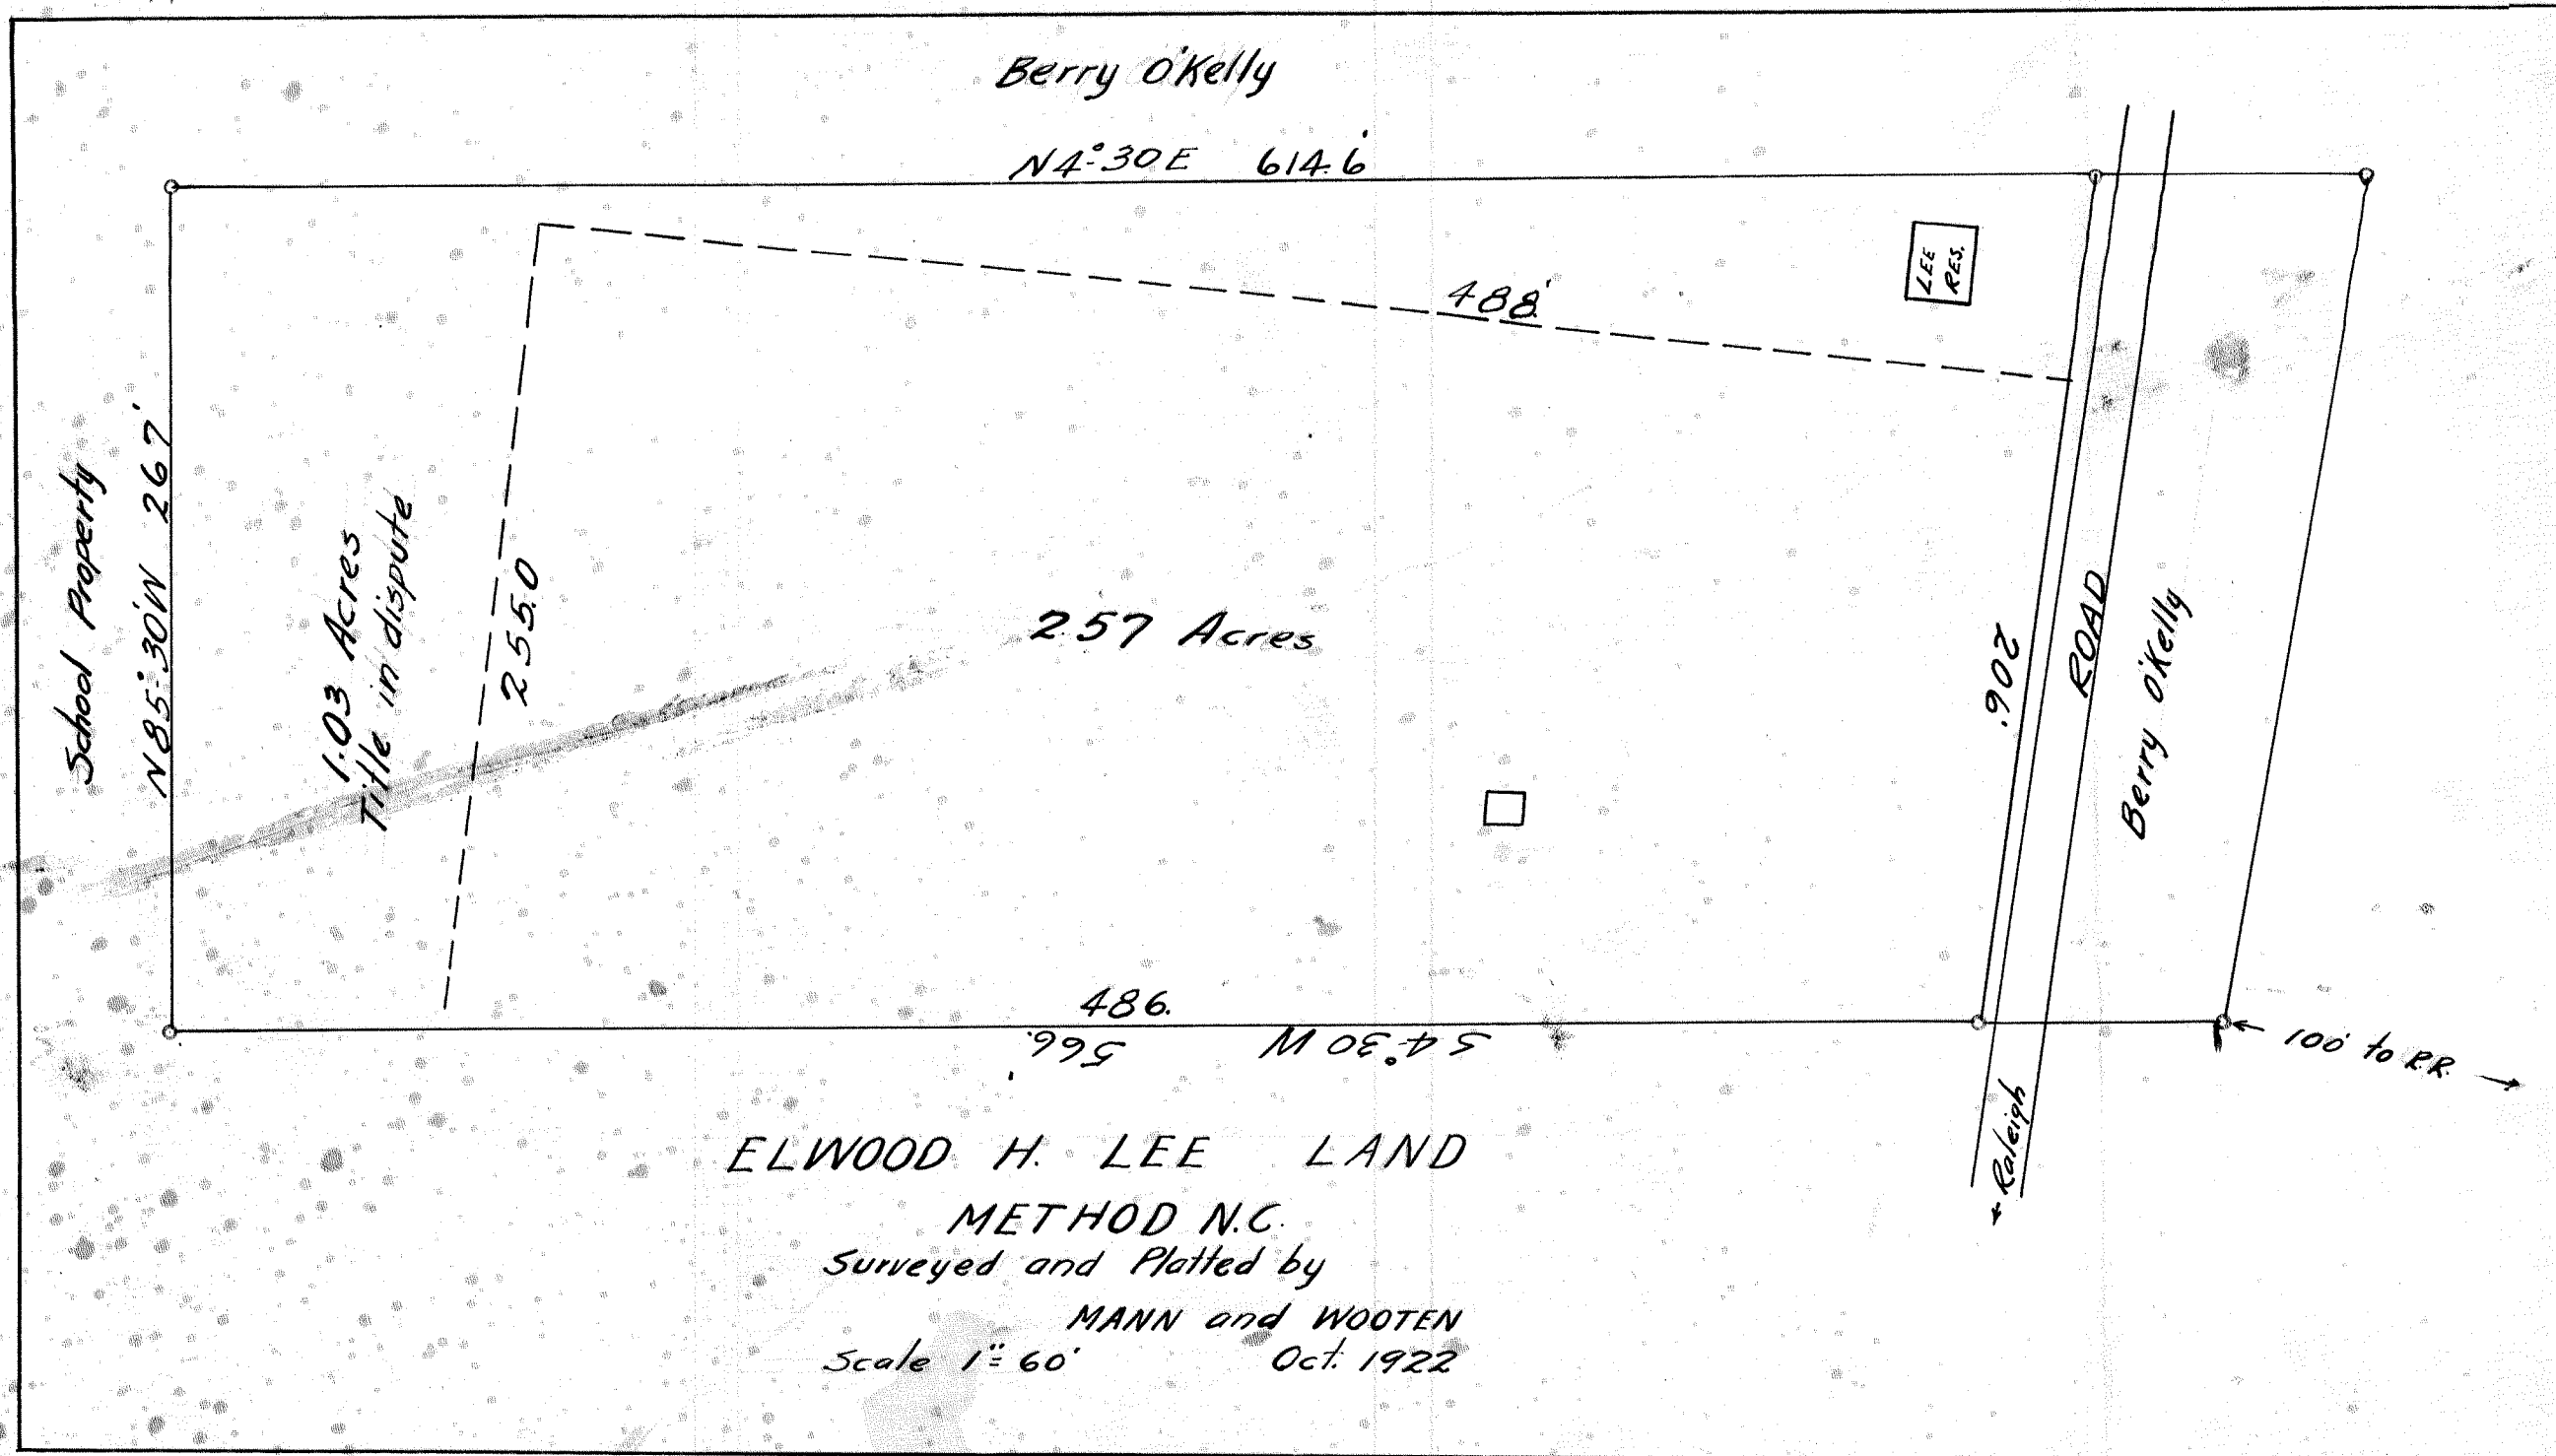

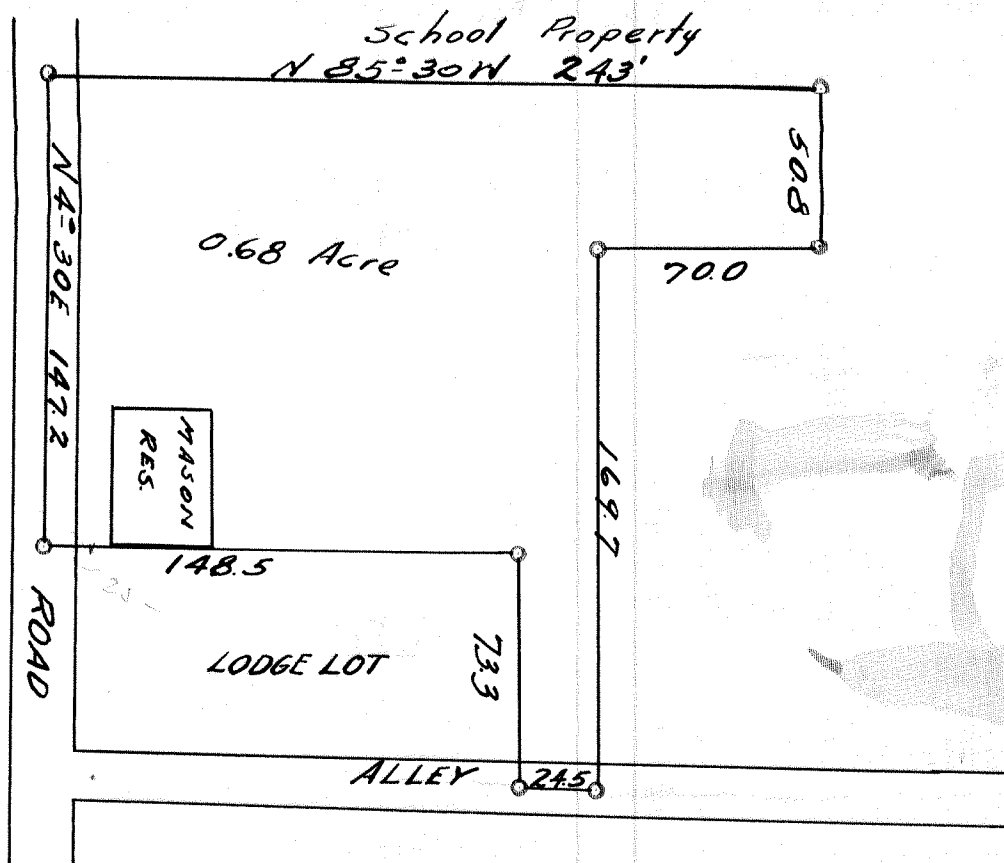

LOUIS MASON LAND

METHOD N.C.

Surveyed and Platted by

MANN and WOOTEN

Scale $1" = 60'$ Oct. 1922

N 85° 30' W

564.3

3.44 Acres

0.862 N 06° 45'

ROAD

→ T O R R

S 85° 30' E 297.9

School Property

N 4° 30' E
55.0

S 85° 30' E 267.0

Berry O'Kelly
N 4° 30' E 237.

MATTHEW WILDER LAND
METHOD N. C.

Surveyed and Platted by

MANN and WOOTEN

Scale 1" = 60'


Oct. 1922

7.28'

COLLEGE CREST
RALEIGH, N.C.
C.L. MANN

SCALE 1"=50'

ENGINEER
Nov. 1922

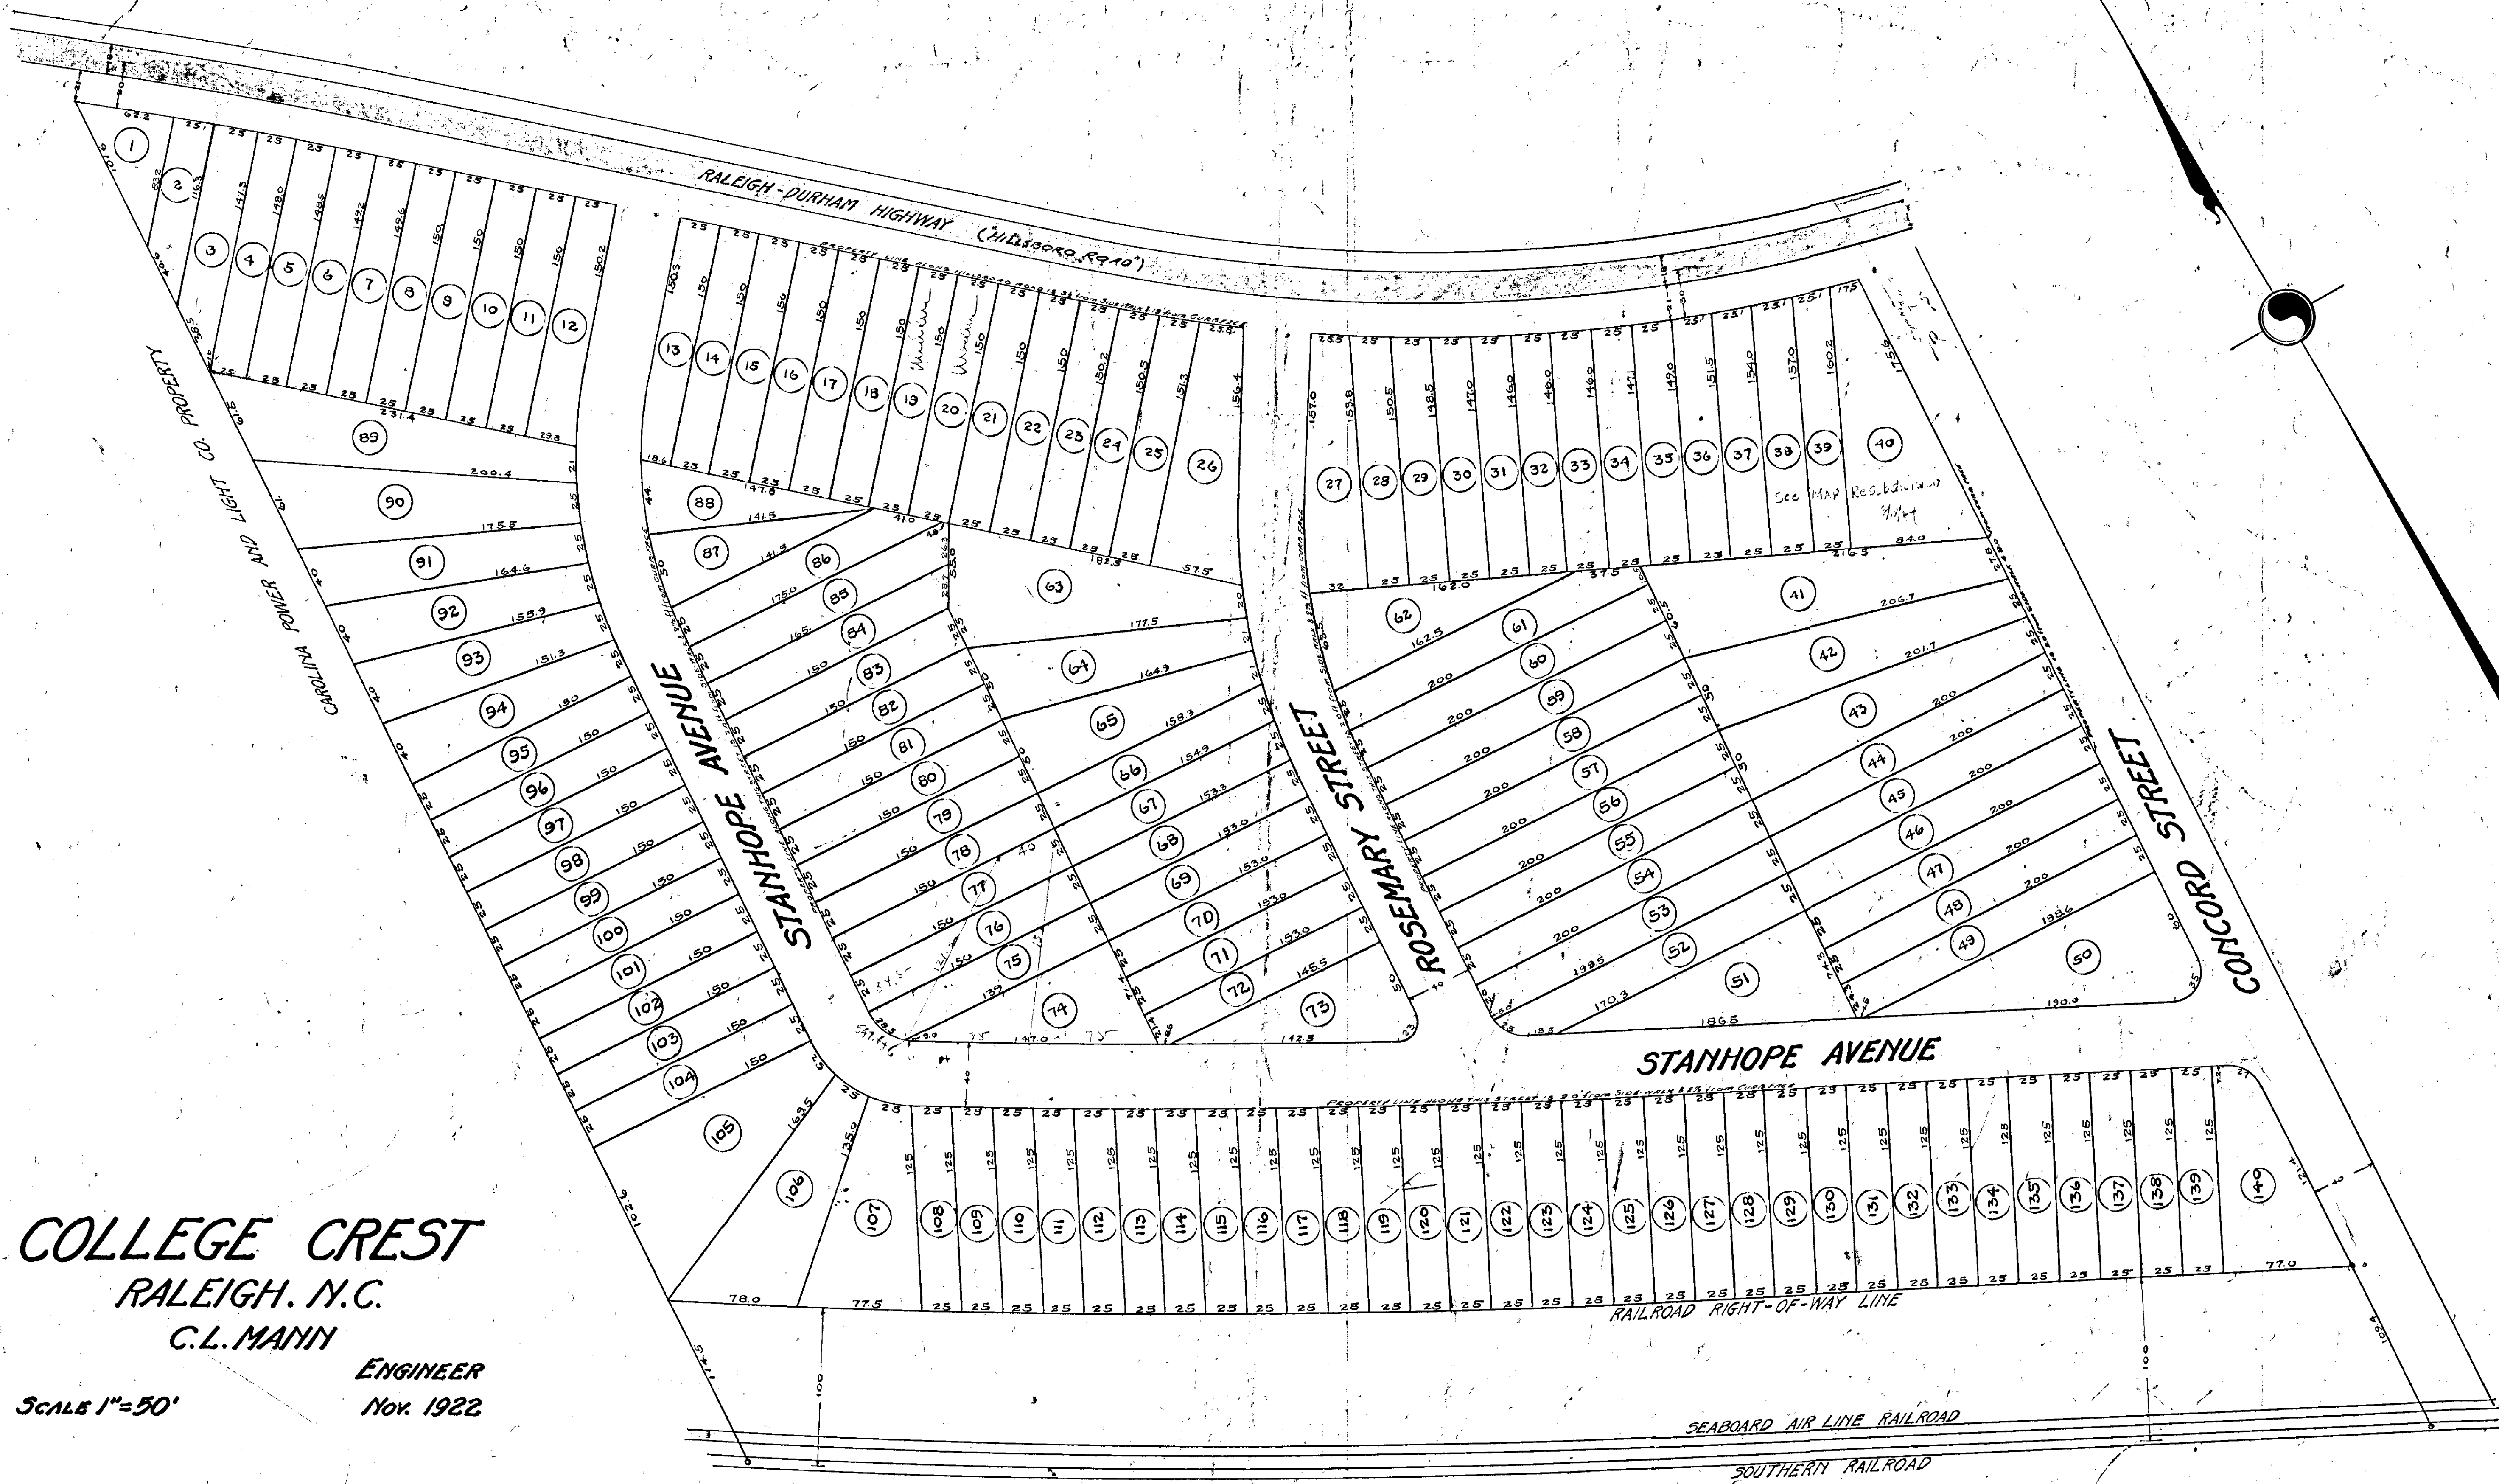

11th Wall 3113 Raleigh

GROVE PARK SPENCE LAND

RALIGH N.C.


G. L. MANN
1891

Nov. 1922. 32216 1250


June 1924

Meridith College Land.

ELIZABETH STREET

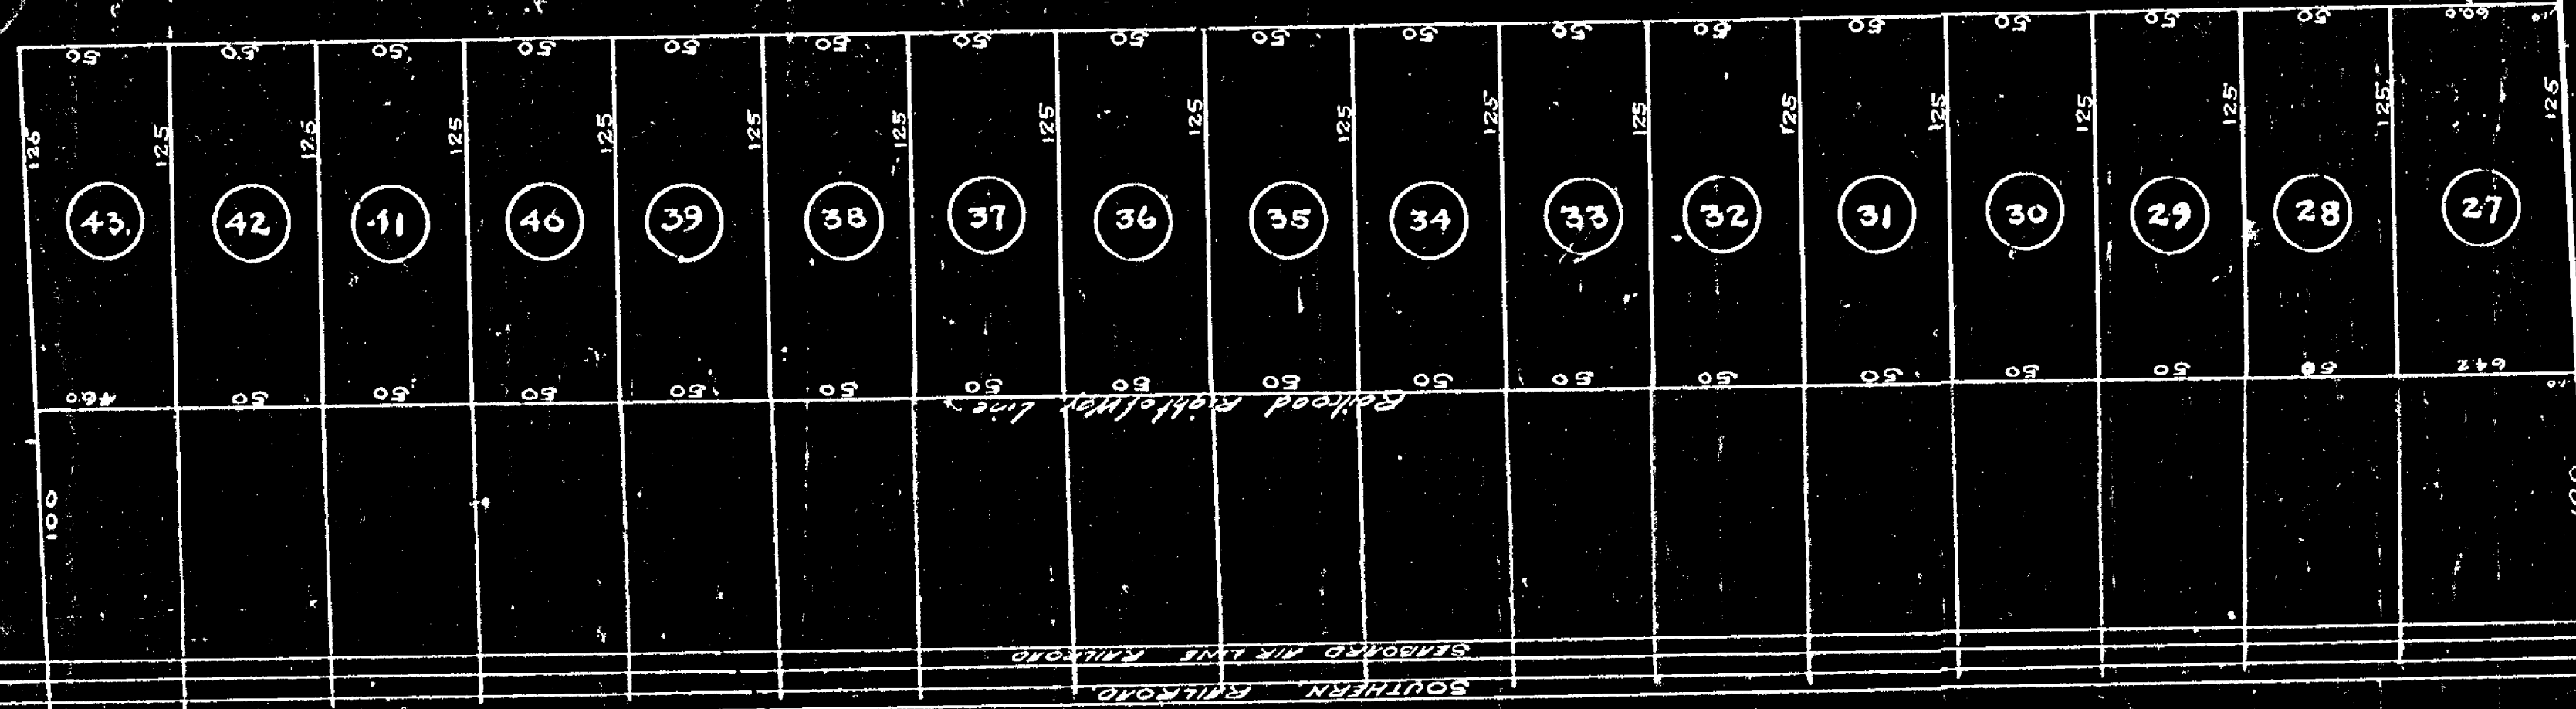

NEIL STREET

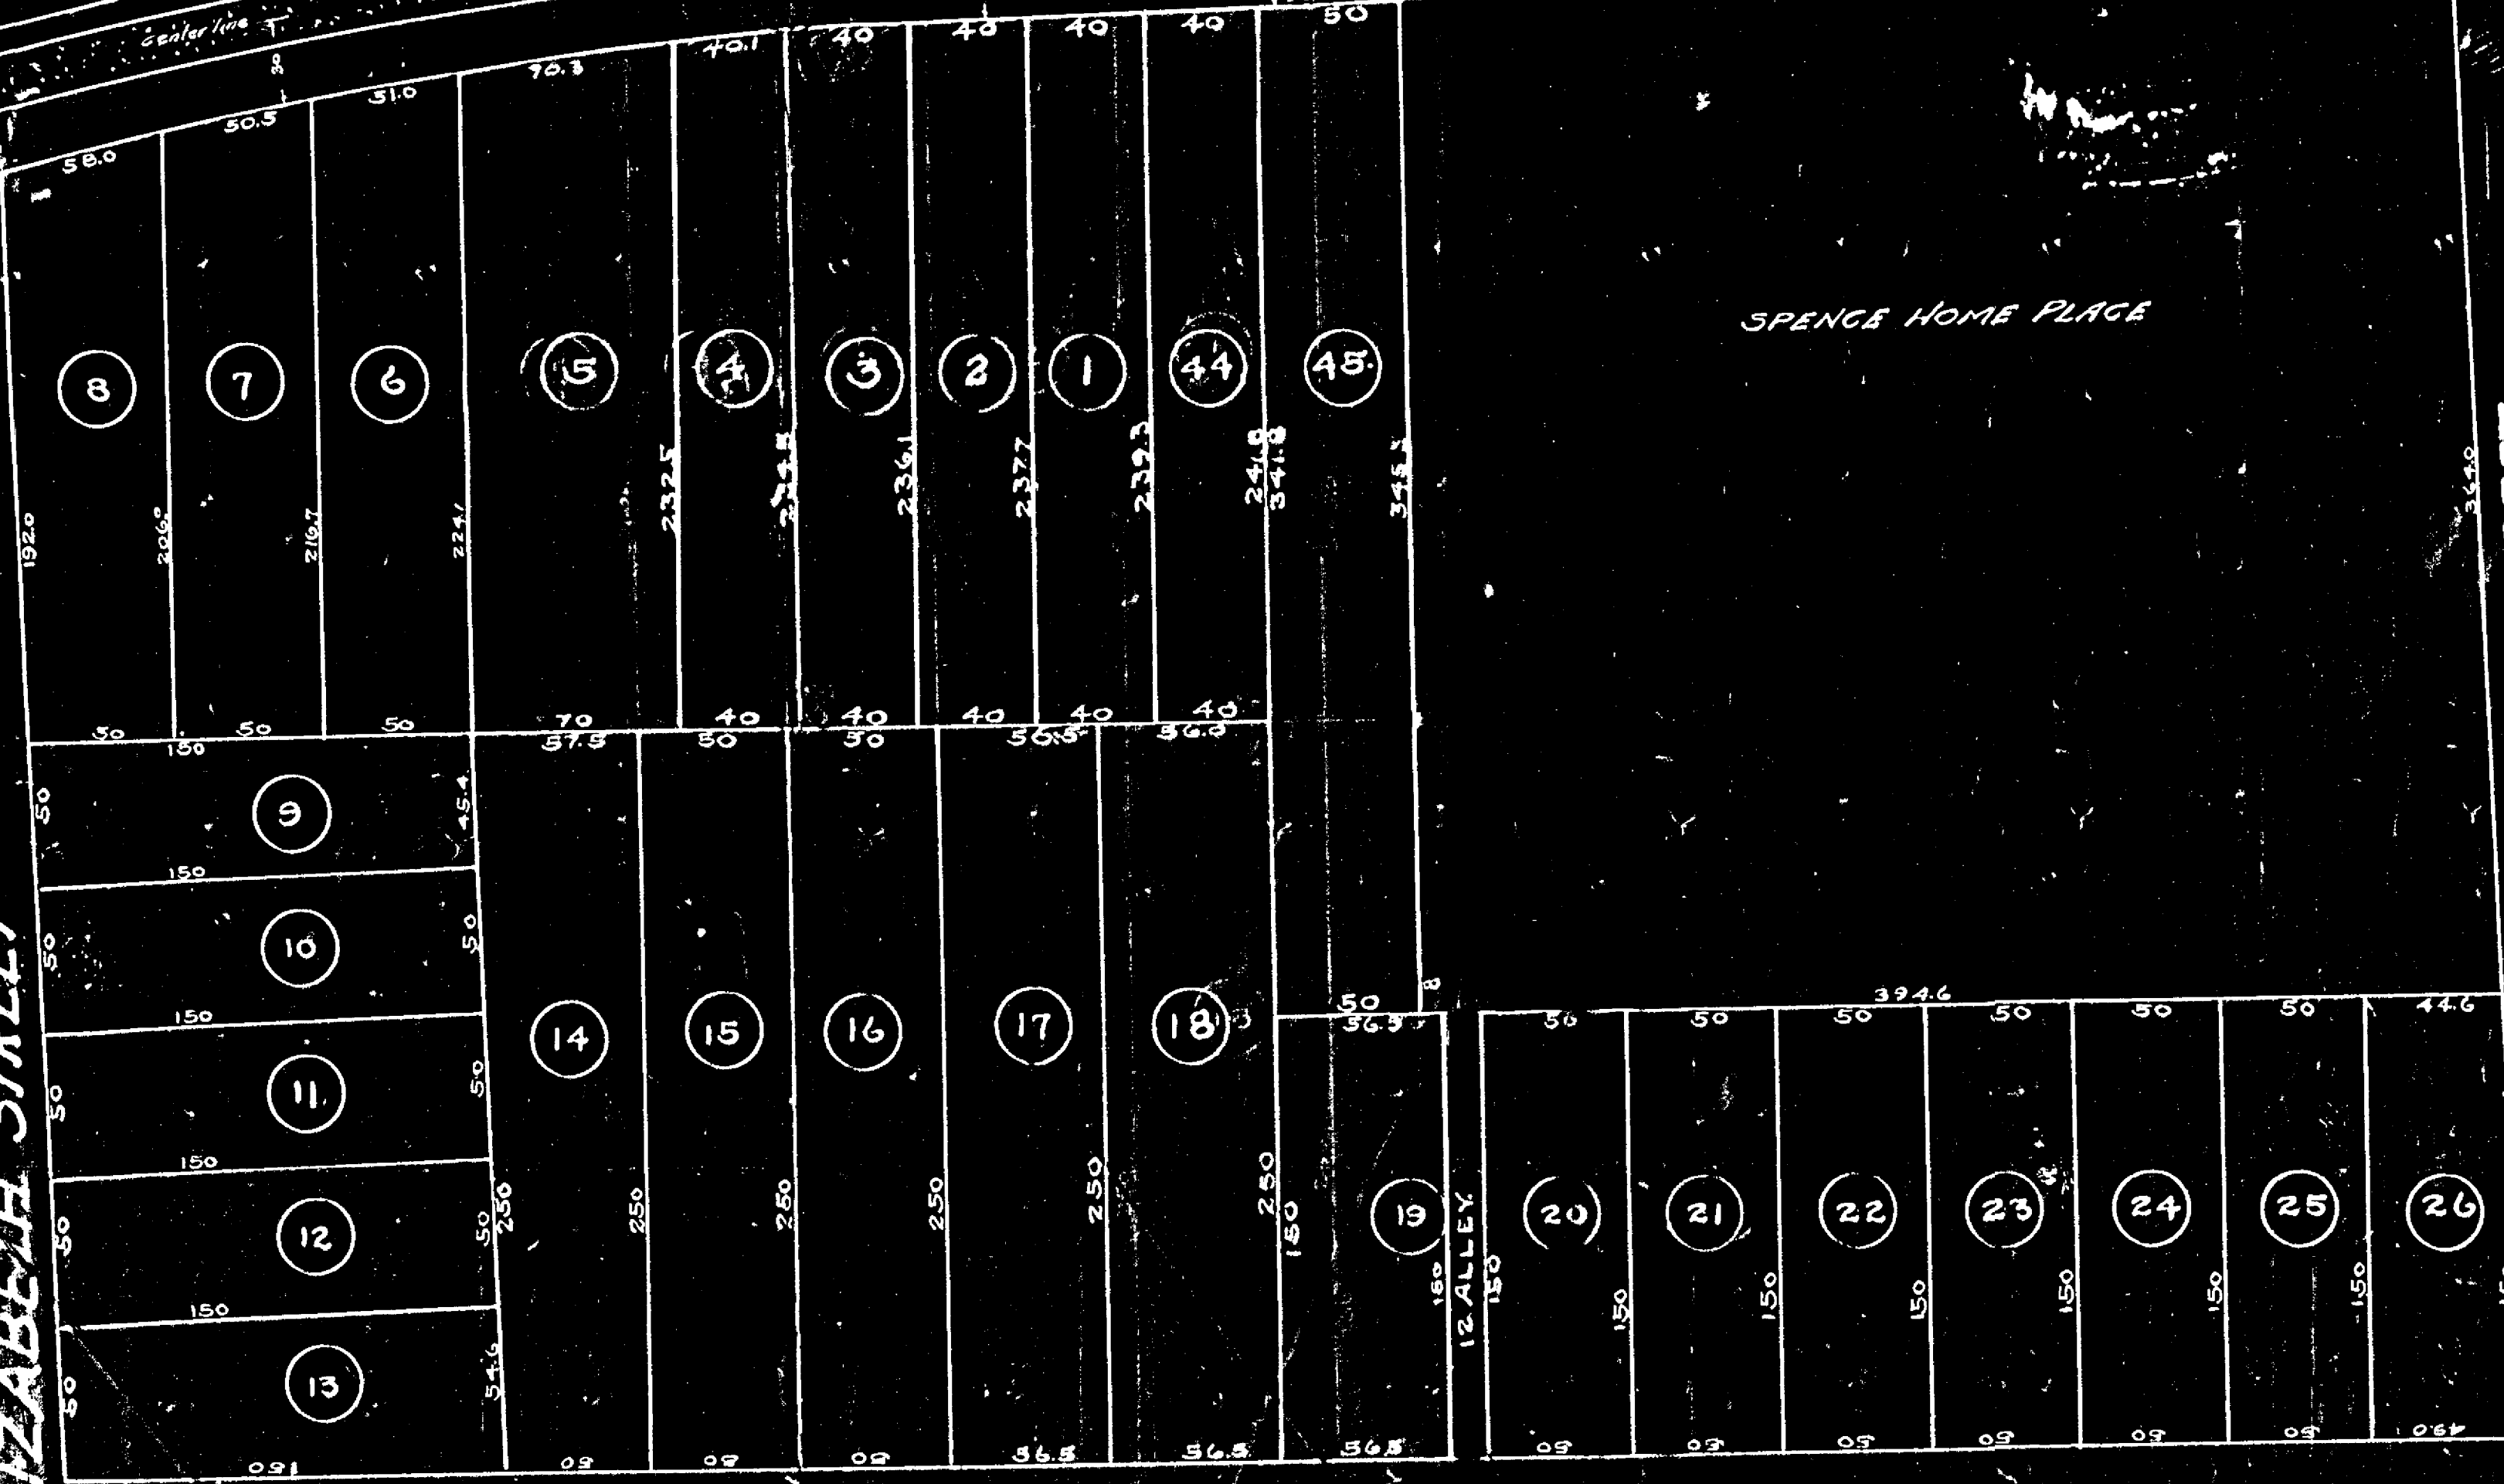

SPENCE HOME PLACE

TURNER STREET

Carolina Power & Light Co. Line


Carolina Power & Light Co. Land.

HACKNEY & O'KELLEY LAND BOUNDED BY STATE COLLEGE

SCALE 1" = 200'

AUG. 1923

C.L. MANN, ENG.

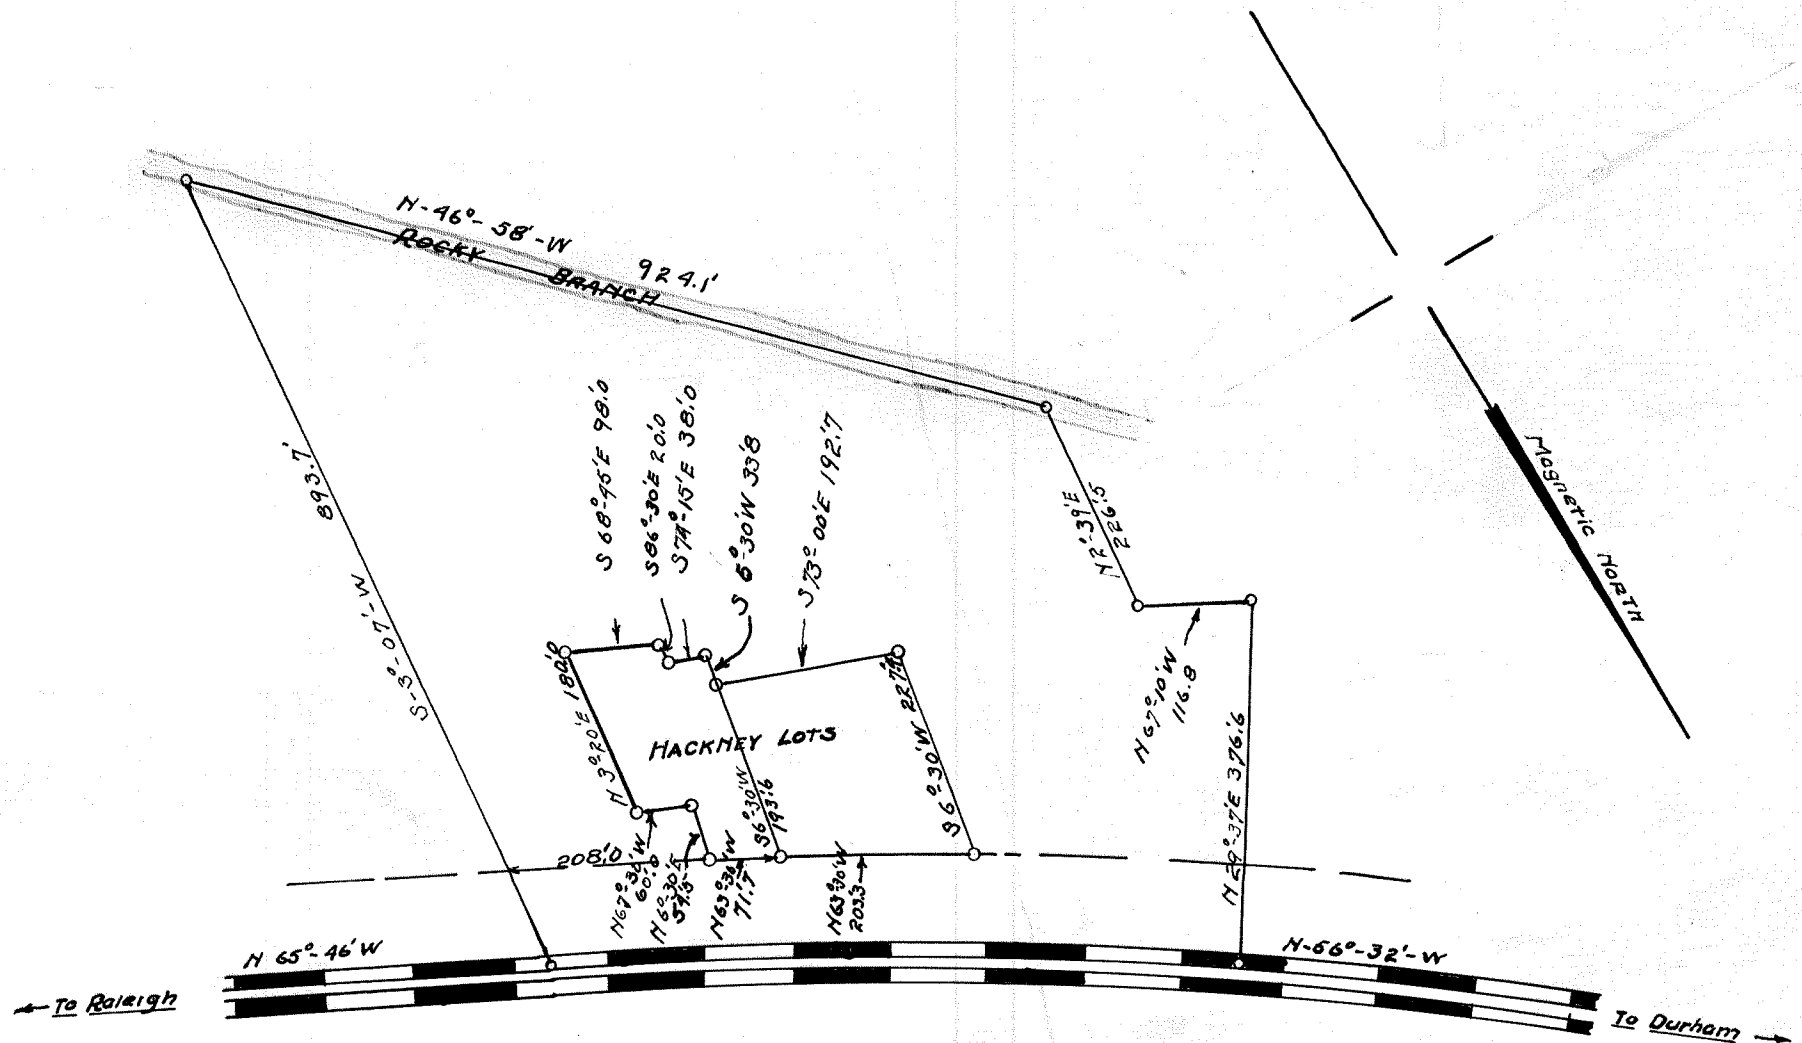


COLLEGE CREST
subdivision of
lots 35 & 42 inclusive

March 1924

C. L. MANN

scale 1" = 50'

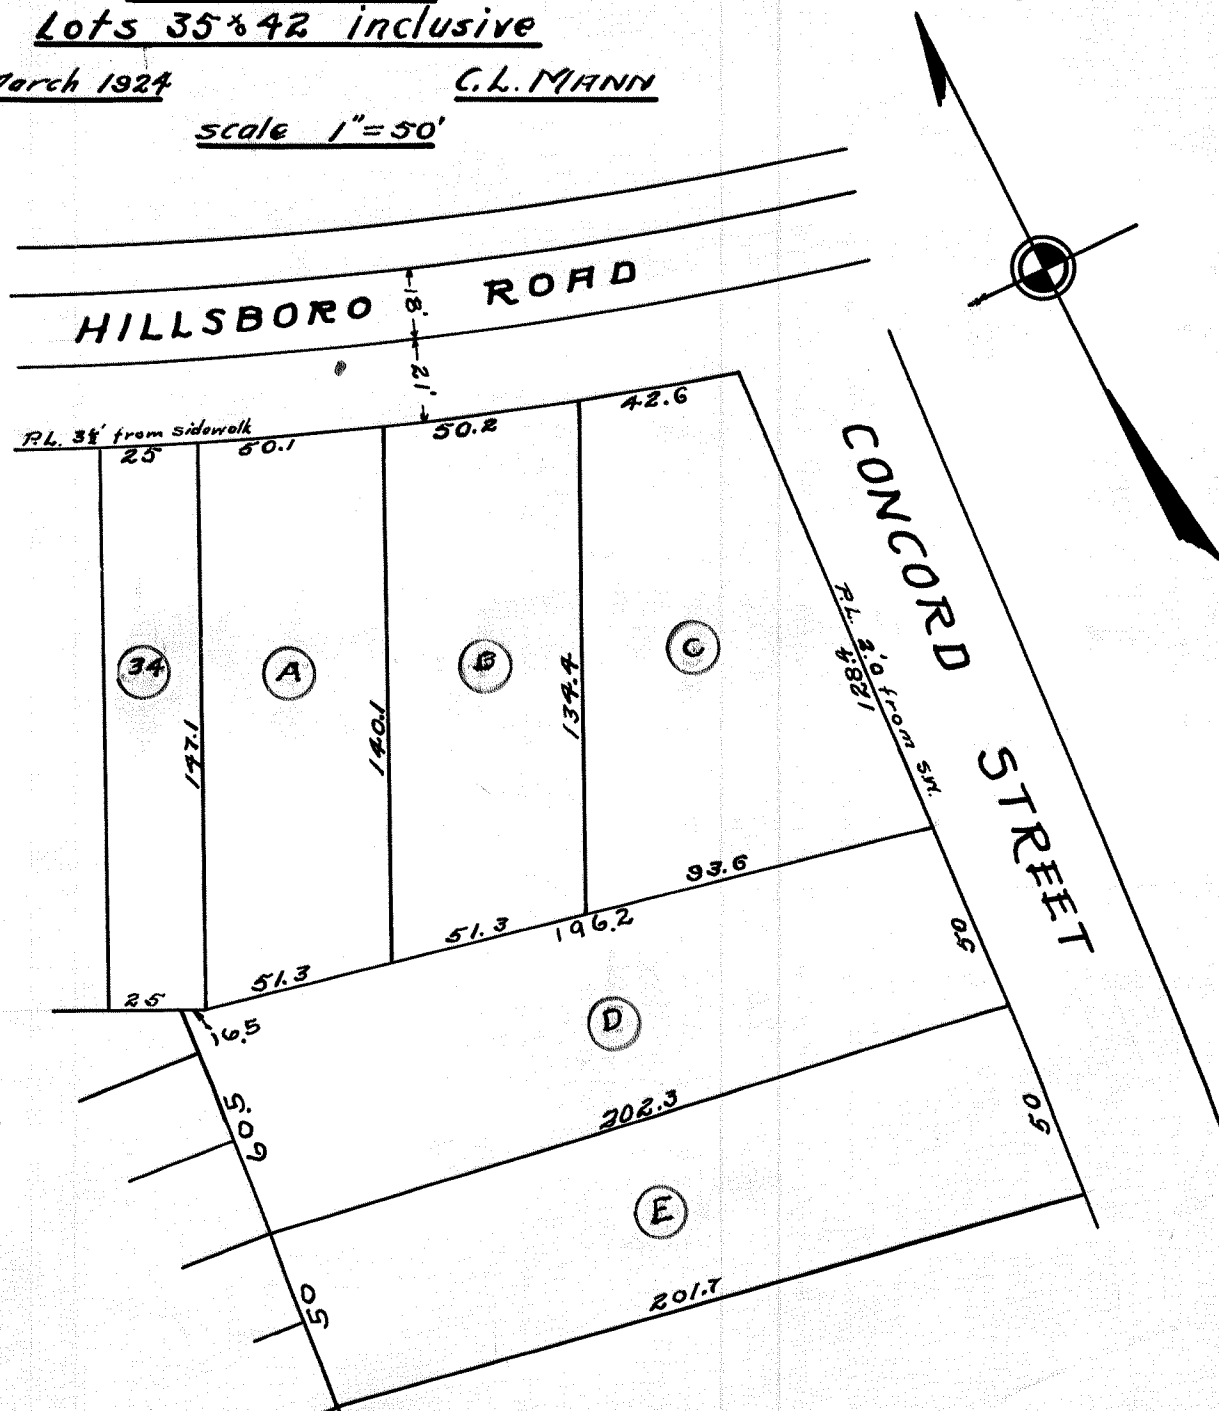

GROVE PARK SPENCE LAND

RALEIGH N.C.

G.L. MANN
Engr.

Nov. 1922. Scale 1"=50'
June 1924

Meridith College Land.


ELIZABETH STREET



NEIL STREET

RALEIGH DURHAM HIGHWAY

TURNER STREET

Carolina Power & Light Co. Land.

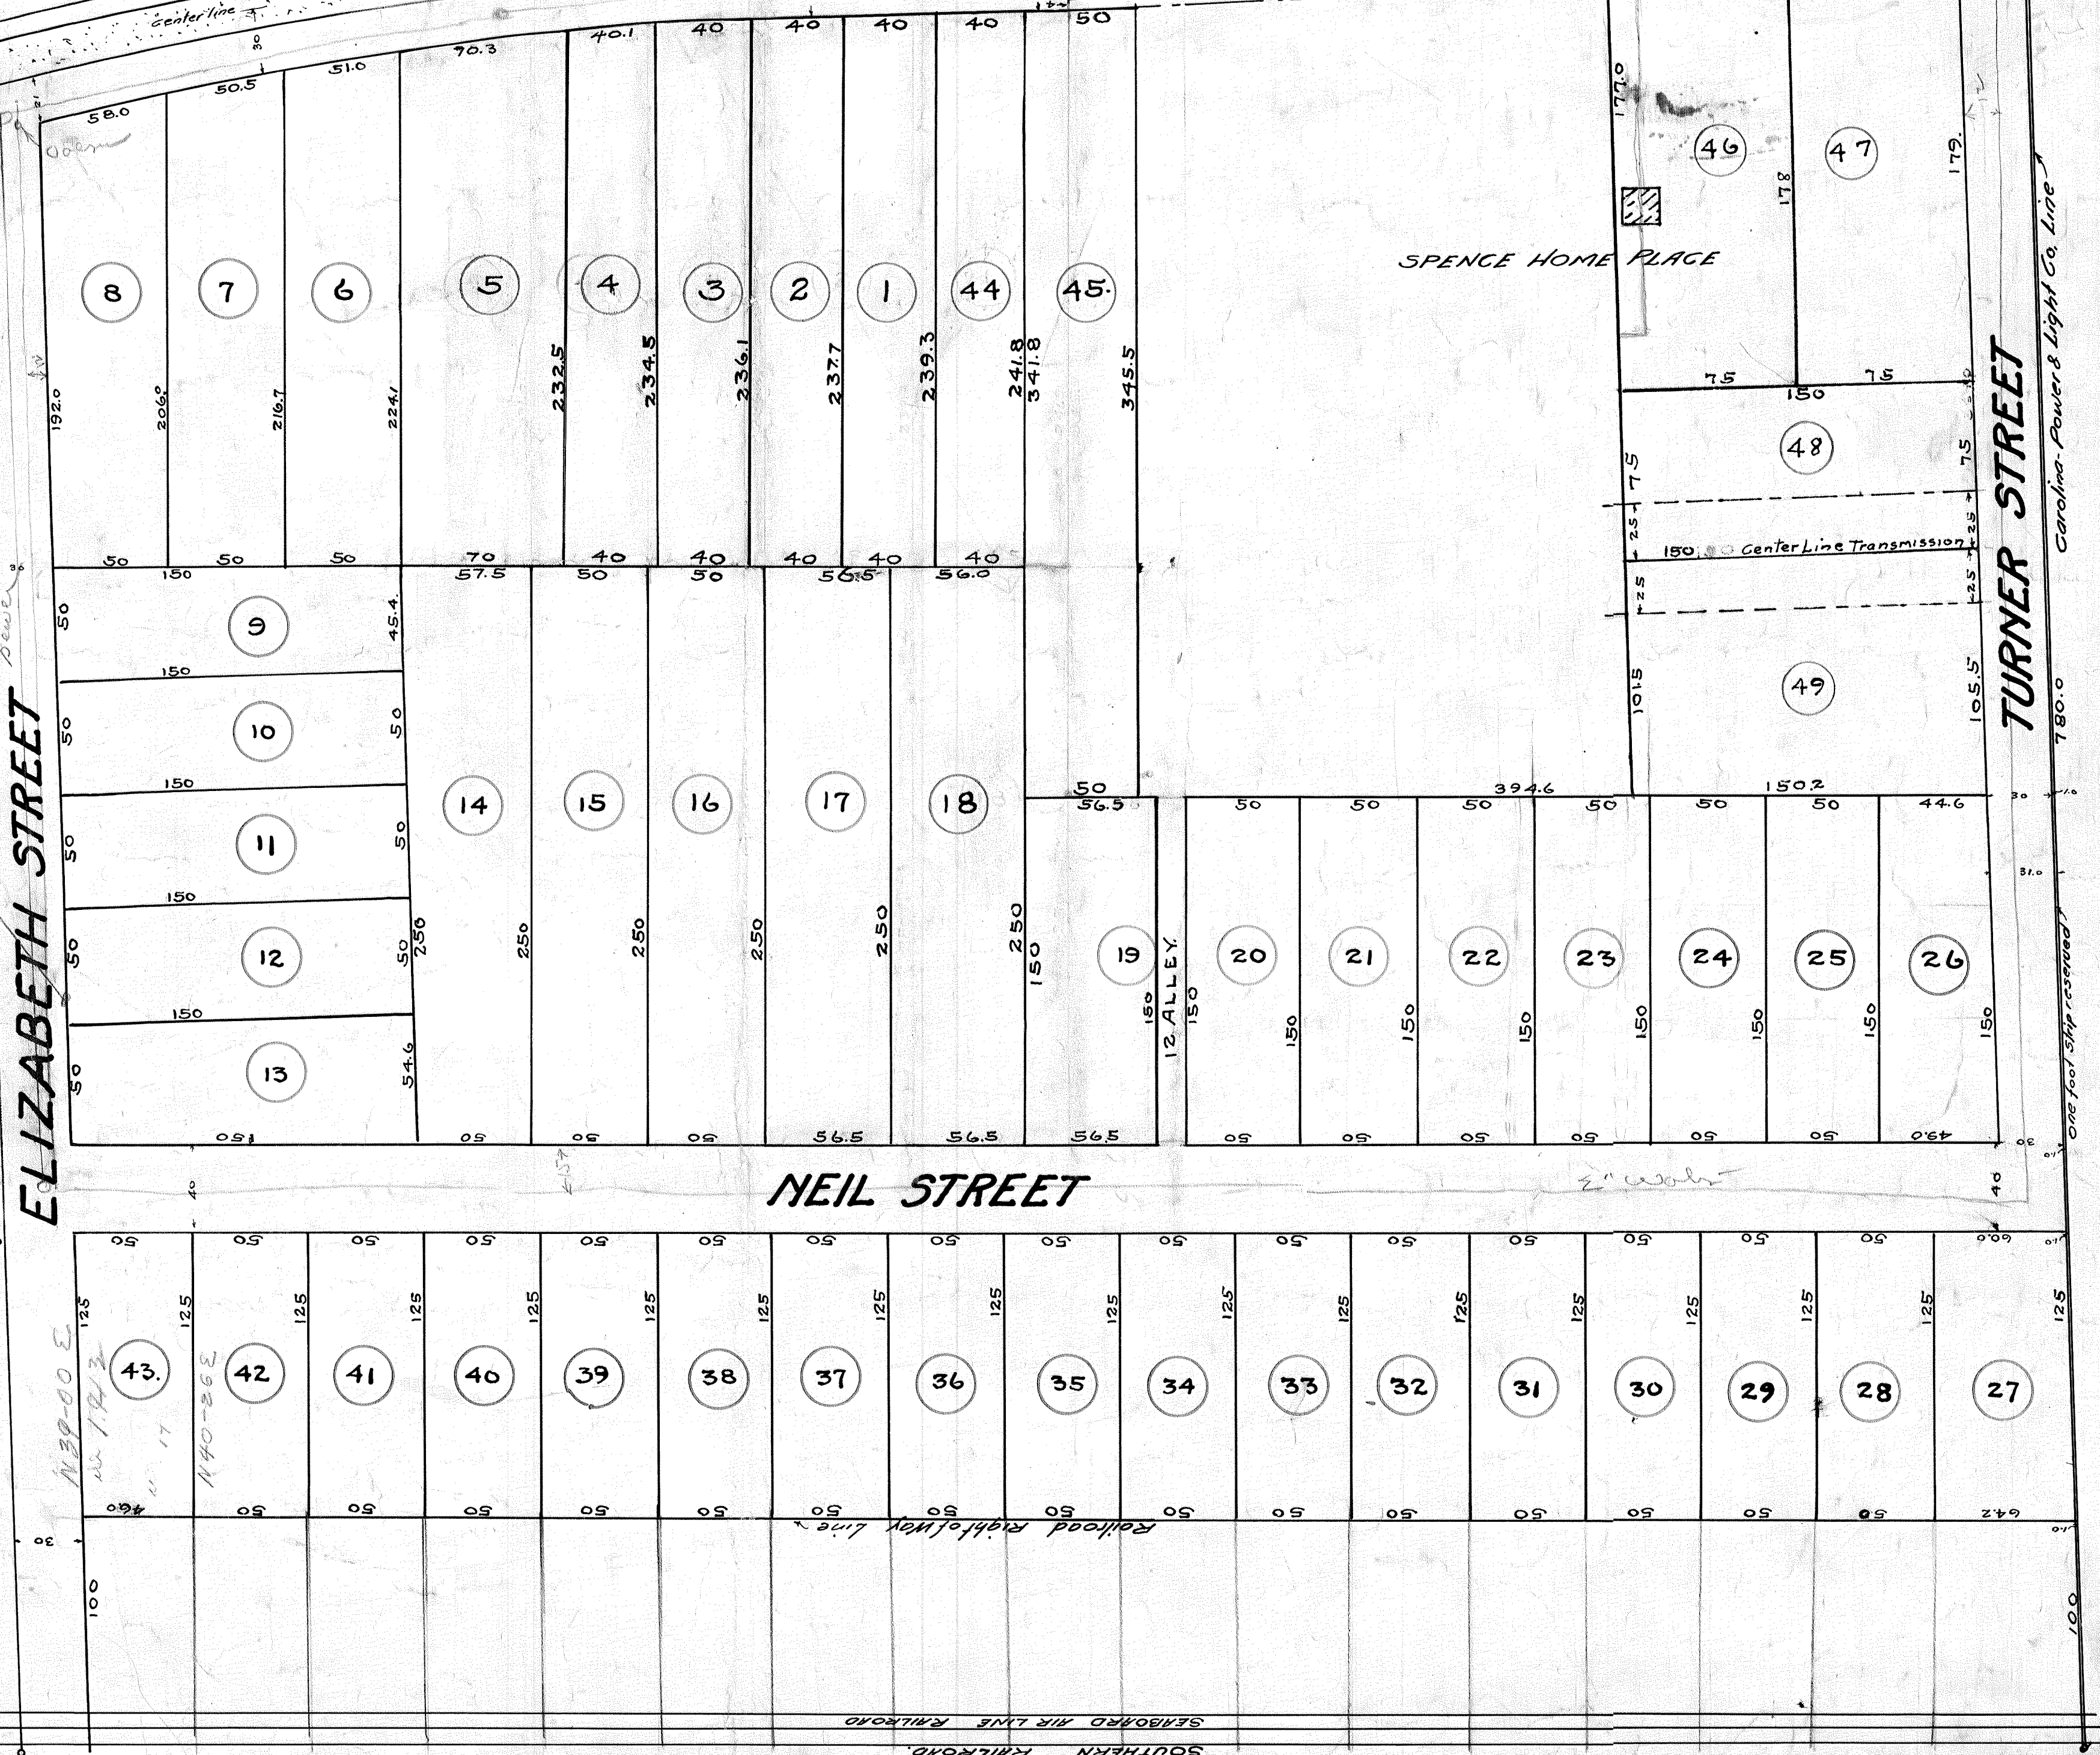

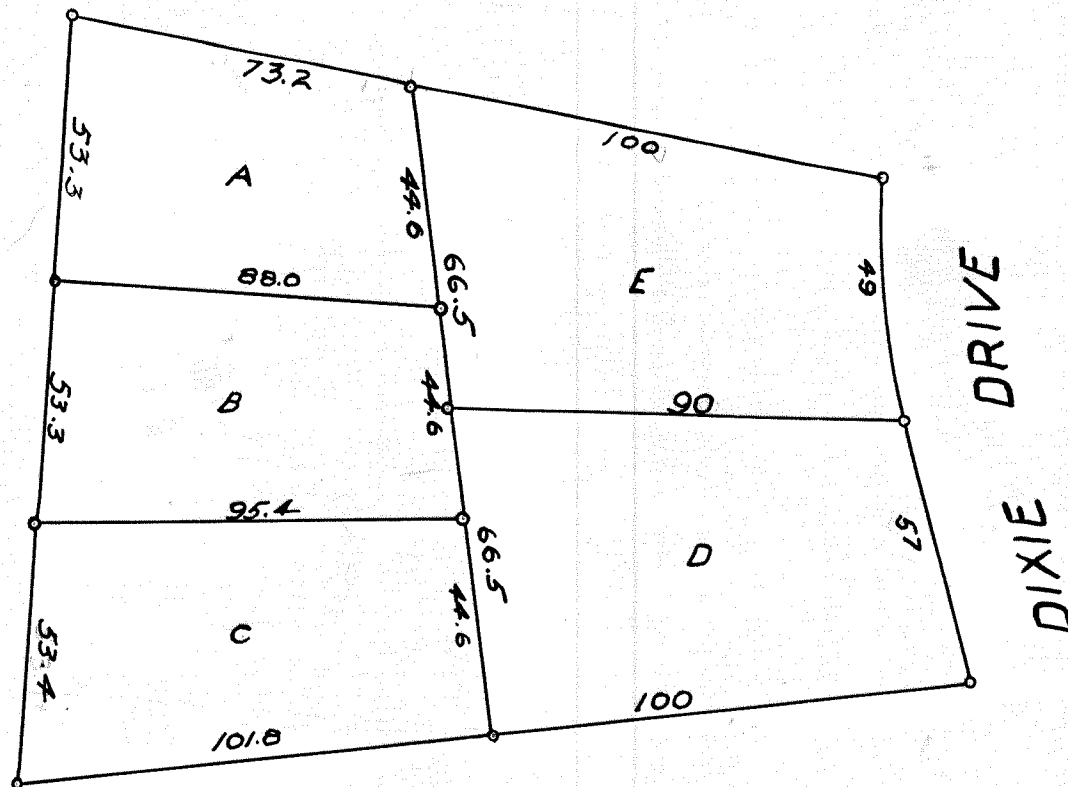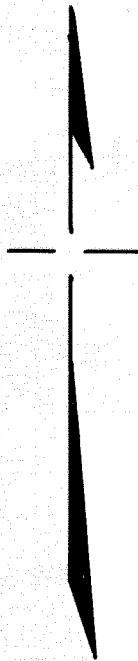

DIXIE DRIVE


SUBDIVISION OF LOTS 32 & 33
LIBERTY HEIGHTS

FOR
E. T. DAMPIER
Scale 1" = 40' July 1924
C. L. Mann Engr.

407

7.336

~~3.49~~

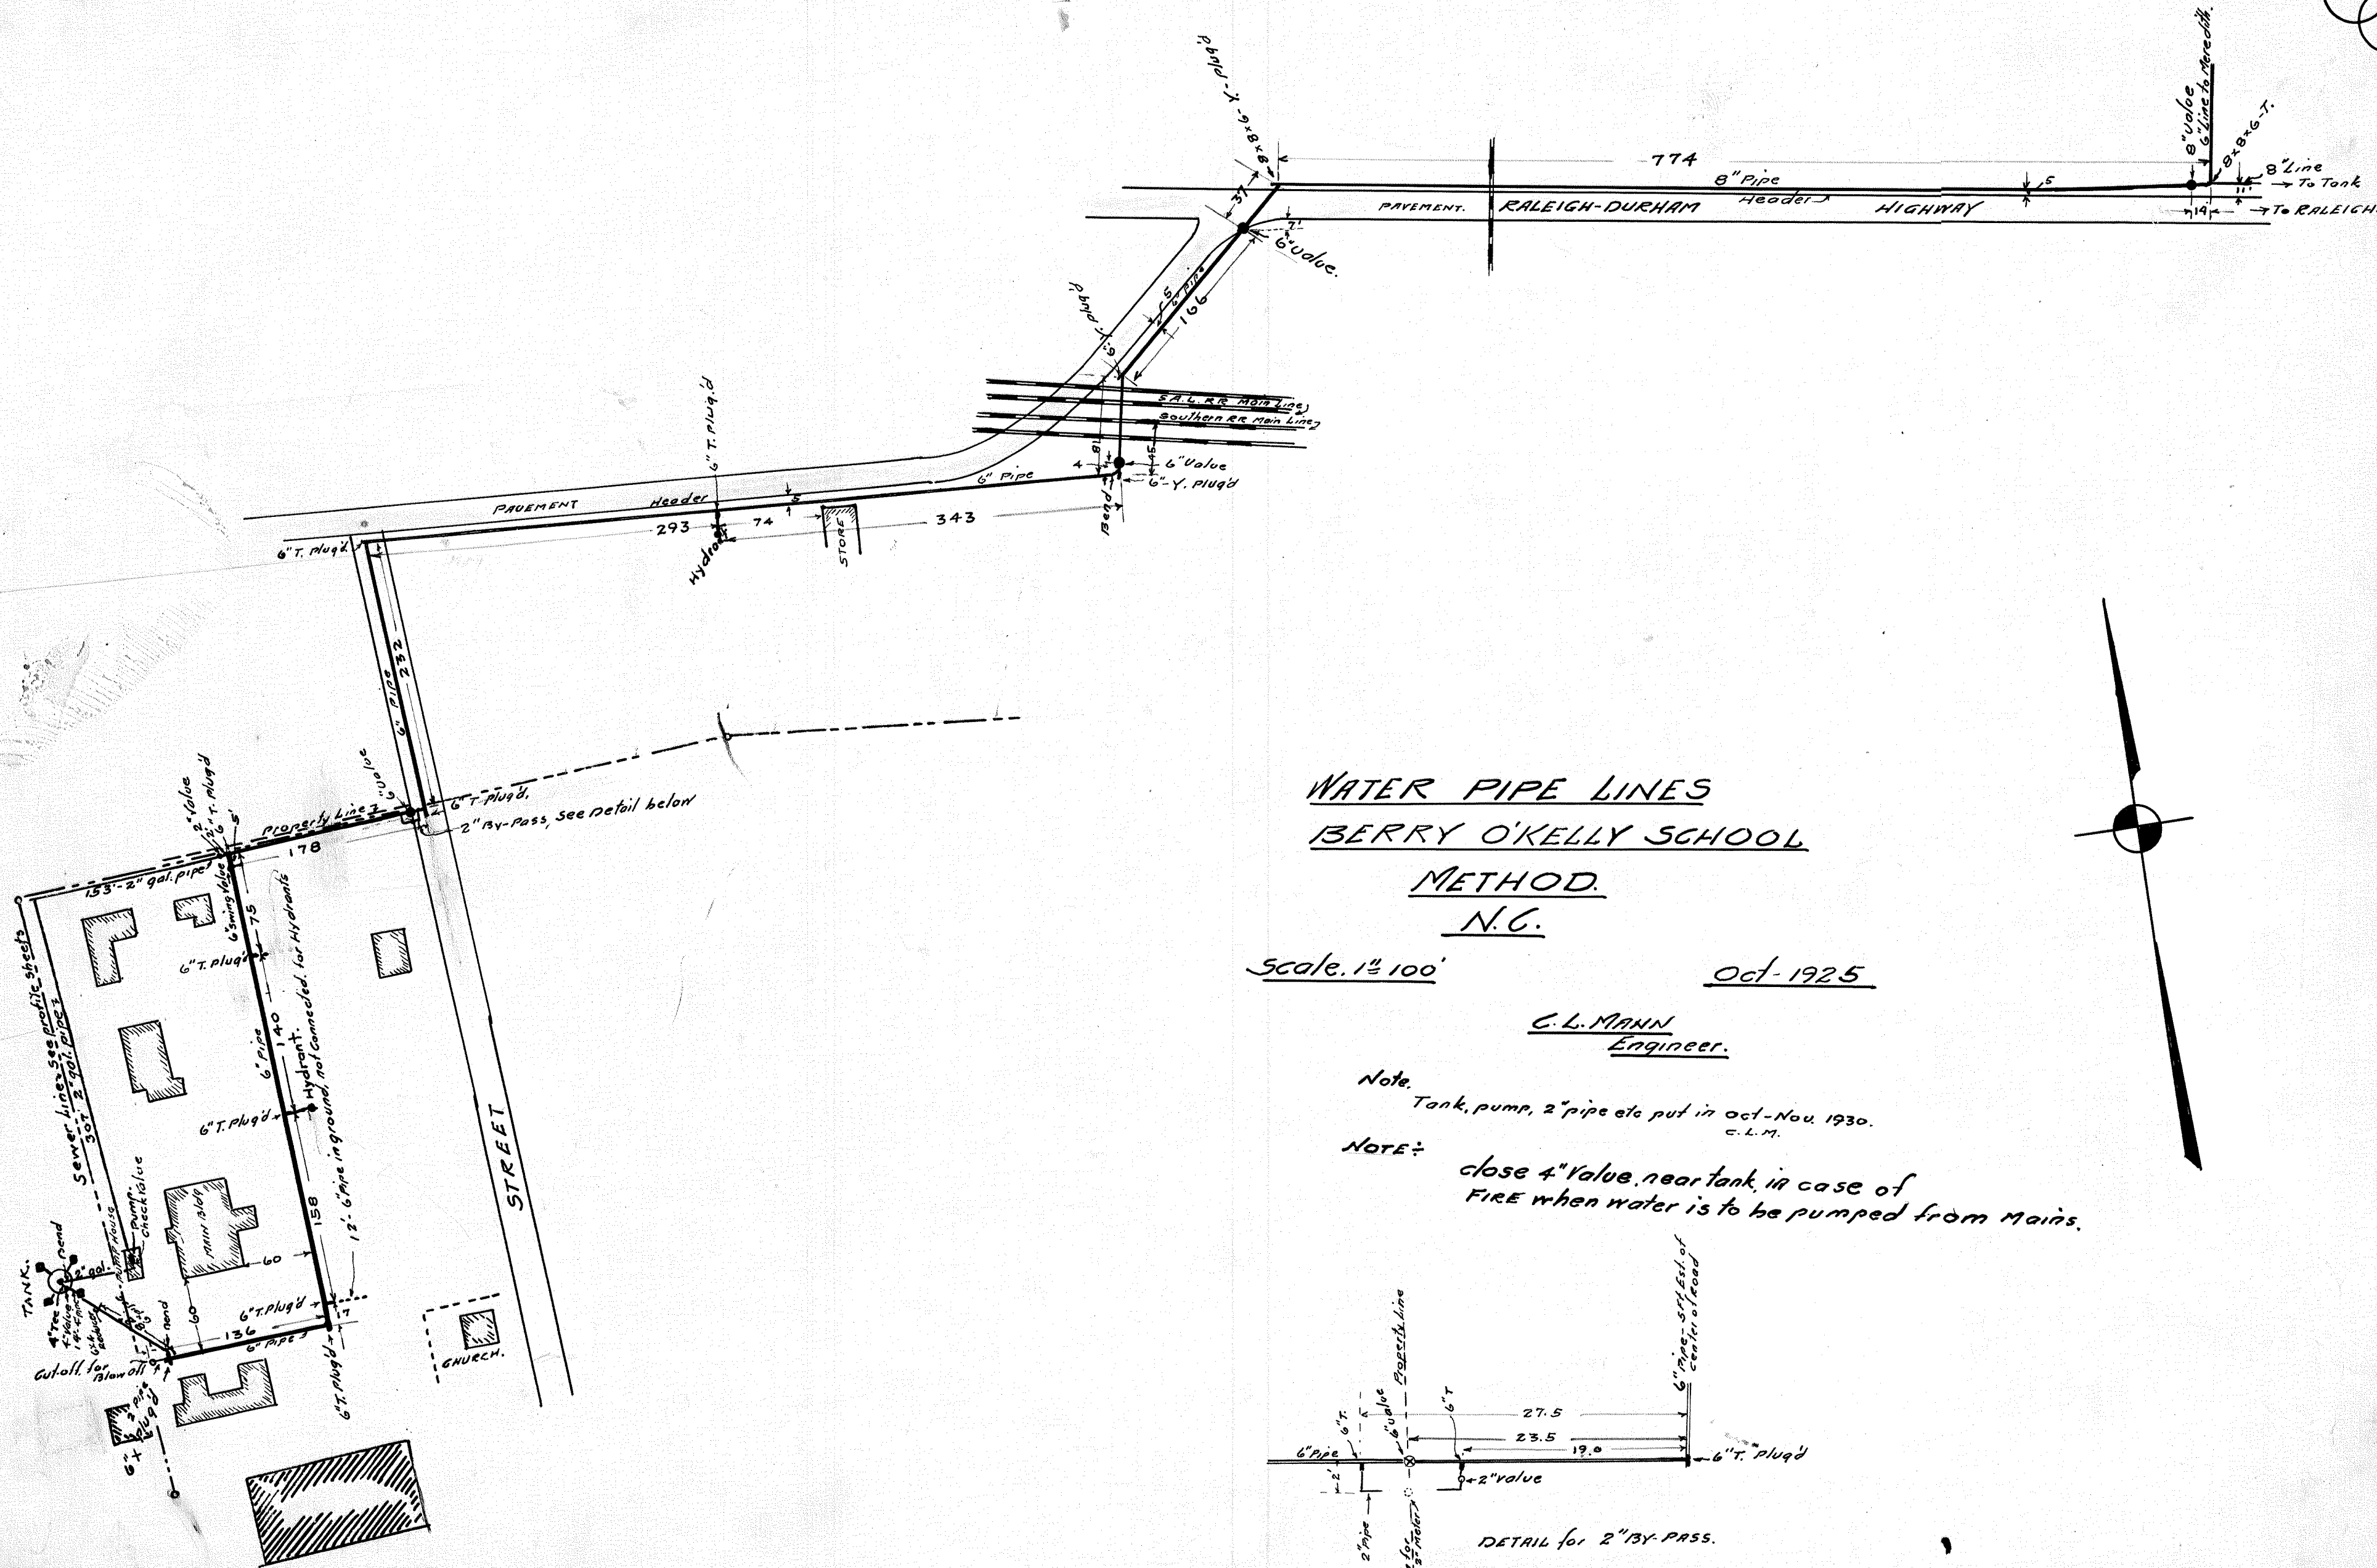

WATER PIPE LINES
BERRY O'KELLY SCHOOL
METHOD.
N.C.


Scale. 1" = 100'

Oct-1925

C. L. MANN
Engineer.

Note.
 Tank, pump, 2" pipe etc put in Oct-Nov. 1930.
 C. L. M.

NOTE: close 4" Valve near tank in case of FIRE when water is to be pumped from Mains.

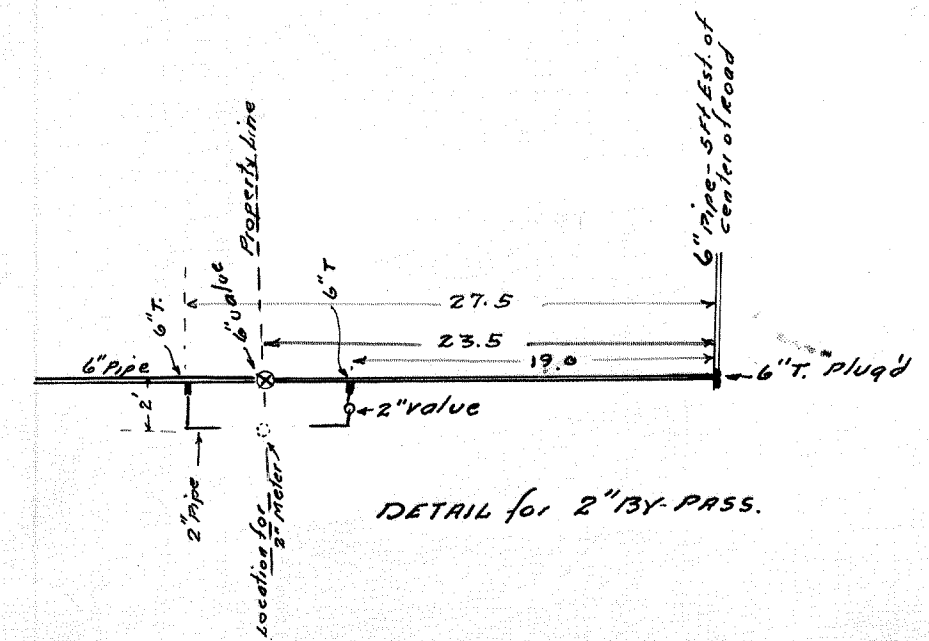

J. D. MORGAN


LOT of METHOD
— N. C. —

Scale 1" = 30'

C. L. MANN
Eng

Nov. 1930

Note, Iron pipe at all corners.

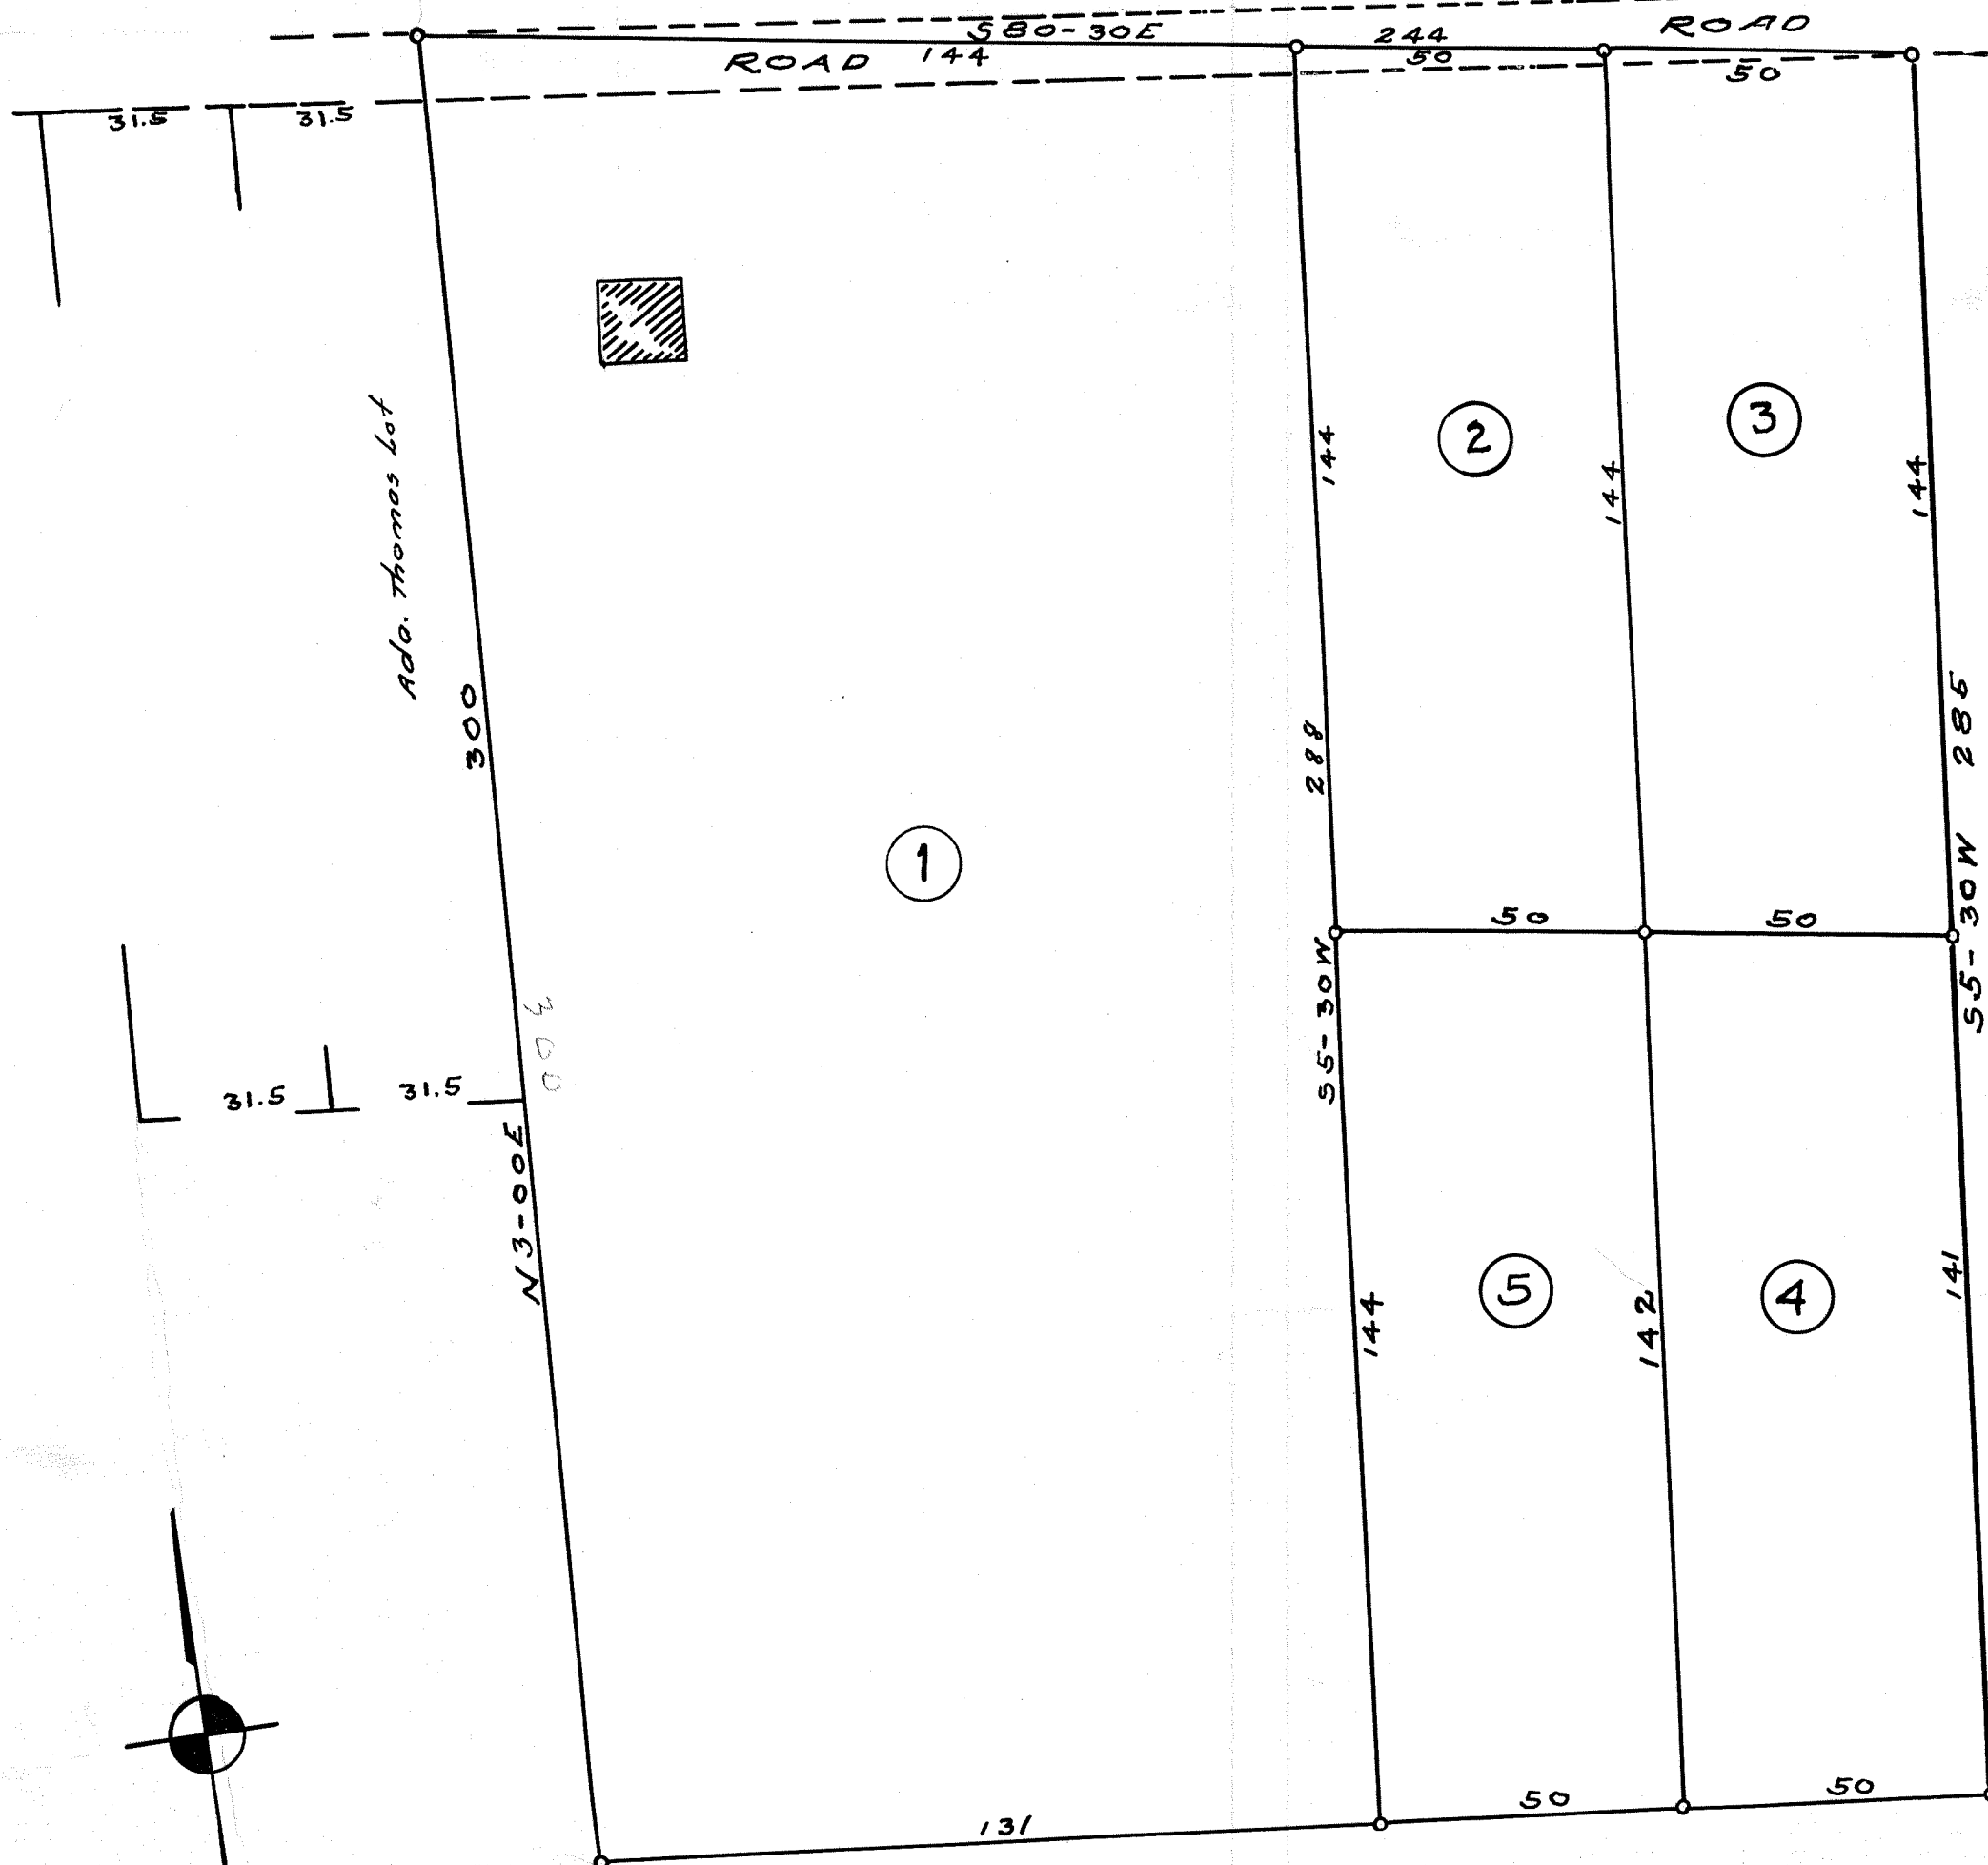

**PART OF
BERRY O'KELLY LAND
METHOD
N.C.**


GROSS AREA = 20.87 A.
Less R.R. Right of Way = 2.31
Less Parrish lot = 40 2.71
NET AREA = 18.16 A.

Scale 1"=100'


Sept. 1931

C.L. MANN
Engineer

BERRY O'KELLY SCHOOL CAMPUS.

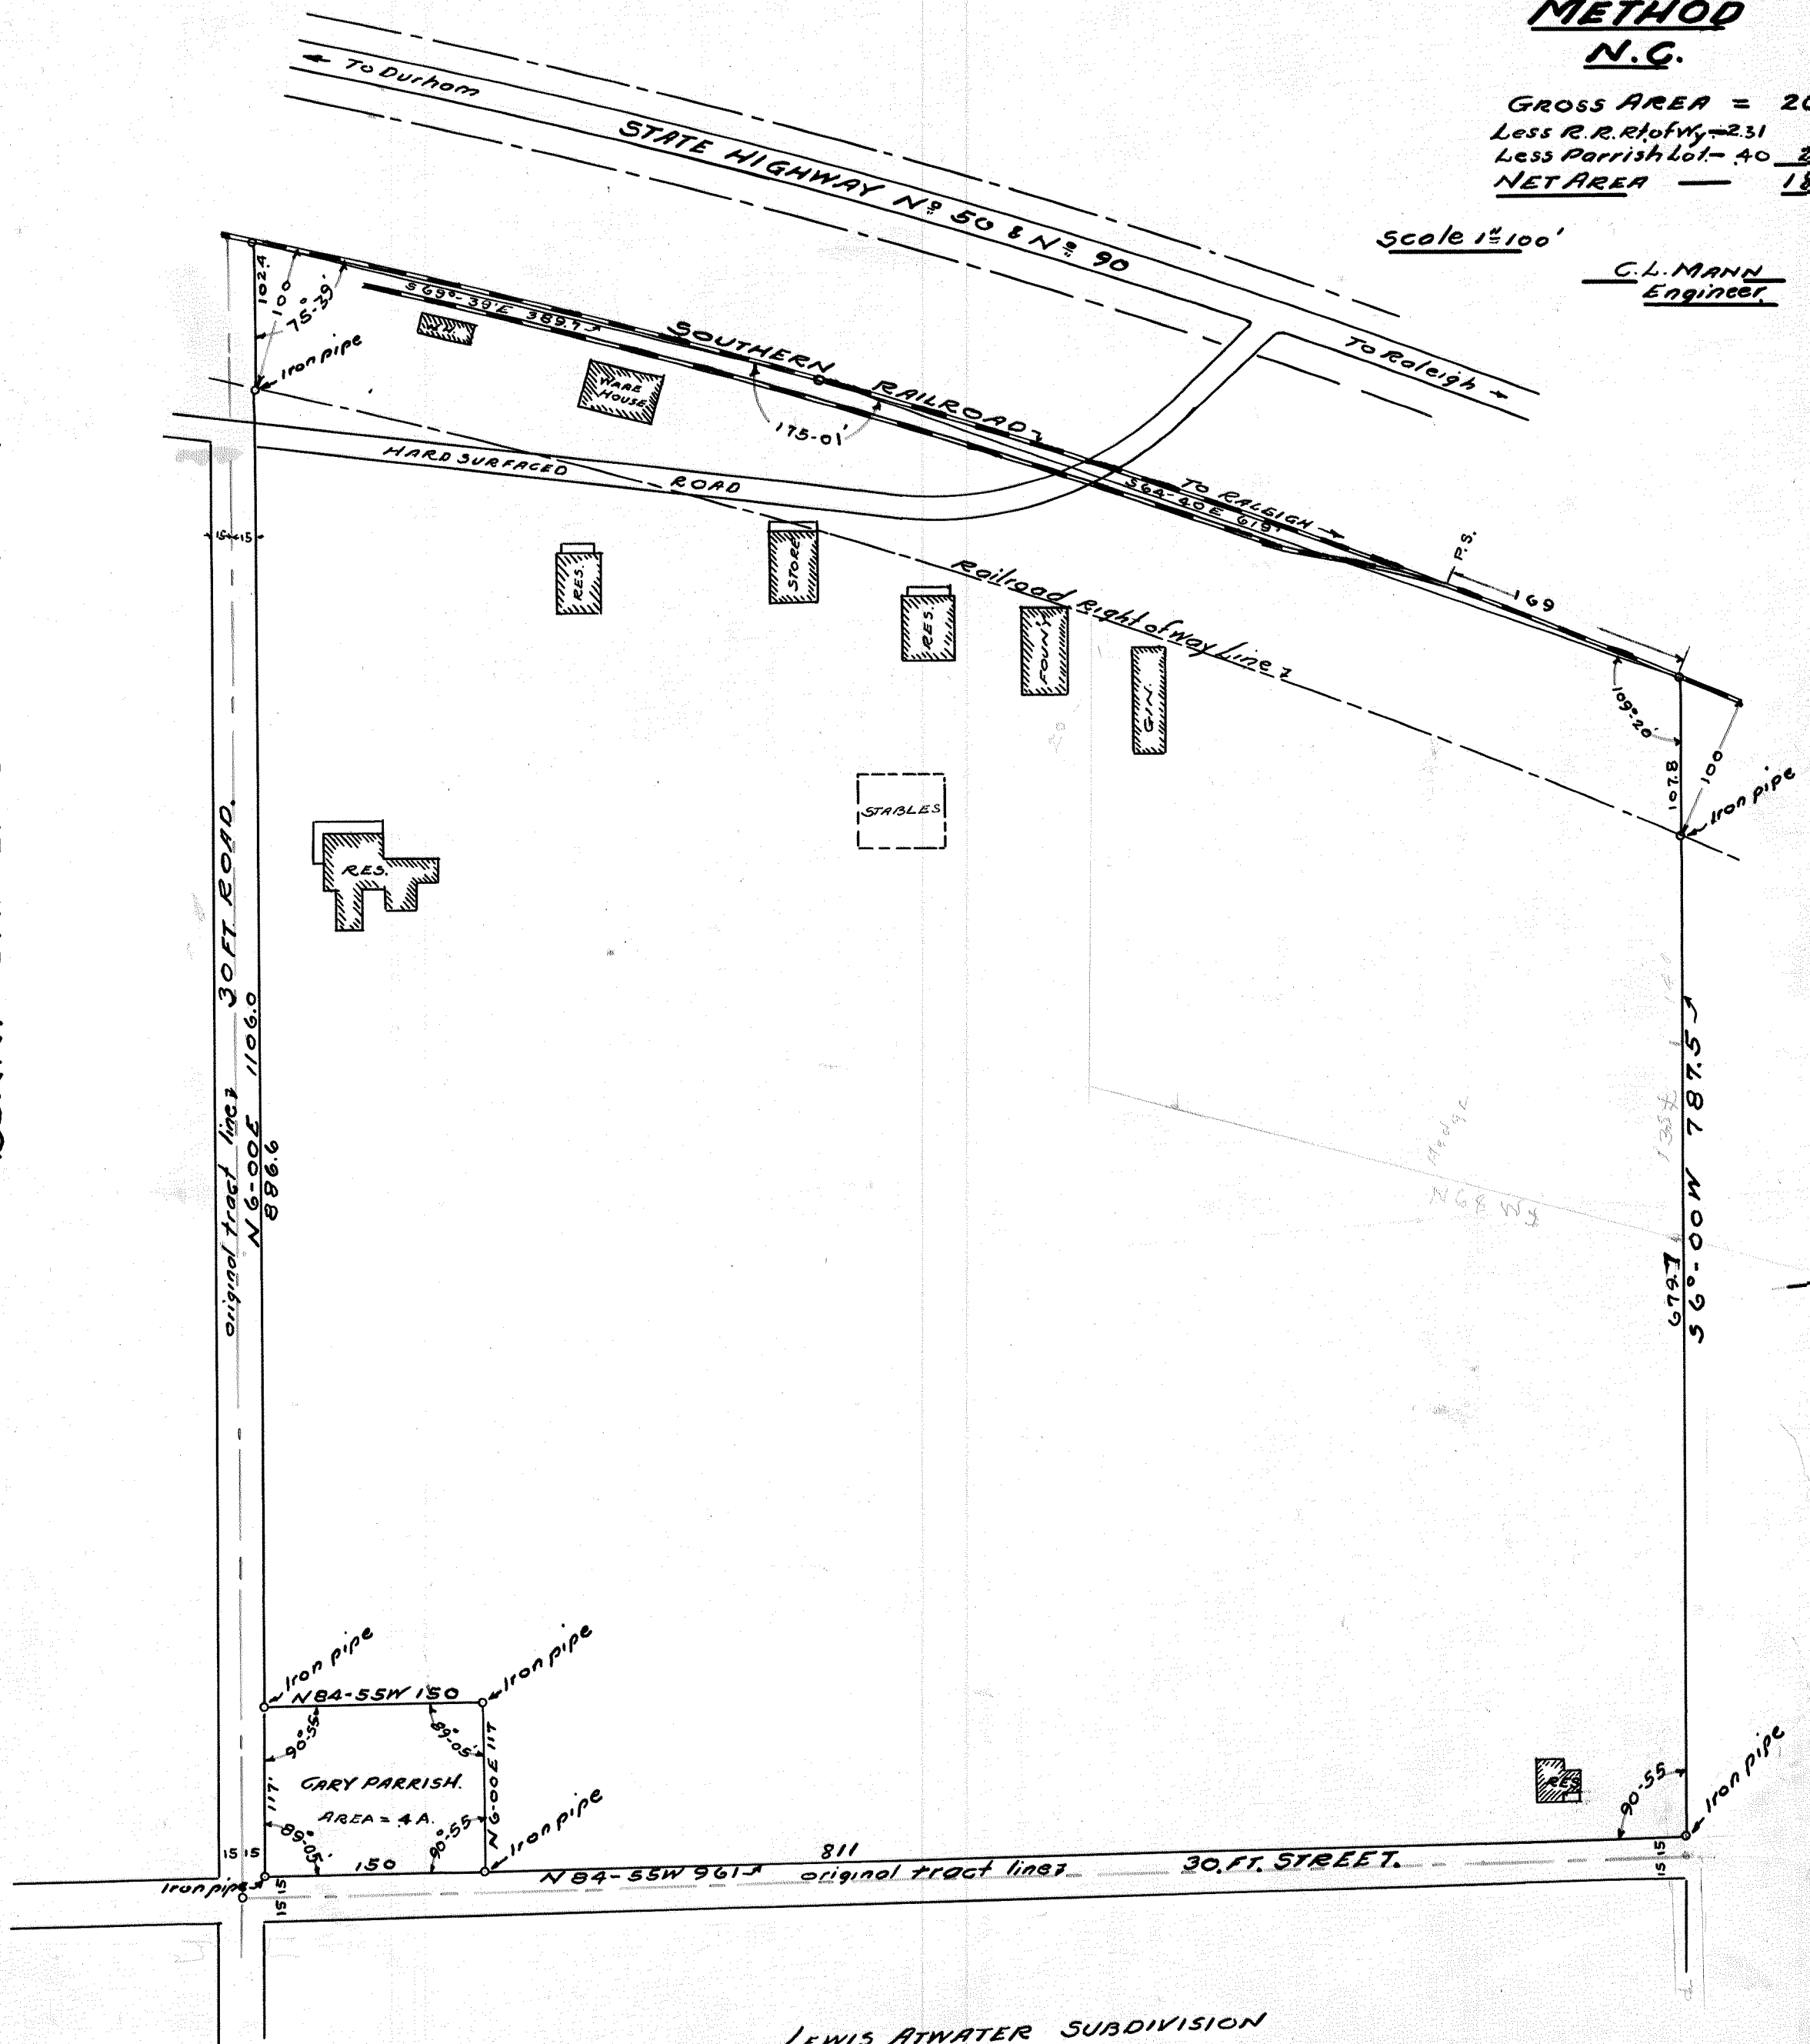

LEWIS ATWATER SUBDIVISION

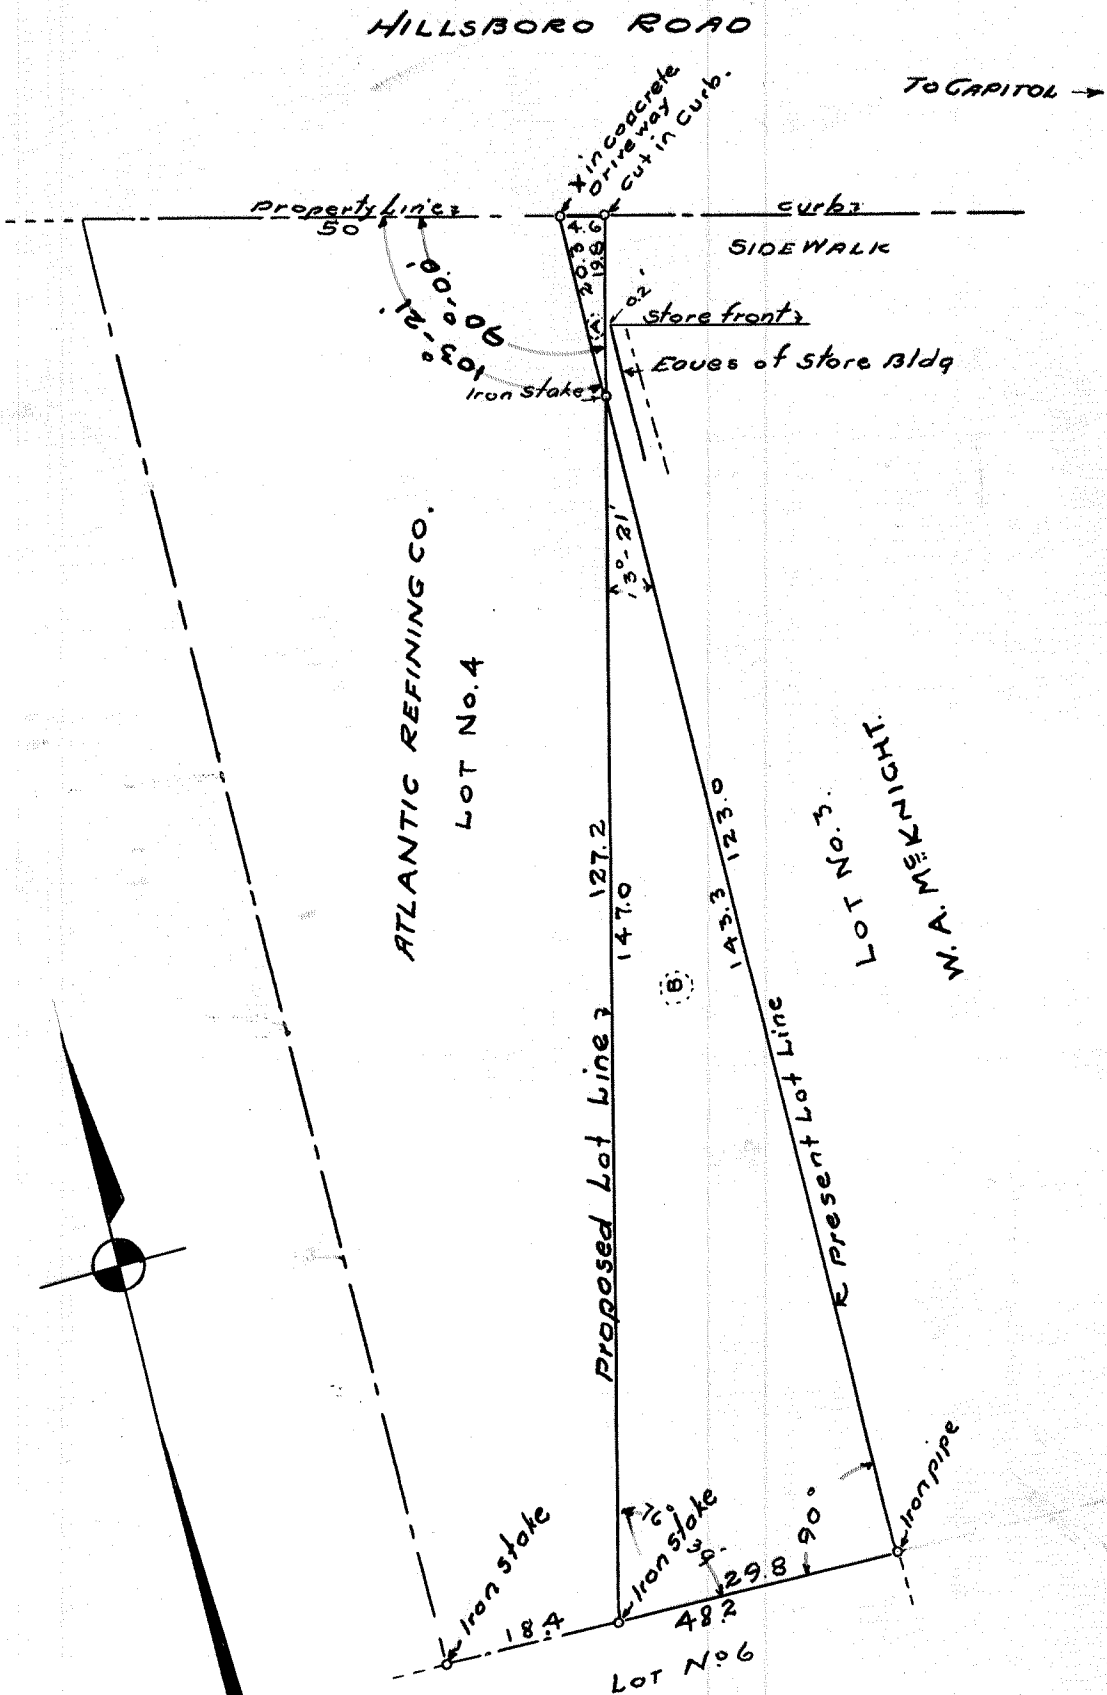


MAP SHOWING
Proposed dividing line
between the property of
W.A. McKnight and the
Atlantic Refining Co.,
Dixie Oil Co. Subdivision
RALEIGH N.C.

Scale 1" = 20'

Sept. 1931

C. L. MANN
Engineer

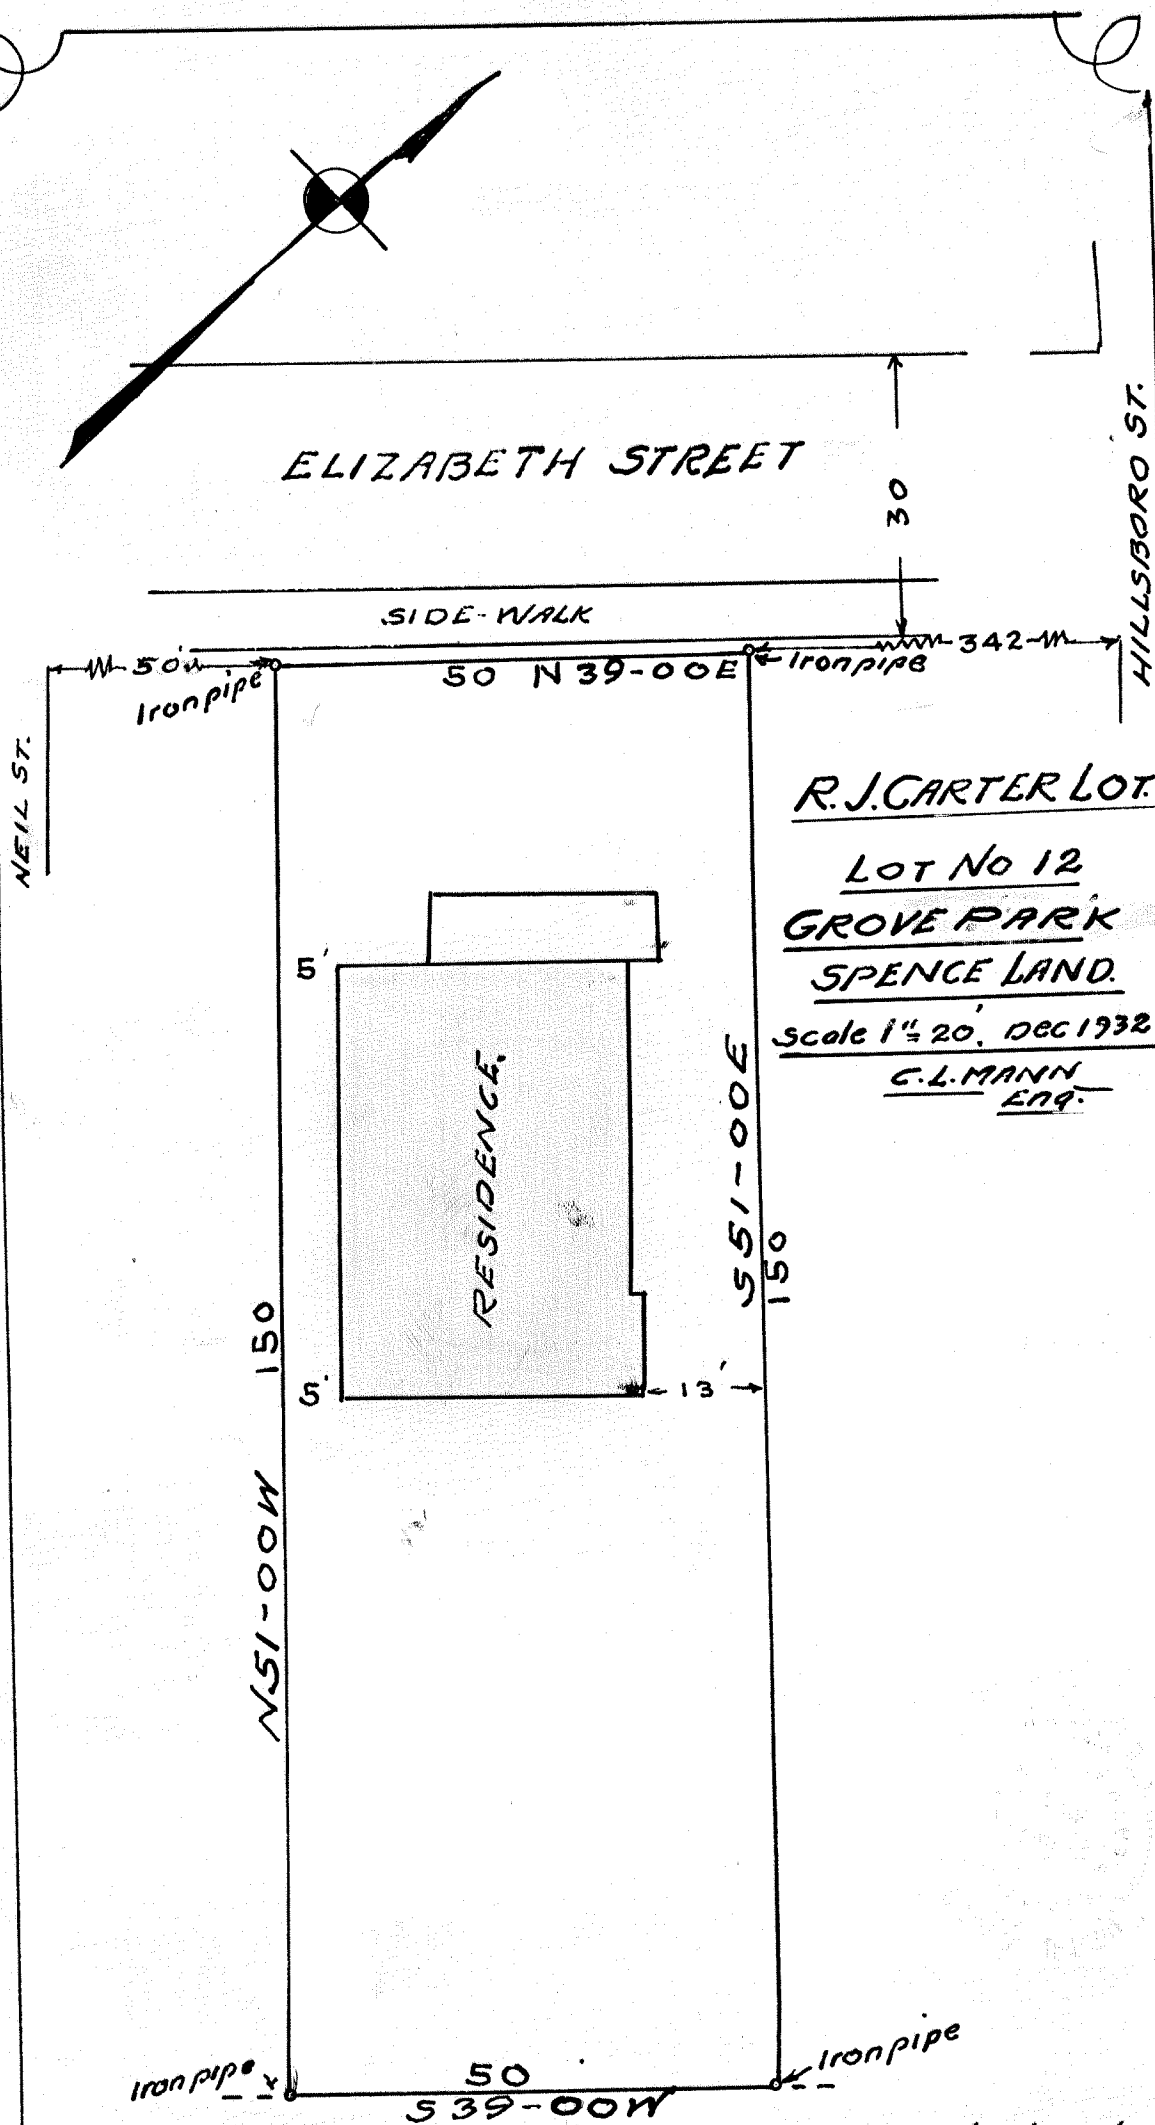

I, C.L. MANN a Registered Engineer do hereby
 certify that this is a correct map of the property
 of R. J. CARTER, located on ELIZABETH ST. GROVE PARK
 RALEIGH N.C. The buildings shown there on are within
 the title lines and there are no encroachments from
 adjoining property
 C.L. MANN Reg. Engr.

----- edge of old pavement -----

DIXIE DRIVE.

RESIDENCE.

LOT N^o 10

PROPERTY
— of —
T.E. SEAGROVE.
LOT NO 10
— of —
LIBERTY HEIGHTS.

Scale 1" = 20'


July 1934

C. L. MANN
Engr.

GARAGE.

on side-walk

92.8' to college line
iron pipe

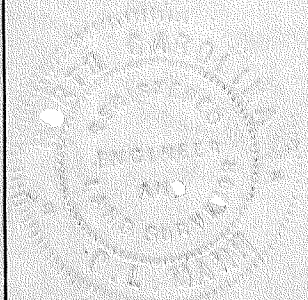

CHAS. & EMMA BANKS

LAND

METHOD N.C.

Scale 1" = 20'

JUN-1934

G. L. MANN,
Engineer

References.

Book 50, Page 818
Book 60, Page 353,
and unrecorded deed
from B. F. Montague to
Emma Banks dated
Dec 17-1897.

JOSEPH PHELPS LOT

↓ E.R. Iron.


106
↓ Iron stake

MINNIE HILL LOT

59-00W-85'

Iron pipe

Hickory Tree.

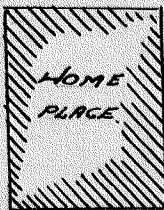

HOME
PLACE

580-00E 83'
N 90-00W 83'



②

TO ETHEL HARRIS
at Death of CHAS. BANKS.

①

TO DORTHY BANKS
at Death of CHAS. BANKS.


585-00E 87 1/2'


N 72-30W 82'
ROCKY BRANCH.

162

N 77-00E 77' along an old fence
Iron pipe

Iron pipe

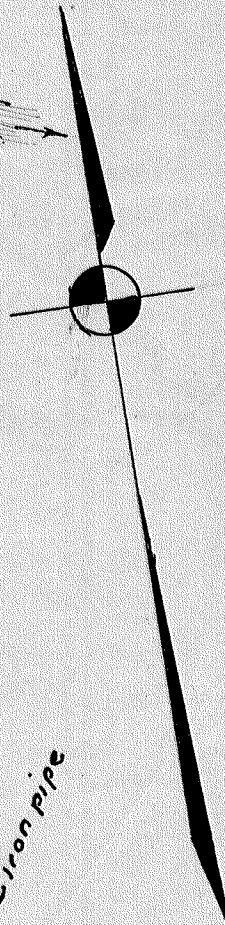

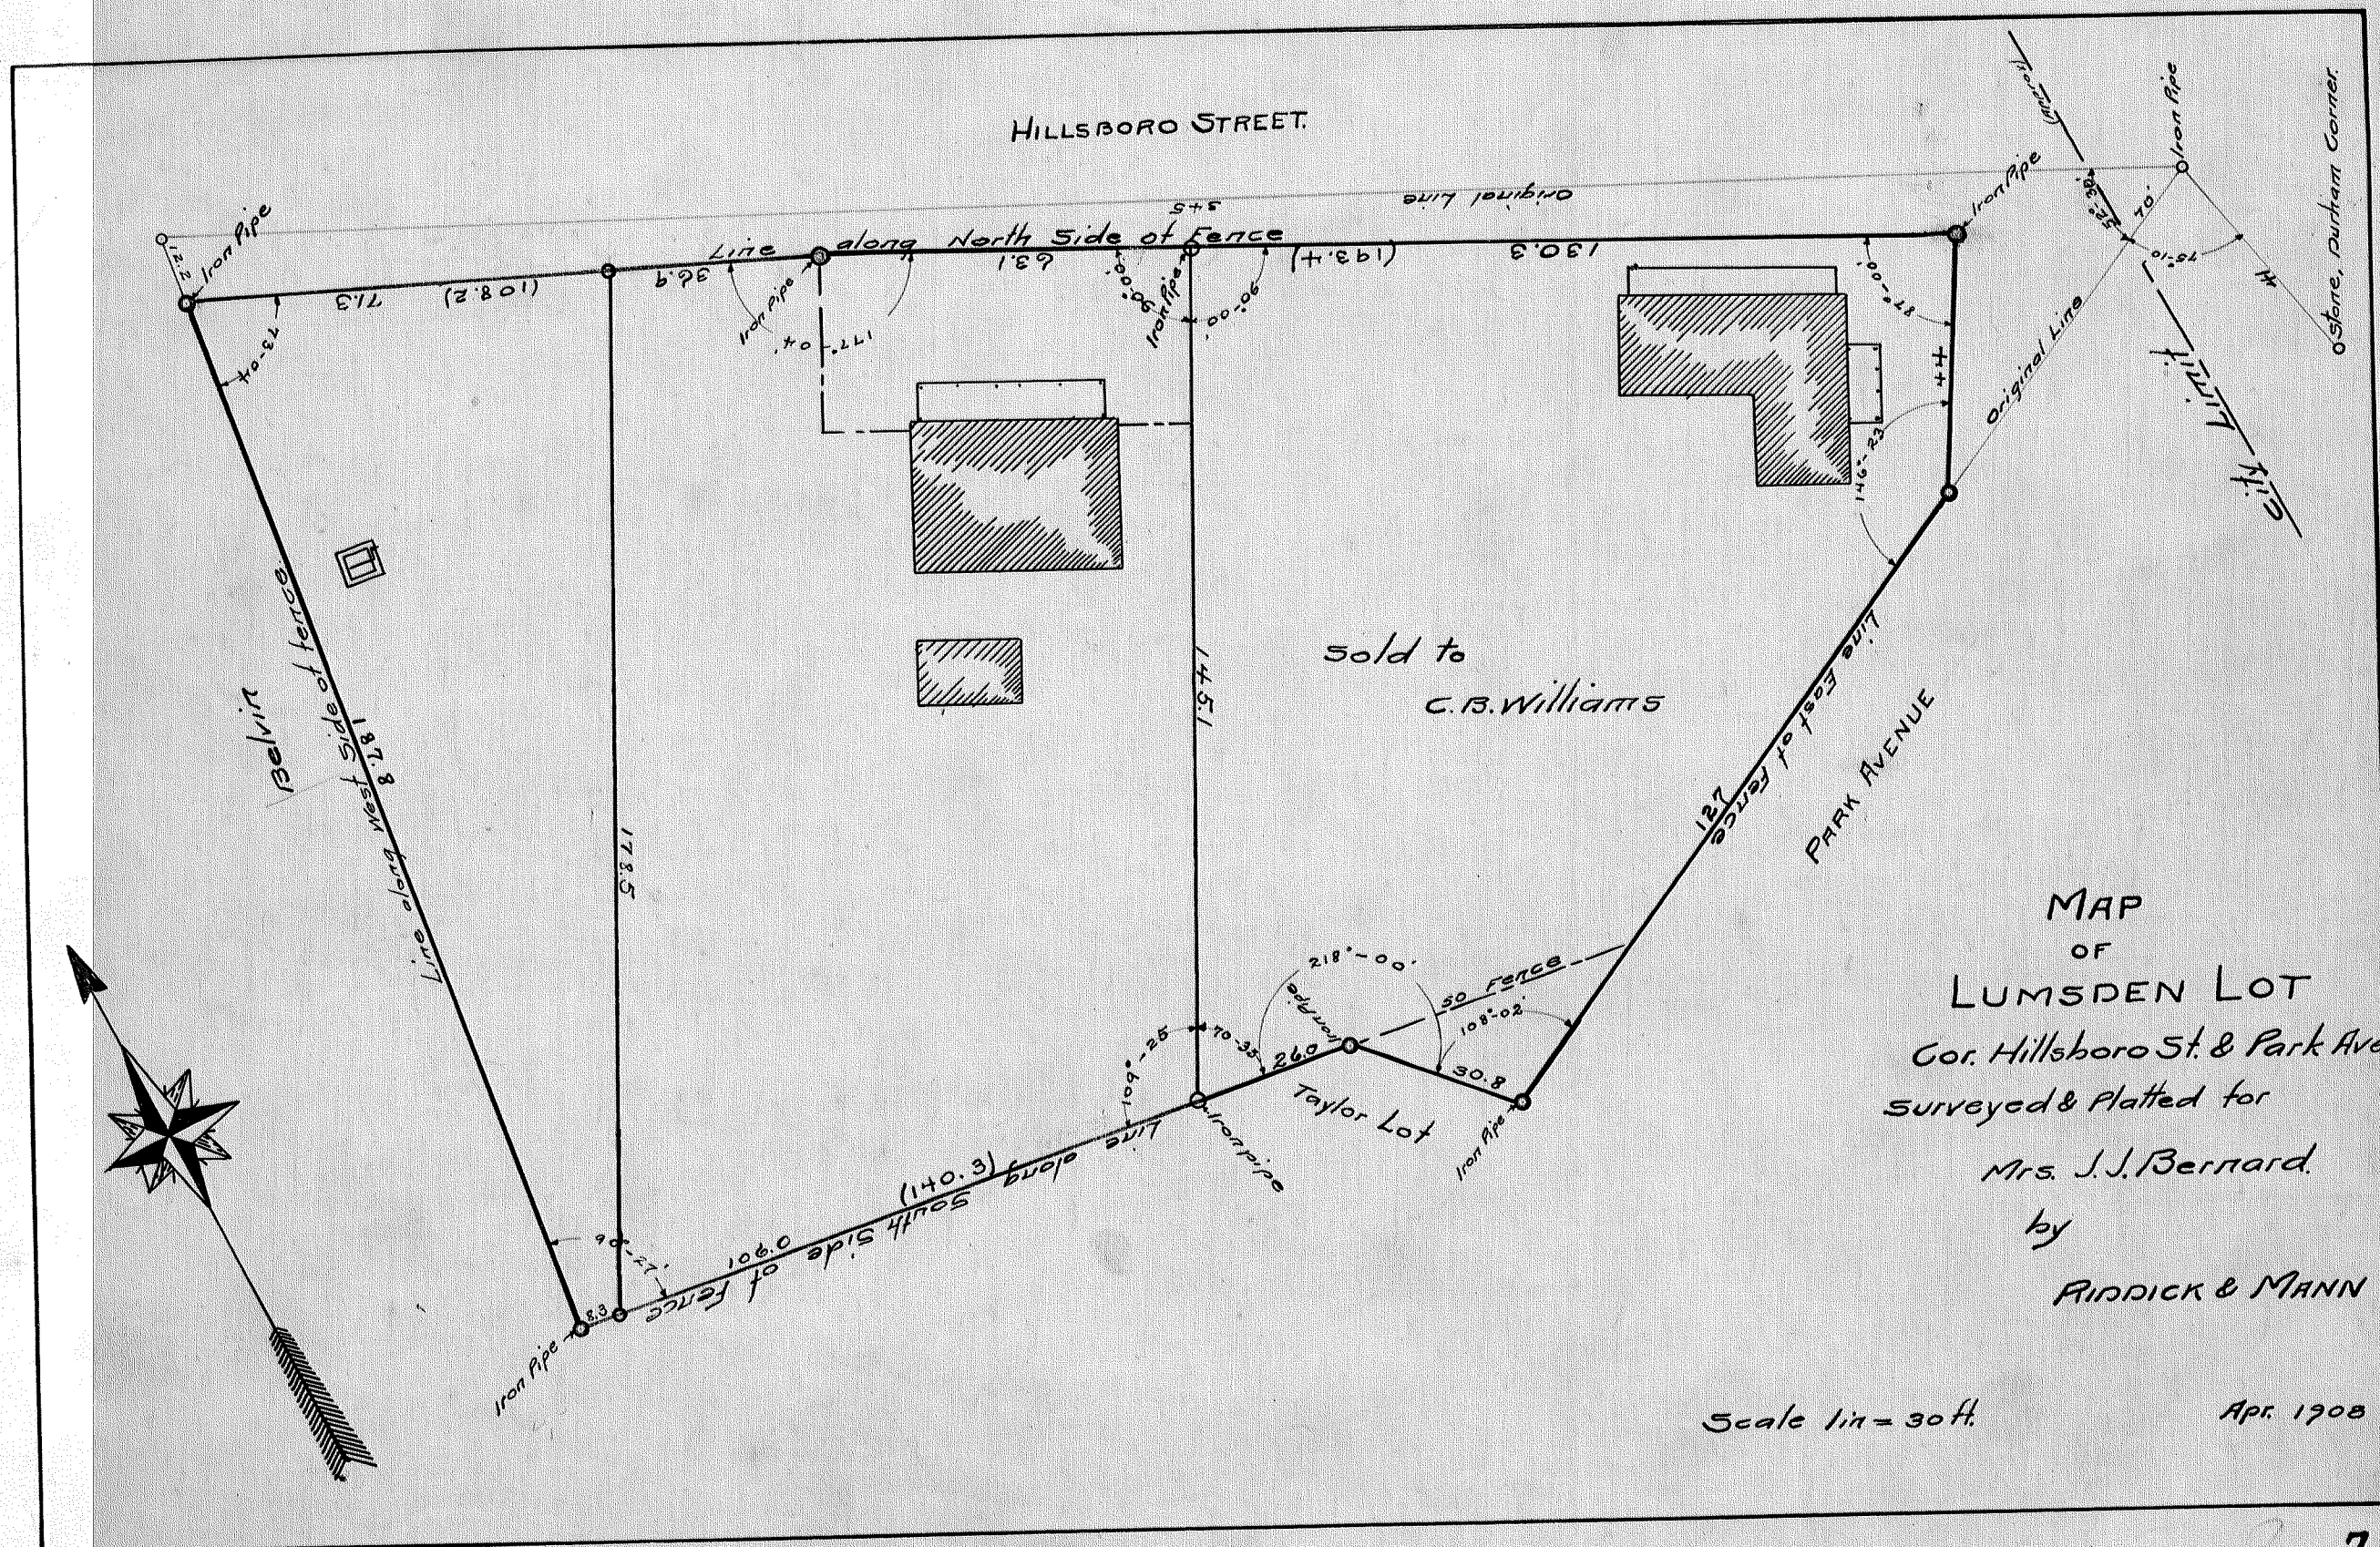

CERTIFICATE

I, G.L. Mann, a Registered Engineer, do hereby certify that this is a correct map of the property of Roy Medlin, being lots No. 19 and No. 20 of College Crest, Raleigh, N.C., the buildings shown thereon are within the title lines and there are no encroachments from adjoining property.

G.L. Mann

Registered Engineer.

Lots 85-86-88

Iron Pipe N 49-00 W 50

Iron Pipe

COLLEGE CREST

LOTS 19 & 20

ROY MEDLIN

Scale 1" = 20'

Feb 1937

G.L. MANN

Engr



Lot 21

150

150

81

Lot 19

ROSEMARY ST

Concrete Wall

Notch on West face of Wall

50

S 49-00 E

SIDE WALK

50

150

Iron Pipe

HILLSTBORO STREET

Note

Magnetic bearings subject to "local attraction"

7.43

LIBERTY HEIGHTS
Lot No. 6. House No 2907
PROPERTY of
EARLE FRANKLIN


Scale 1" = 30'

RALEIGH N.C.

C.L. MANAI
Eng'r

May 1938

HILLSBORO STREET.

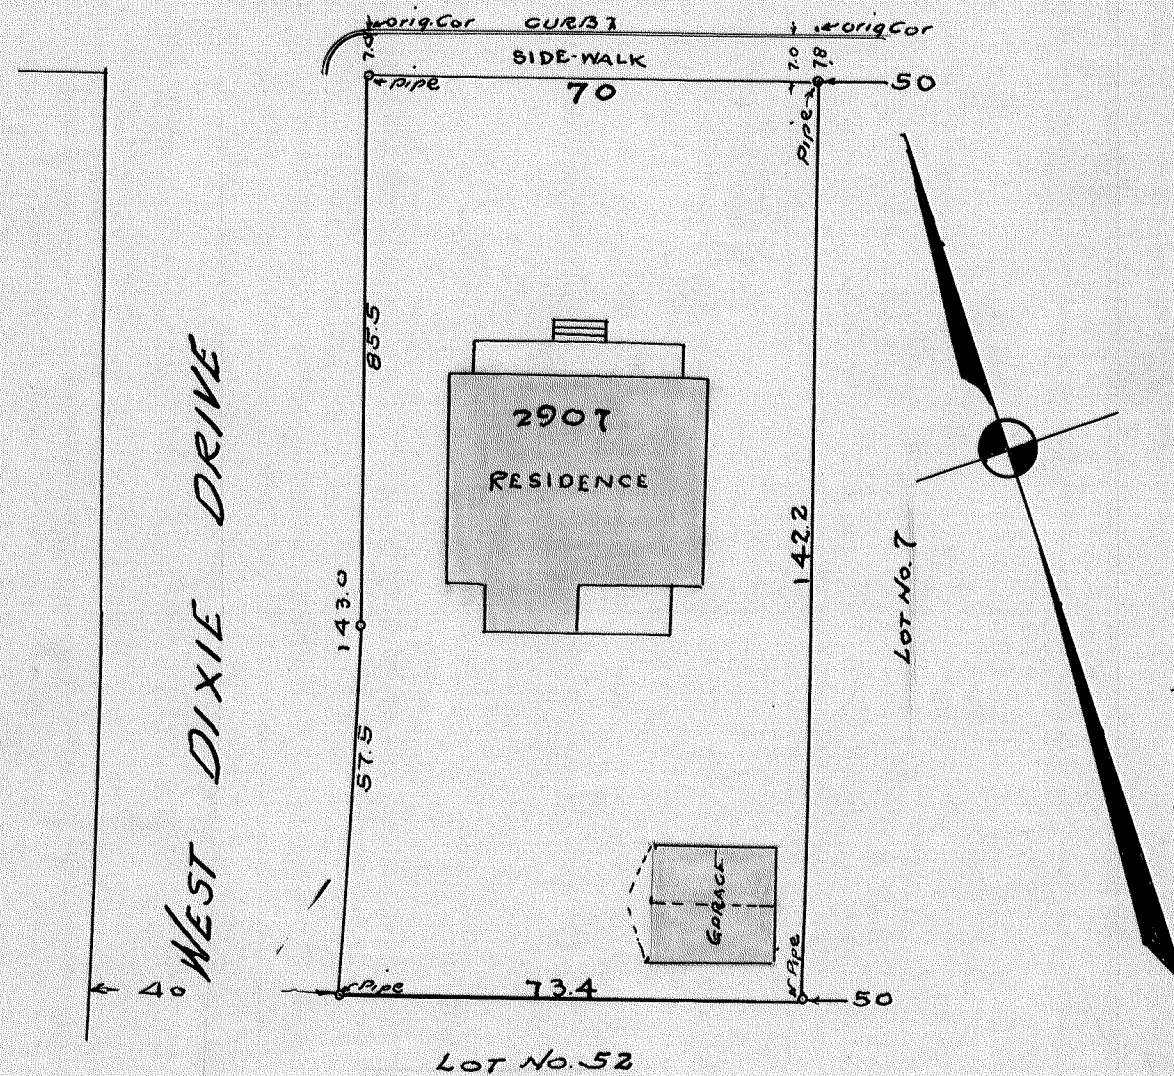

LIBERTY HEIGHTS

RALEIGH, N.C.

LOT No. 50 HOUSE No 11


PROPERTY of
C.S. JONES

Scale 1" = 30'

May 1938

C. L. MANN
Engr.

WEST DIXIE DRIVE To Hillsboro Road →

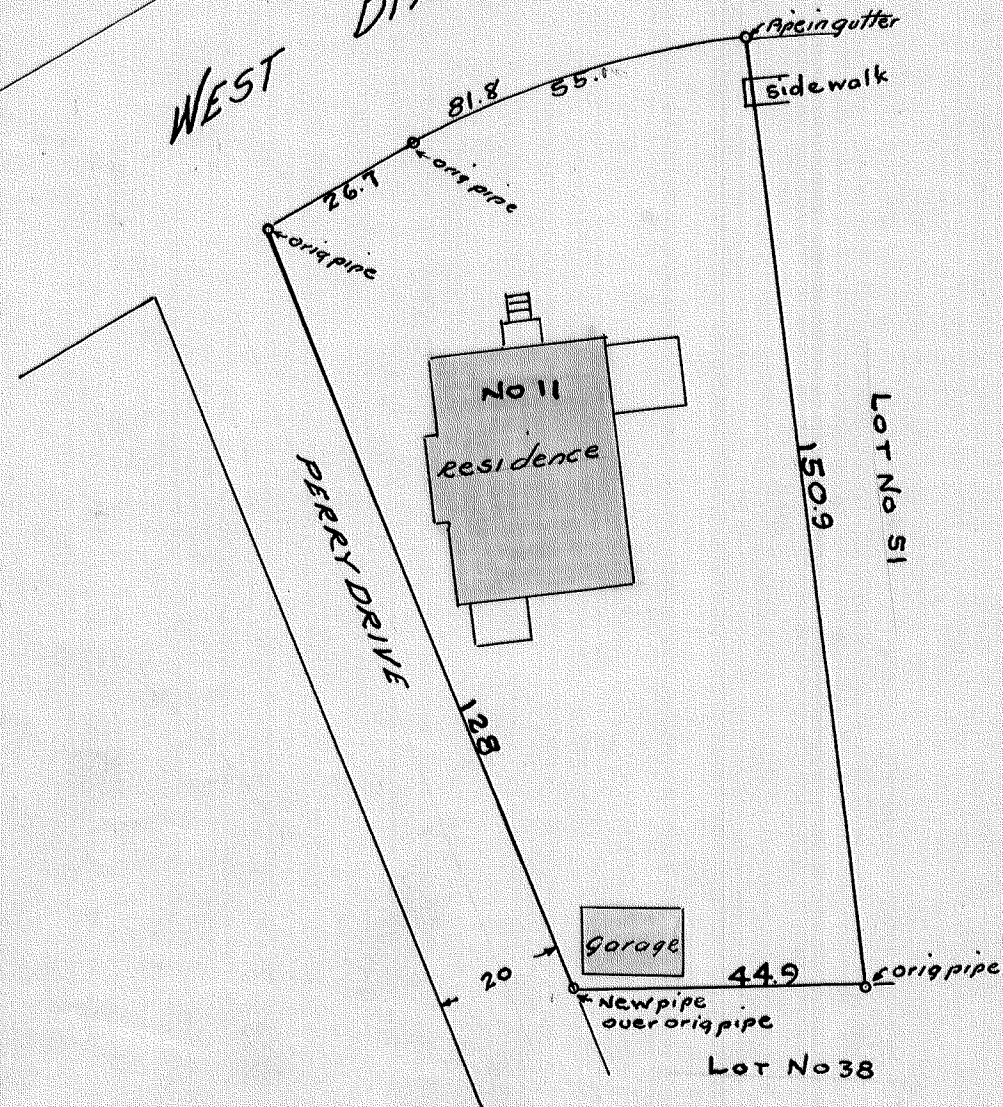


No. 2-
PROPOSED SUBDIVISION
of
MEREDITH COLLEGE
LANDS ON SO SIDE OF HIGHWAY

Scale 1" = 100

Nov 1910

C. L. MANN
ENG

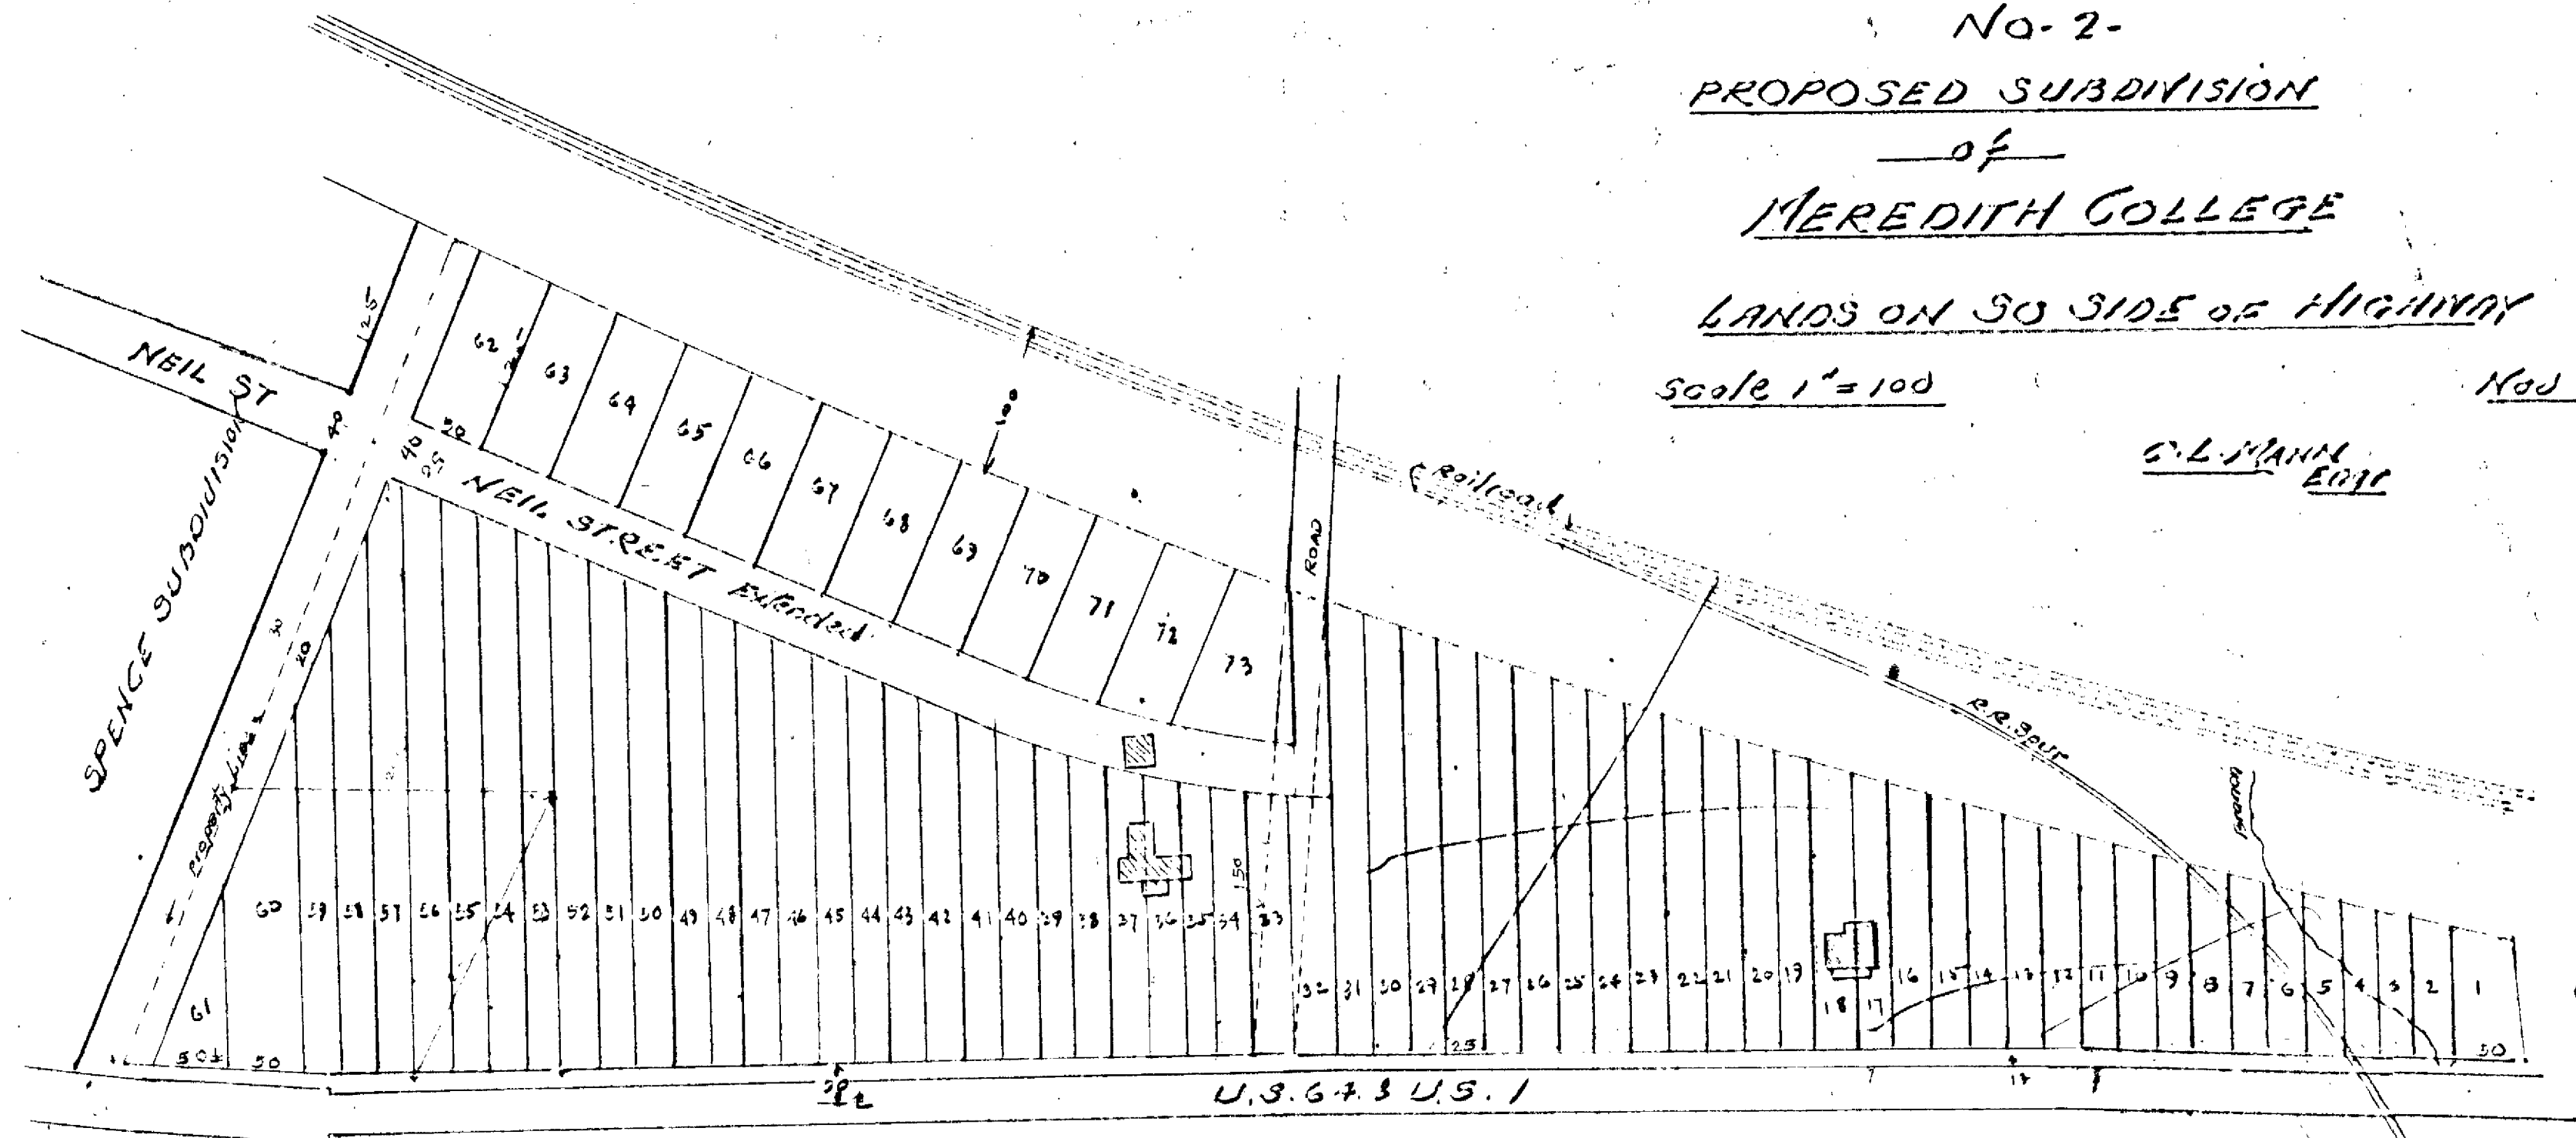

745


MEREDITH COLLEGE
LANDS ON SOUTH-SIDE OF HIGHWAY

RALEIGH

N. C.


Nov. 1940


G. L. Mann Engr

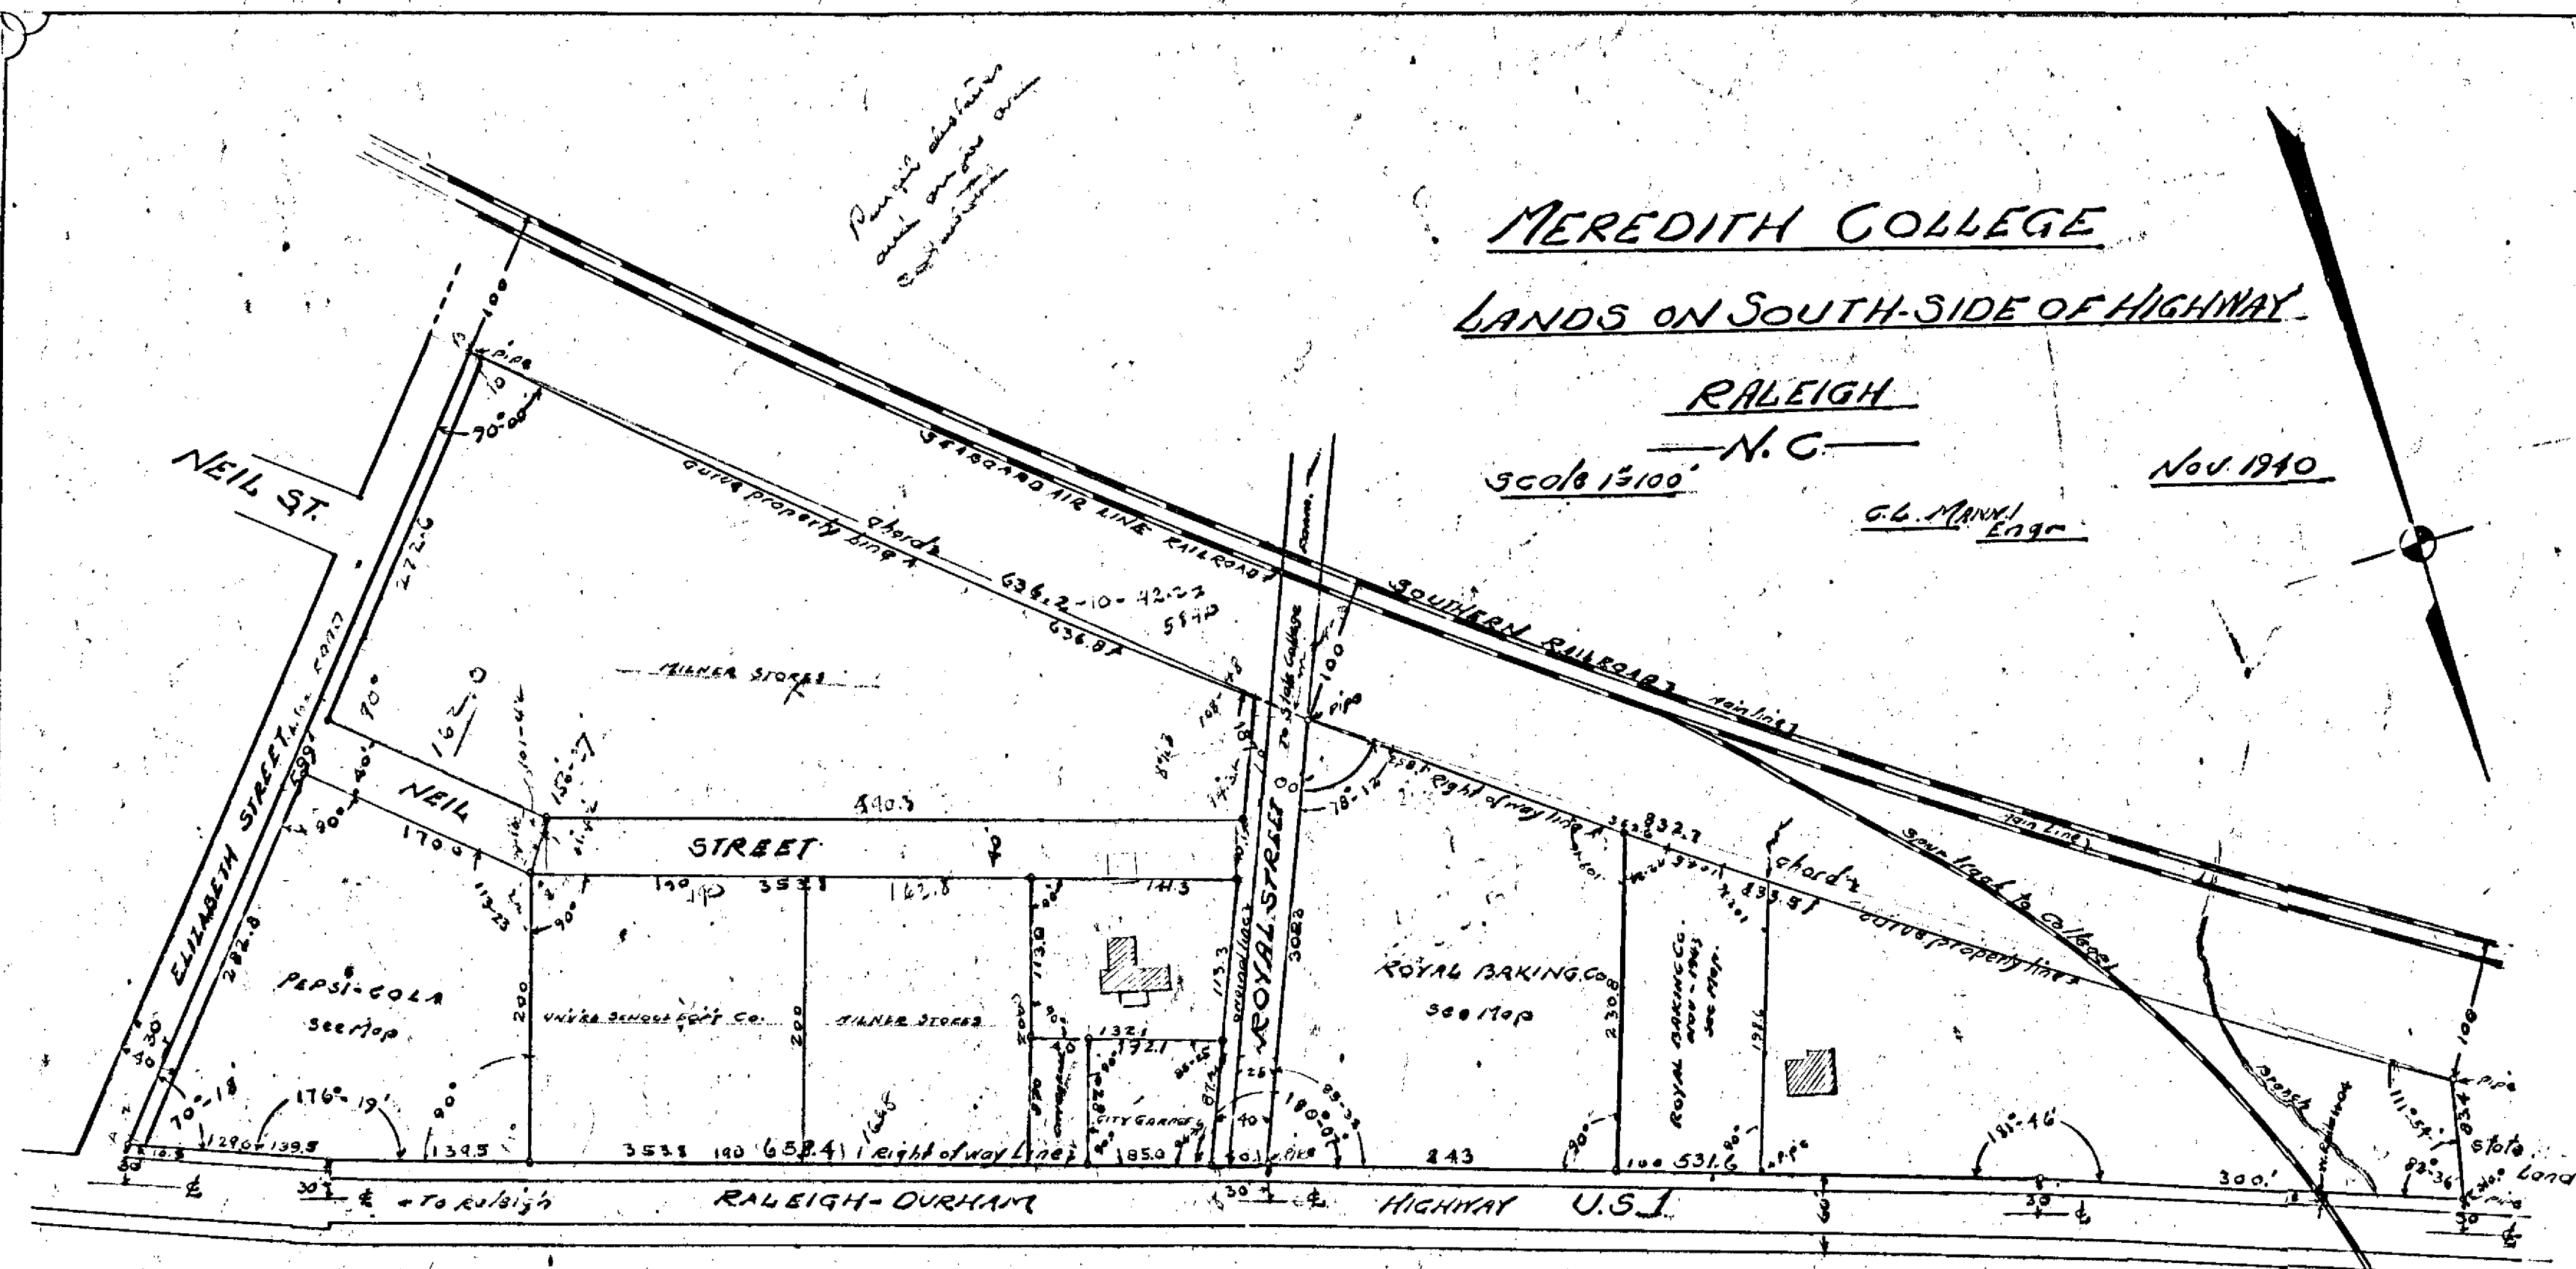

NEREDITH COLLEGE.
CAMPUS.


MEREDITH COLLEGE CAMPUS.

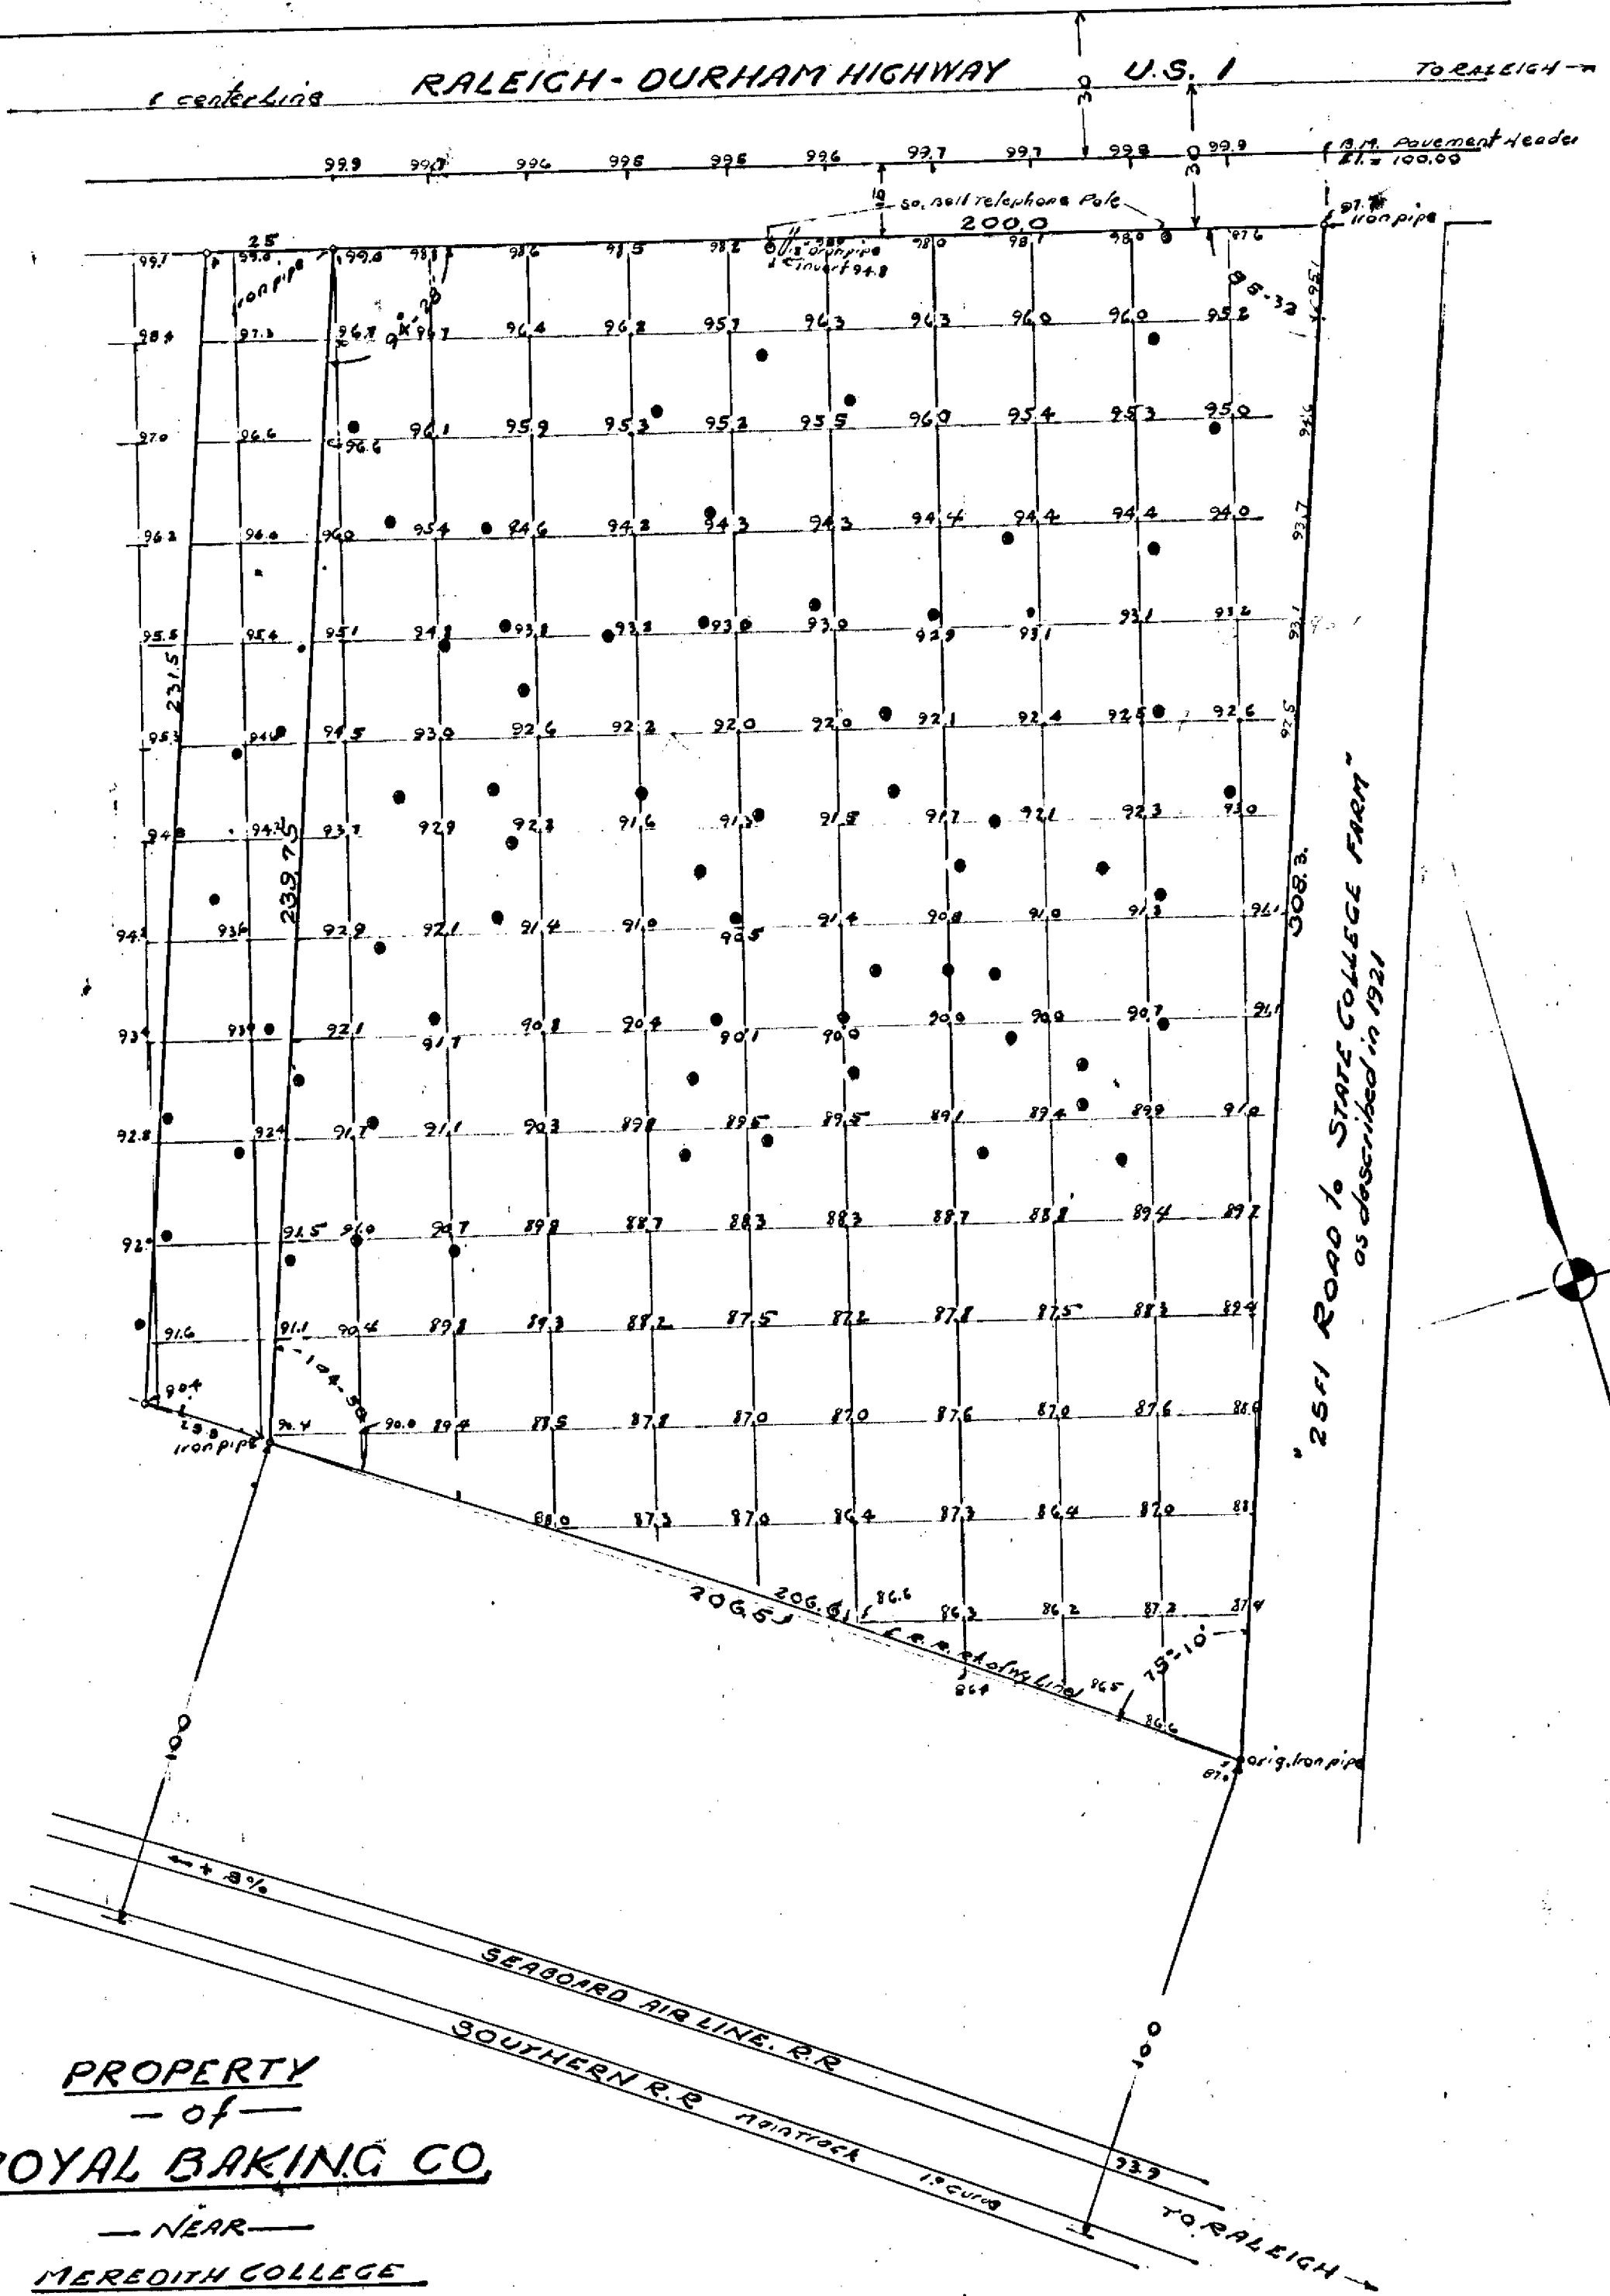

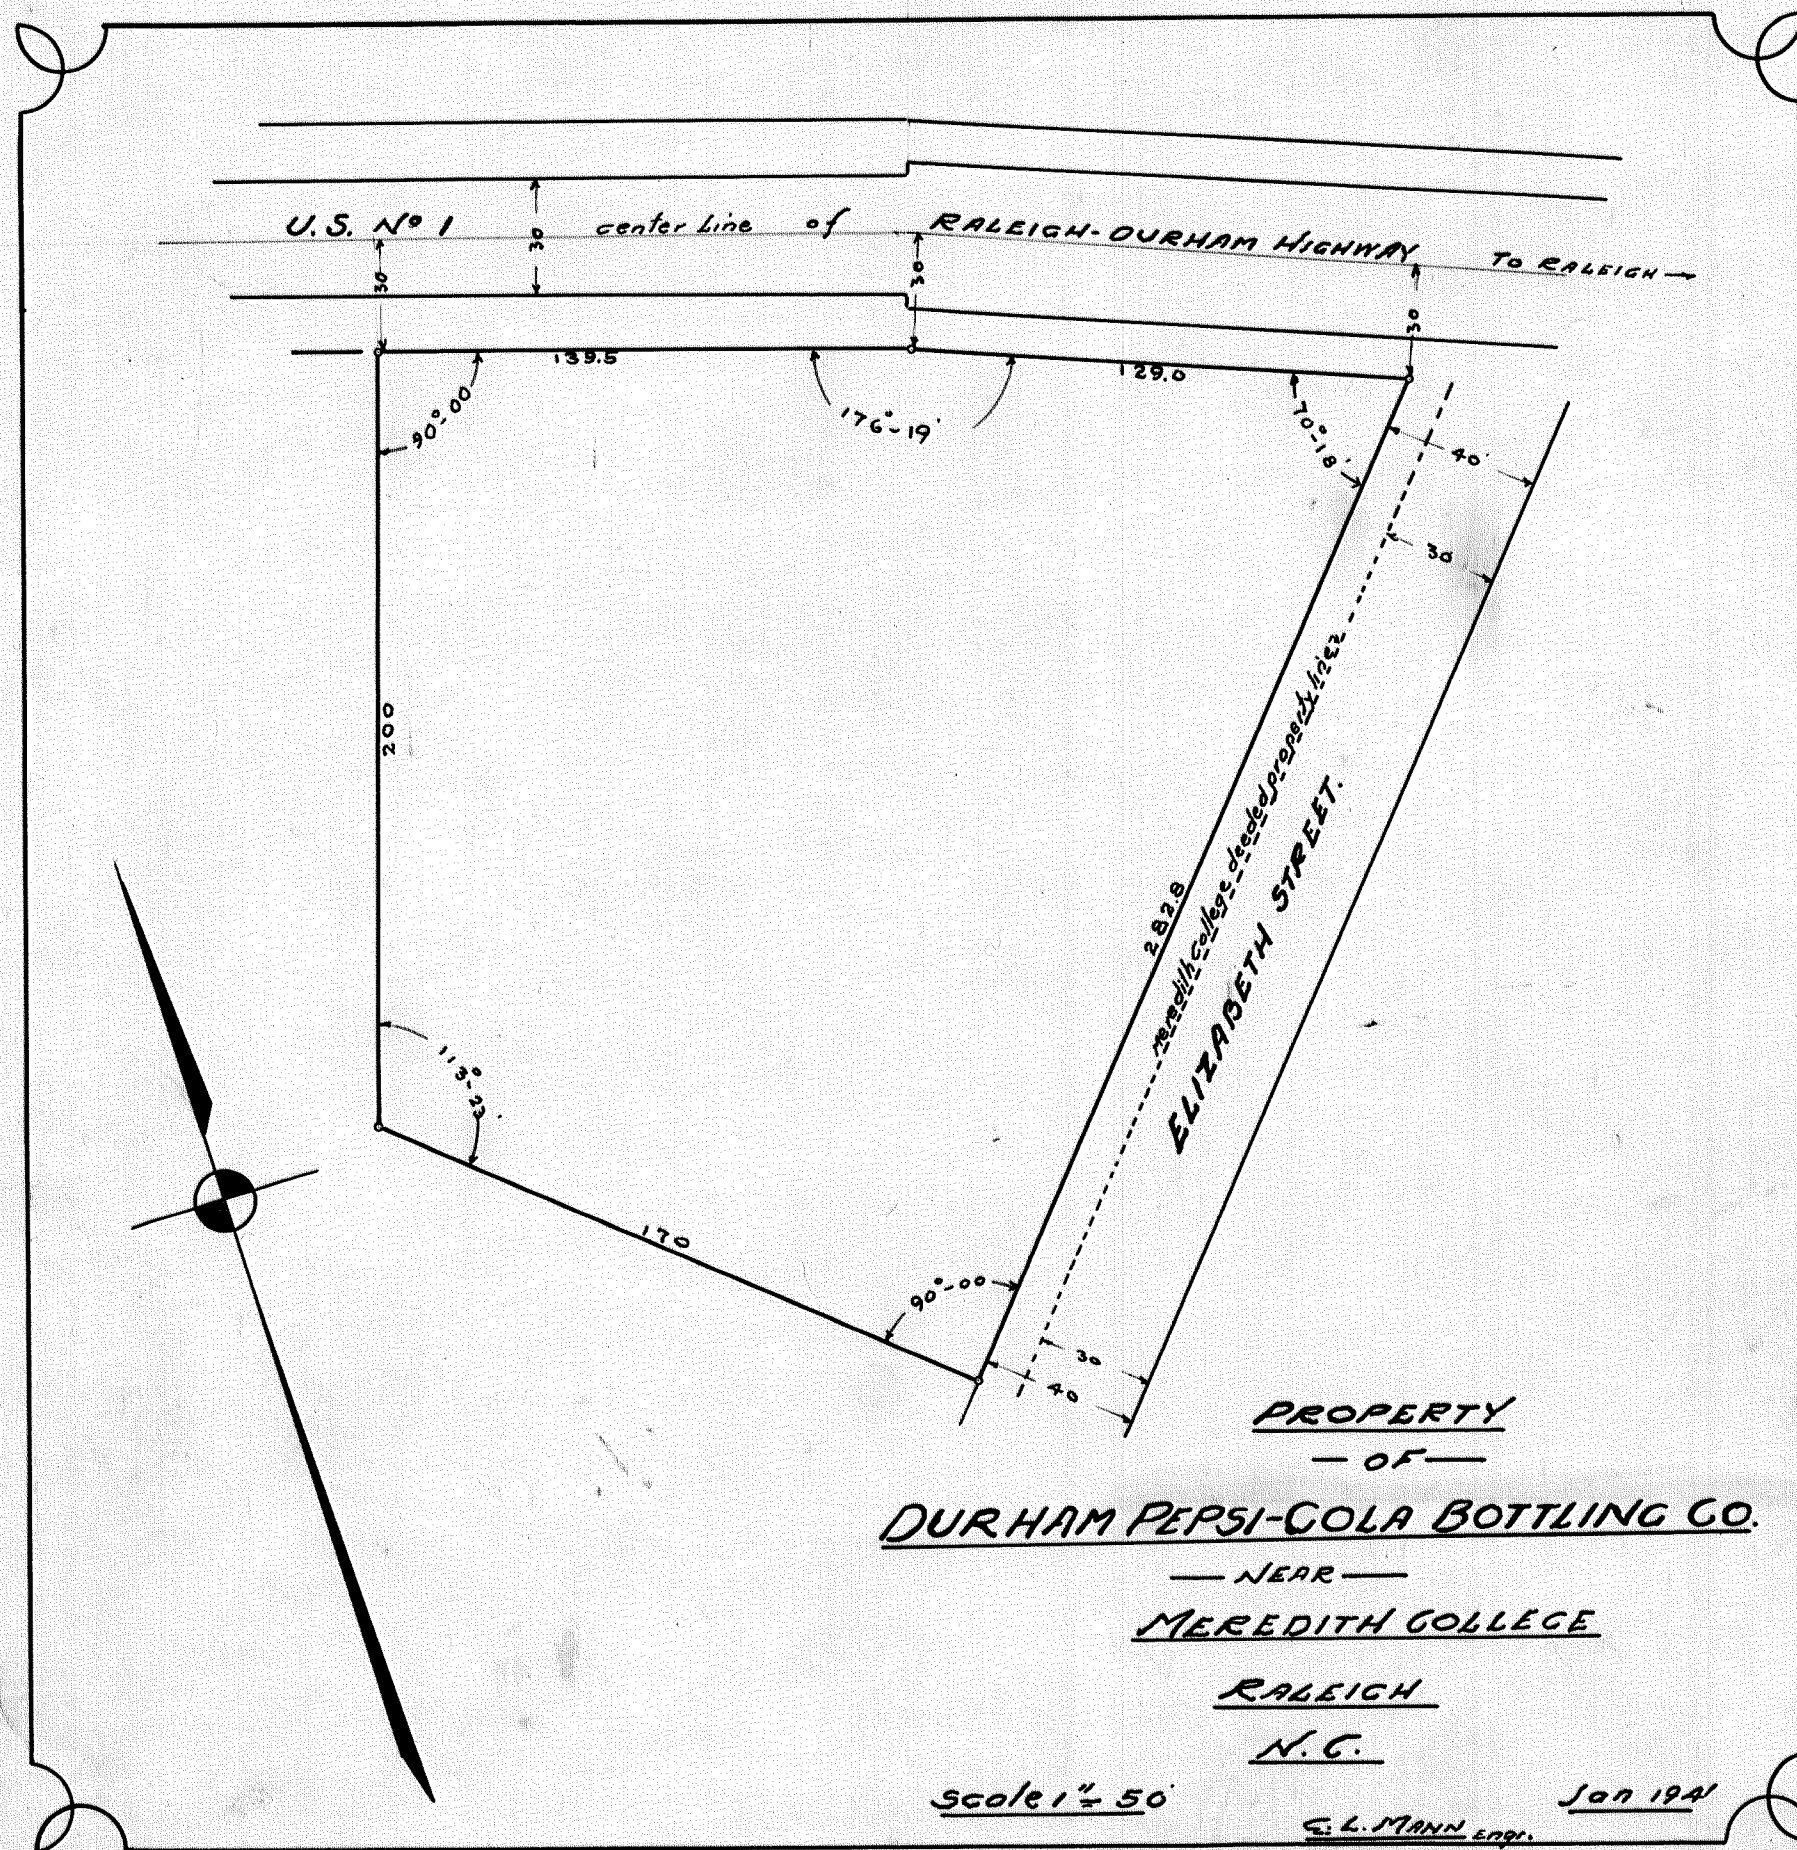


I, C. L. Mann, a Registered Engineer, do hereby certify that this is a correct plat of the Royal Baking Company property located on the Raleigh-Durham Highway near Meredith College, and I further certify that the building is within the title lines and there are no encroachments from adjoining property.

C. L. Mann.
Registered Engineer

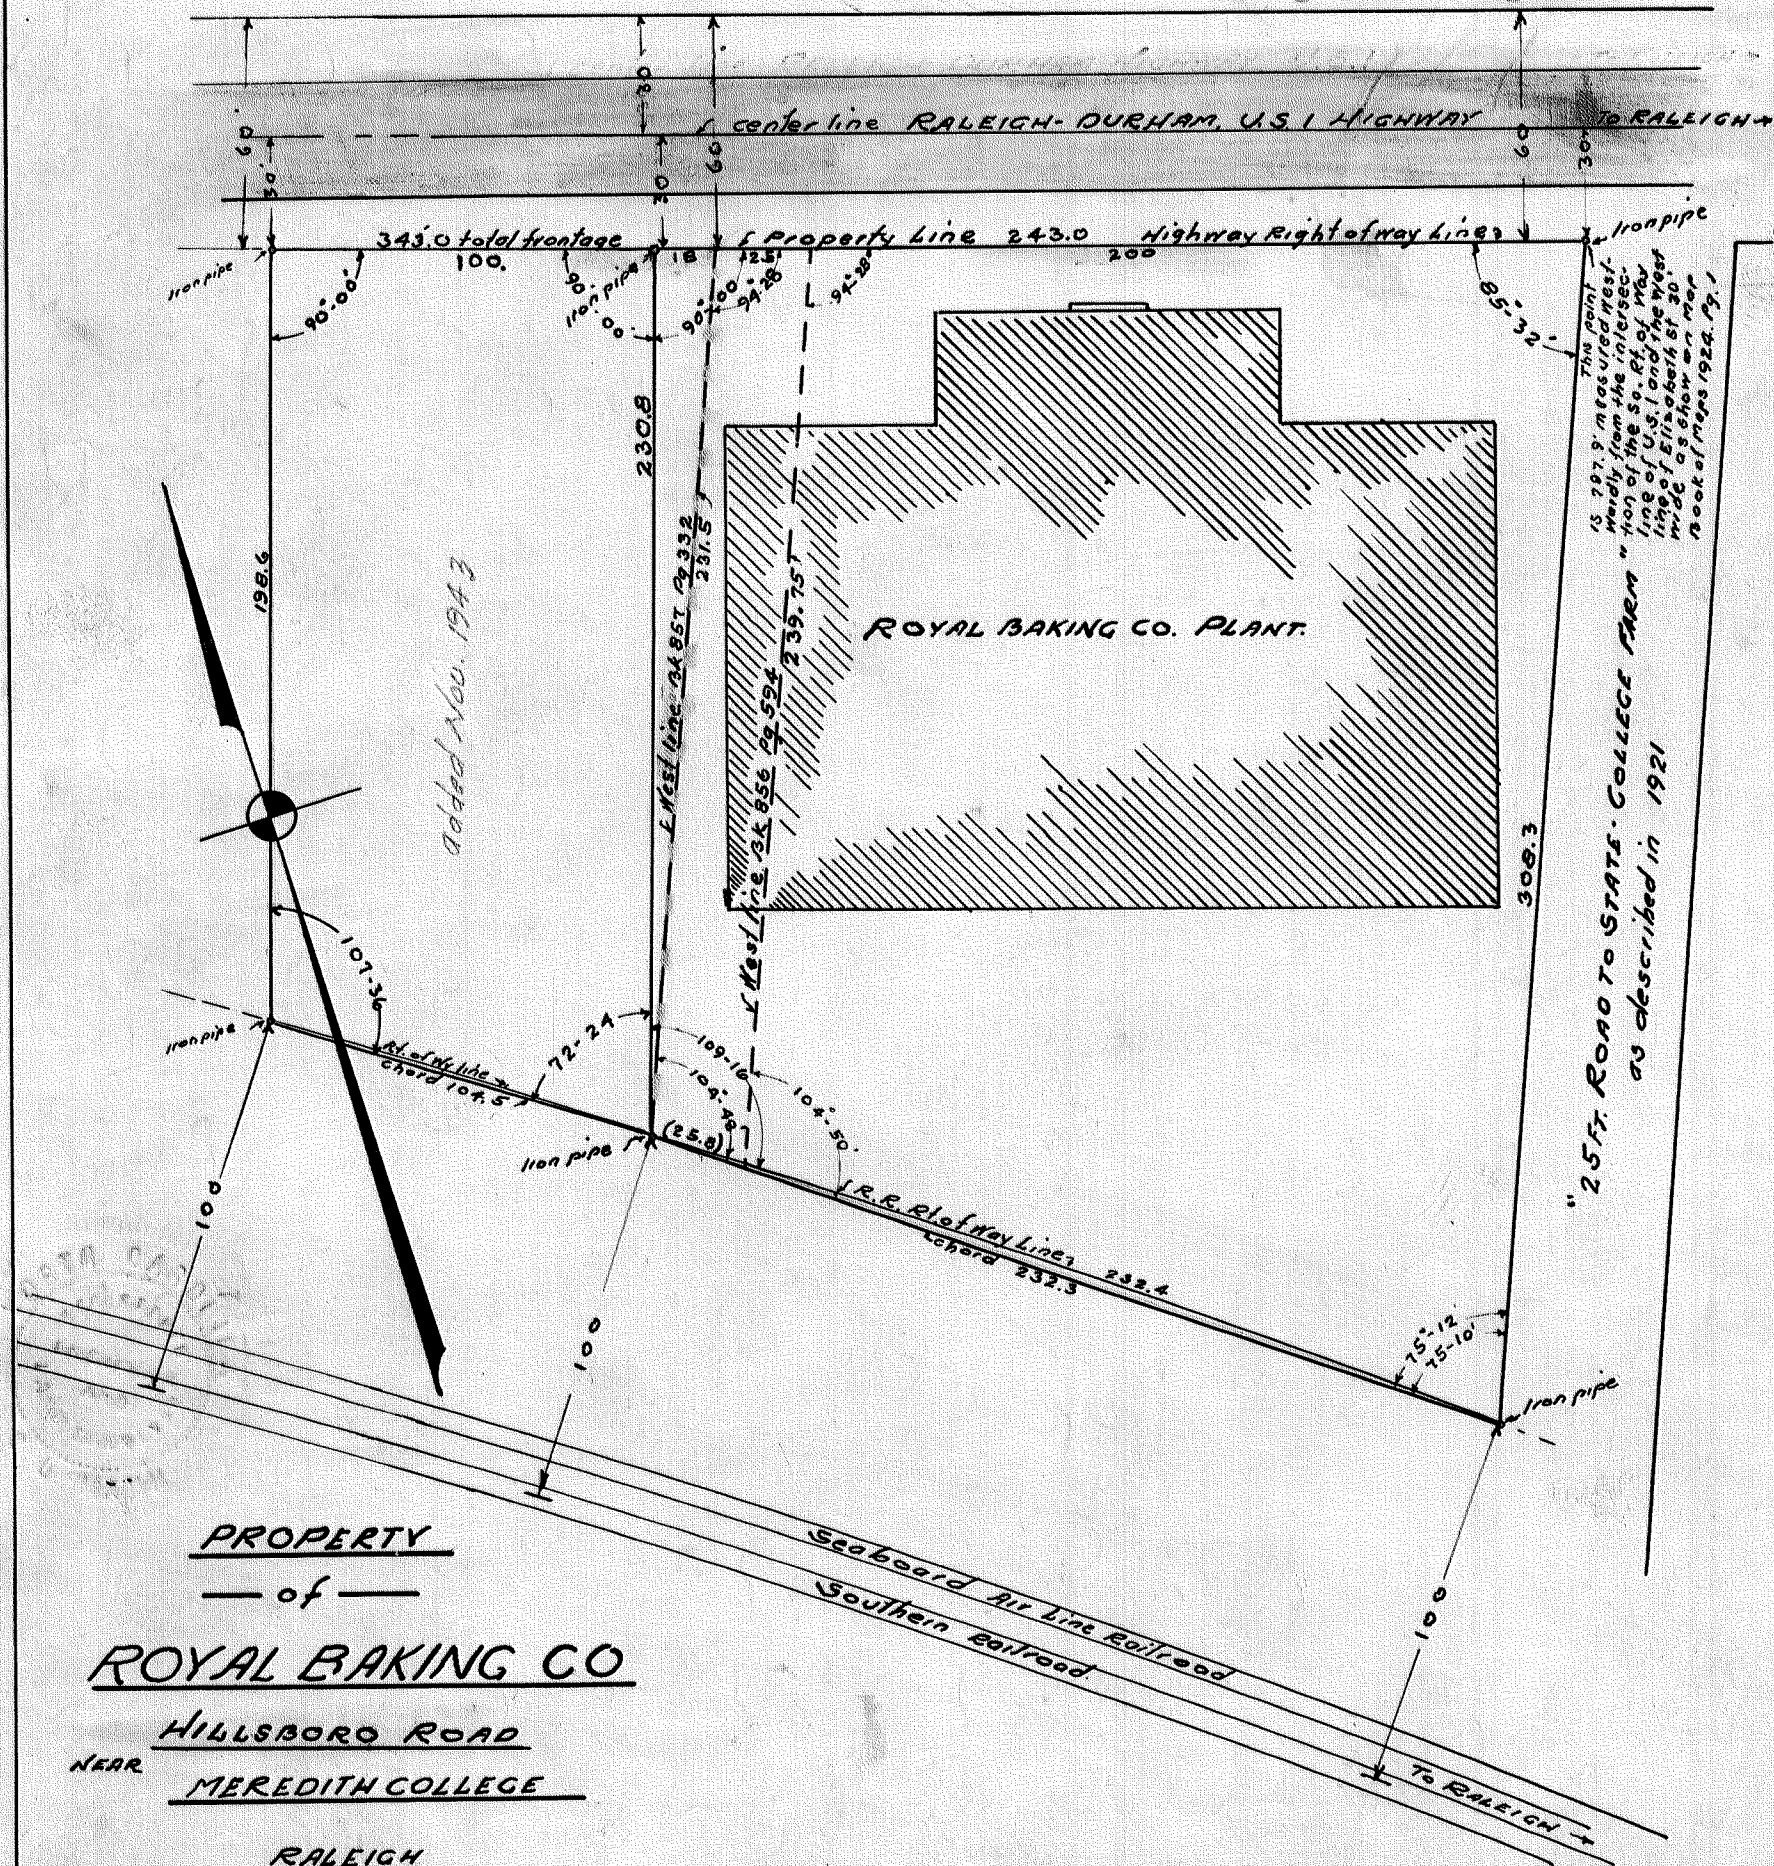

PROPERTY
— of —
ROYAL BAKING CO
HILLSBORO ROAD
NEAR MEREDITH COLLEGE
RALEIGH
— N. C. —

Iron pipe at all corners

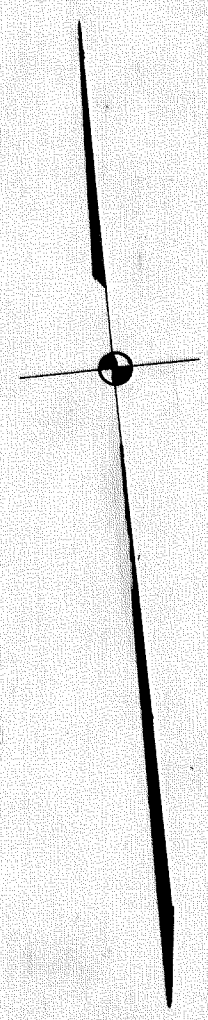

subdivision of the Estate of

ISABELL ATWATER
Lots 7 & 8 of the Lewis Atwater Land.

METHOD. N. G.

Scale 1" = 50'

Jan. 1943

C. L. MANN Engr.

Note see Map of Lewis & Alwater
land made by Meen & Tucker
Nov. 1916.